




Colour: RAL 6005 Green

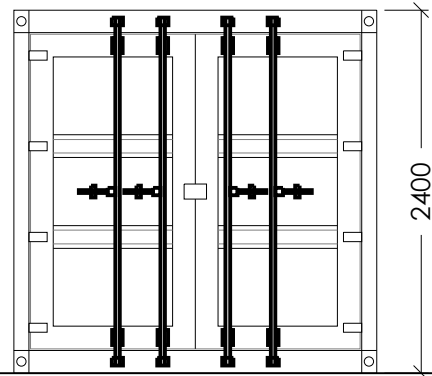


Front Elevation

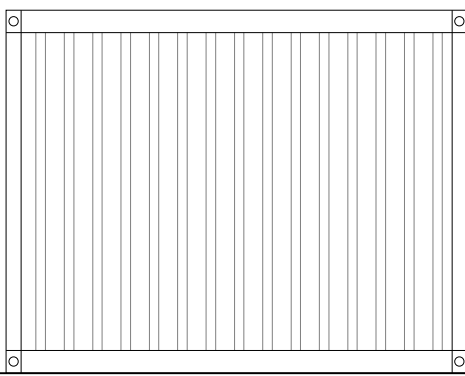


Side Elevation

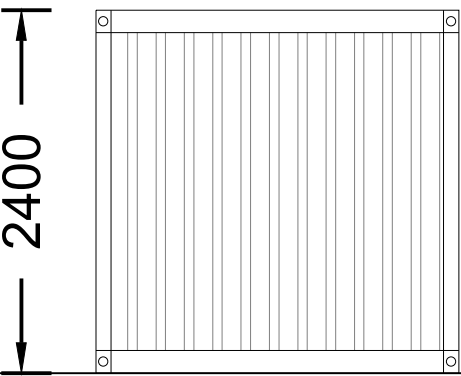

Rear Elevation

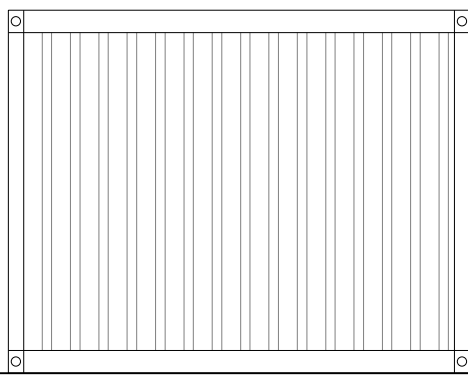


Side Elevation

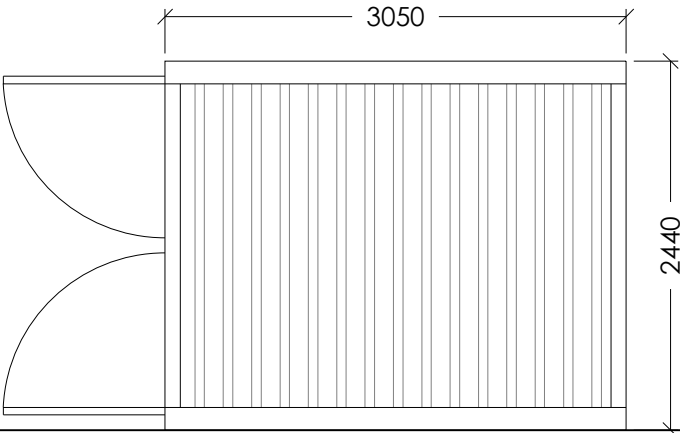


Floor Plan


10FT REFUSE CONTAINER

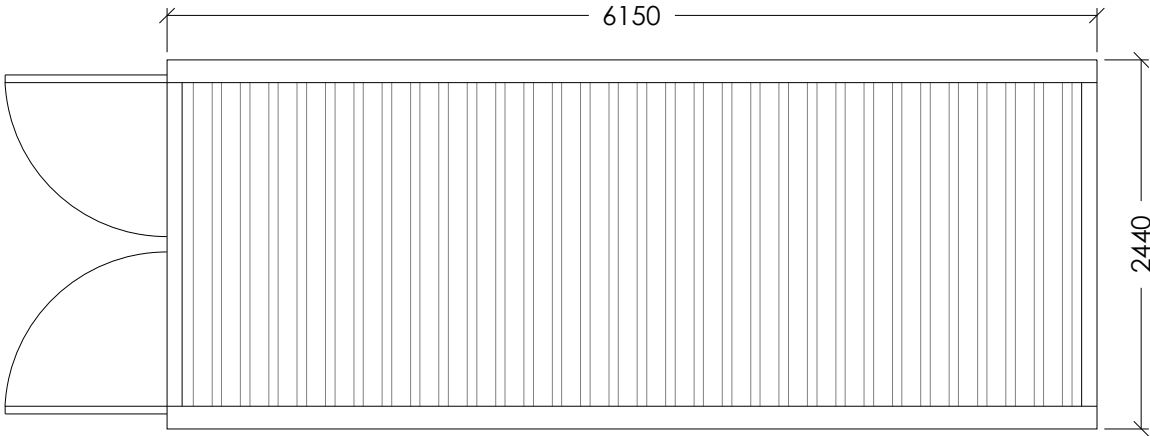


Floor Plan

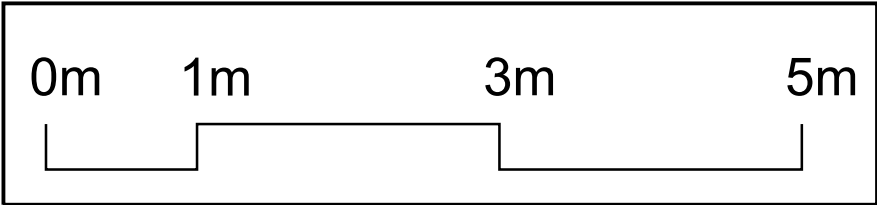


Colour: RAL 6005 Green

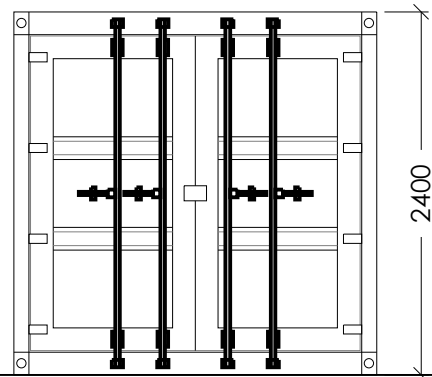


Front Elevation

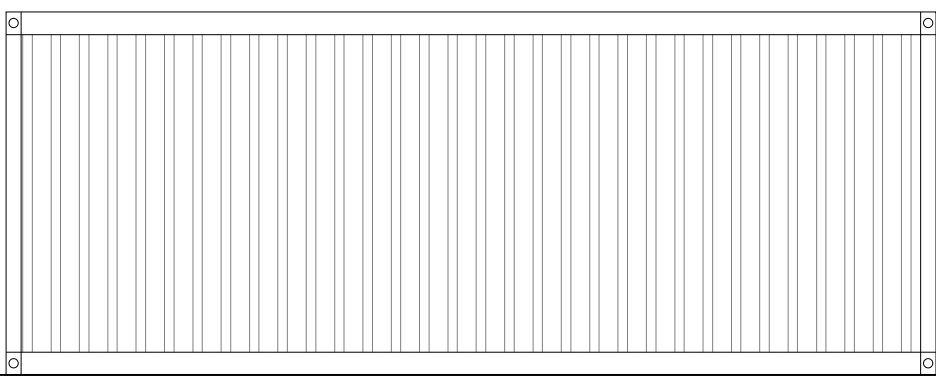

Side Elevation

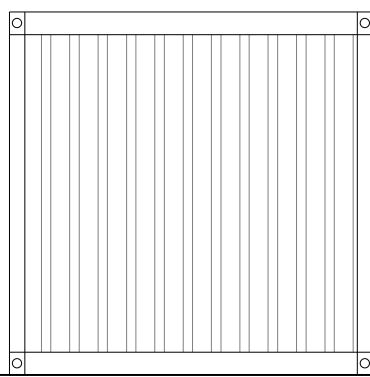

Rear Elevation

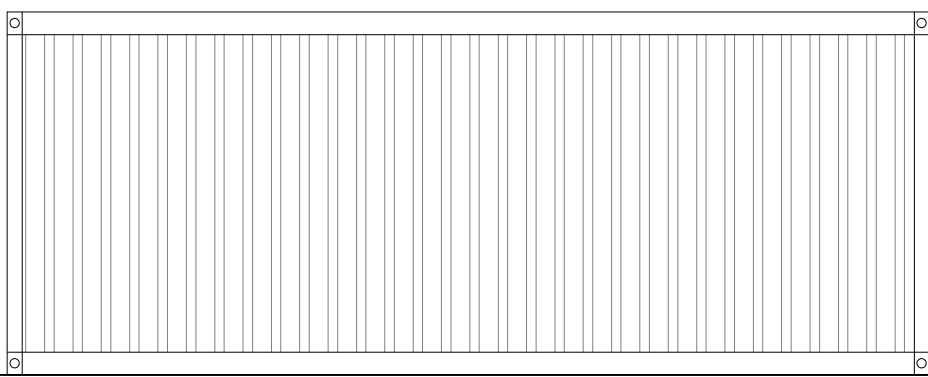

Side Elevation

20FT PITCH MAINTENANCE CONTAINER

Copyright Notice: This drawing is the copyright of Steve Wells Associates and shall not be reproduced without permission. © 2024 Dwg. PurposePlanning			Project Grace Park Redevelopment Leather's Lane Halewood	Client Knowsley Council Dwg. Title Proposed Container	 STEVE WELLS ASSOCIATES making sport happen Churchill House, Mill Hill, Pontefract, West Yorkshire, WF8 4HY t : 01977 797258 e : mail@stevewells-associates.com	Dwg. No. 205-110-1013		Rev. B	
	B	Dimensions and scale bar added	02/26			Scale 1:100 @ A3		Date November 2025	
	A	refuse container details added	12/2025			Drawn by JLR		Checked DKW	
	No.	Revision / Issue	Date						