





North Elevation
1 : 200

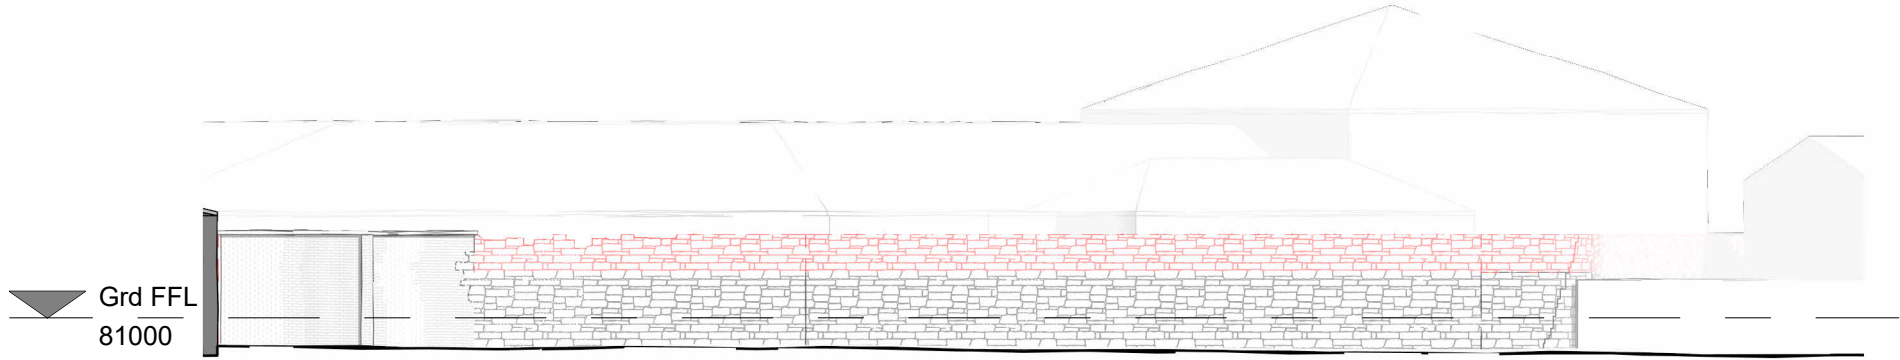


East Elevation
1 : 200

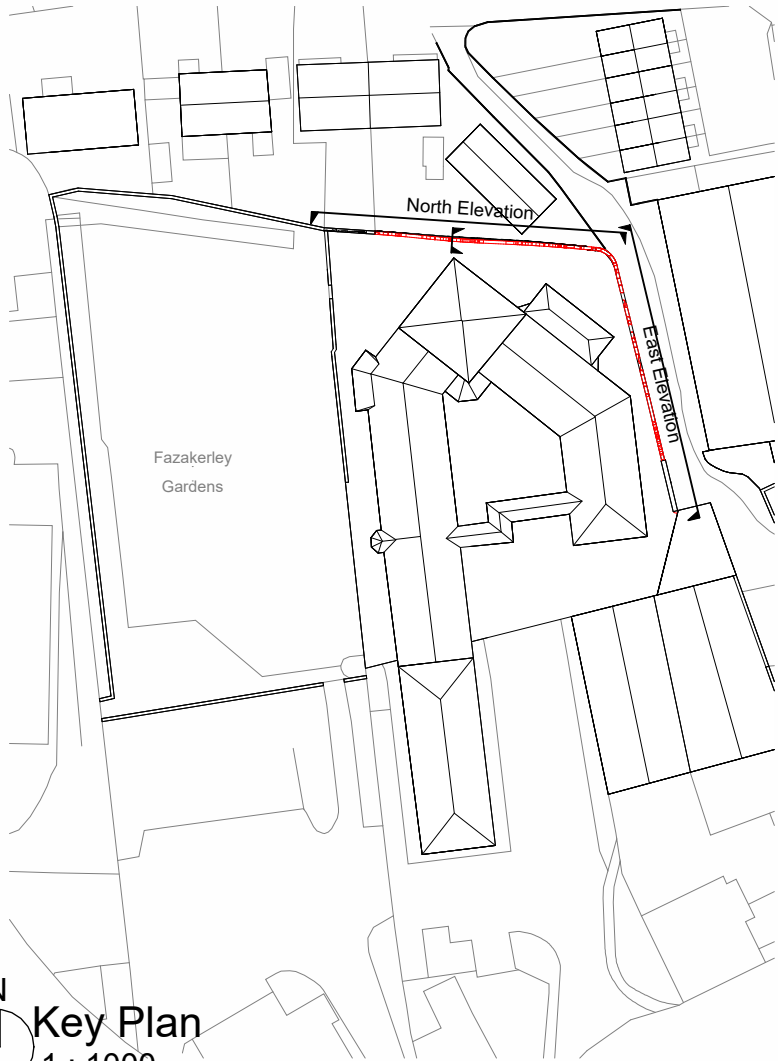

Key Plan
1 : 1000

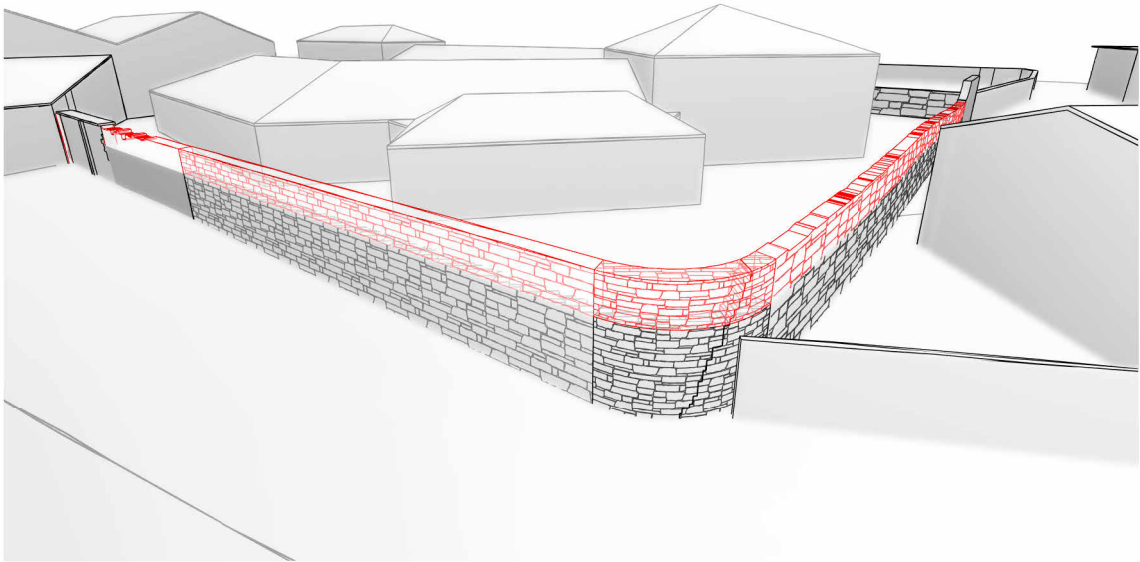 

3D Perspective

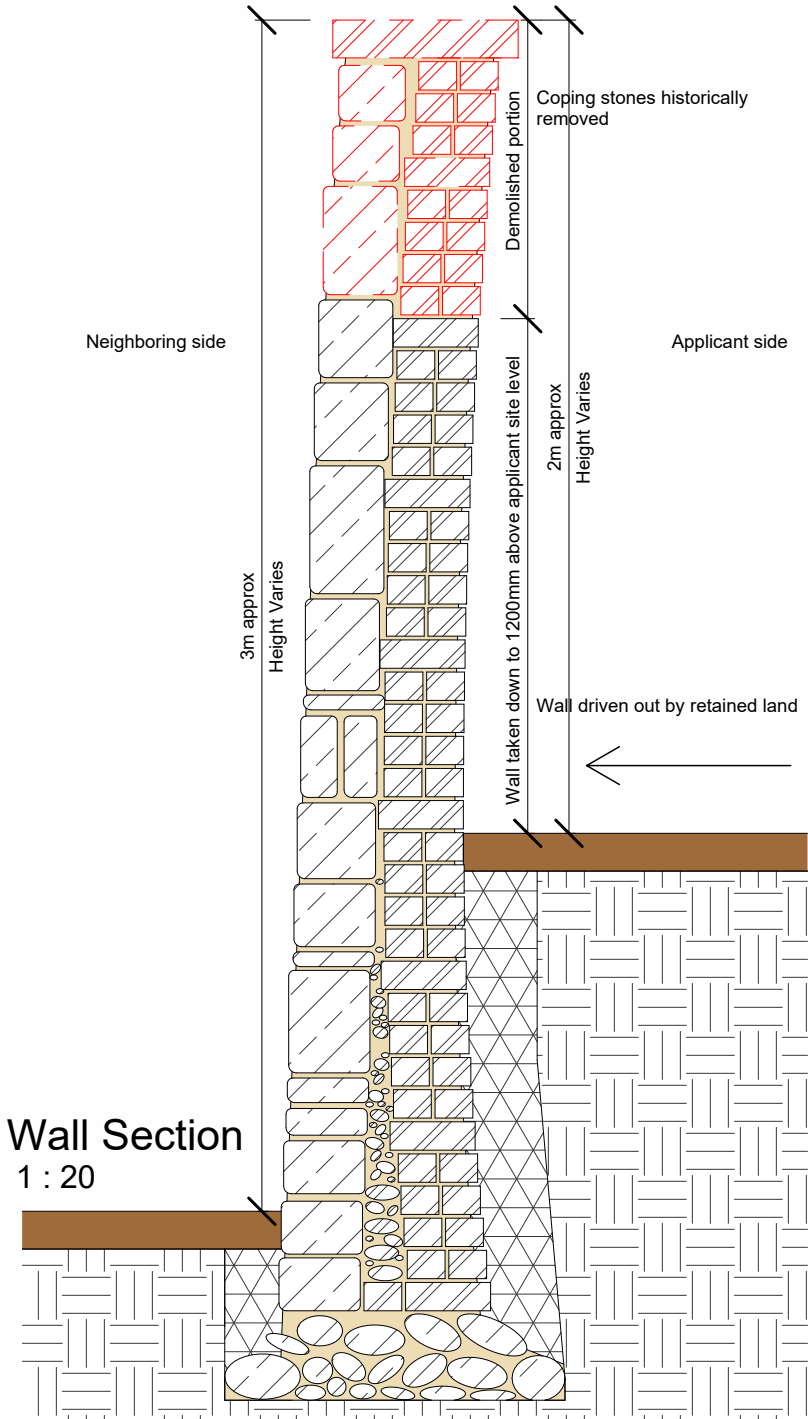

Wall Section
1 : 20

Updated following validation comments - 10/02/26		12/02/26	MG	AWA	
Sequence	Description	Date	Drawn	Checked	
Project: Training Ext.-Carlisle Depot_Willowholme Rd_CA2 5RT		VSA			
Sheet Title: Demolition Elevations					
Client: AWA / MG					scale As indicated@A3
Drawn: MG	Checked By: RVF				Date: 21.01.2026
UPRN - Originator - Zone - Level - Type - Role - Number		- Rev.			
0001 - VSA - XX - ZZ - DR - A - 210 - -		www.V-S-A.co.uk			