





North Elevation
1 : 200

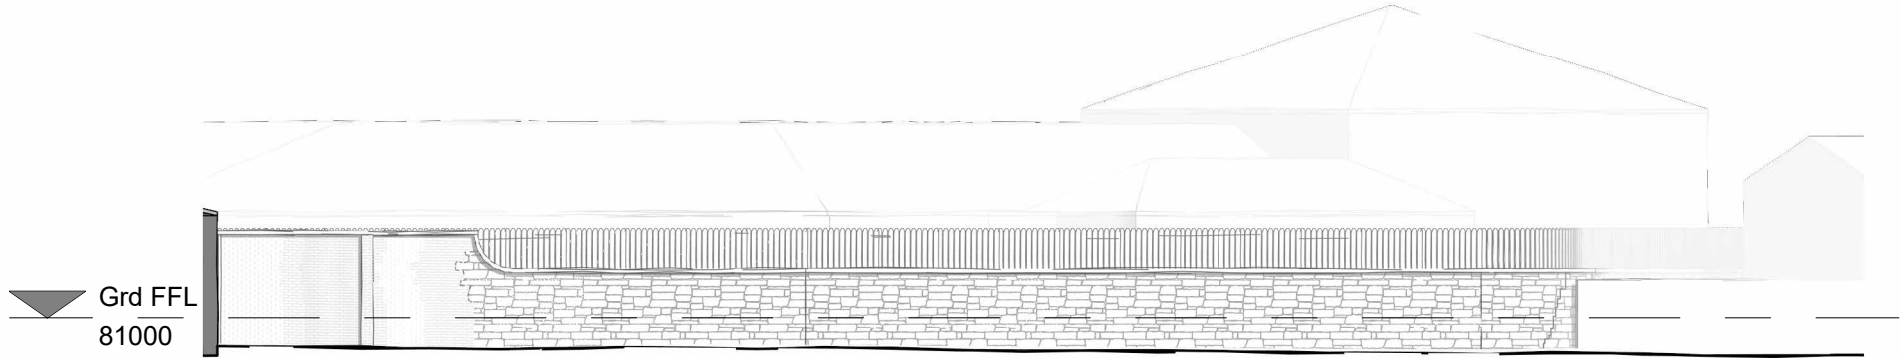


East Elevation
1 : 200

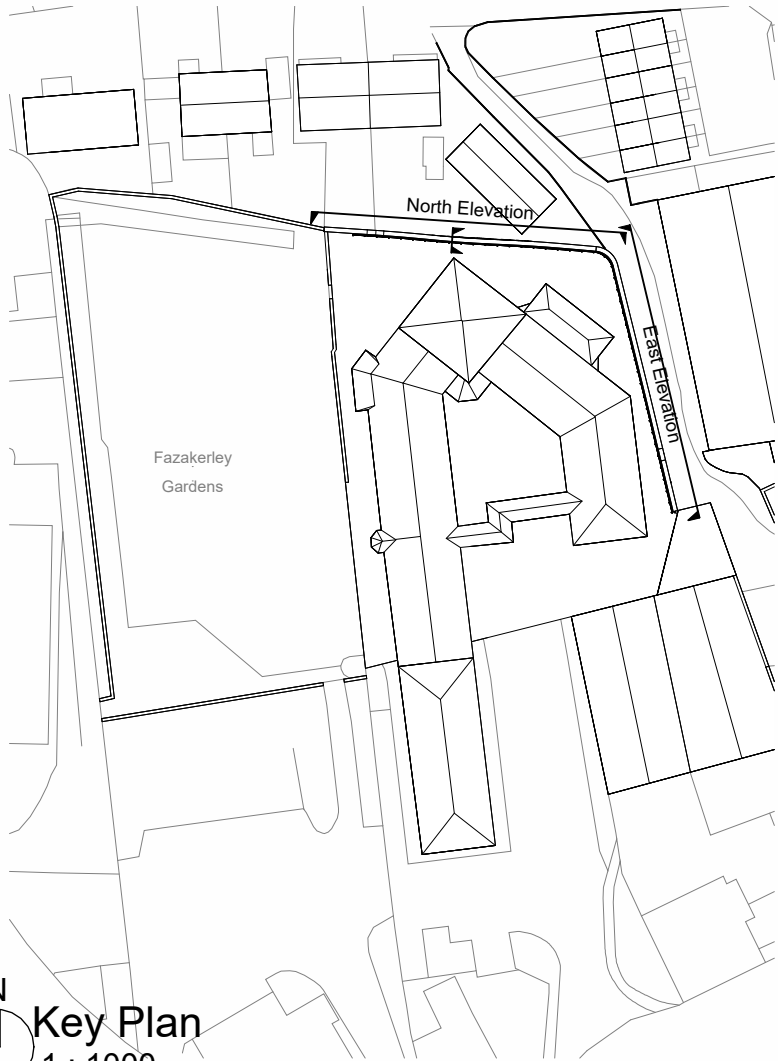

Key Plan
1 : 1000

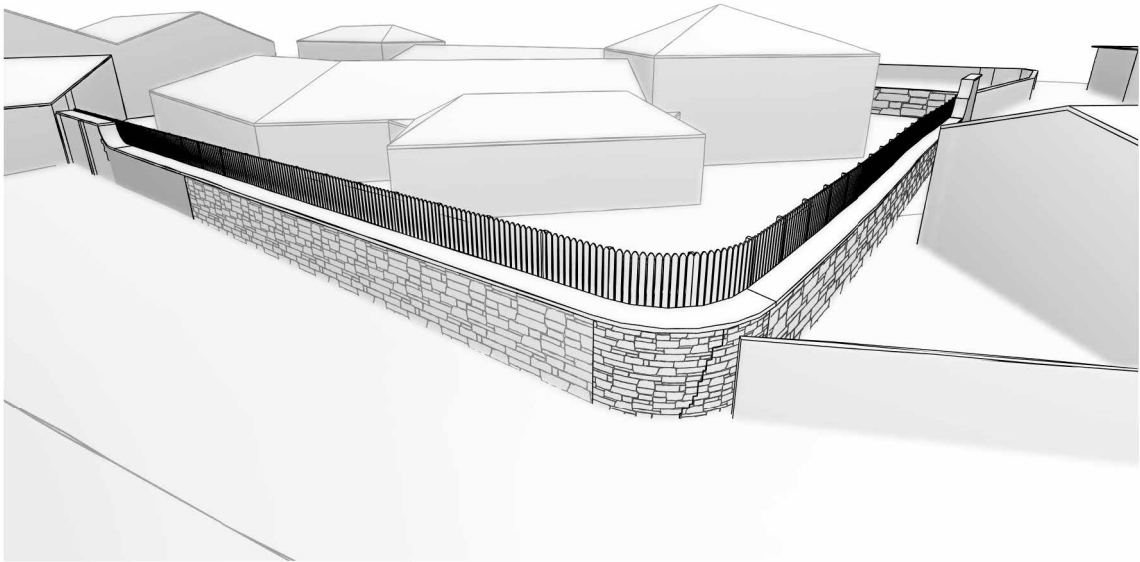 

3D Perspective

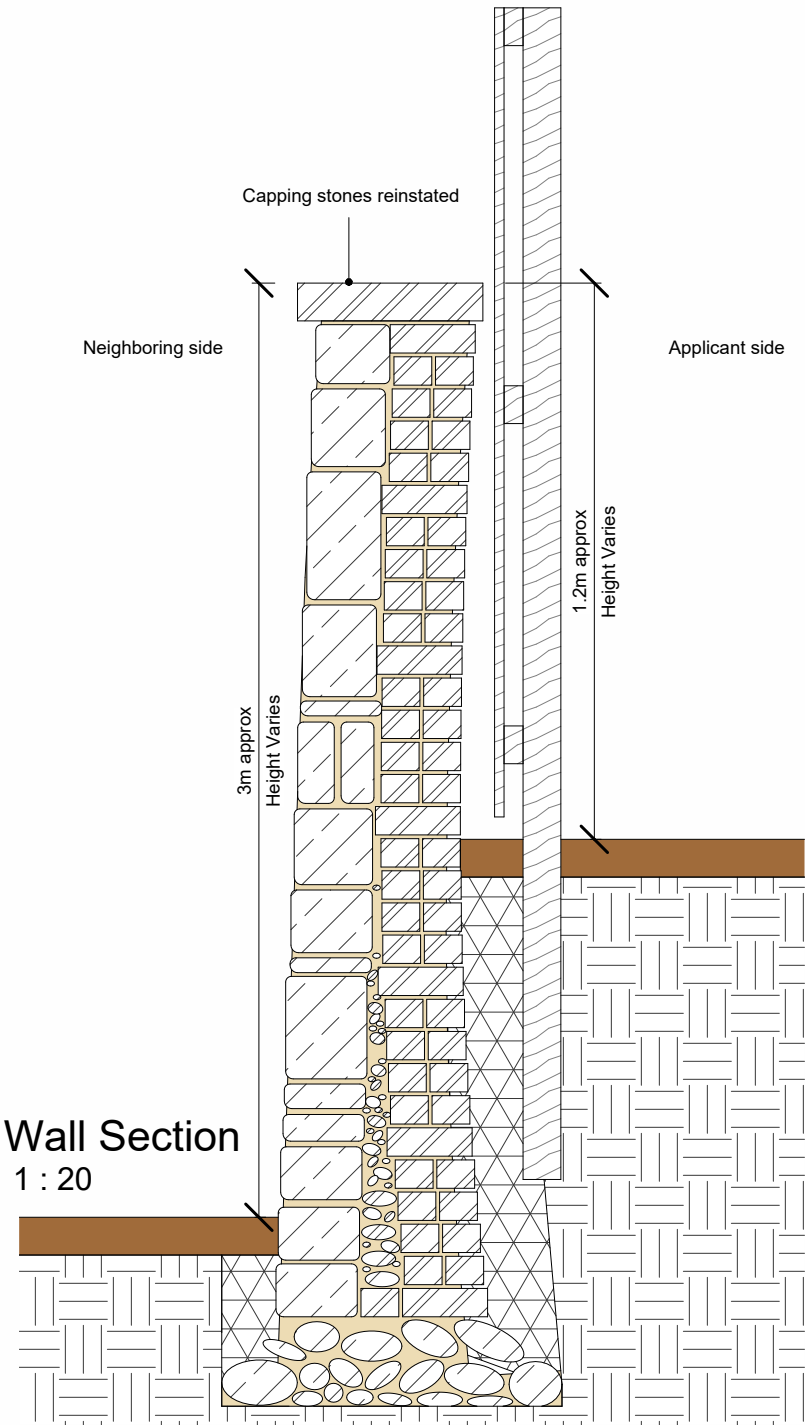

Wall Section
1 : 20

- Updated following validation comments - 10/02/26		12/02/26	MG	AWA
Sequence	Description	Date	Drawn	Checked
Training Ext.-Carlisle Depot_Willowholme Rd_CA2 5RT		Project:		
		Sheet Title:		
		Proposed Elevations		
Client: AWA / MG		scale		
Drawn: MG		As indicated@A3		
Checked By: RVF		Date: 21.01.2026		
UPRN - Originator - Zone - Level - Type - Role - Number		suitability		
0001 - VSA - XX - ZZ - DR - A - 220 - -		S02		

VSA

www.V-S-A.co.uk