



General Notes


- This document is to be used for the stated purpose only and should not be used for any other.
- Dimensions are all in millimetres, unless stated otherwise.
- It is the recipient's responsibility to print this document to the correct size & scale.
- All relevant drawings and specifications should be read in conjunction with this document.
- Scaling of this document is not recommended.

North




Document Scale(s)


5m SCALE 1:250

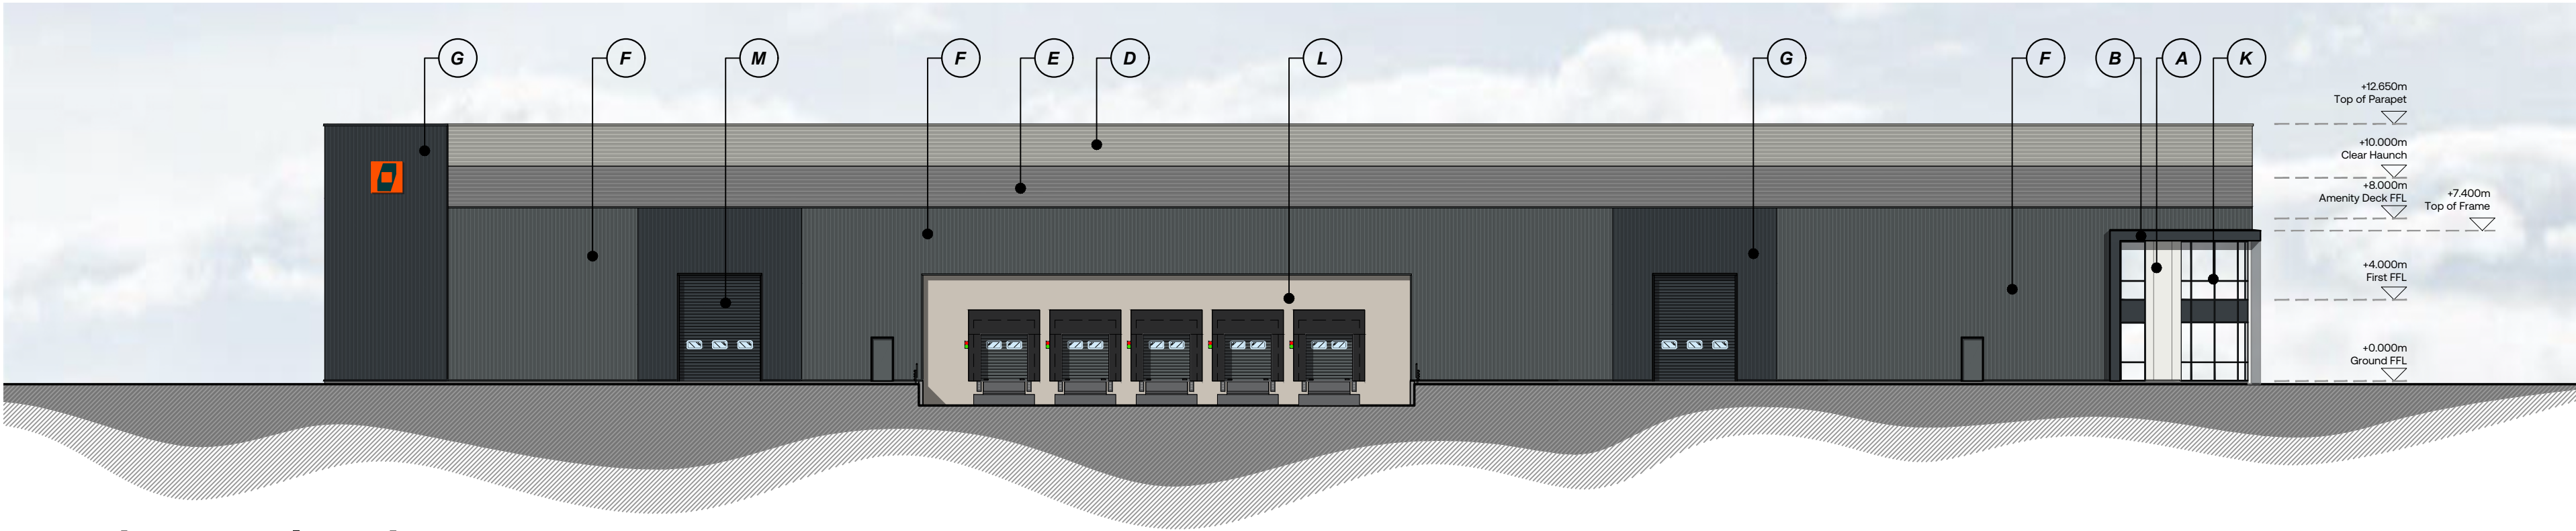


South West Elevation Scale 1:250

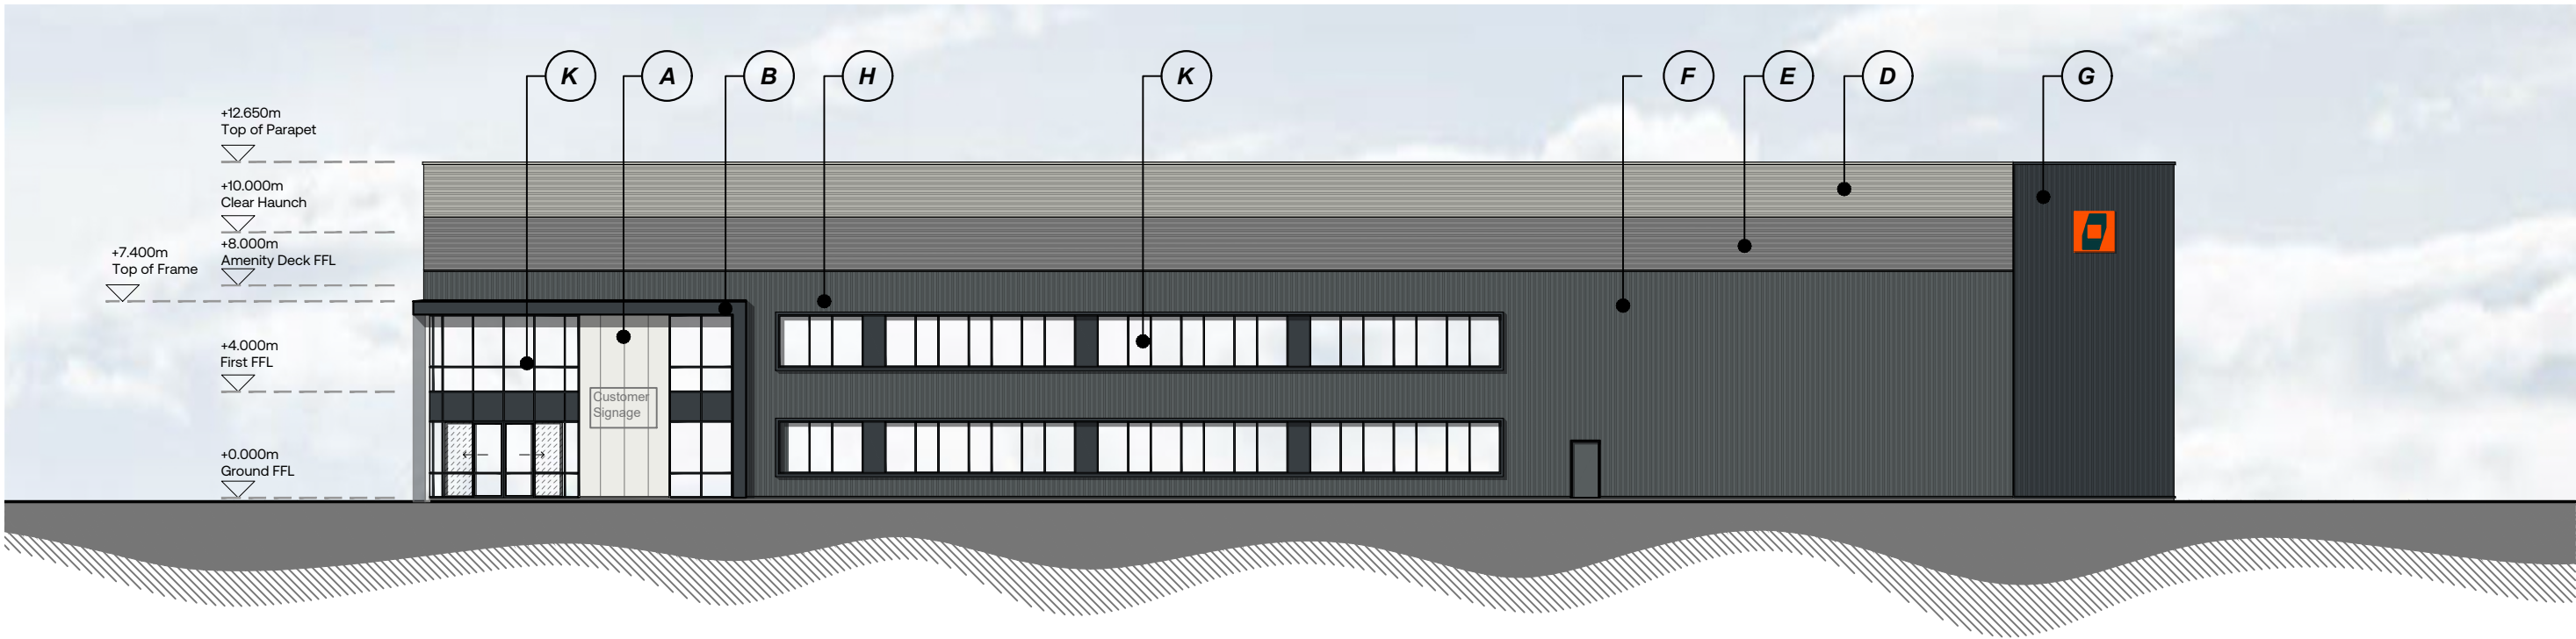


South East Elevation Scale 1:250

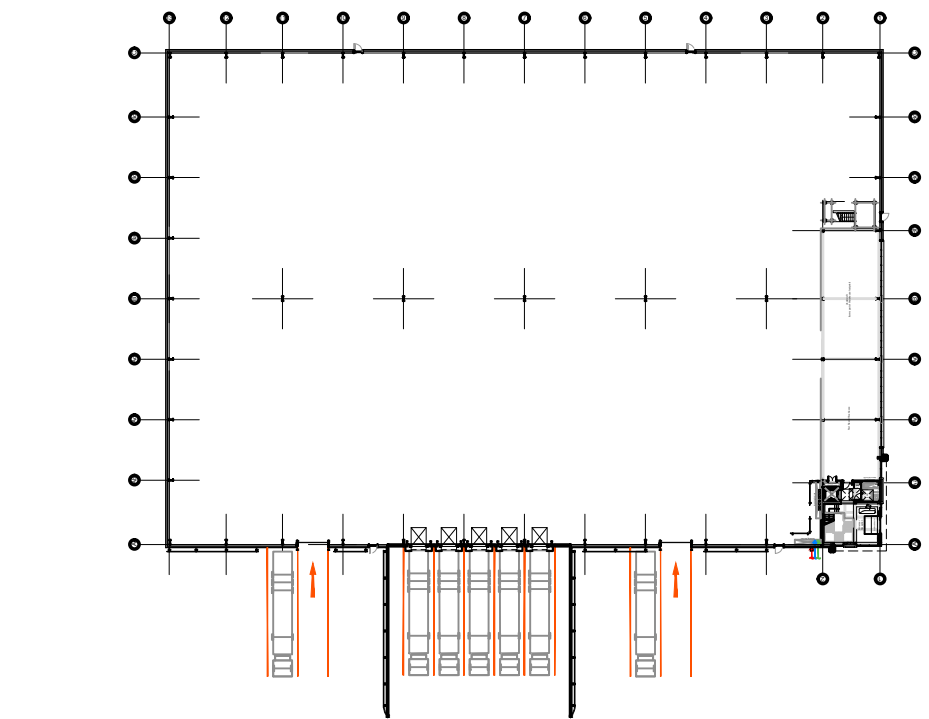

Key Plan Scale 1:1000

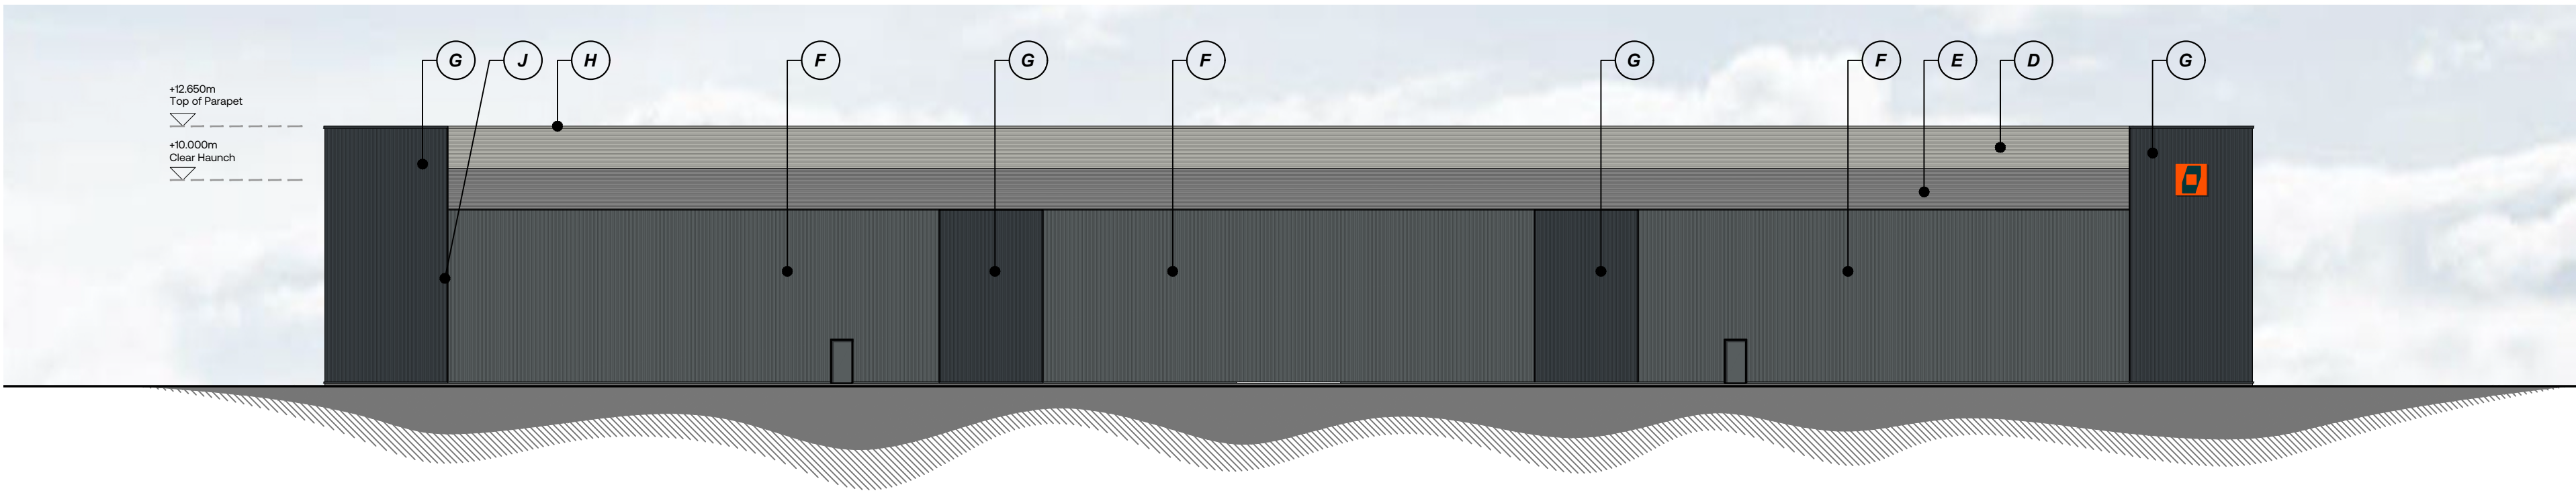

North East Elevation Scale 1:250

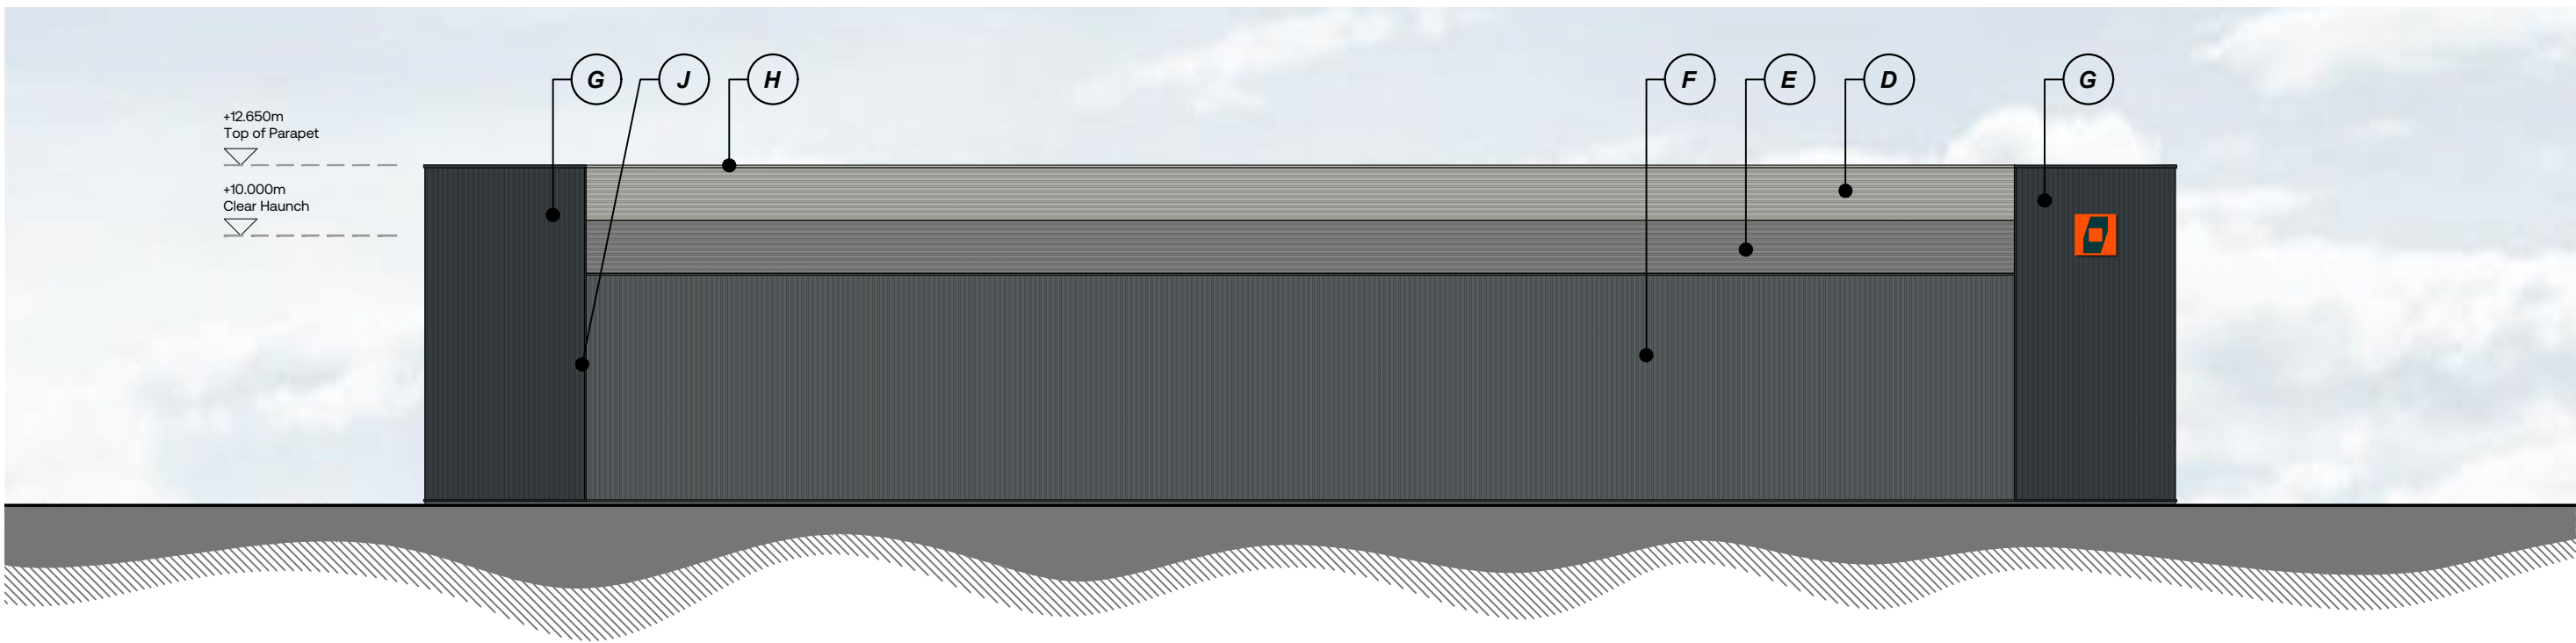

North West Elevation Scale 1:250

Materials Key

- (A) Vertically laid composite cladding panel
Colour: White (RAL 9003)
- (B) Horizontal feature frame supported on cladding spacer grid
Colour: Anthracite (RAL 7016)
- (C) Horizontally laid profiled wall cladding system
Colour: Hamlet (RAL 9002)
- (D) Horizontally laid profiled wall cladding system
Colour: Goosewing Grey (RAL 7038)
- (E) Horizontally laid profiled wall cladding system
Colour: Pure Grey (RAL 000 55 00)
- (F) Vertically laid profiled wall cladding system
Colour: Slate Grey (RAL 7012)
- (G) Vertically laid profiled wall cladding system
Colour: Anthracite (RAL 7016)
- (H) Parapet capping + horizontal profiled cladding flashings
Colour: to match adjacent cladding
- (J) Vertical profiled cladding flashings
Colour: to match adjacent cladding
- (K) Thermally broken, polyester powder coated aluminium window/door system - mullion drained.
Frame colour: Anthracite (RAL 7016)
Spandrel colour: Anthracite (RAL 7016)
Glass colour: Clear
- (L) Pre-cast insulated concrete Prowall with inset overhead sectional doors and dock shelters.
Door colour: Anthracite (RAL 7016)
Shelter Colour: Black
- (M) Overhead sectional doors with level access, to be an electrical operation and manual override.
Finish: Polyester powder coated.
Colour: Anthracite (RAL 7016)
- (Logo) Indurent Logo Branding
Powder coated stainless steel, through-fixed to pattsess behind cladding. Refer to 'Signage Code' for further detail and guidance on placement.
Colour: Pantone 021 C (Orange)
Pantone 5463 CP (Forest Green)



Project Name

Indurent Park, Moorgate Point, Knowsley

Employer		Project Address		
Indurent		Moorgate Point Liverpool L33 7XW		
RIBA Workstage		Suitability		
3 - Spatial Coordination		S2 - Information		
Drawn	Checked	Created	Size	
JWY	TDA	25.06.2025	A1	
UMC Project Reference		Scale	LOD	LOI
22520		1:250	1	1

Document Title

Unit K72 - Building Elevations

Document Reference

22520 - UMC - K072 - EL - DR - A - 1301

Revision Note

North-east elevation amended

Issue Date Status Current Revision