



General Notes

- This document is to be used for the stated purpose only and should not be used for any other.
- Dimensions are all in millimetres, unless stated otherwise.
- It is the recipient's responsibility to print this document to the correct size & scale.
- All relevant drawings and specifications should be read in conjunction with this document. Scaling of this document is not recommended.

North

Document Scale(s)

5m SCALE 1:250

Materials Key

- (A) Vertically laid composite cladding panel
Colour: White (RAL 9003)
- (B) Horizontal feature frame supported on cladding spacer grid
Colour: Anthracite (RAL 7016)
- (C) Horizontally laid profiled wall cladding system
Colour: Hamlet (RAL 9002)
- (D) Horizontally laid profiled wall cladding system
Colour: Goosewing Grey (RAL 7038)
- (E) Horizontally laid profiled wall cladding system
Colour: Pure Grey (RAL 000 55 00)
- (F) Vertically laid profiled wall cladding system
Colour: Slate Grey (RAL 7012)
- (G) Vertically laid profiled wall cladding system
Colour: Anthracite (RAL 7016)
- (H) Parapet capping + horizontal profiled cladding flashings
Colour: to match adjacent cladding
- (J) Vertical profiled cladding flashings
Colour: to match adjacent cladding
- (K) Thermally broken, polyester powder coated aluminium window/door system - mullion drained.
Frame colour: Anthracite (RAL 7016)
Spandrel colour: Anthracite (RAL 7016)
Glass colour: Clear
- (L) Pre-cast insulated concrete Prowall with inset overhead sectional doors and dock shelters.
Door colour: Anthracite (RAL 7016)
Shelter Colour: Black
- (M) Overhead sectional doors with level access, to be an electrical operation and manual override.
Finish: Polyester powder coated.
Colour: Anthracite (RAL 7016)
-  Indurent Logo Branding
Powder coated stainless steel, through-fixed to pattsess behind cladding. Refer to 'Signage Code' for further detail and guidance on placement.
Colour: Pantone 021 C (Orange)
Pantone 5463 CP (Forest Green)



Project Name

Indurent Park, Moorgate Point, Knowsley

Employer		Project Address	
Indurent		Moorgate Point Liverpool L33 7XW	
RIBA Workstage		Suitability	
3 - Spatial Coordination		S2 - Information	
Drawn	Checked	Created	Size
JWY	TDA	25.06.2025	A1
UMC Project Reference		Scale	LOD
22520		1:250	1

Document Title

Unit K135 - Building Elevations

Document Reference

22520 - UMC - K135 - EL - DR - A - 1301

Revision Note

North-east elevation amended

Issue Date Status Current Revision


30.07.2025
PLANNING
This drawing is to be used for the stated purpose only and should not be used for any other
P02




South West Elevation Scale 1:250




South East Elevation Scale 1:250

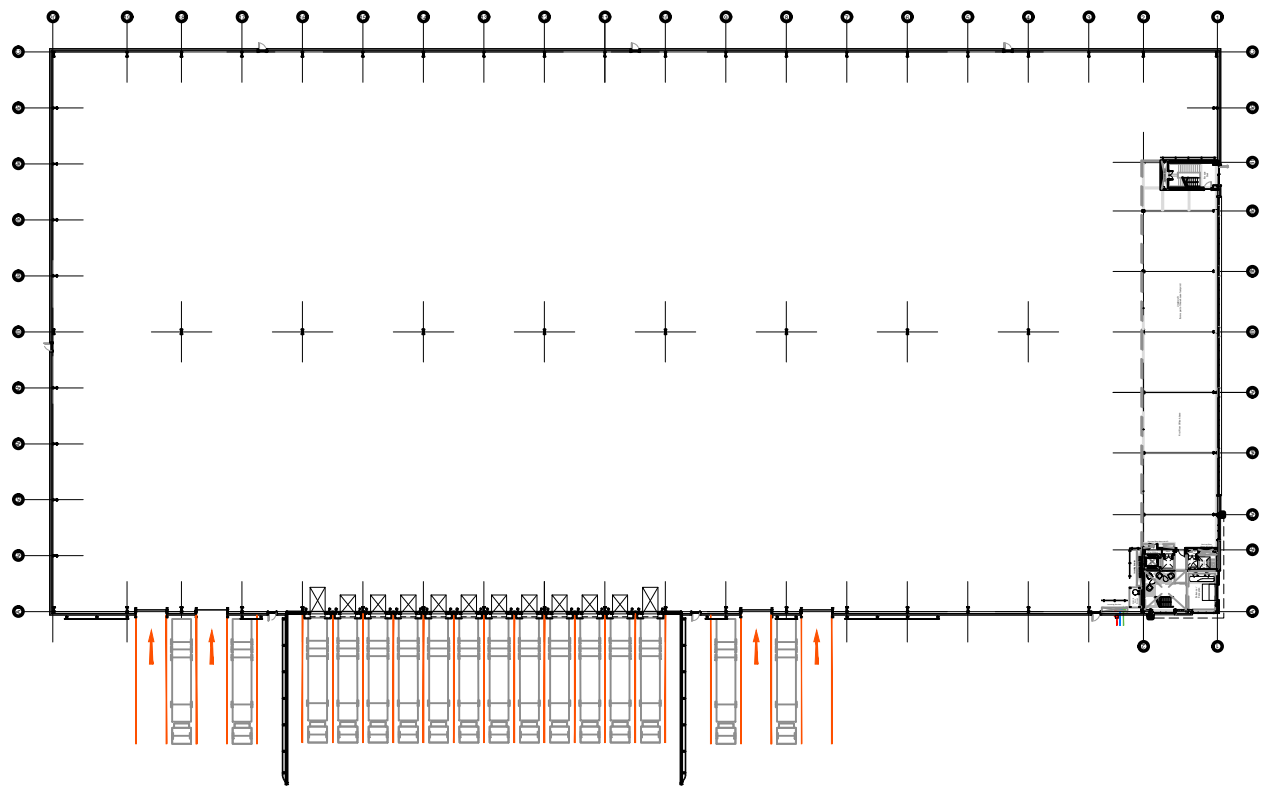

Key Plan Scale 1:1000

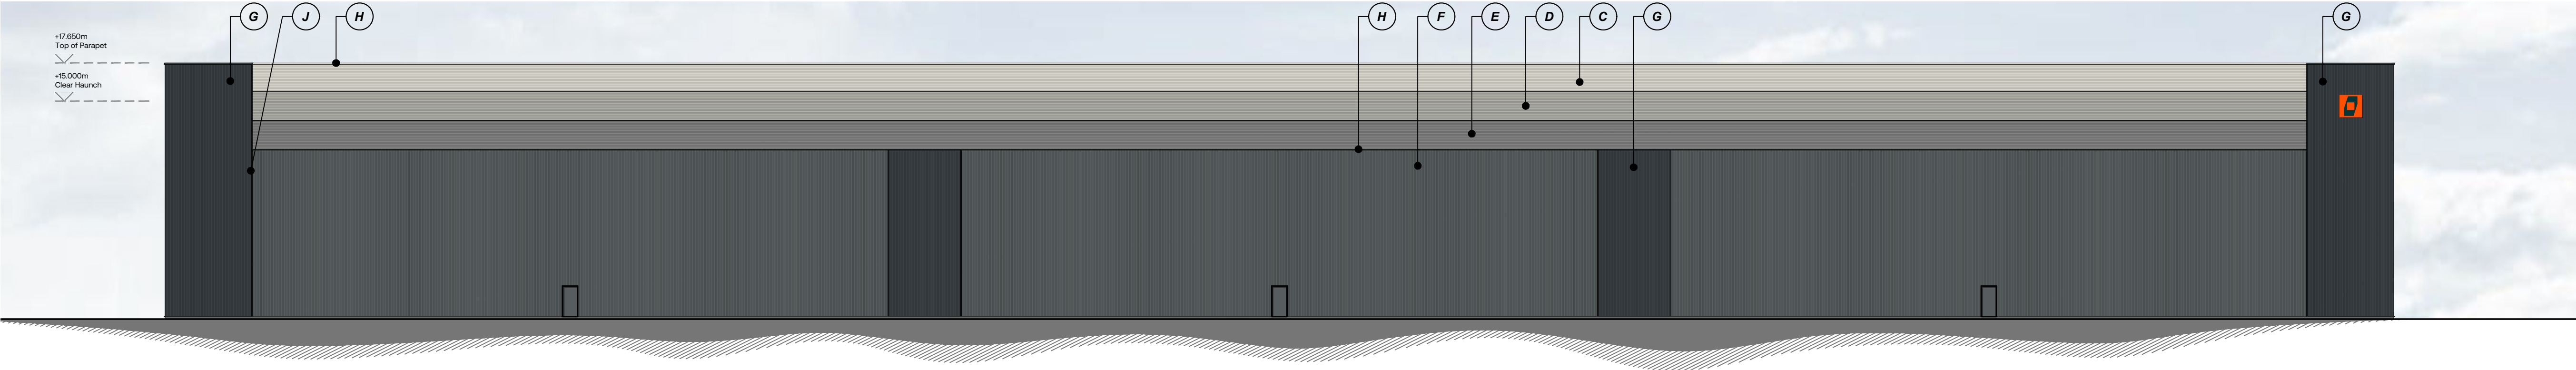

North East Elevation Scale 1:250

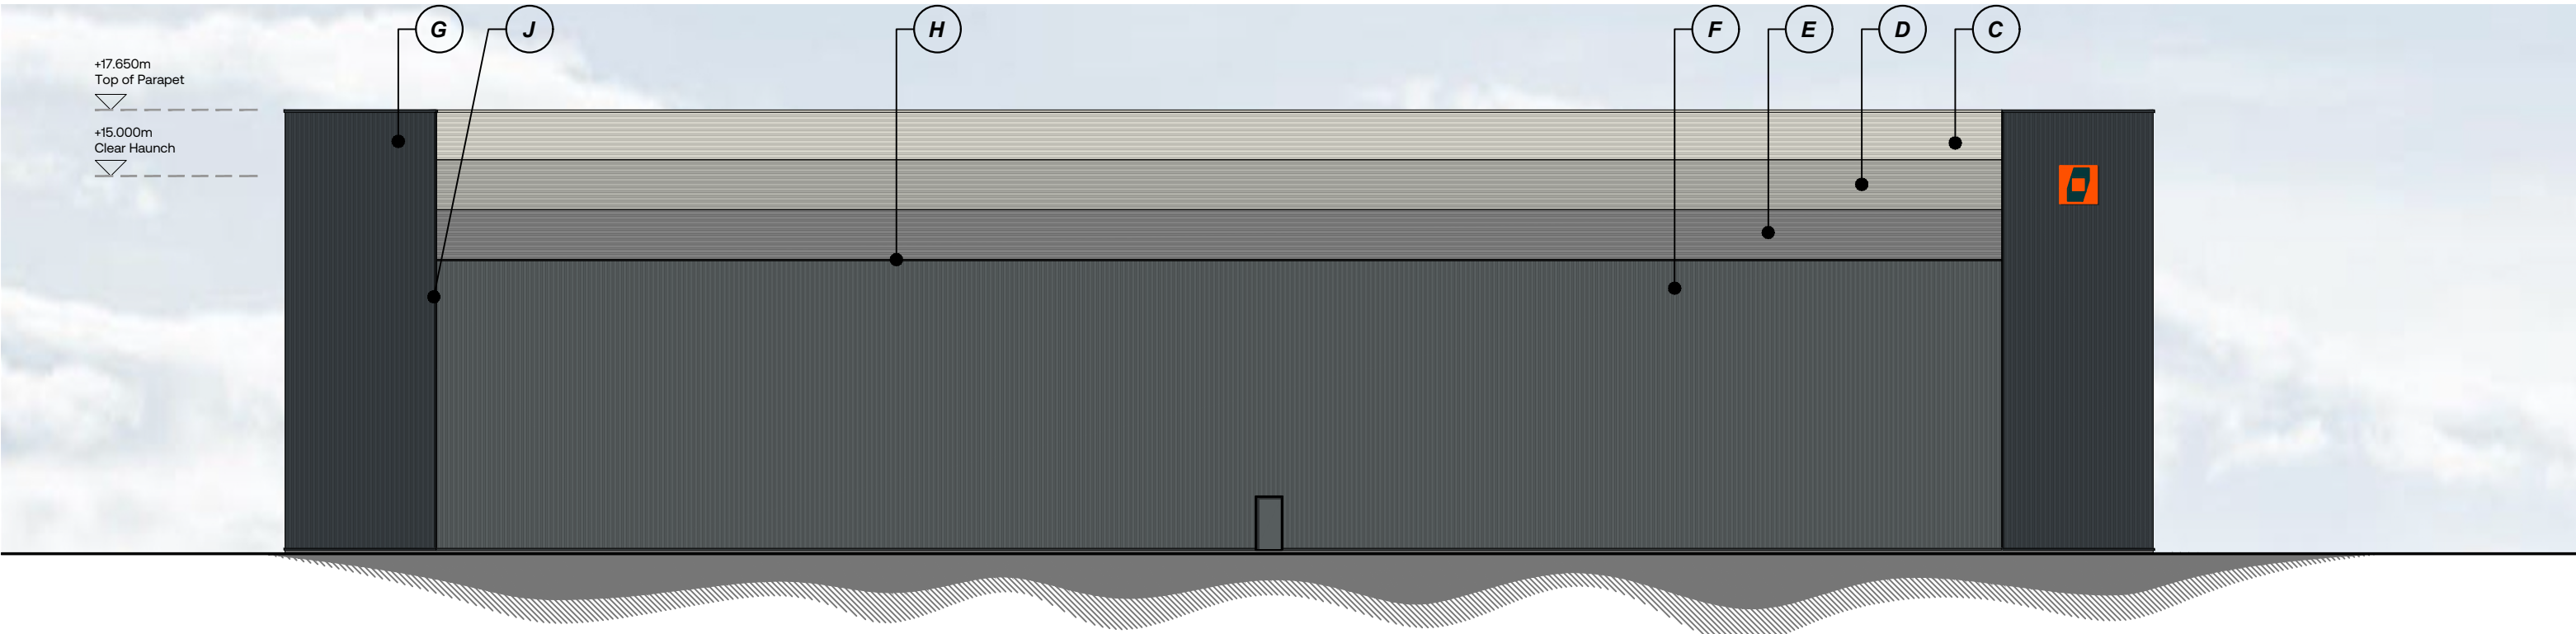

North West Elevation Scale 1:250