





EXISTING FRONT ELEVATION
NO CHANGES




EXISTING REAR ELEVATION

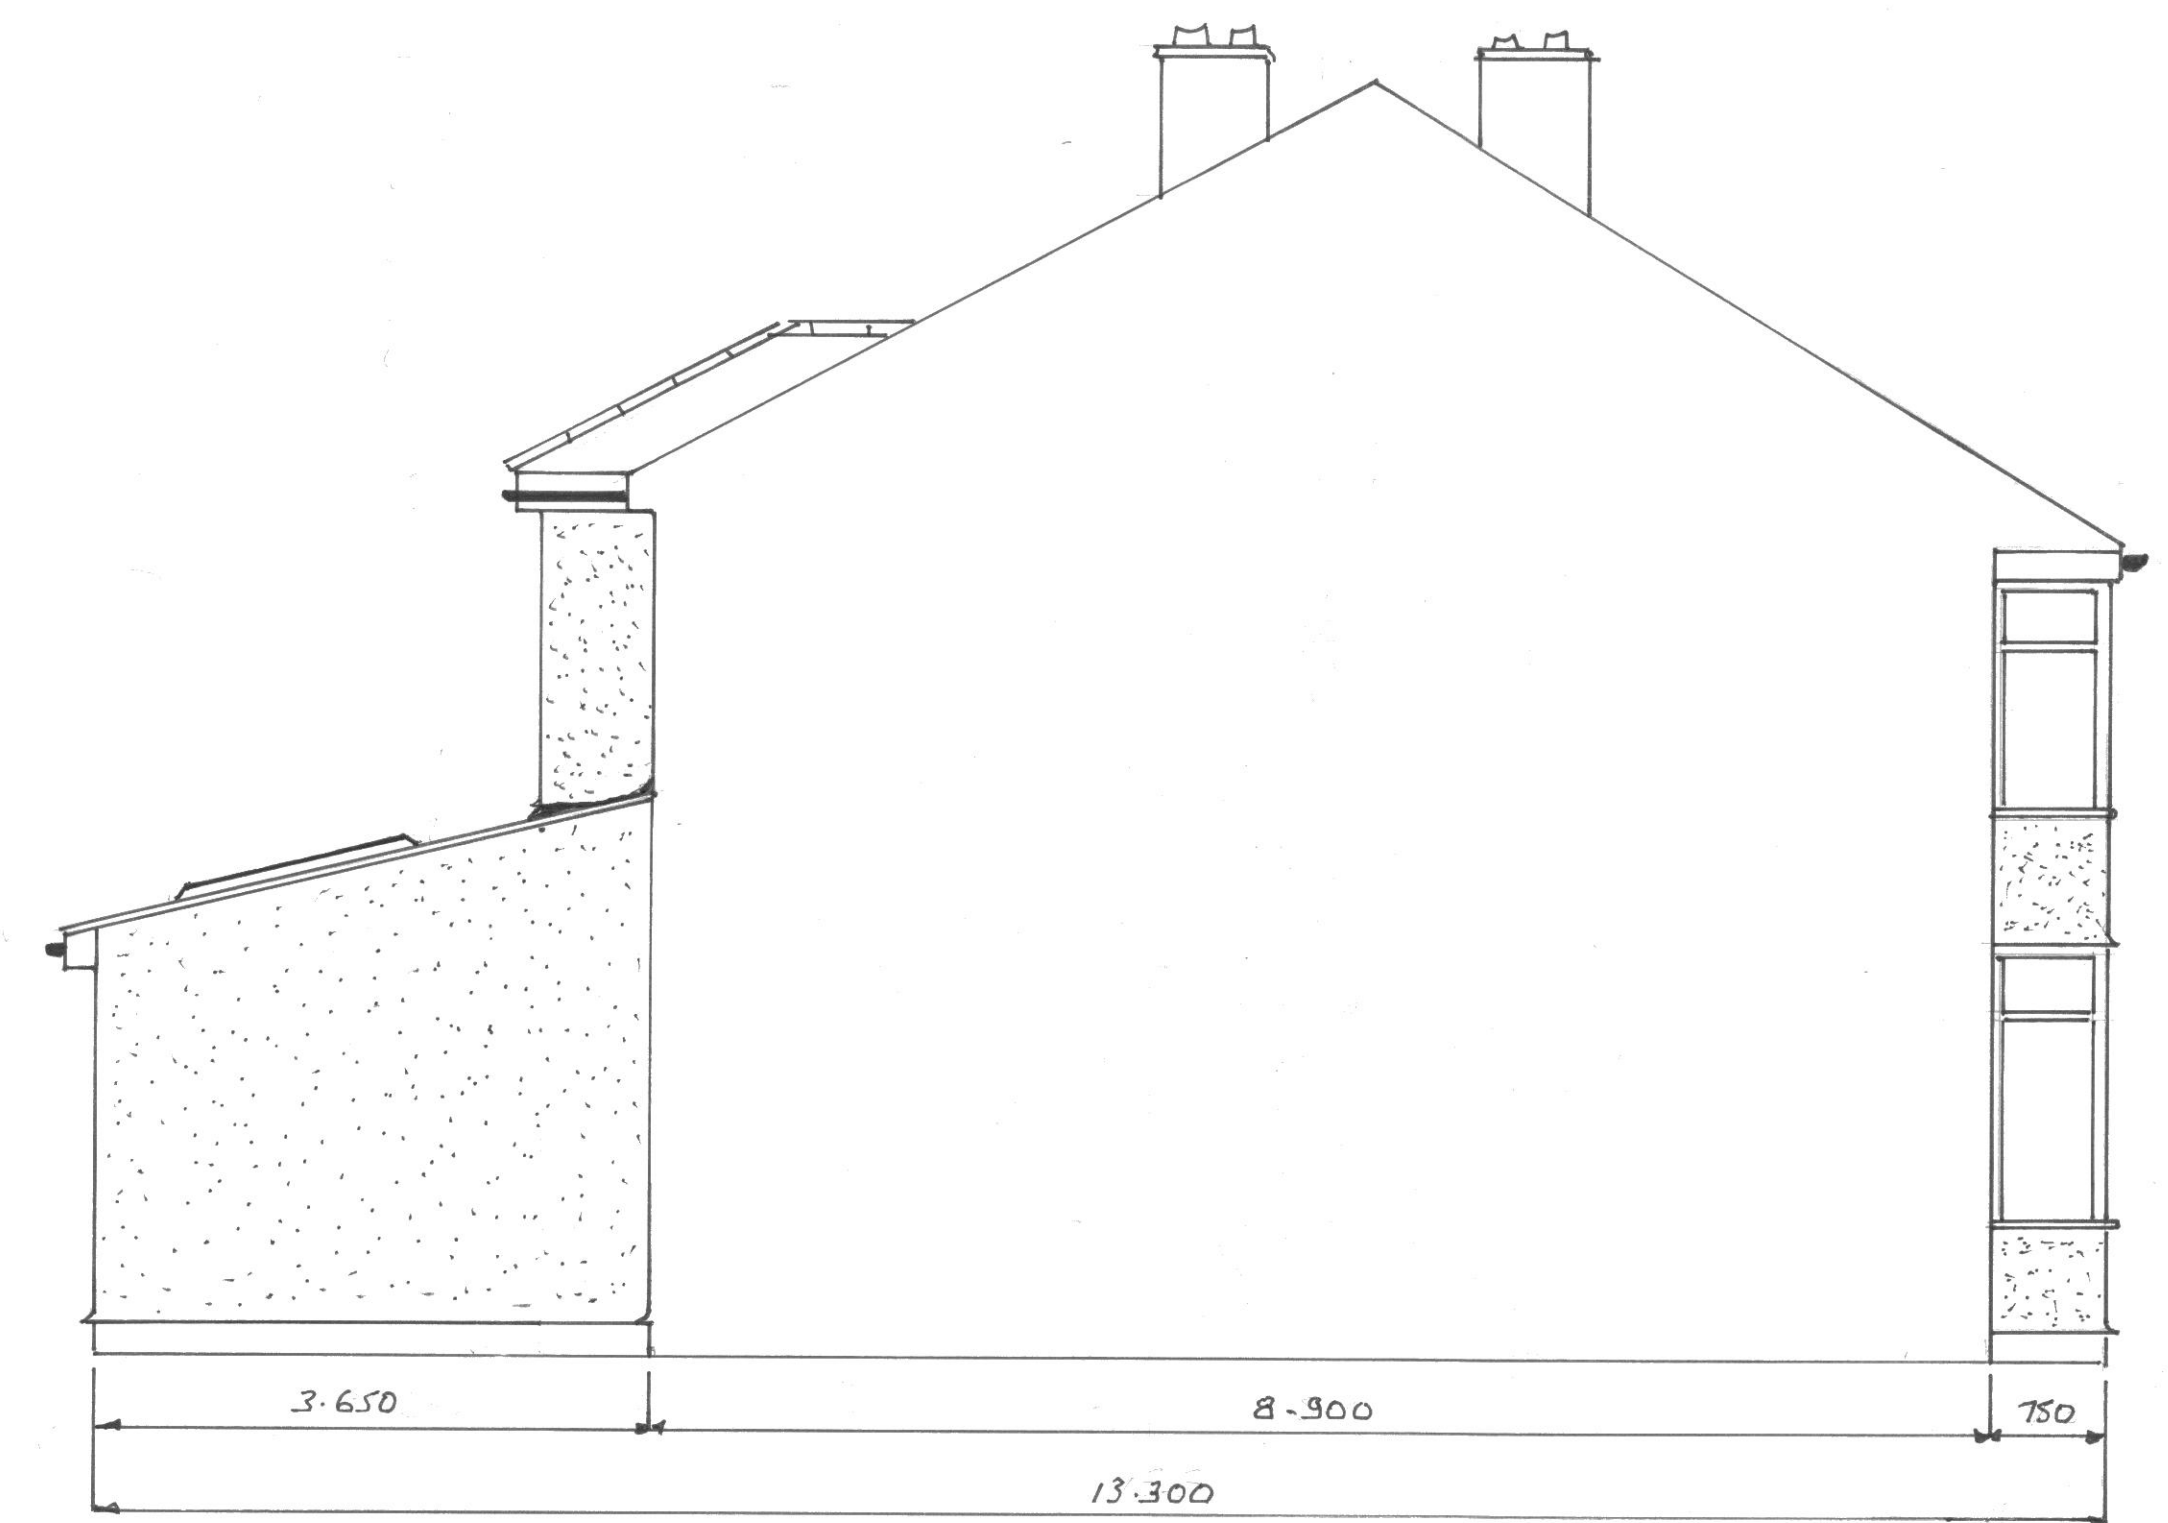


EXISTING SIDE ELEVATION A

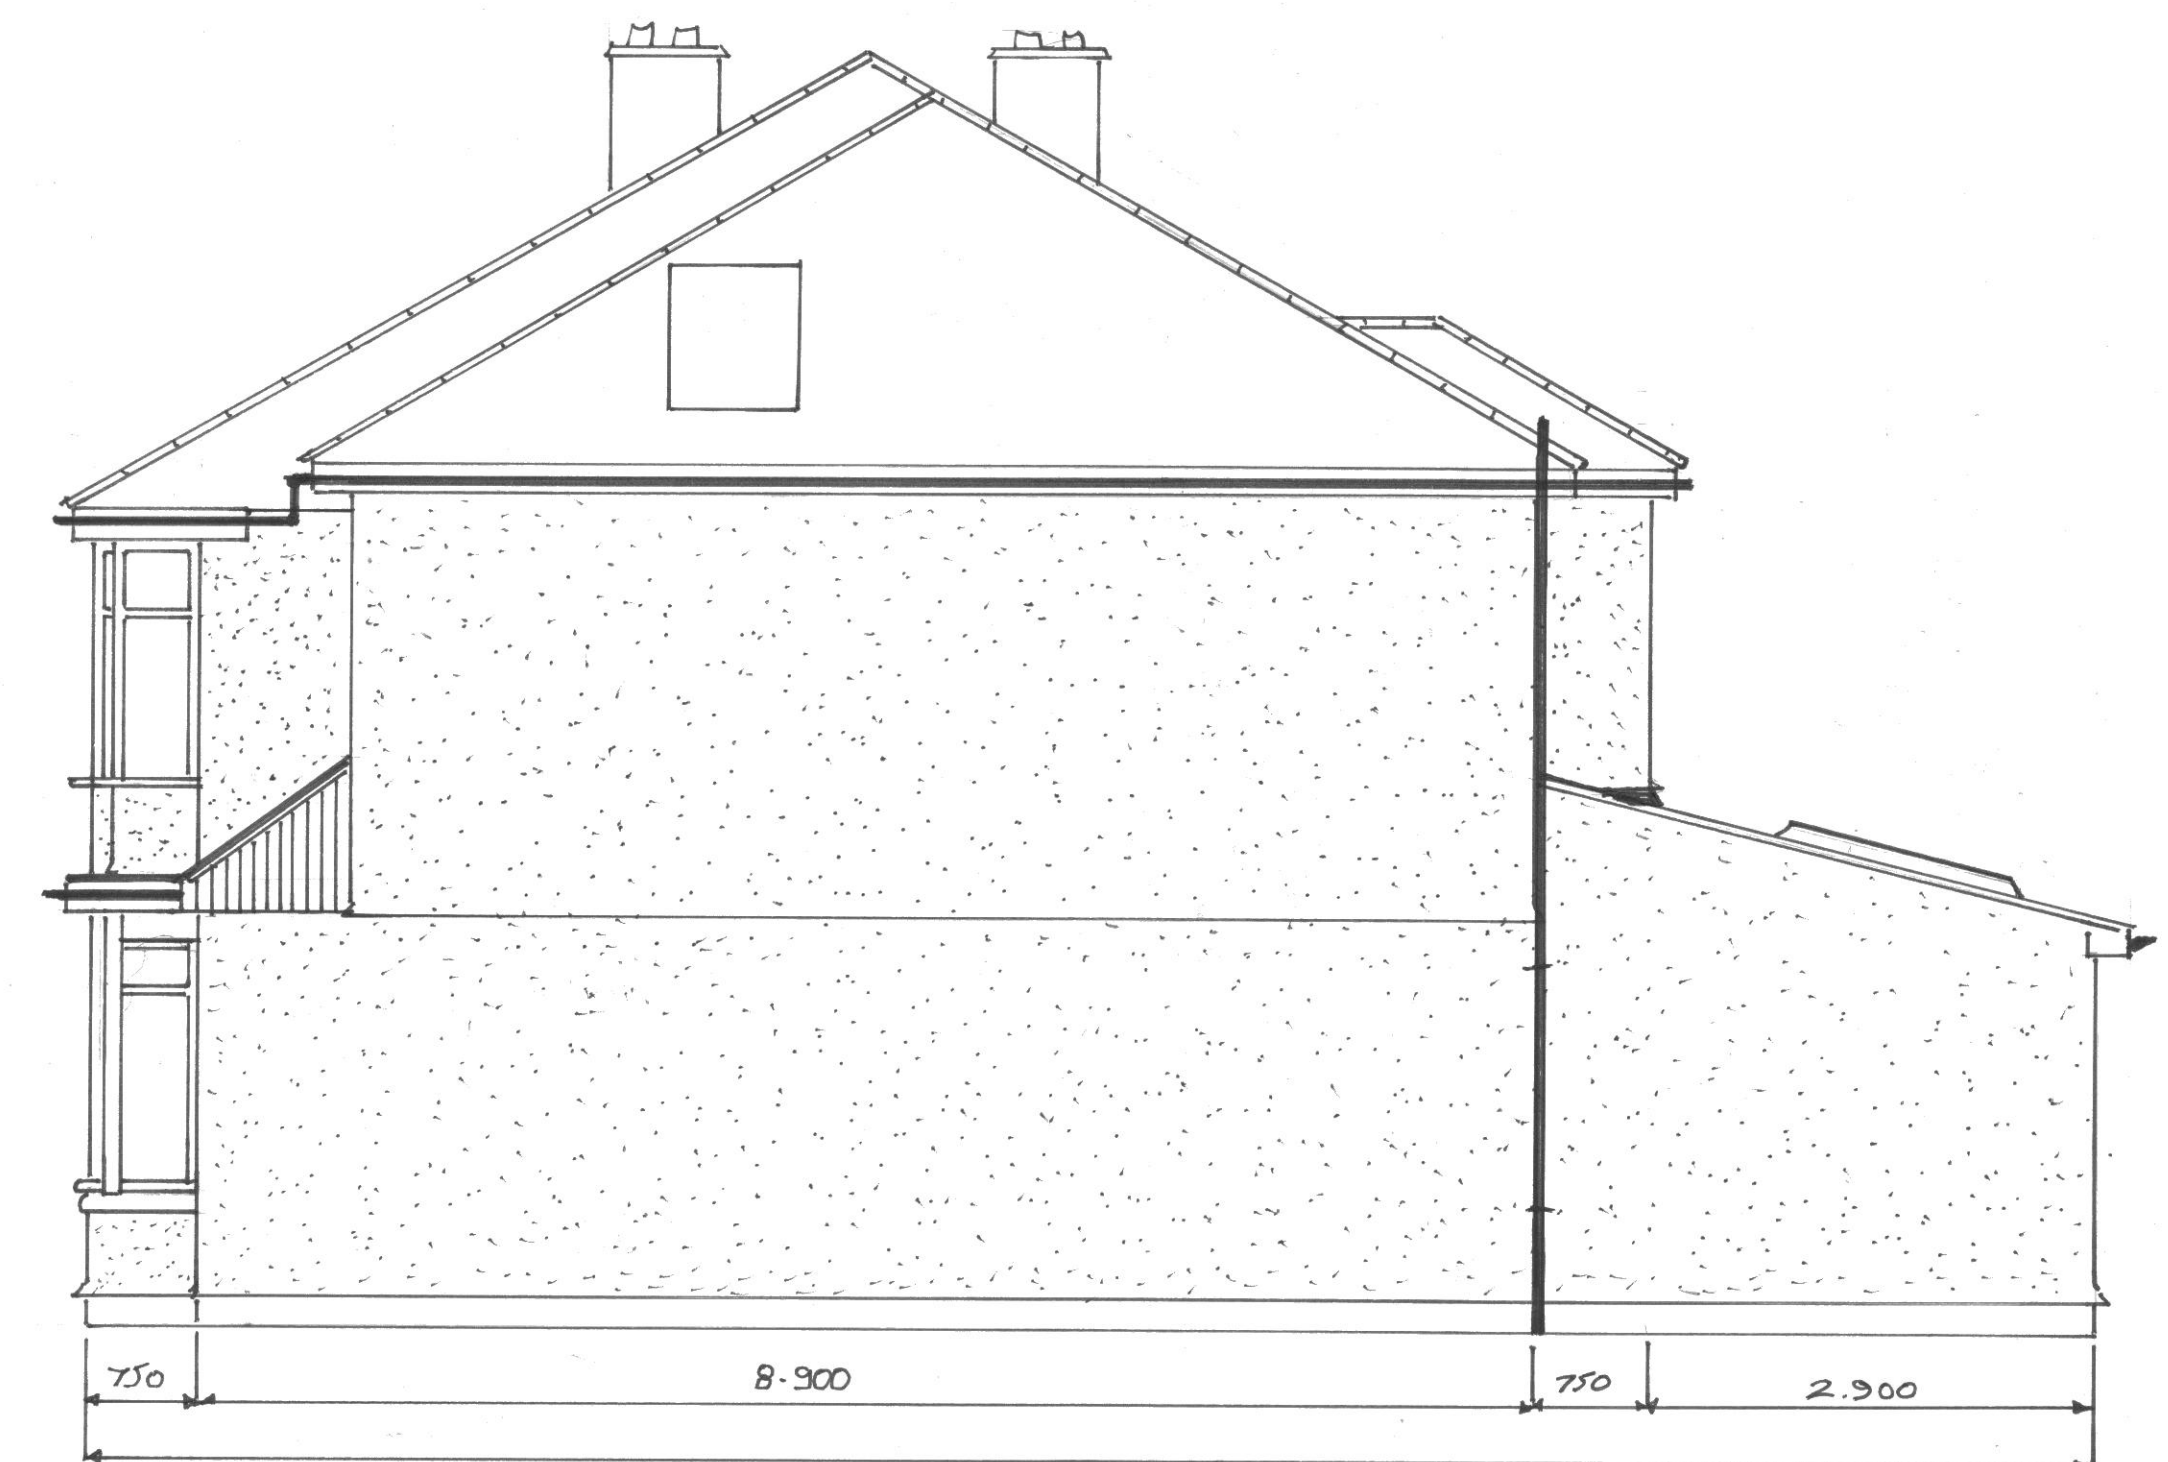


EXISTING SIDE ELEVATION B

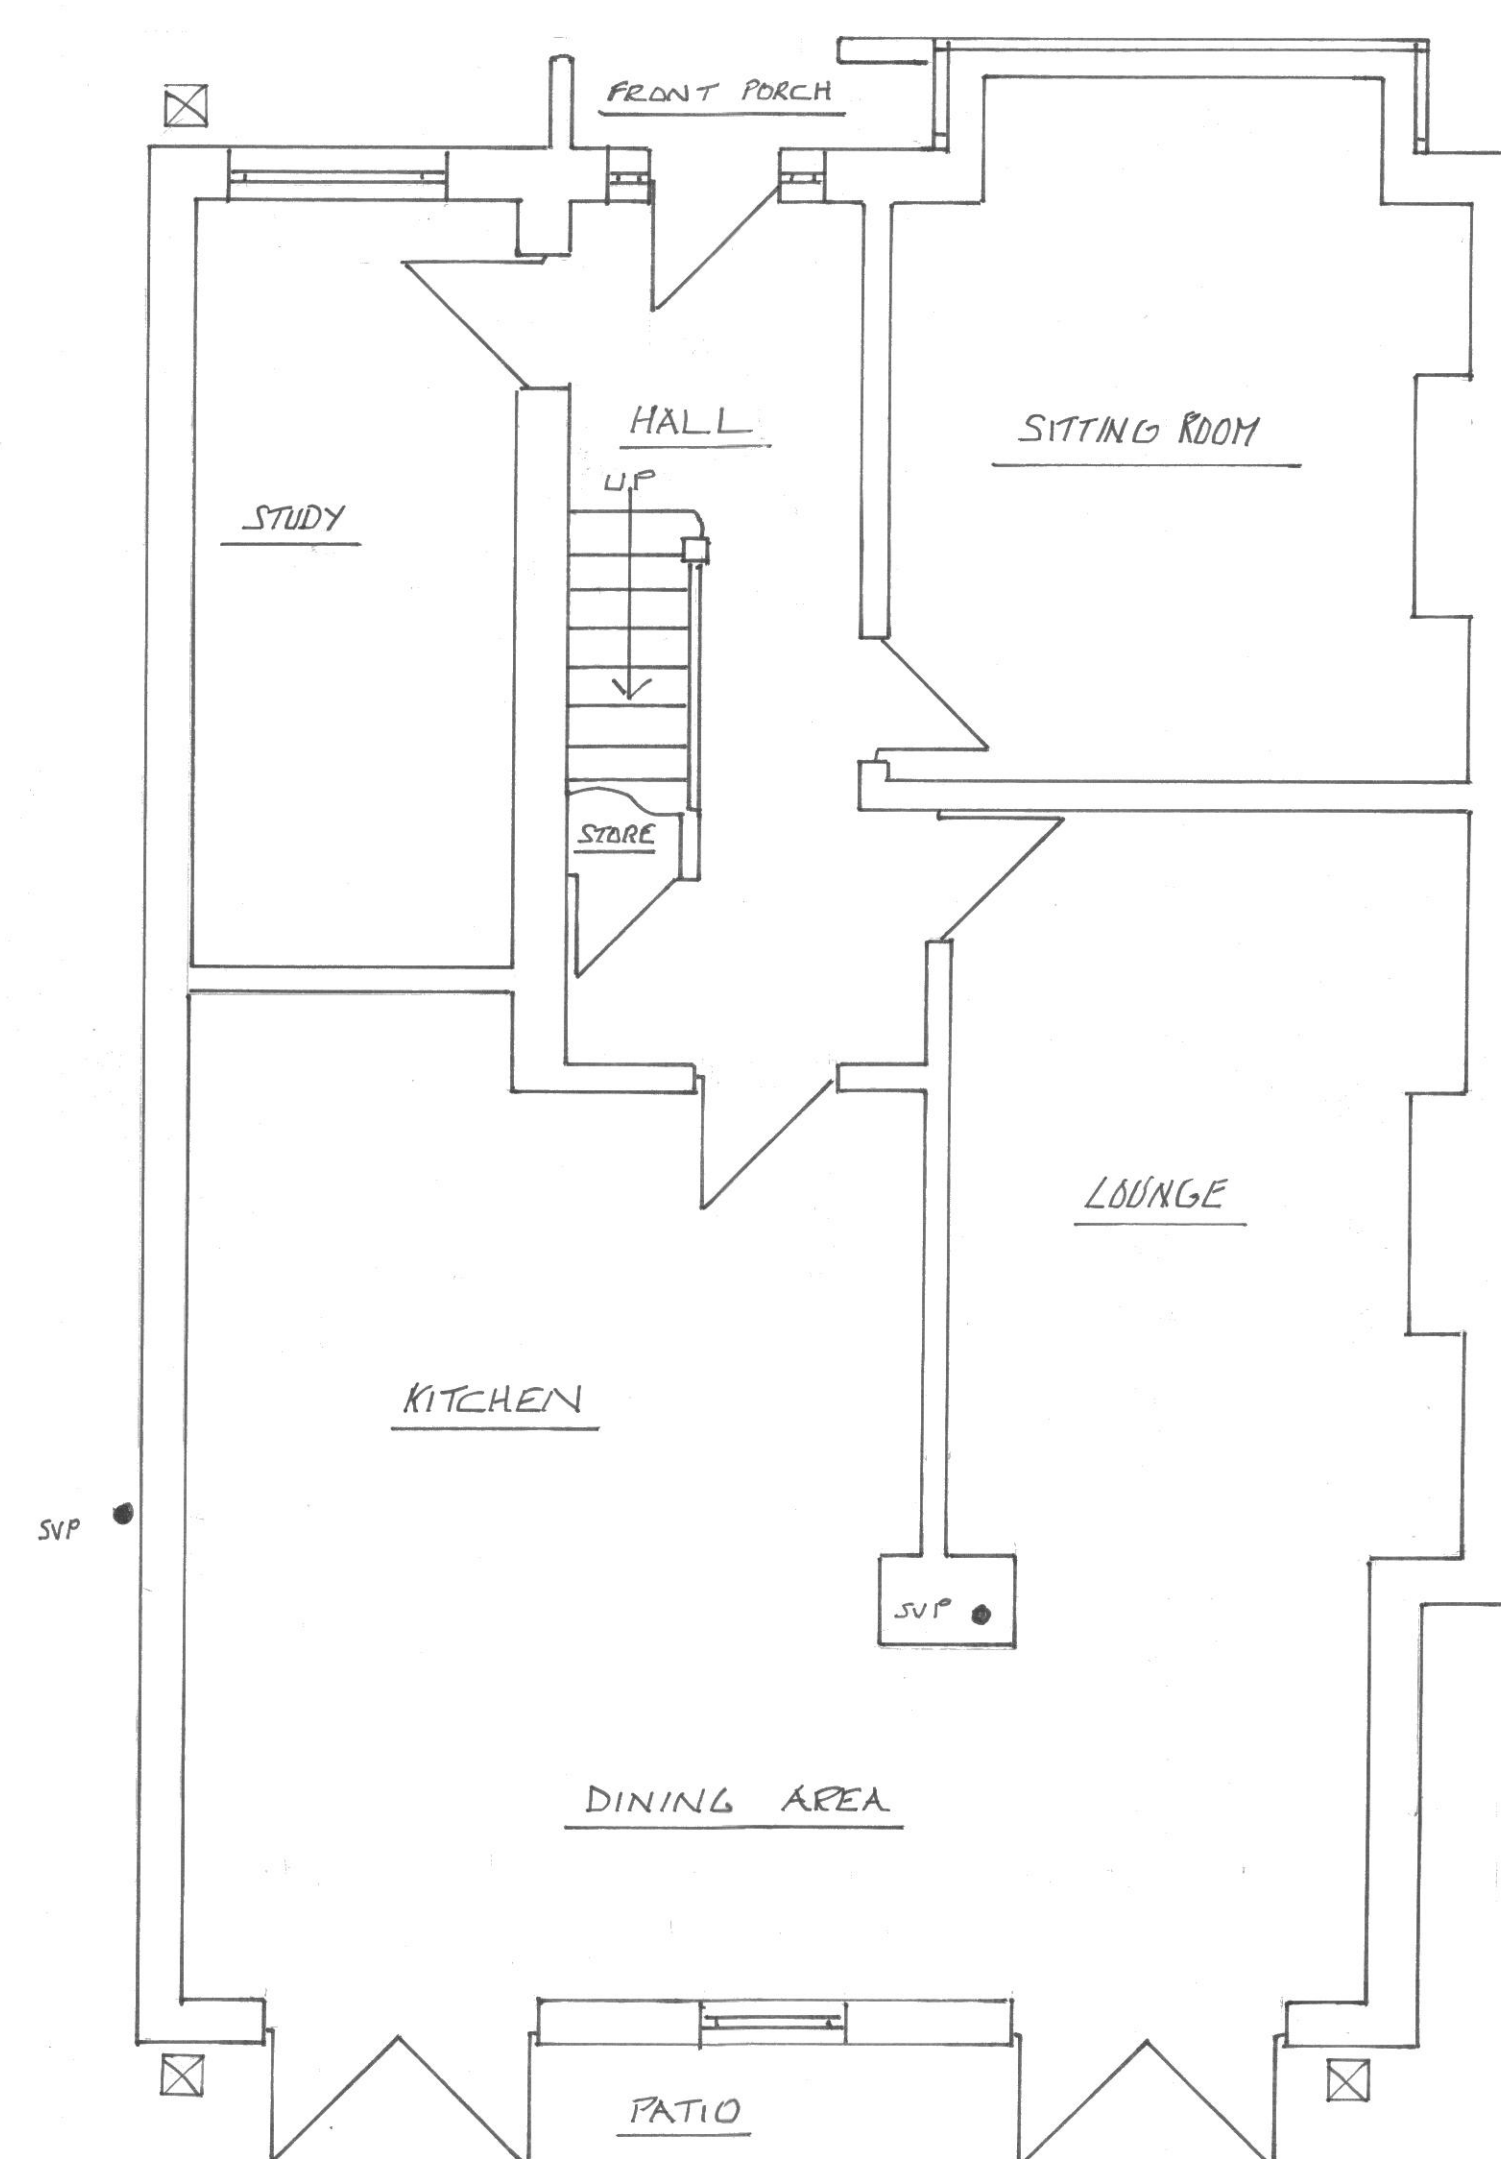

EXISTING GROUND FLOOR PLAN

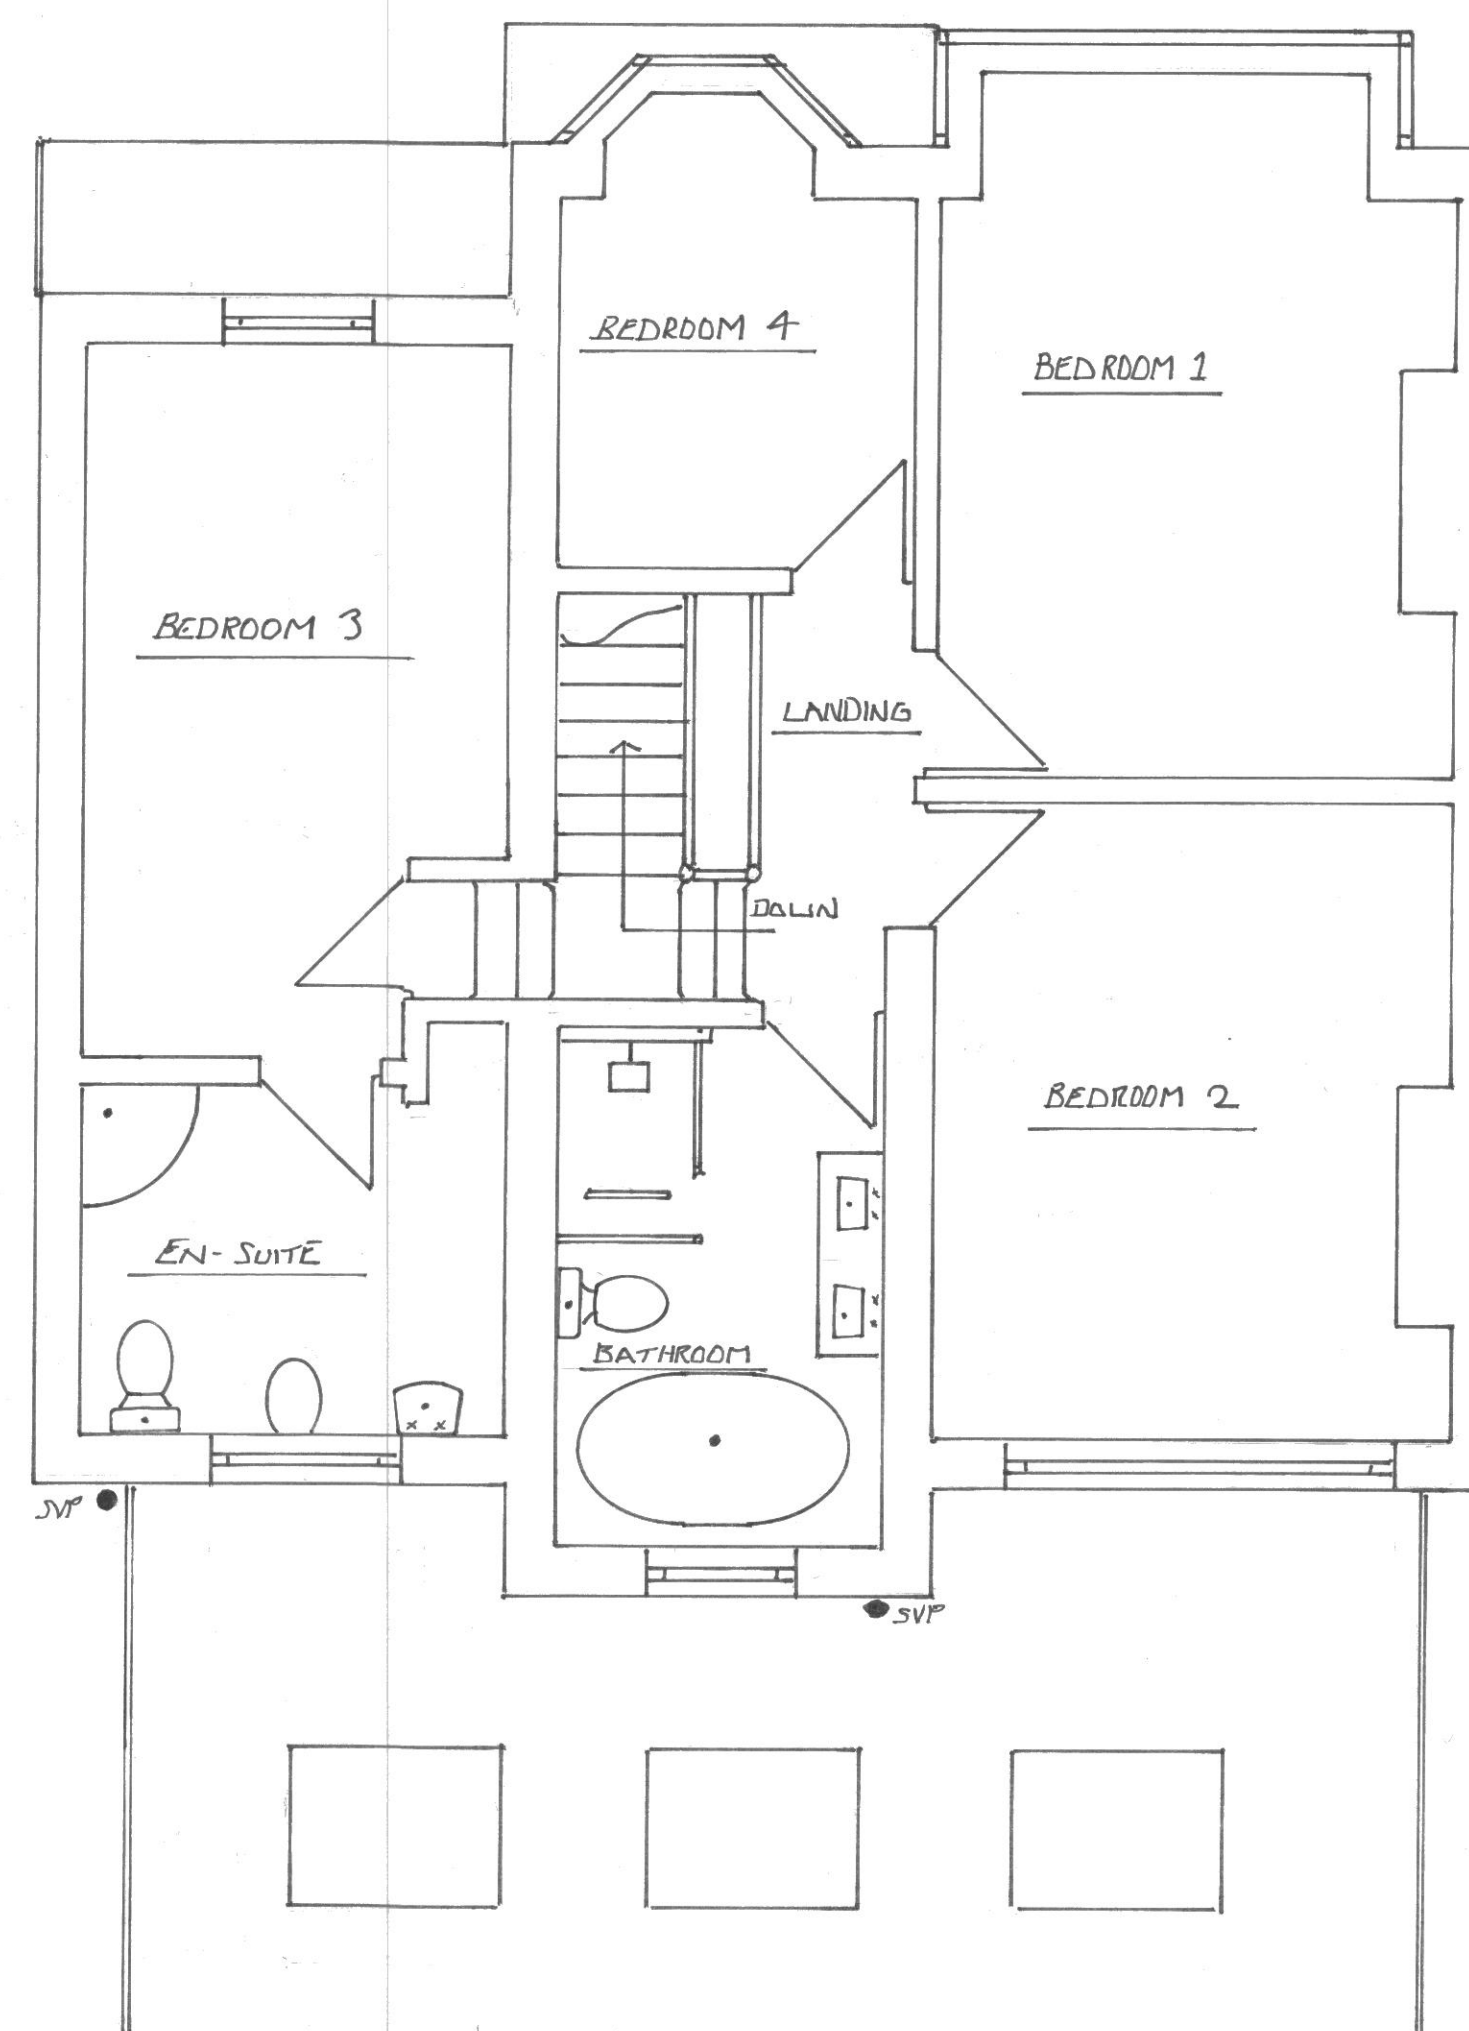

EXISTING FIRST FLOOR PLAN

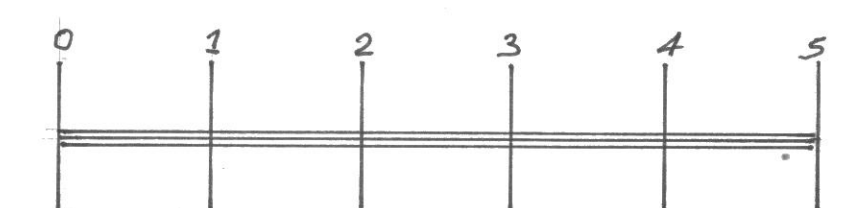

SCALE BAR 1:50

NEIL JONES DWG N° 1539 SCALE 1:50 MAY 2022

PROPOSED SINGLE STOREY REAR EXTENSION

MR F. POTTER
17 COURT HEY AVENUE
ROBY
LIVERPOOL
L36 4JB

EXISTING

A