



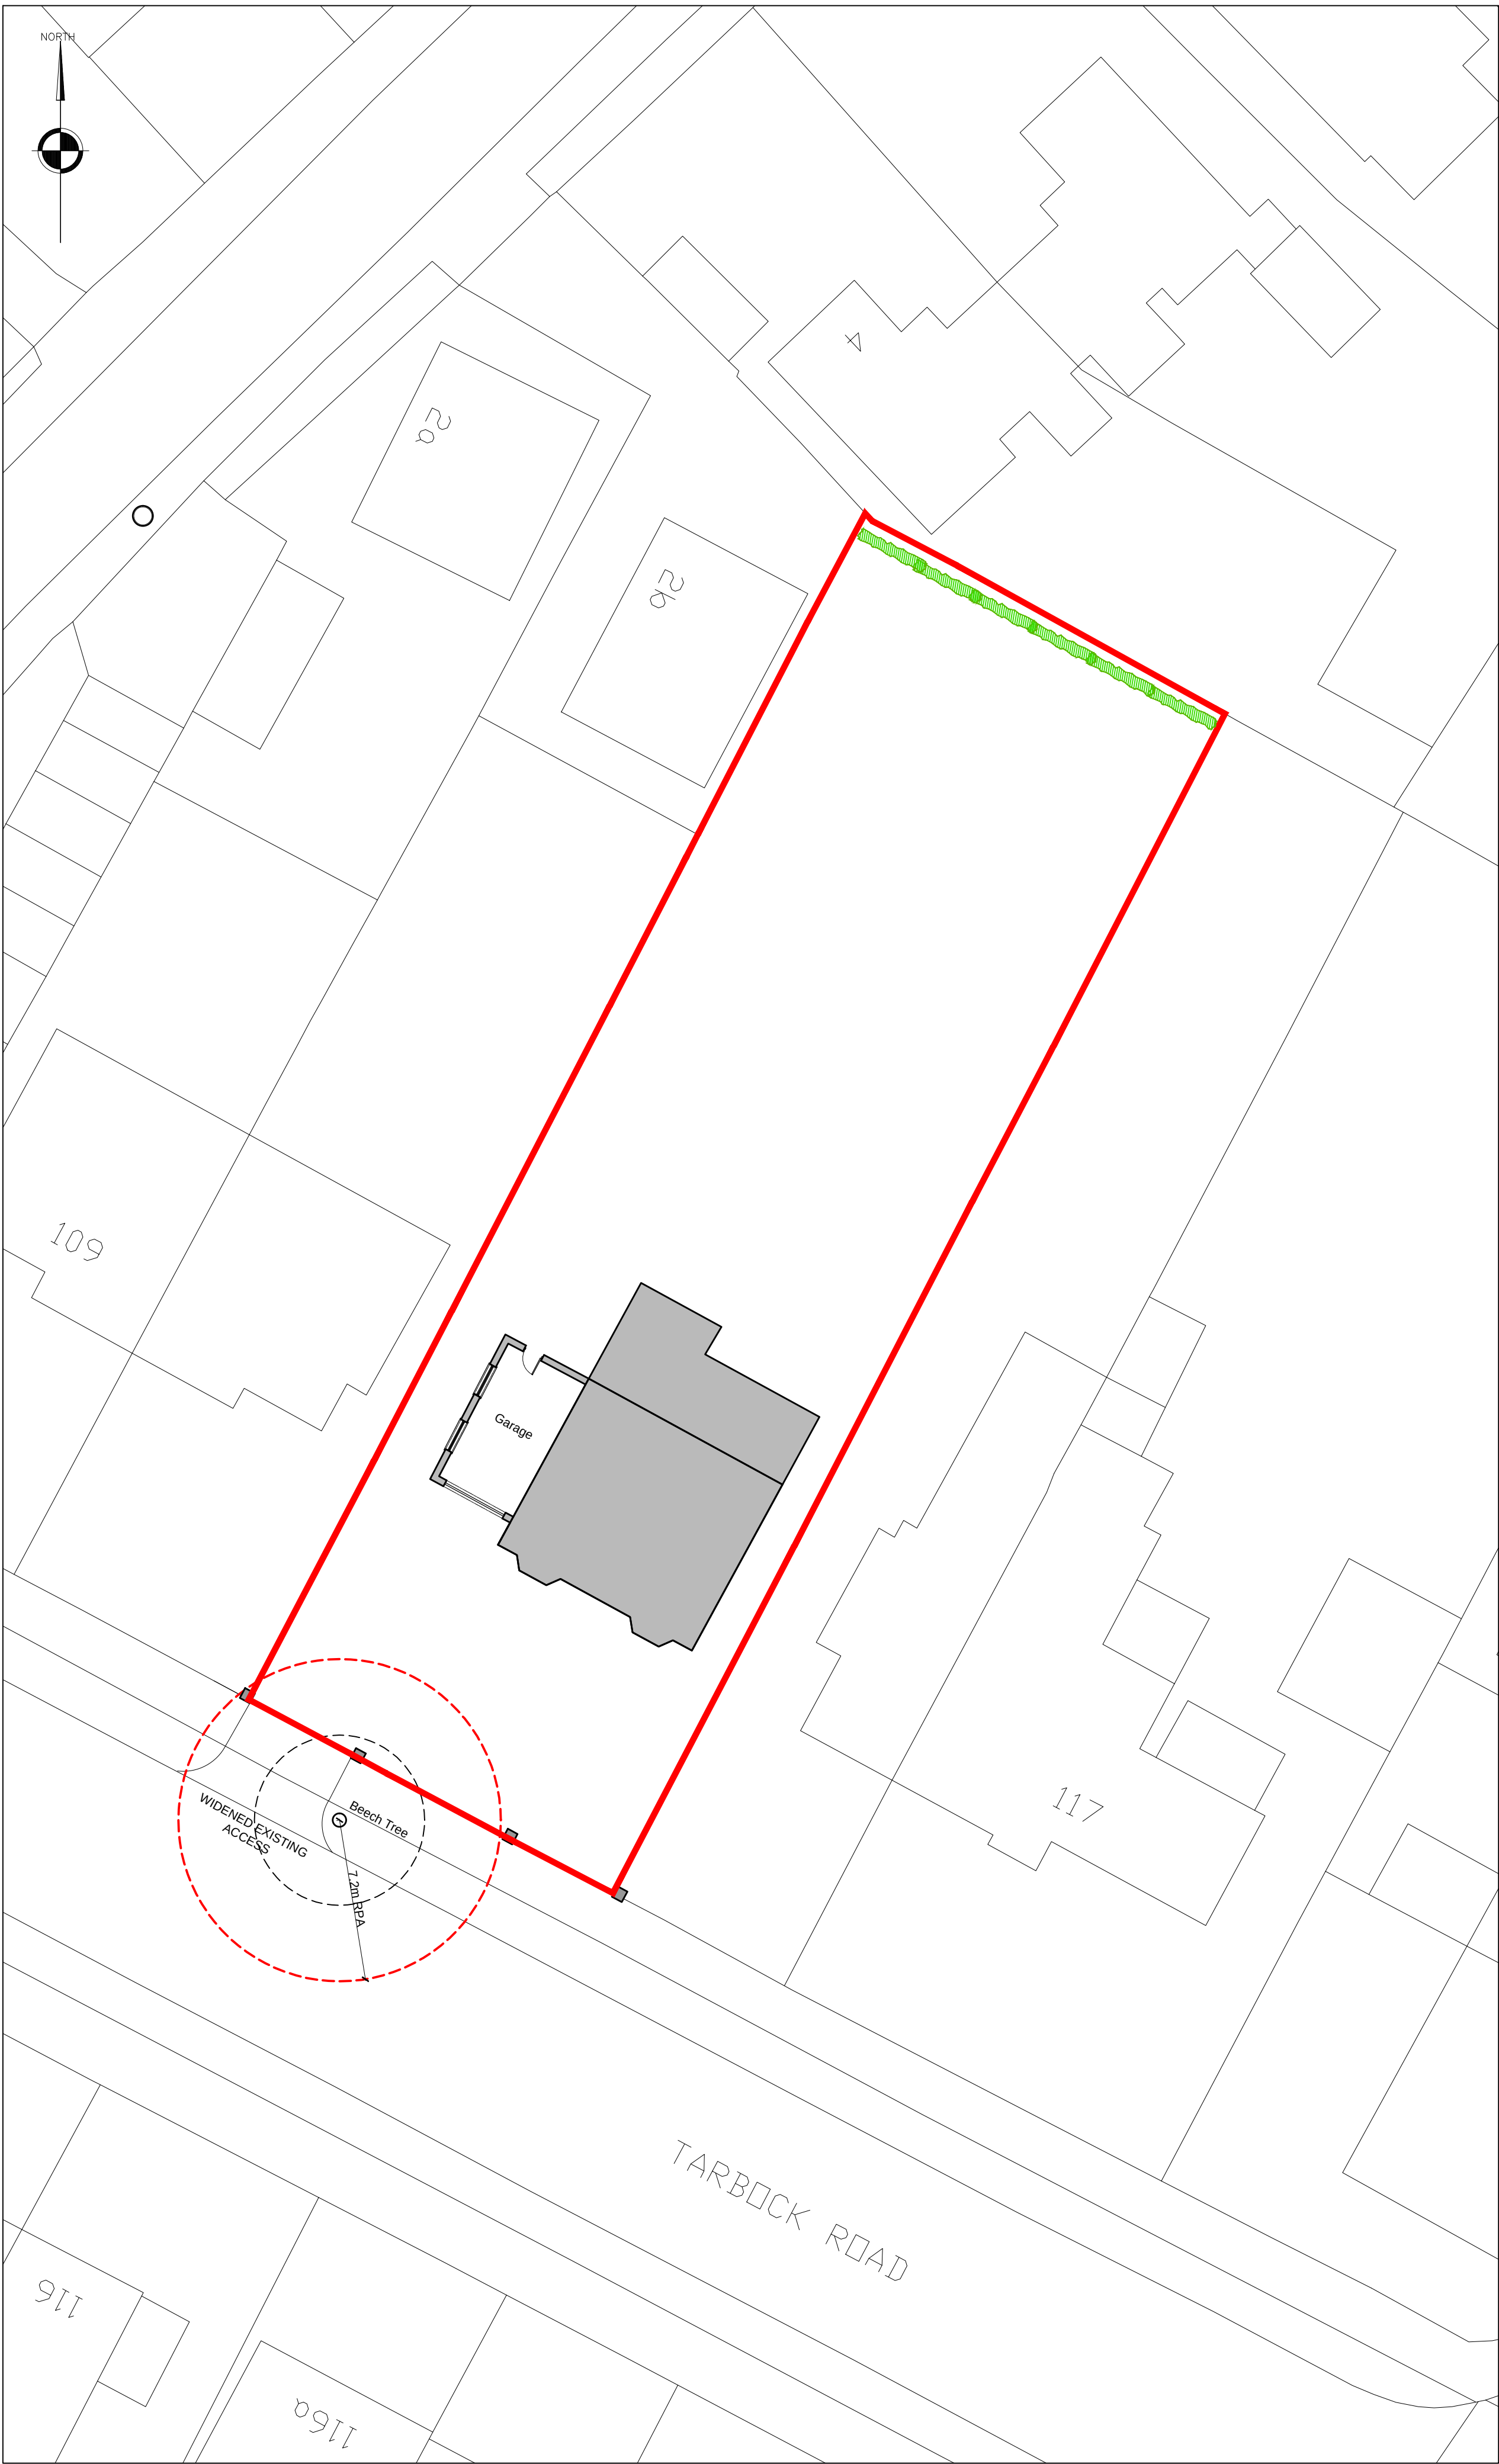

Existing Site Plan
Scale 1:200

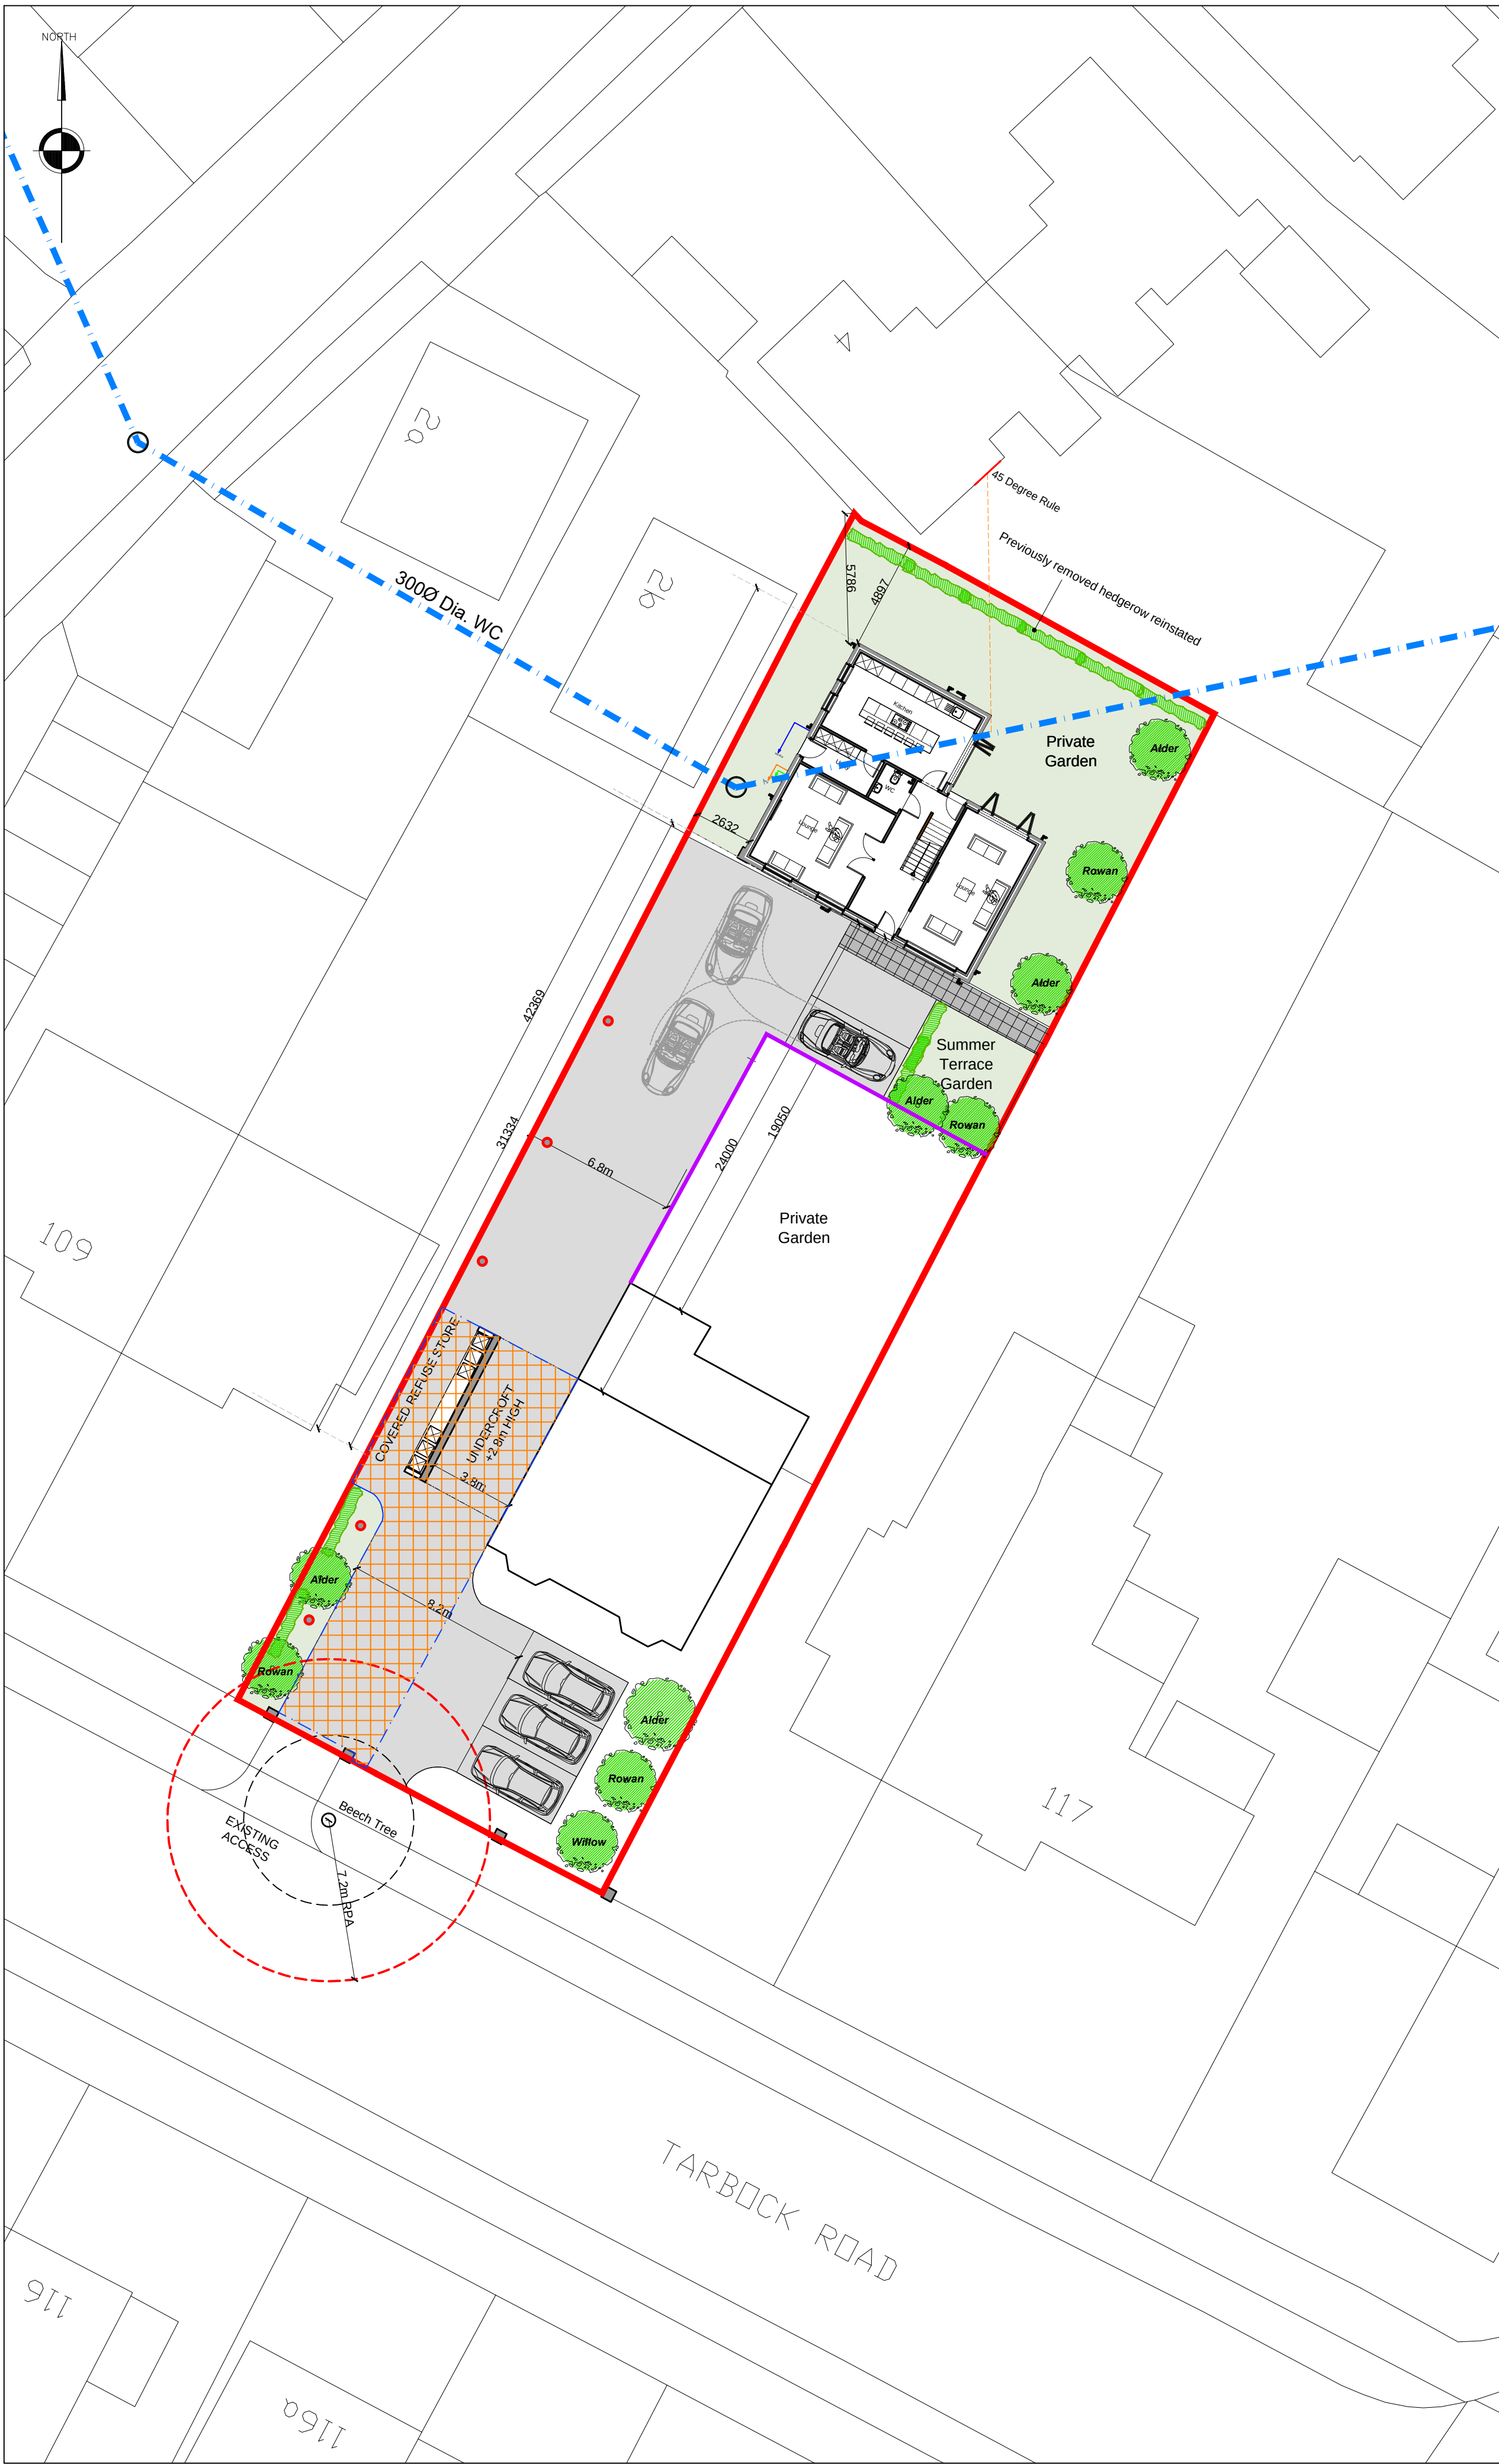

Proposed Site Plan
Scale 1:200

NOTES

All dimensions to be checked on site. Figured dimensions to be read in preference to scaled. Drawing author accepts no responsibility for any unauthorised amendments to the drawing and does not permit unauthorised copying of the drawing. This drawing is copyright and remains the property of drawing author unless otherwise agreed.

SCALE BAR: Scale 1:200



Version	Amendment	Drawn & Date	Checked & Date	Approved & Date
McGovern Architectural Design				
Telephone: 07732880078 Email: mvgovernarchitecturaldesign@gmail.com				
Internal Project Number: 100				
Client: Miss Linda Marsden				
Project Name: Residential Development on land to rear of 113 Tarbock Road, Hayton, Liverpool				
Drawing Title: Existing & Proposed Site Plan				
Scale SHOWN	Original Size A2	*		
Date JULY_2022	Drawn MMC	Checked MMC	Approved *	Status PLANNING
Drawing Number P_06				Revision *