



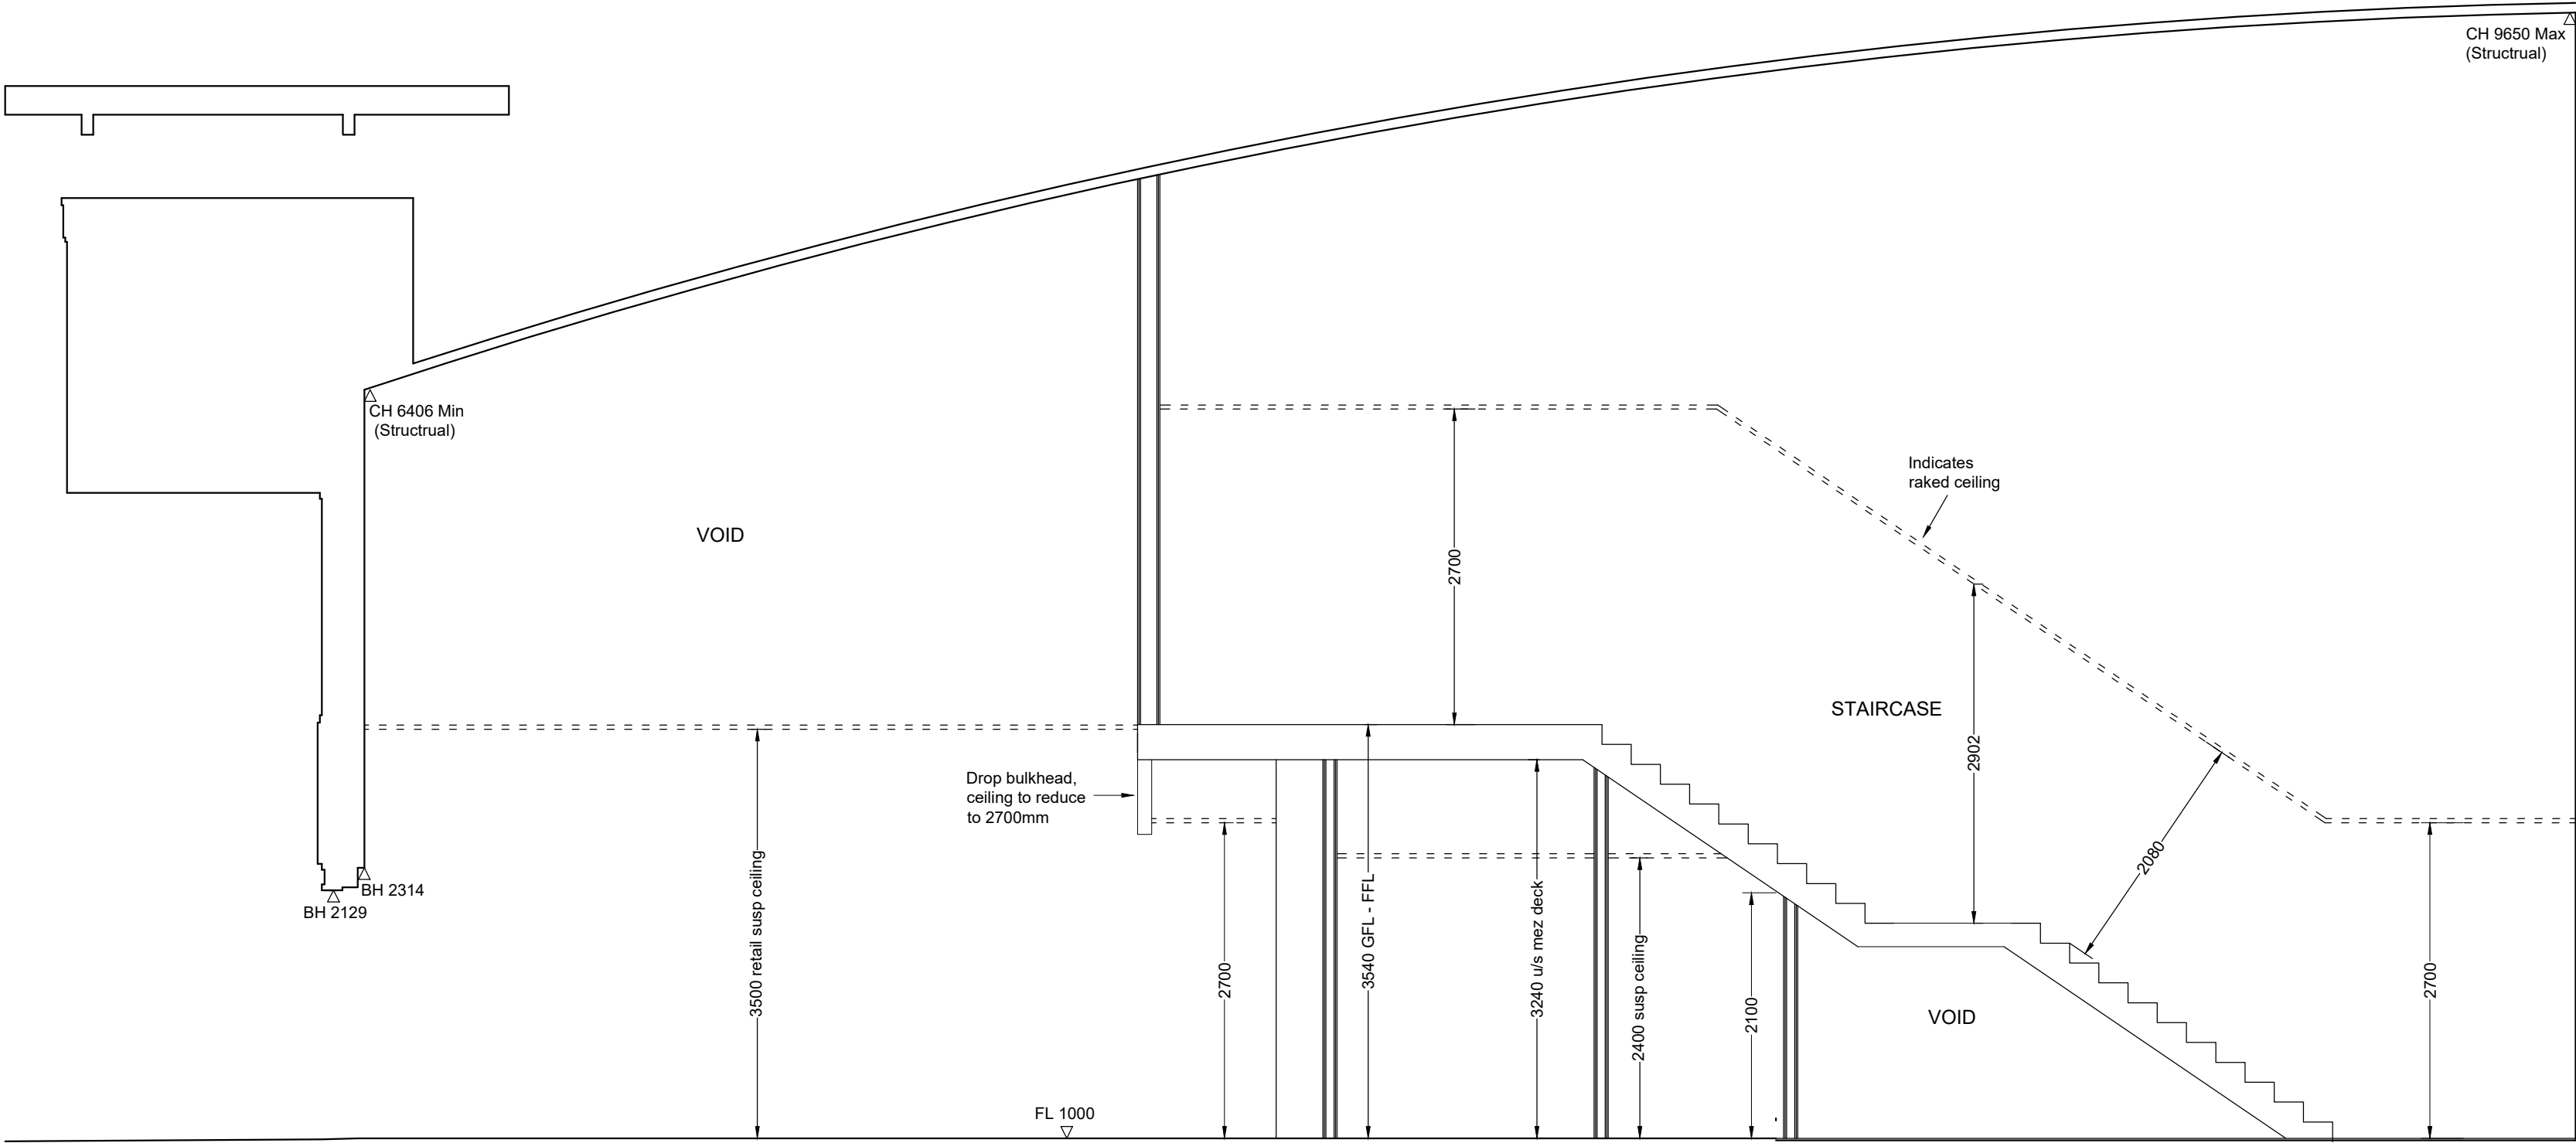


Datum 00.00

PROPOSED SECTION A (FRONT TO BACK) SCALE 1:50 @ A1

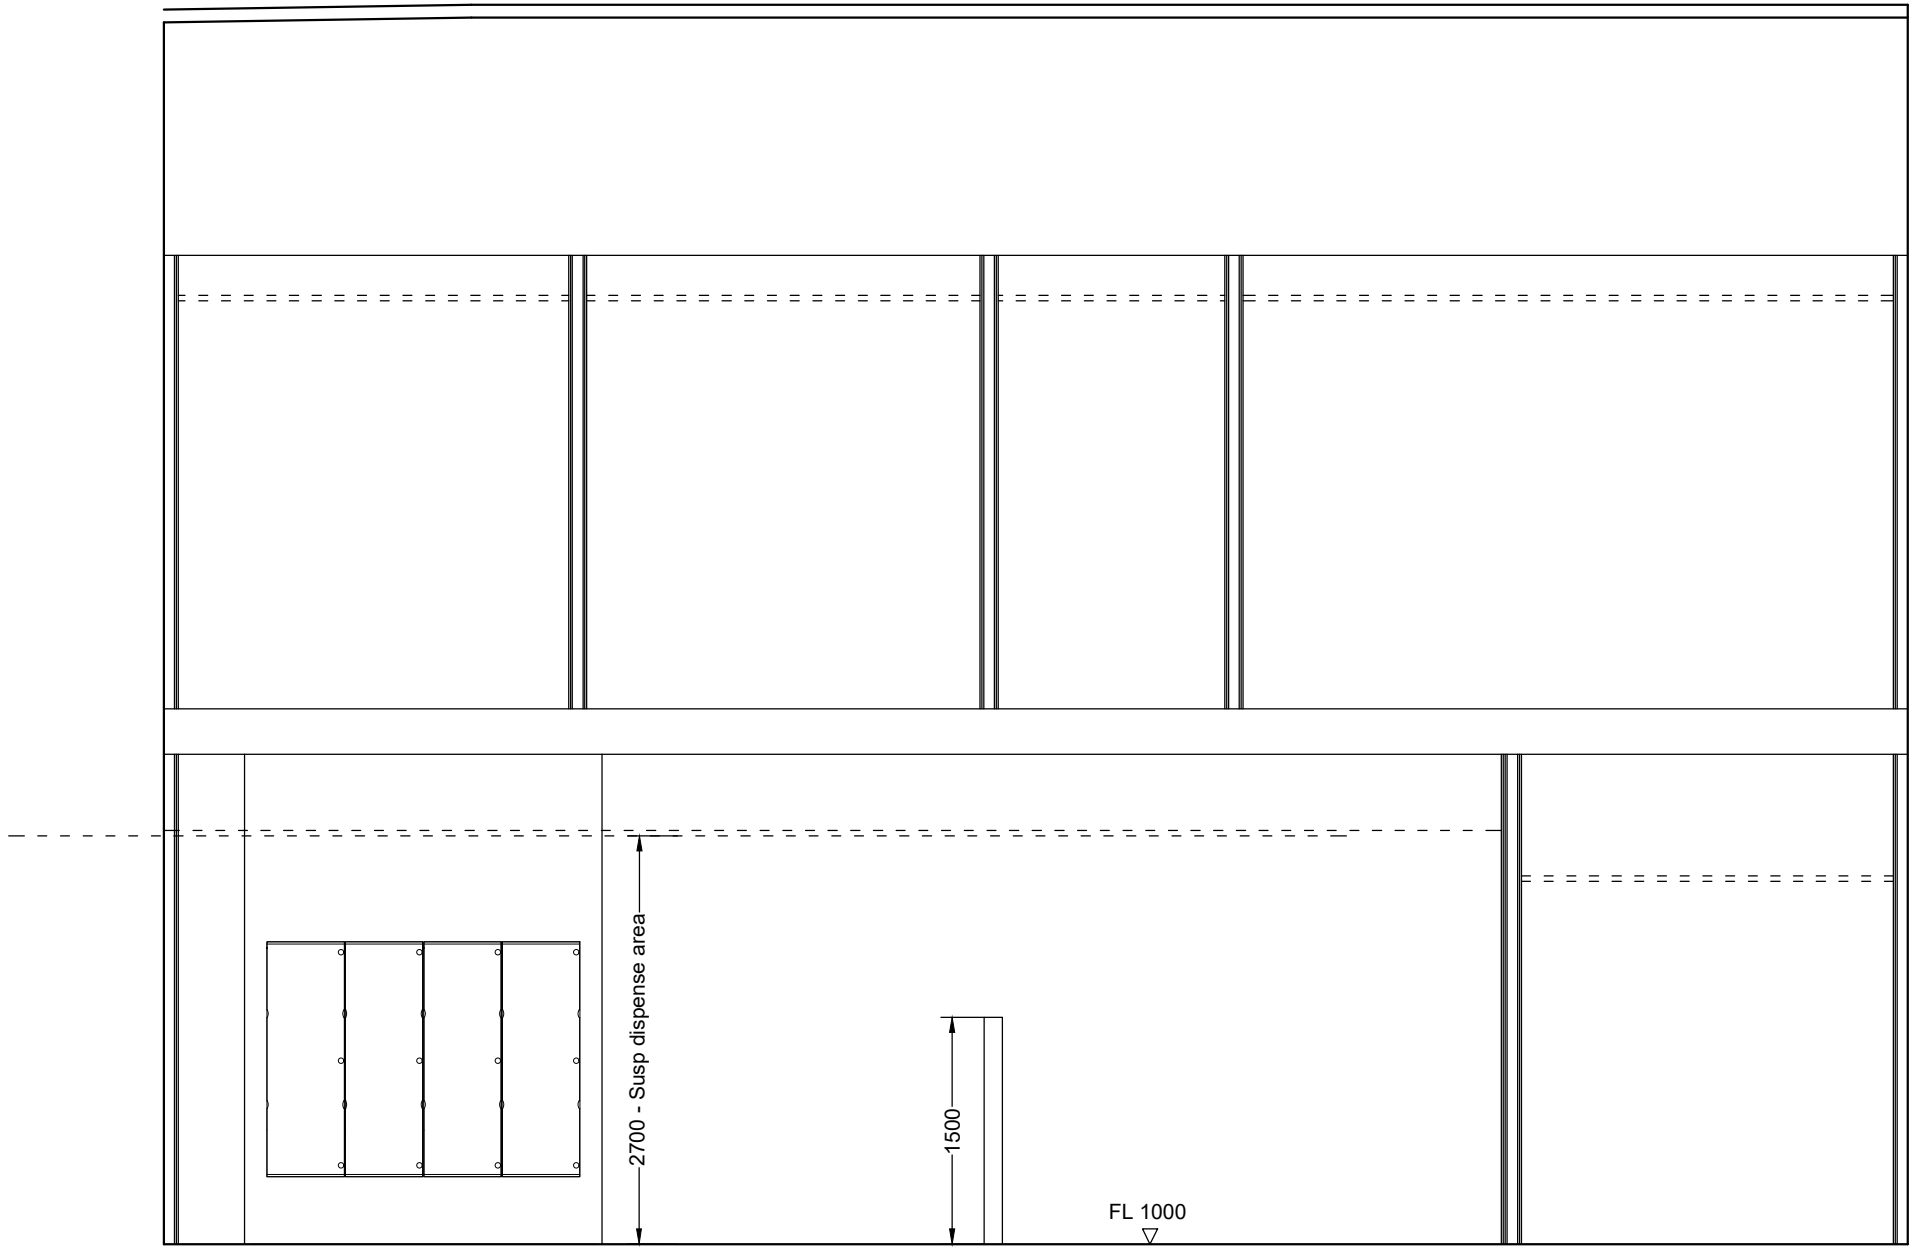


Datum 00.00

PROPOSED SECTION C (LEFT TO RIGHT) SCALE 1:50 @ A1

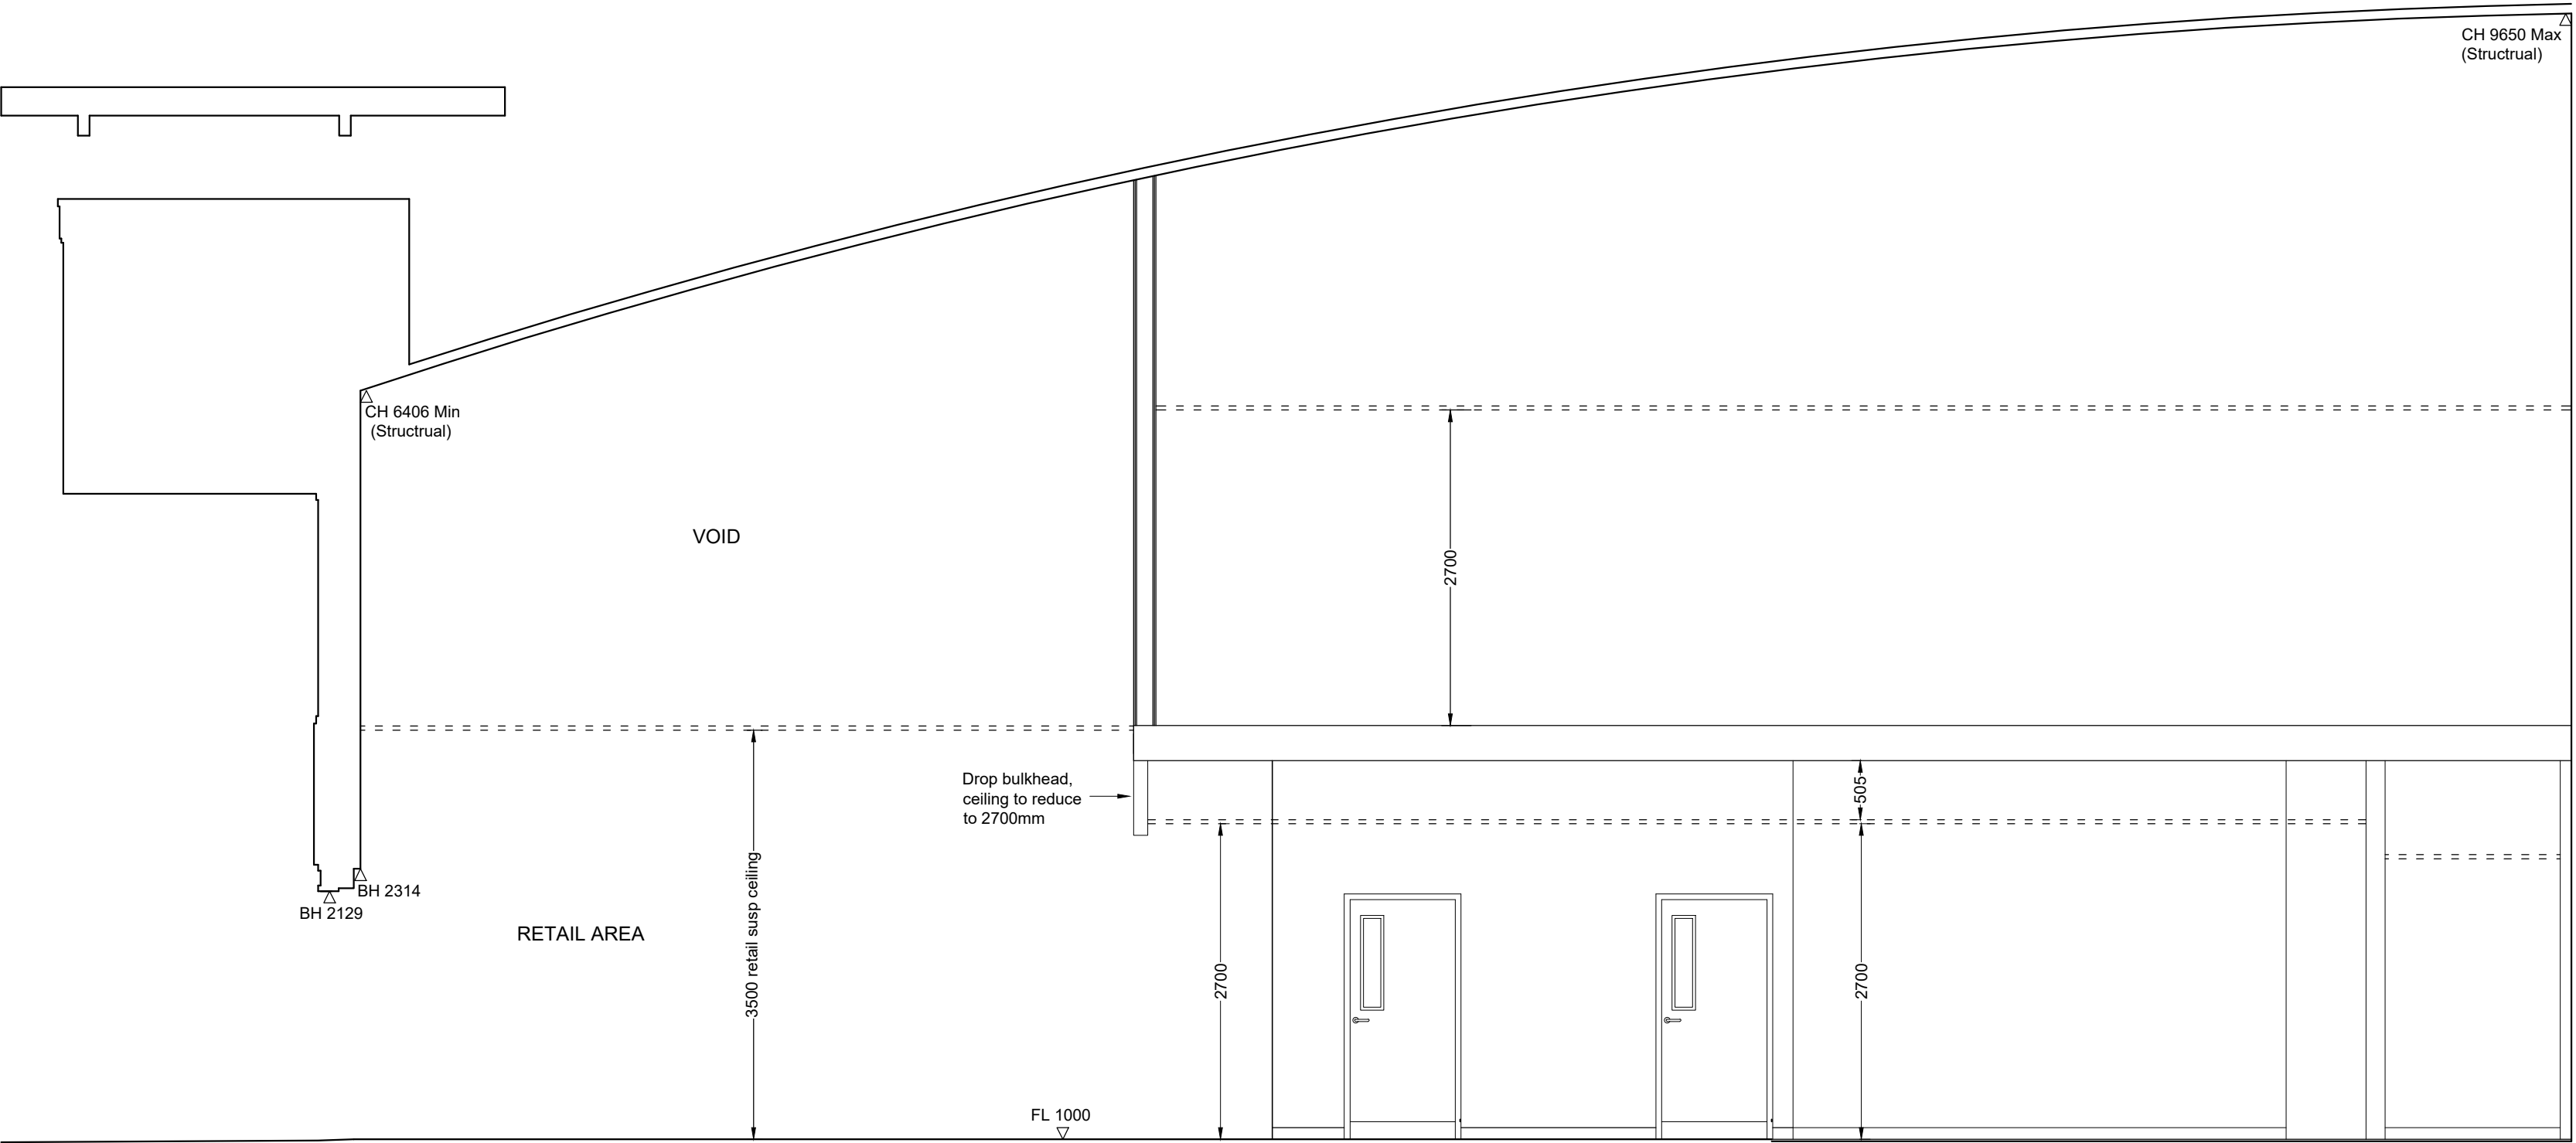

Datum 00.00

PROPOSED SECTION D (FRONT TO BACK) SCALE 1:50 @ A1

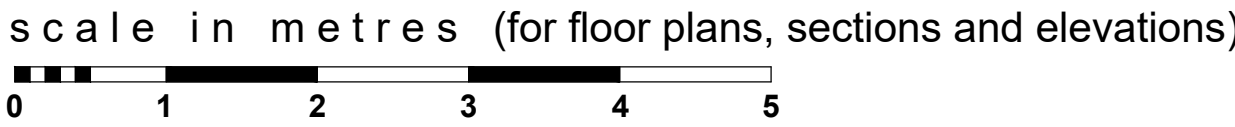

DWG NO: 2181 - 04	REVISION: -
CLIENT: Specsavers	
PROJECT: Unit 4B, Cables Retail park Prescot Merseyside L34 5NQ	
TITLE: Proposed Sections Floor Plans	
ORIGIN: GT	CHECKED: CHECKED
SCALE: 1:50 @ A1	DATE: 31.07.23
fisch INTERIORS & ARCHITECTURE	FISCH DESIGN LTD 1 HERITAGE BUSINESS CENTRE DERBY ROAD, BELPER DERBYSHIRE, DE56 1SW
+44 (0)1773 828222 / WWW.FISCHDESIGN.CO.UK / MAIL@FISCHDESIGN.CO.UK	