


this drawing remains the property of fisch design limited and duplication of this drawing in whole or any part is strictly forbidden without prior written permission from fisch design ltd



all structural alterations are to be approved by a structural engineer

do not scale from this drawing, all dimensions to be checked on site

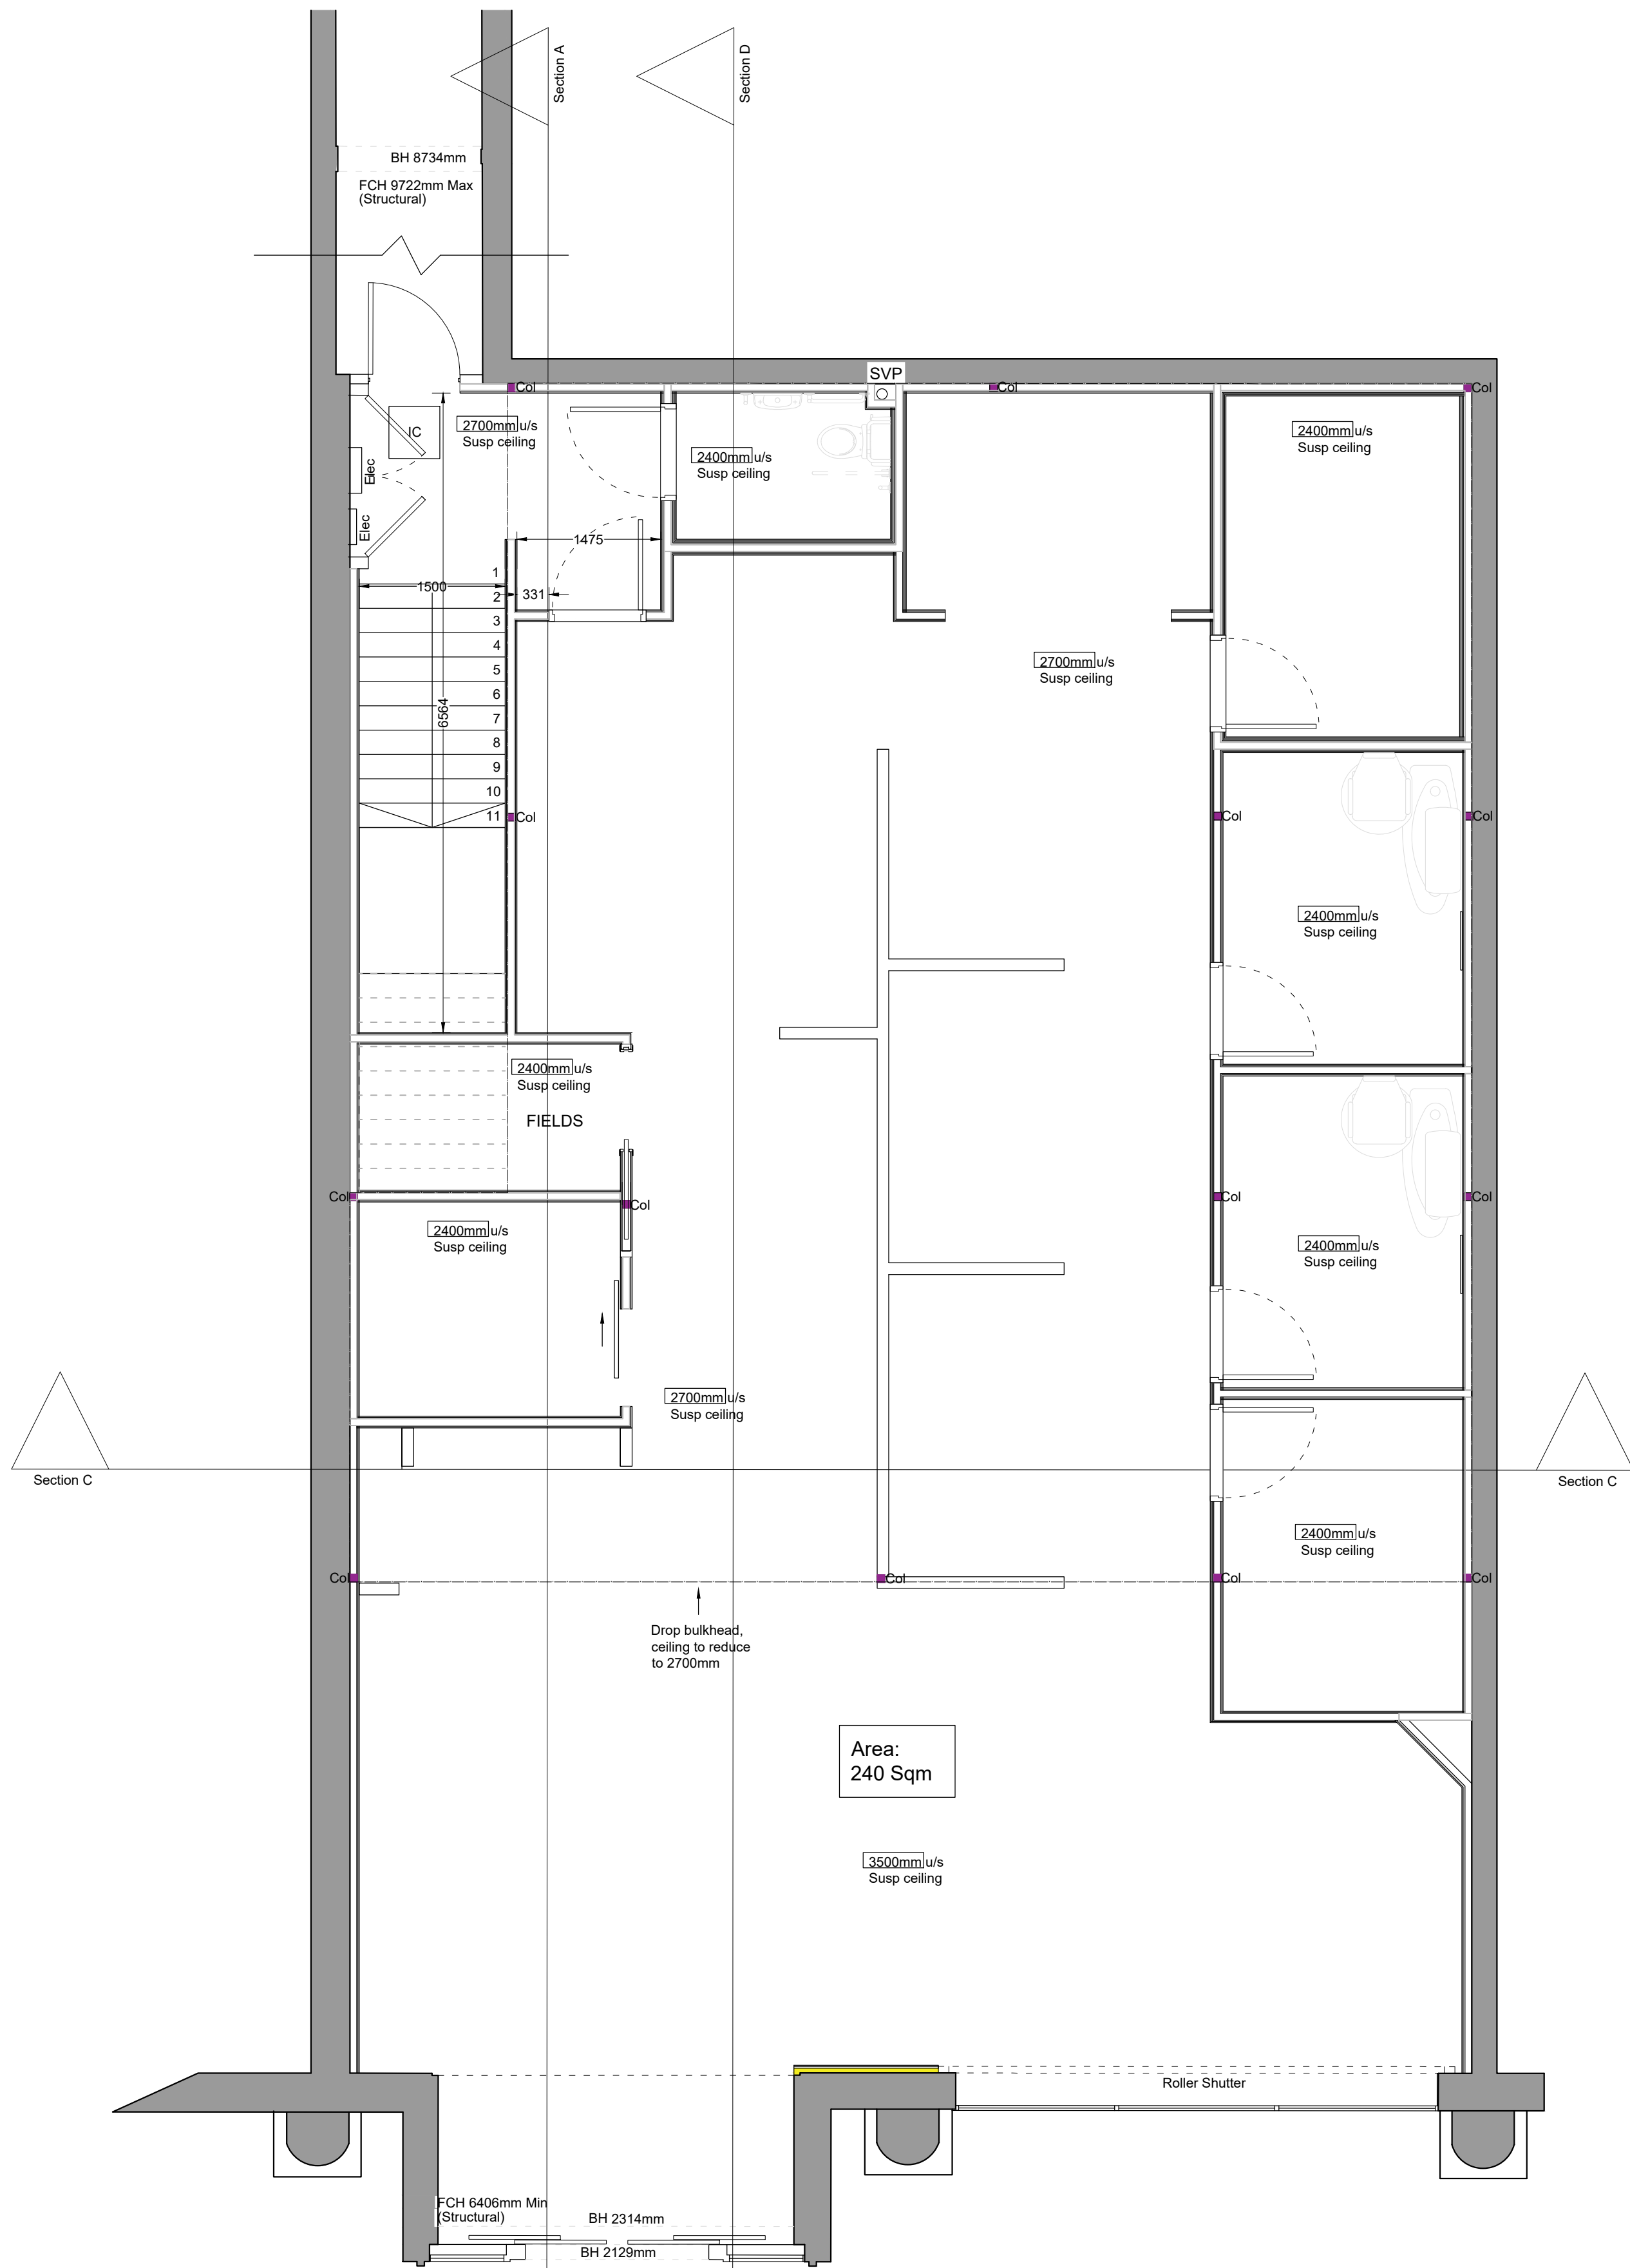


PROPOSED GROUND FLOOR CORRIDOR
1:50 @ A1

PROPOSED GROUND FLOOR SETTING OUT SCALE 1:50 @ A1

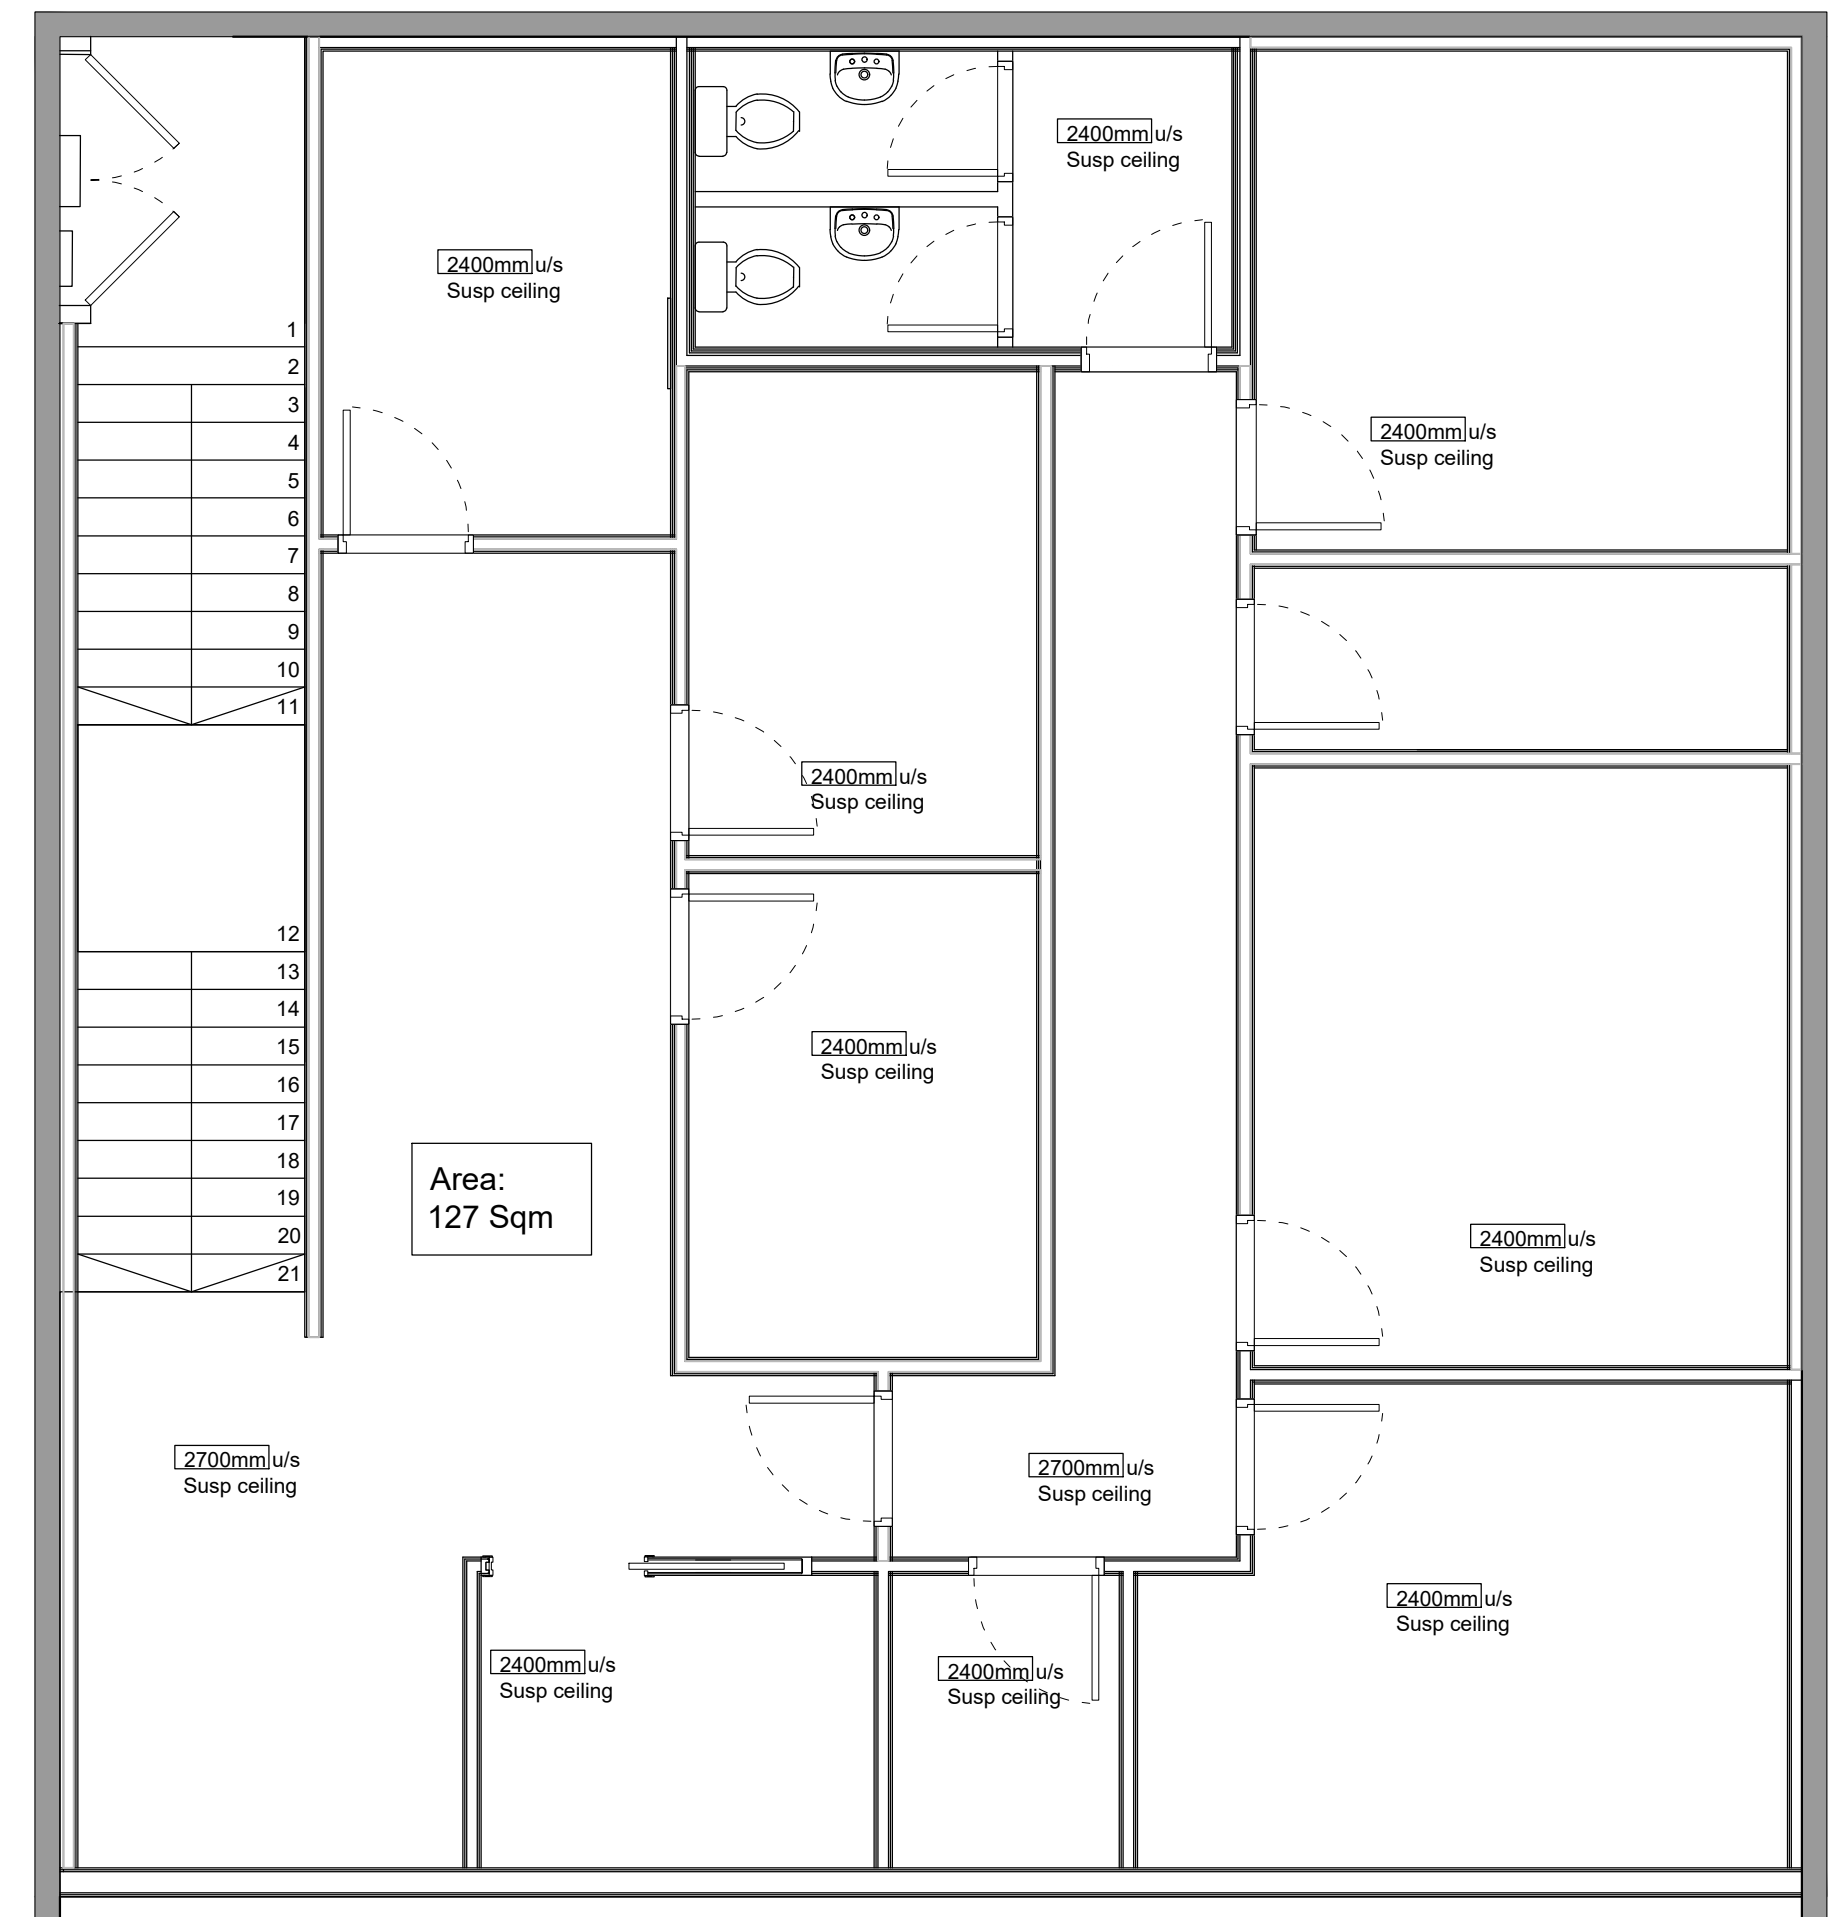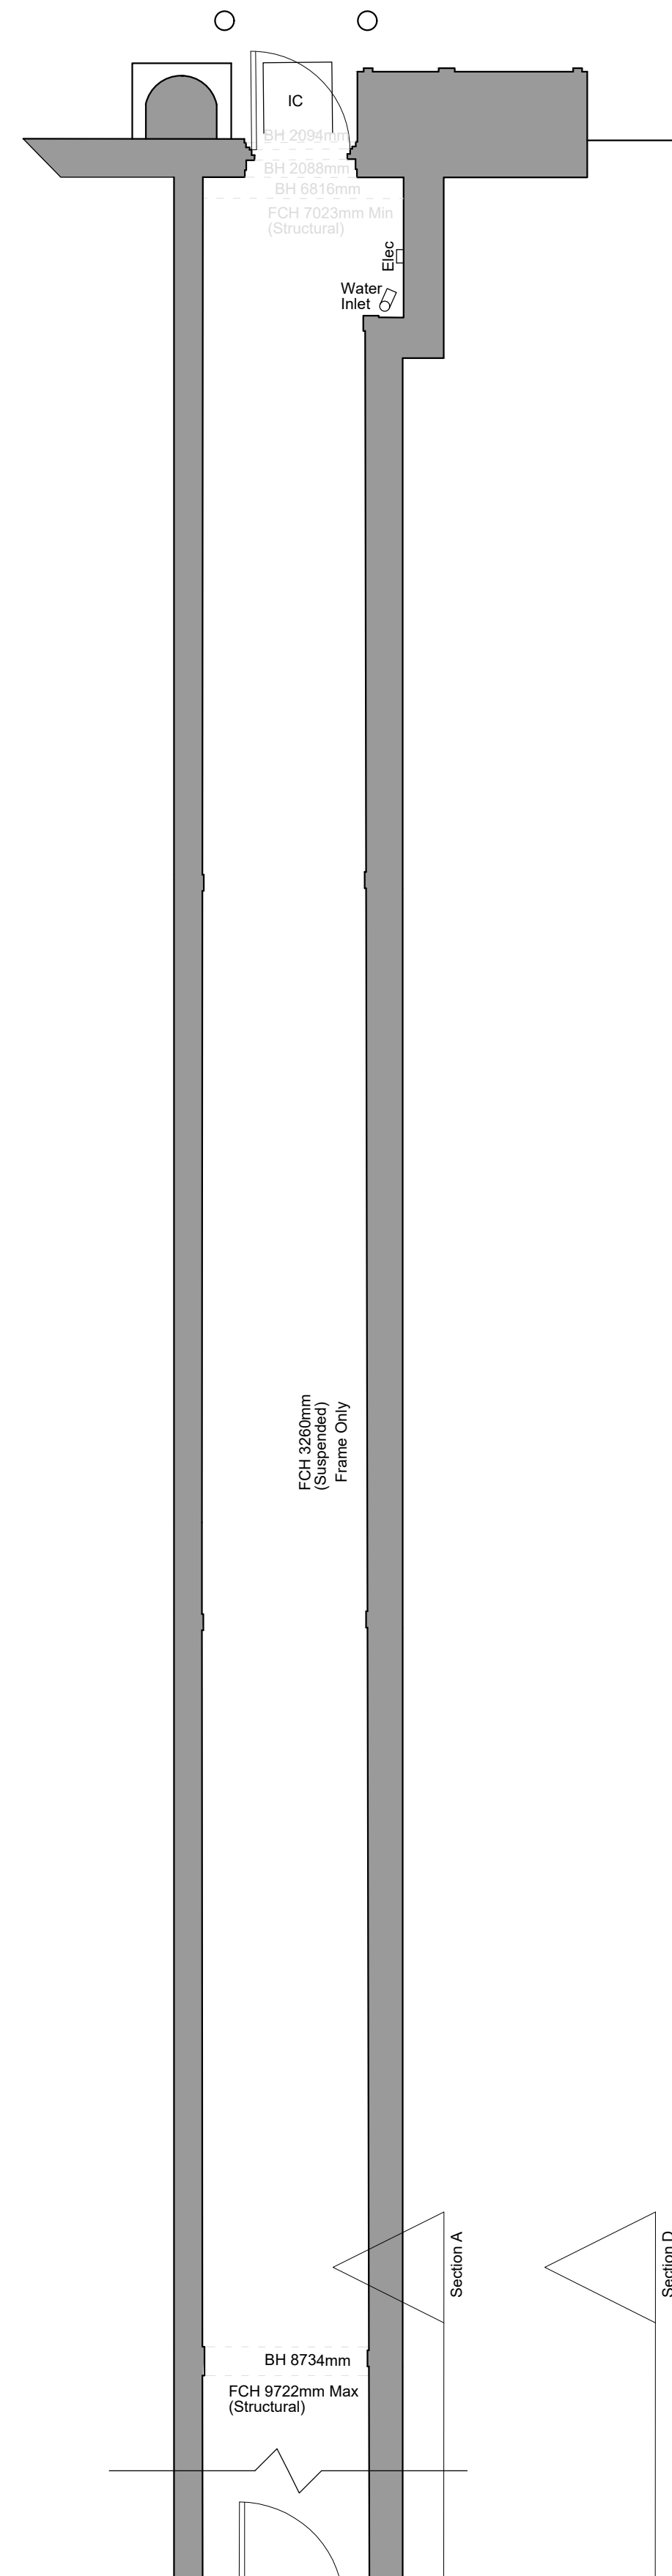

PROPOSED MEZZANINE FLOOR SETTING OUT
1:50 @ A1

scale in metres (for floor plans, sections and elevations)

 

Total Area:
367 Sqm

DWG NO: **2181 - 03** REVISION: -

CLIENT: **Specsavers**

PROJECT: **Unit 4B, Cables Retail park
Prescot
Merseyside
L34 5NQ**

TITLE: **Proposed Setting Out
Floor Plans**

ORIGIN: **GT** CHECKED: **CHECKED**

SCALE: **1:50 @ A1** DATE: **31.07.23**

fisch
INTERIORS & ARCHITECTURE

FISCH DESIGN LTD
1 HERITAGE BUSINESS CENTRE
DERBY ROAD, BELPER
DERBYSHIRE, DE56 1SW

+44 (0)1773 828222 / WWW.FISCHDESIGN.CO.UK / MAIL@FISCHDESIGN.CO.UK