



BLOCK SCALE

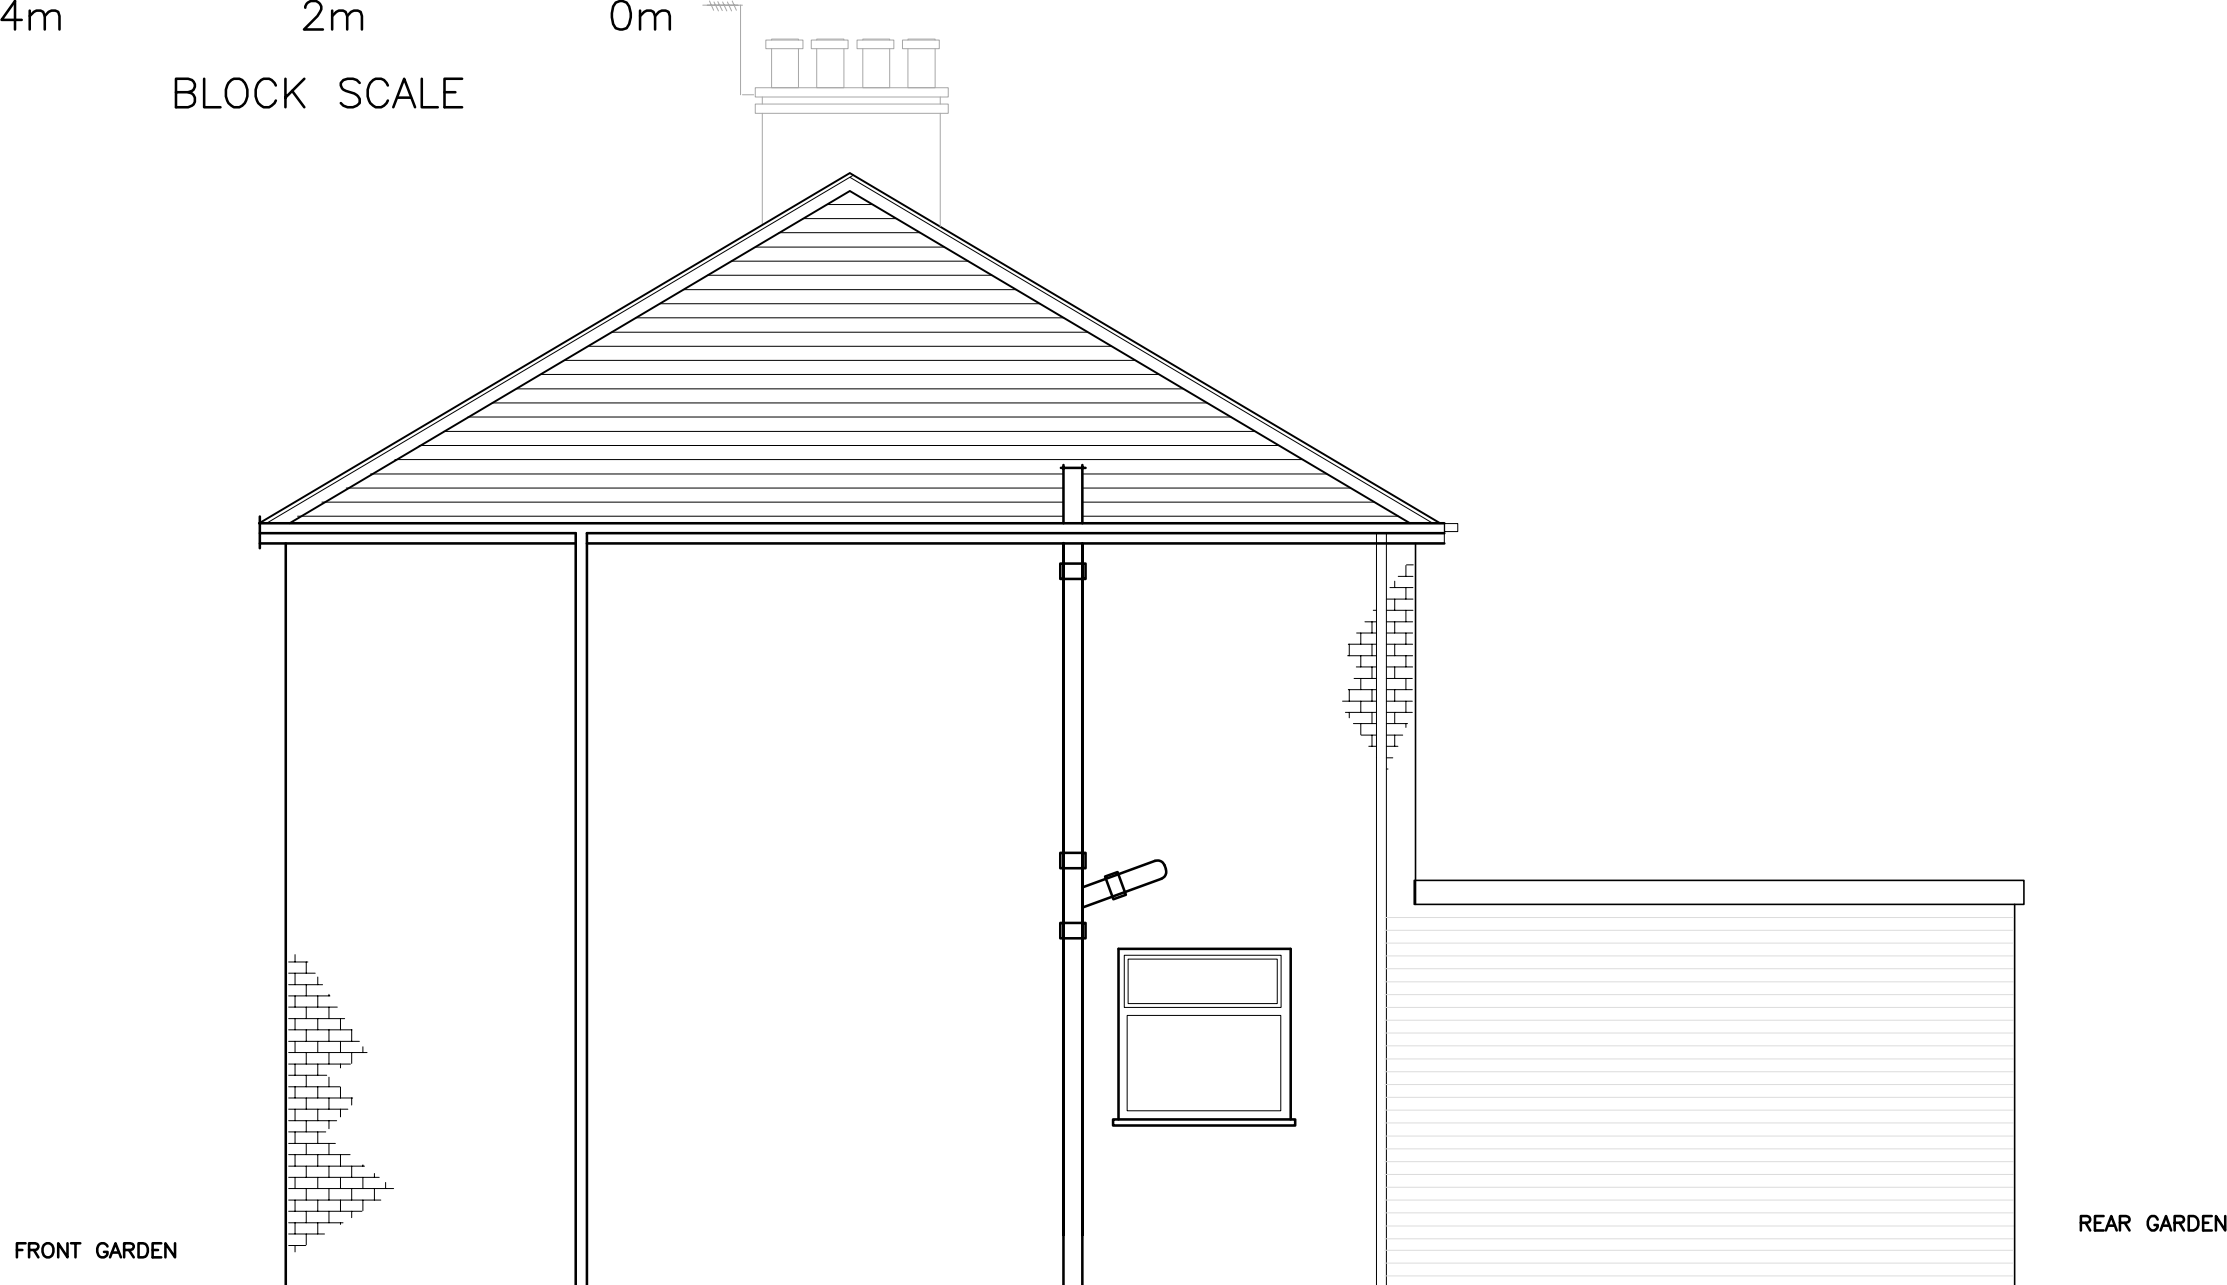


Side Elevation as existing




Rear Elevation as existing

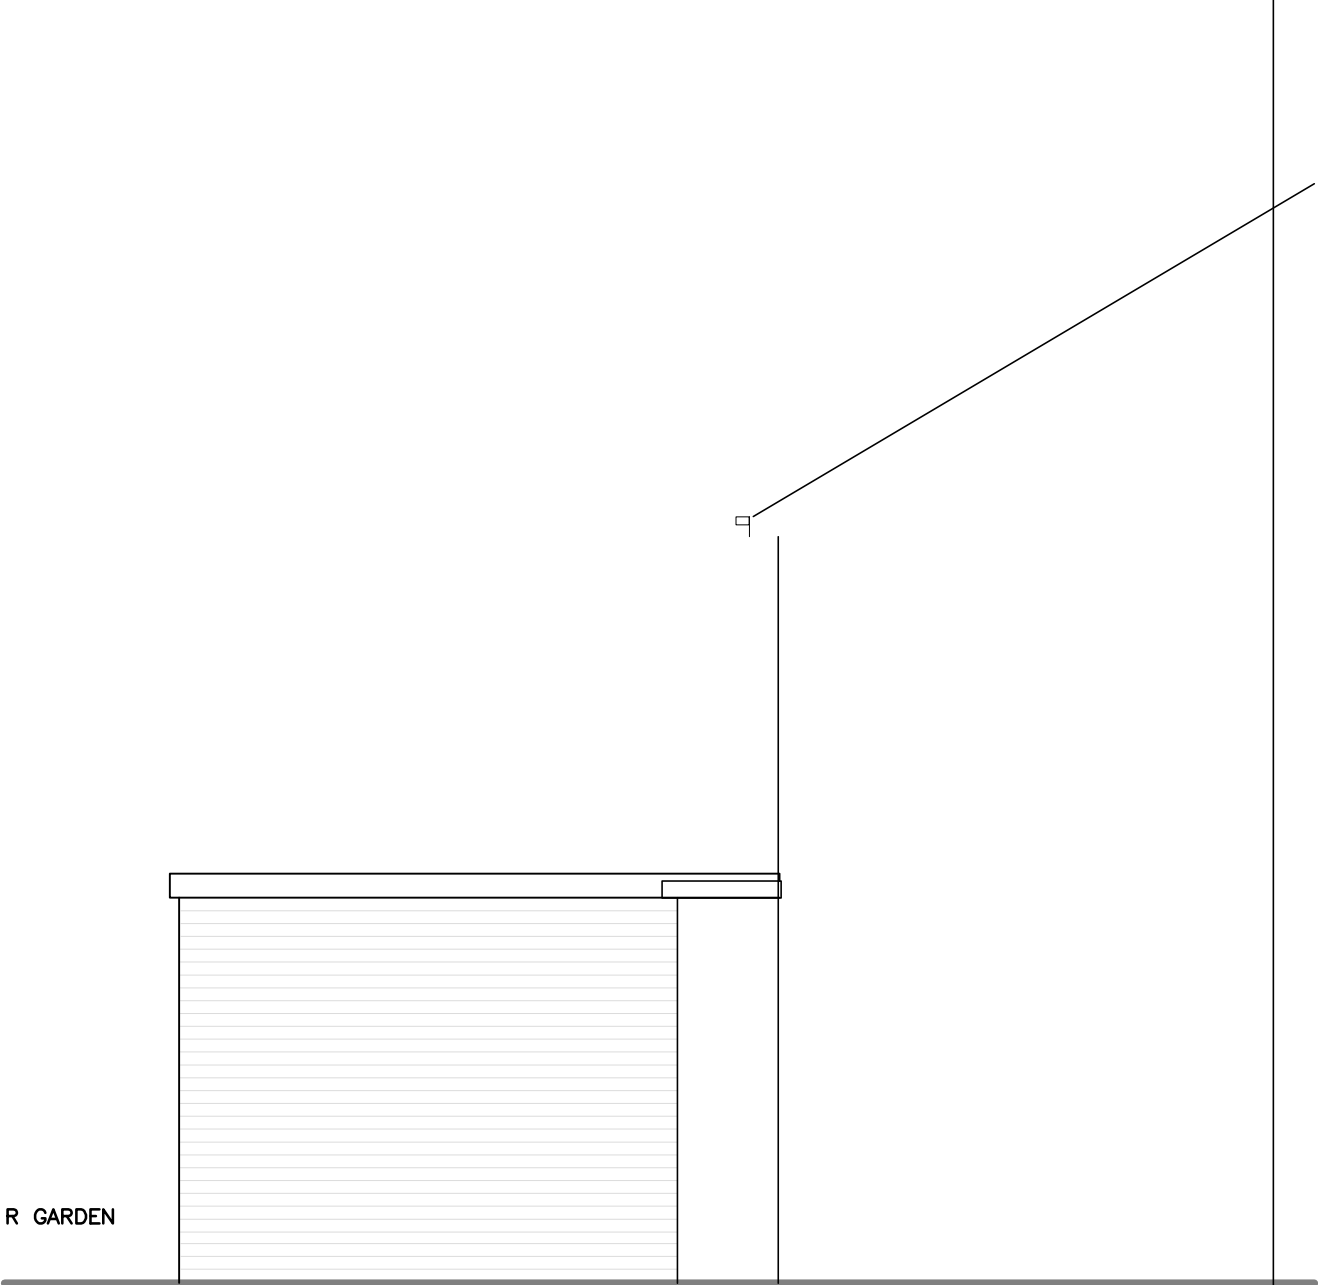

Side Elevation as existing

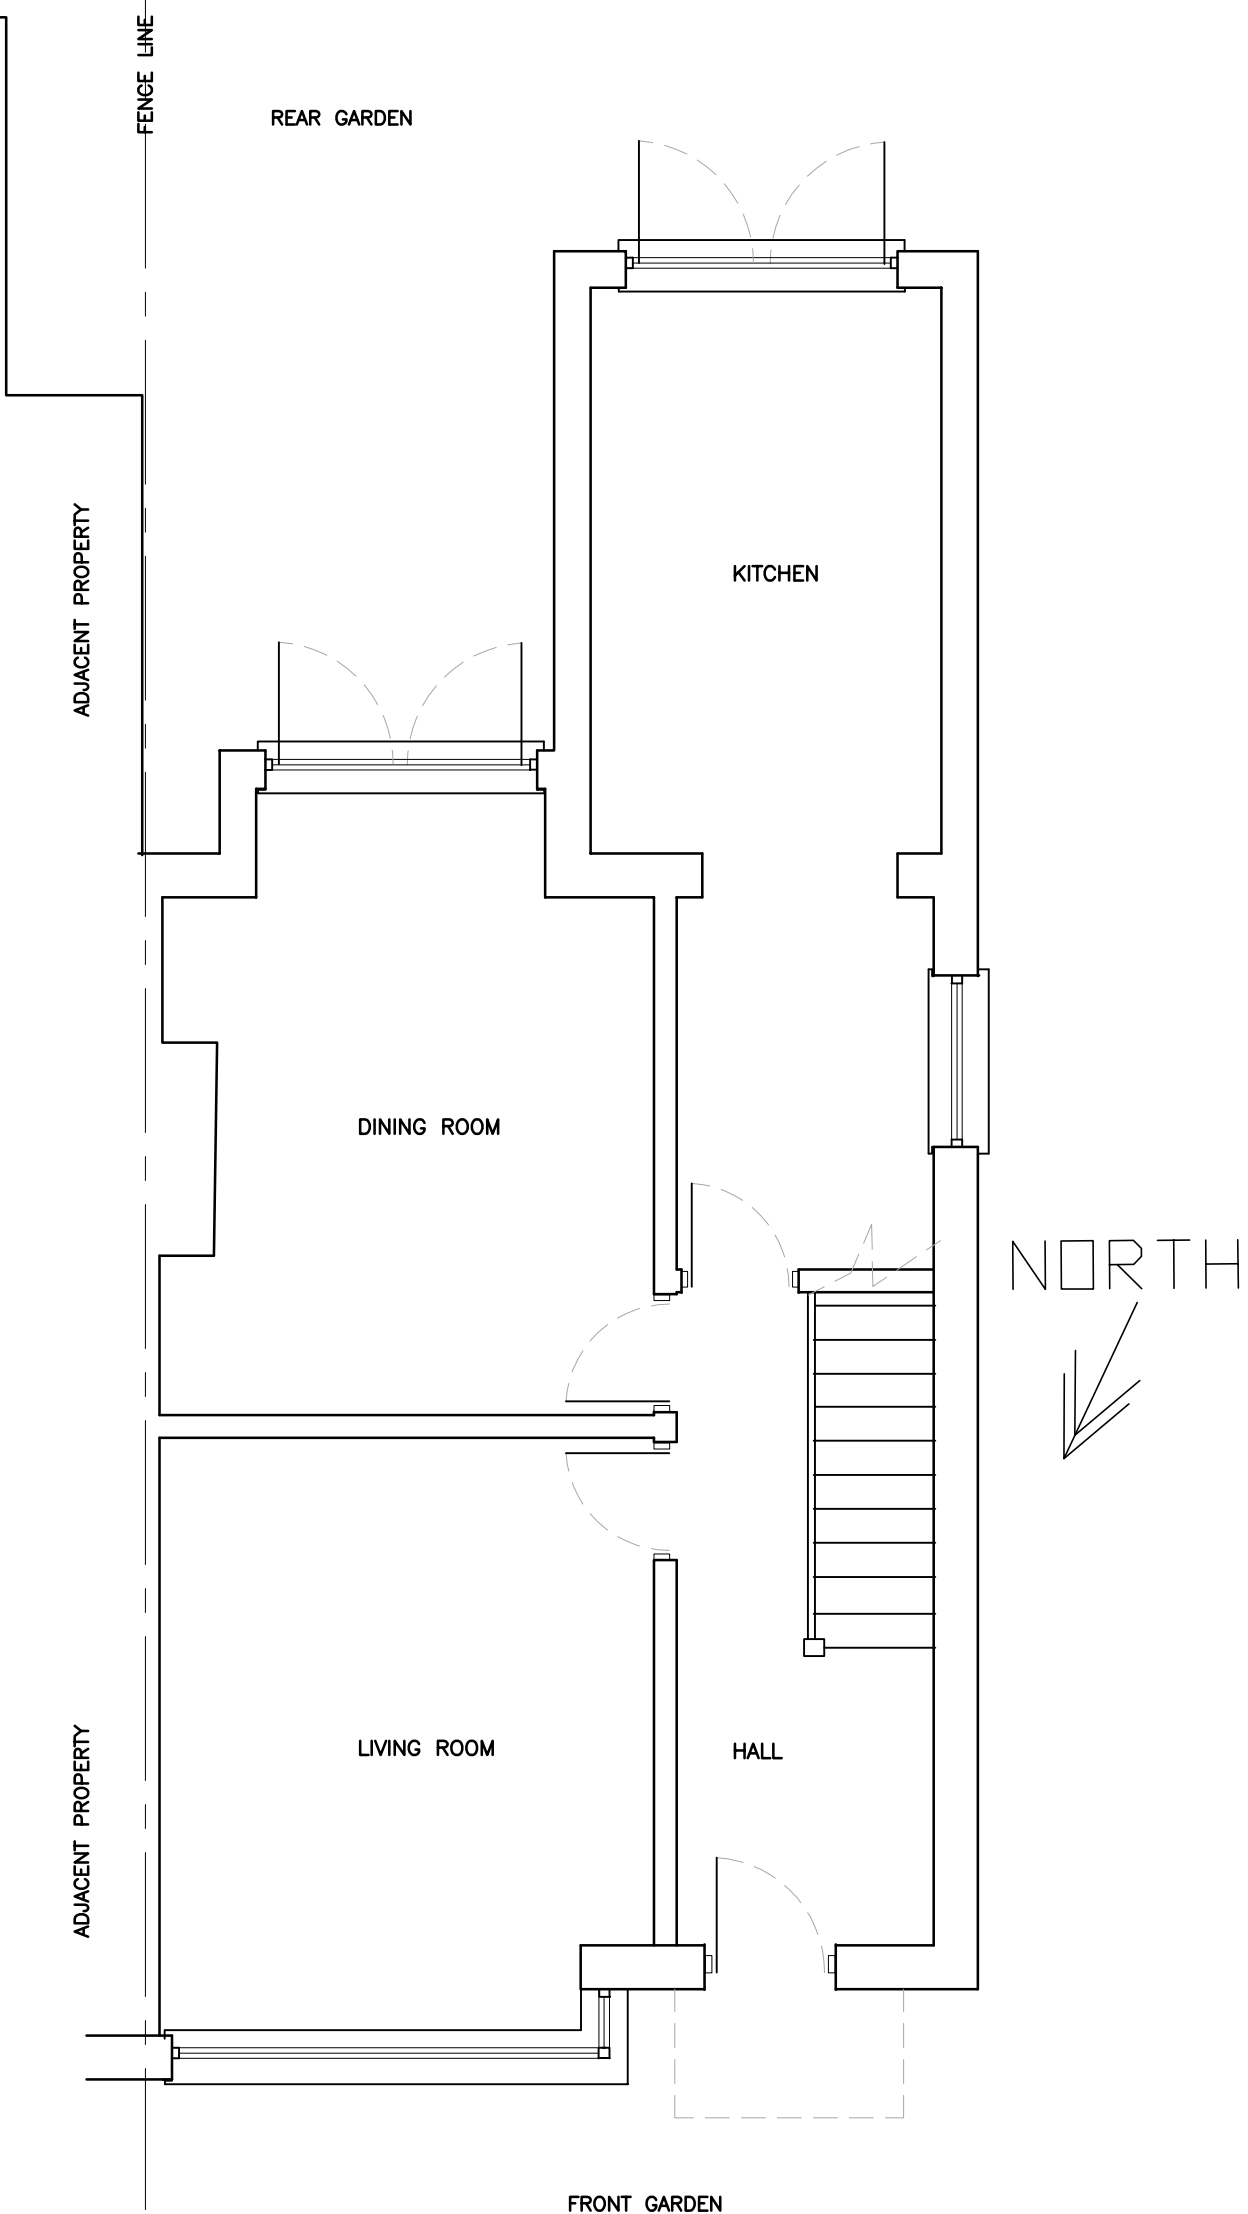


Part plan on ground floor as existing

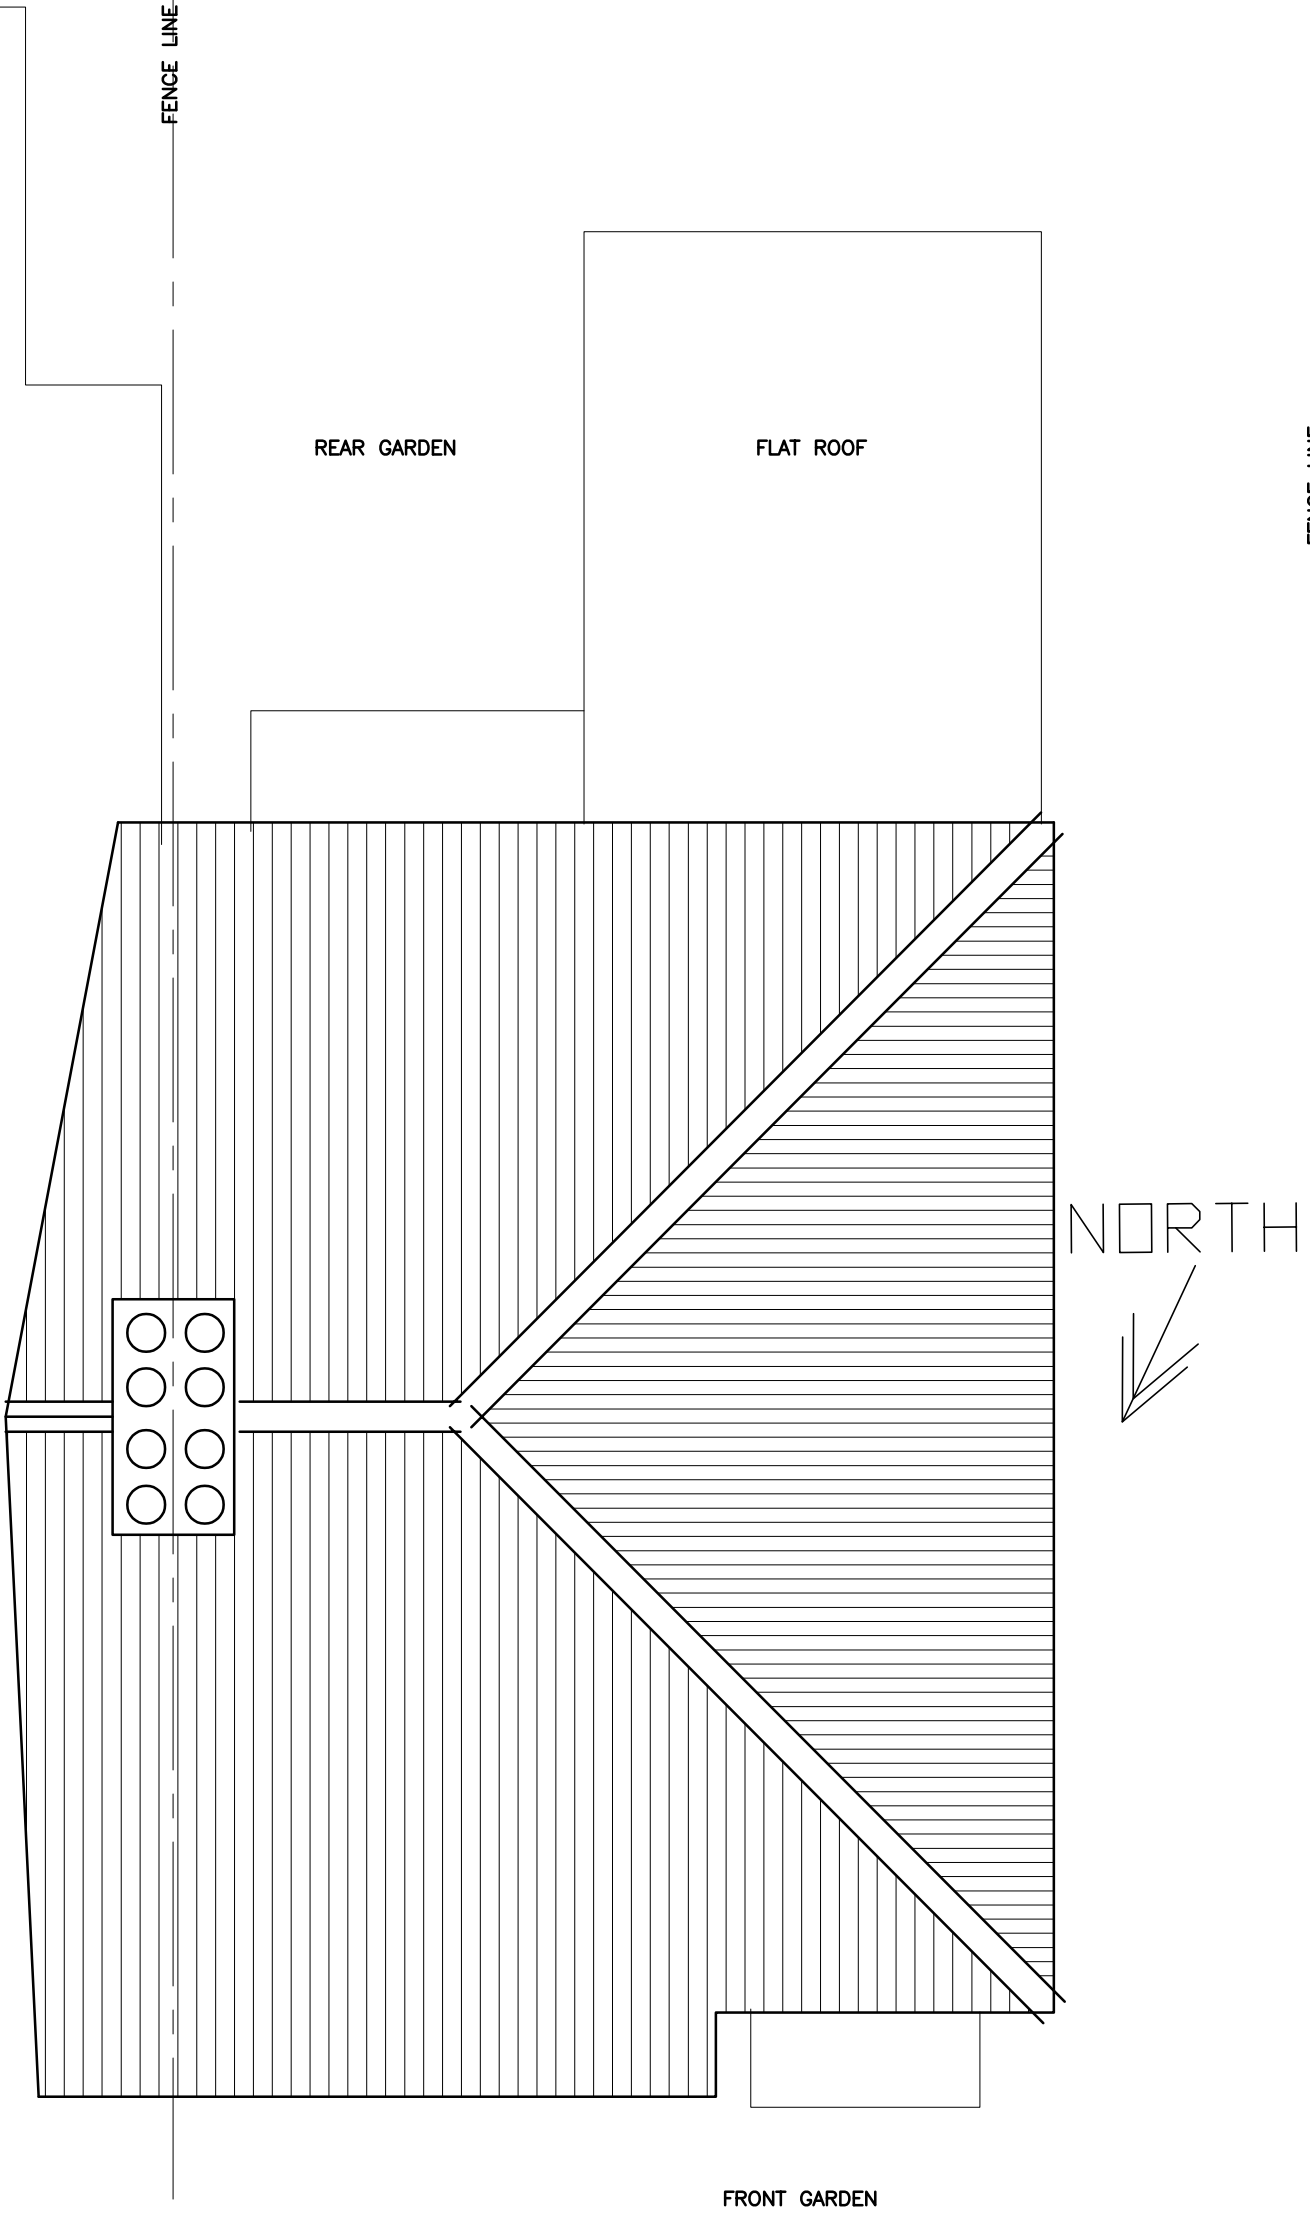

Part plan on roof as existing

FOR PLANNING ONLY
BUILDING CONTRACTOR TO ARRANGE FOR BUILDING NOTICE SUBMISSION
AND COMPLIANCE WITH BUILDING REGULATIONS
FOR PROPOSED PLANS SEE DRAWING 02

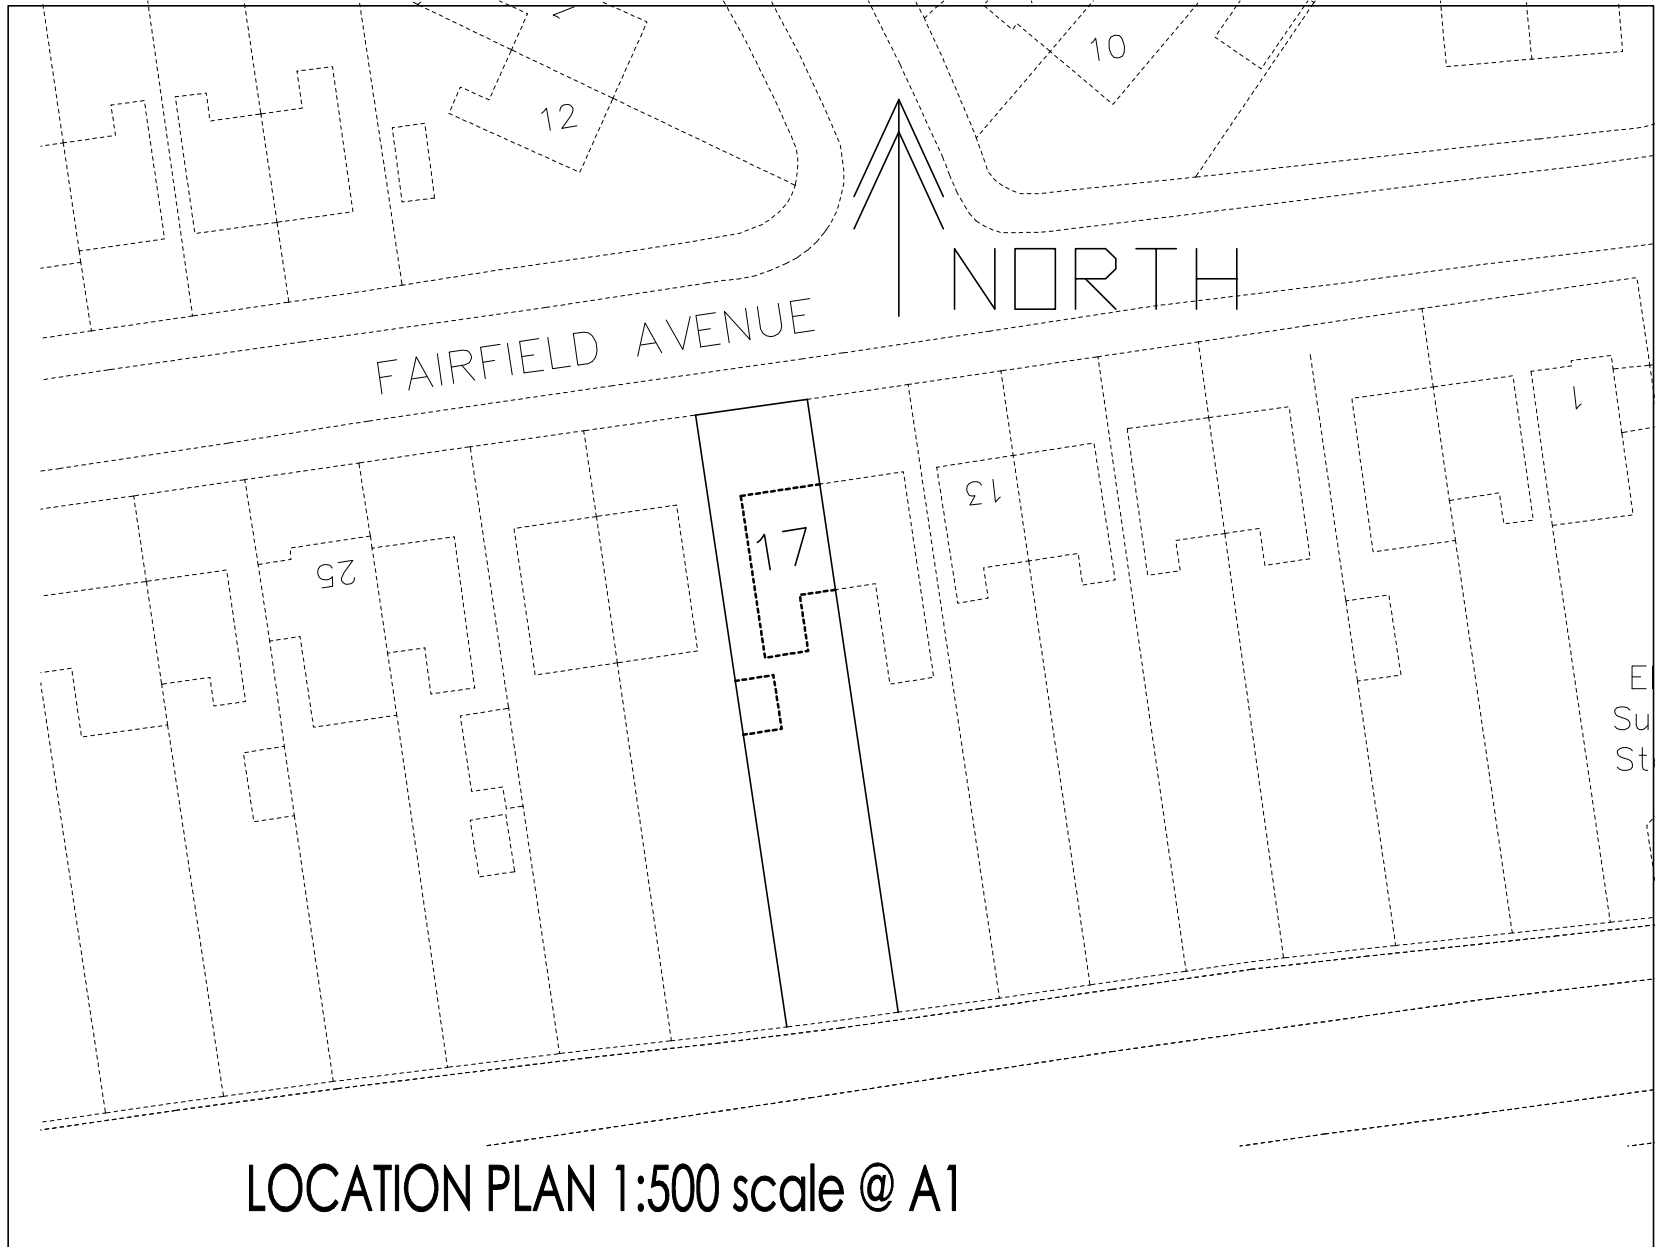

Existing plans and Elevations
17 Fairfield Avenue
Swanside L36 4JE
Mr and Mrs Williams
Proposed rear extension
July 2025
Scale 1 : 50 @ A1
DRG. 01