


EXISTING UU MH
CL 24.430
IL 20.580

BD IL 22.08

CLAY 150Ø
34.792m Grad 1 in 26

- STN03
E=341114.933
N=398885.534
NOTES
- DO NOT SCALE OFF THIS DRAWING
 - GENERAL NOTES
 - THIS DRAWING TO READ IN CONJUNCTION WITH ALL RELEVANT STRUCTURAL AND ARCHITECTURAL DRAWINGS AND SPECIFICATIONS.
 - ALL DIMENSIONS TO BE CHECKED ON SITE BY THE CONTRACTOR / FABRICATOR PRIOR TO COMMENCEMENT OF WORKS.
 - ALL DIMENSIONS ARE IN MILLIMETRES UNLESS STATED OTHERWISE.
 - ALL WORKS TO BE CARRIED OUT IN STRICT ACCORDANCE WITH THE ENGINEER'S SPECIFICATIONS, RELEVANT BRITISH STANDARDS AND WHERE APPLICABLE LOCAL AUTHORITIES REQUIREMENTS.

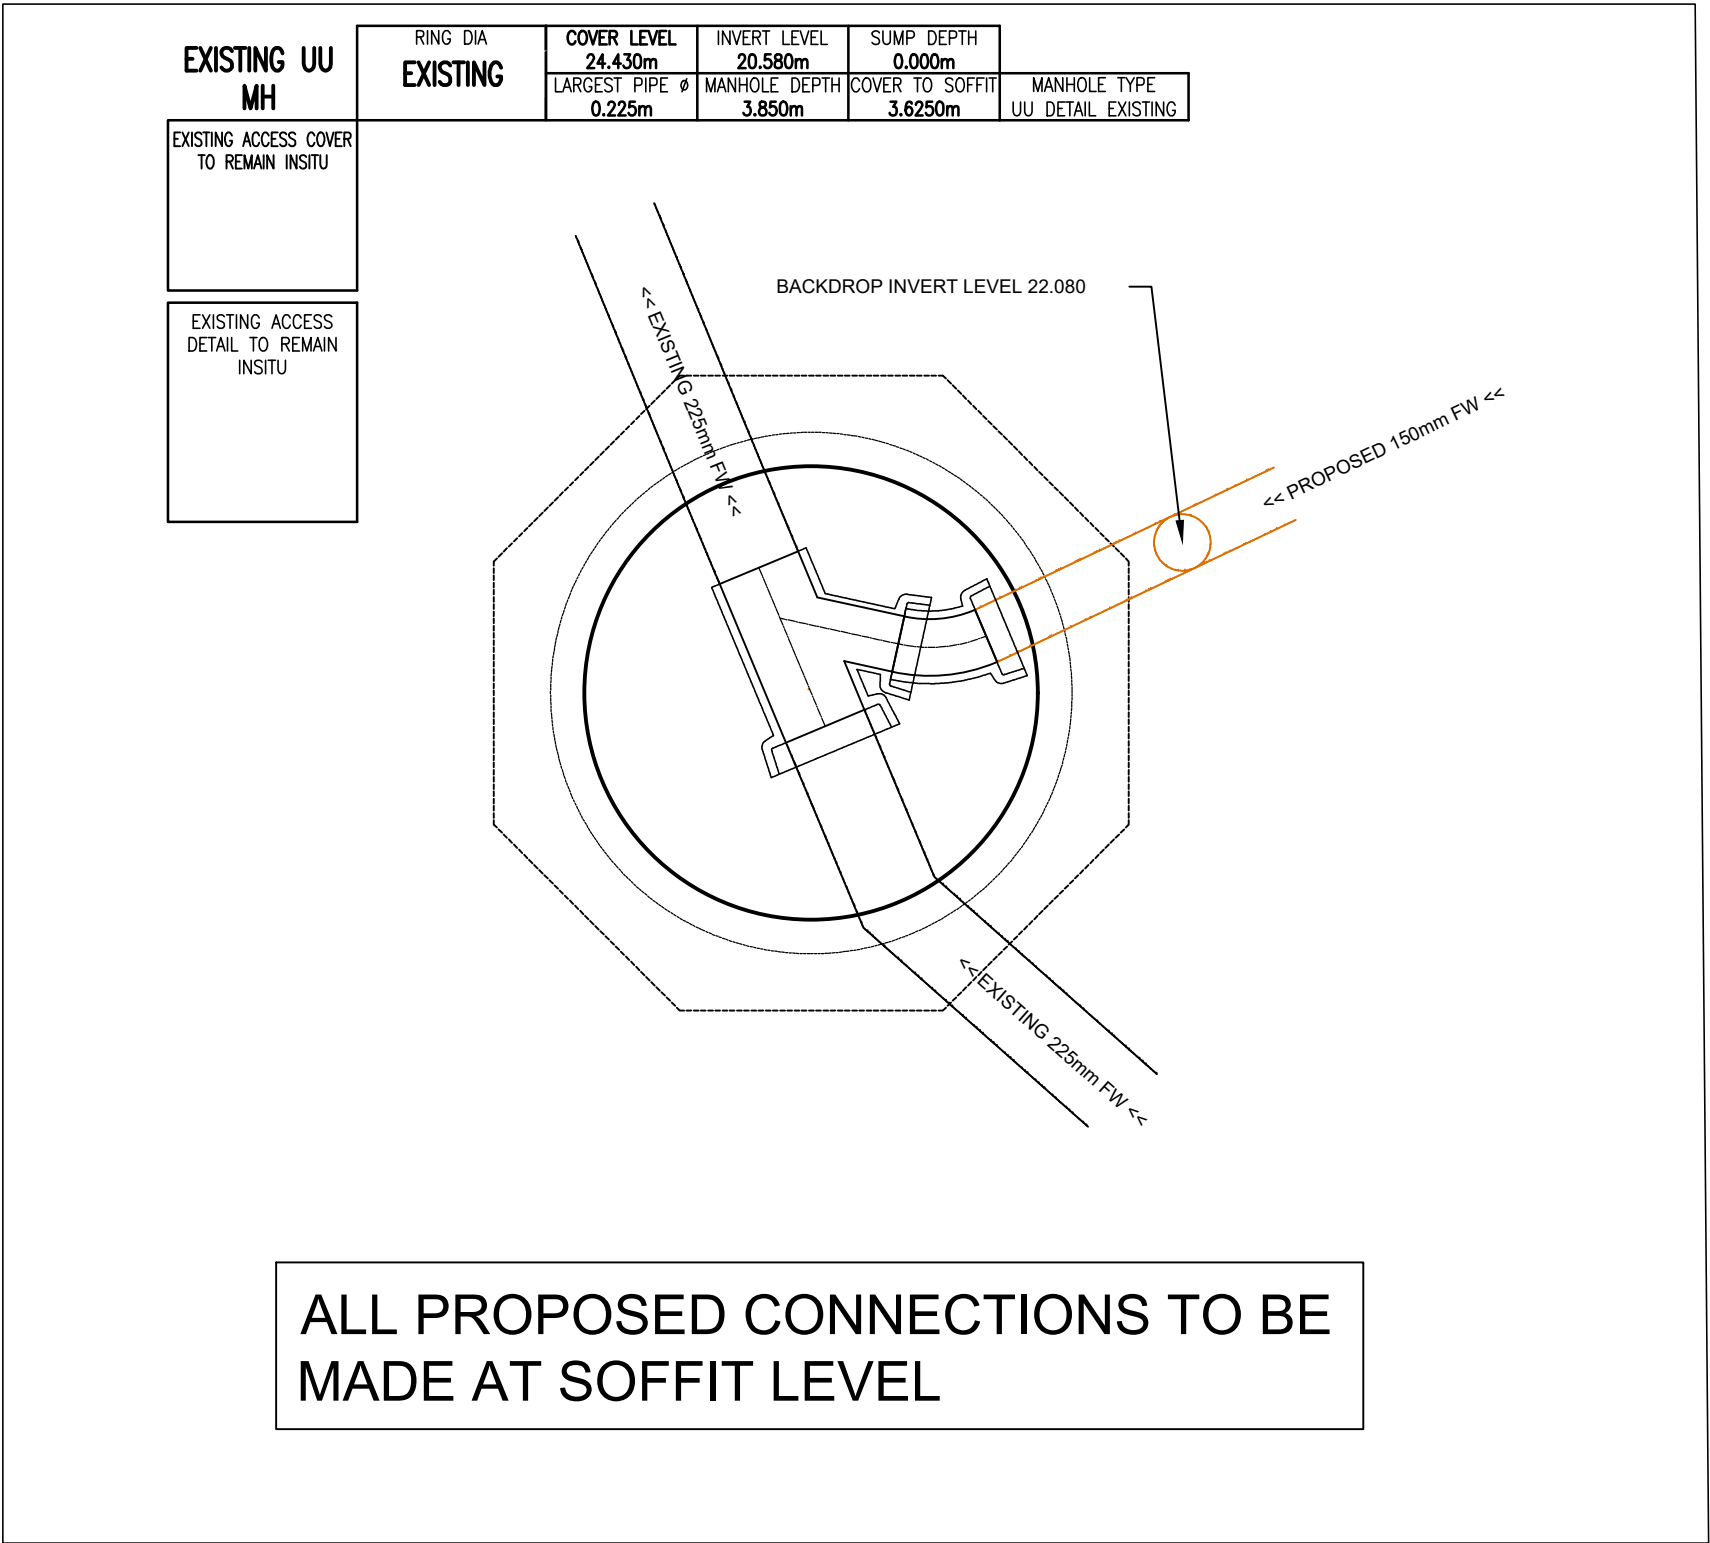

THE PURPOSE OF THIS DRAWING IS FOR TYPICAL CONSTRUCTION DETAILS ONLY. MANHOLES / PIPE DIAMETERS / SUMP DEPTHS ETC WILL VARY ON PLAN.

REFER TO DRAINAGE LAYOUT DRAWING FOR ALL PIPE SIZES, MANHOLE SIZES, PIPE LENGTHS, SUMP DEPTHS, STORAGE TANK CONFIGURATIONS, COVER LEVELS AND INVERT LEVELS

Rev	Date	By	Description
P01	20.07.26	CB	First Issue.



Liverpool Office Tel 0151 305 0700
www.shapeengineering.co.uk

Client
LIDL

PROJECT
KIRKBY LIDL STORE

TITLE
1:20 S106 MANHOLE DETAIL

Status	Suitability Description	Structural Stage	Date
CB	FOR INFORMATION	-	20.07.26

Designed By	Drawn By	Scale	Project No.
CB	CB	A1 @ 1:20	2939

Sheet No.	Revision
2996-SCE-DL-DR-C-0070	P01