



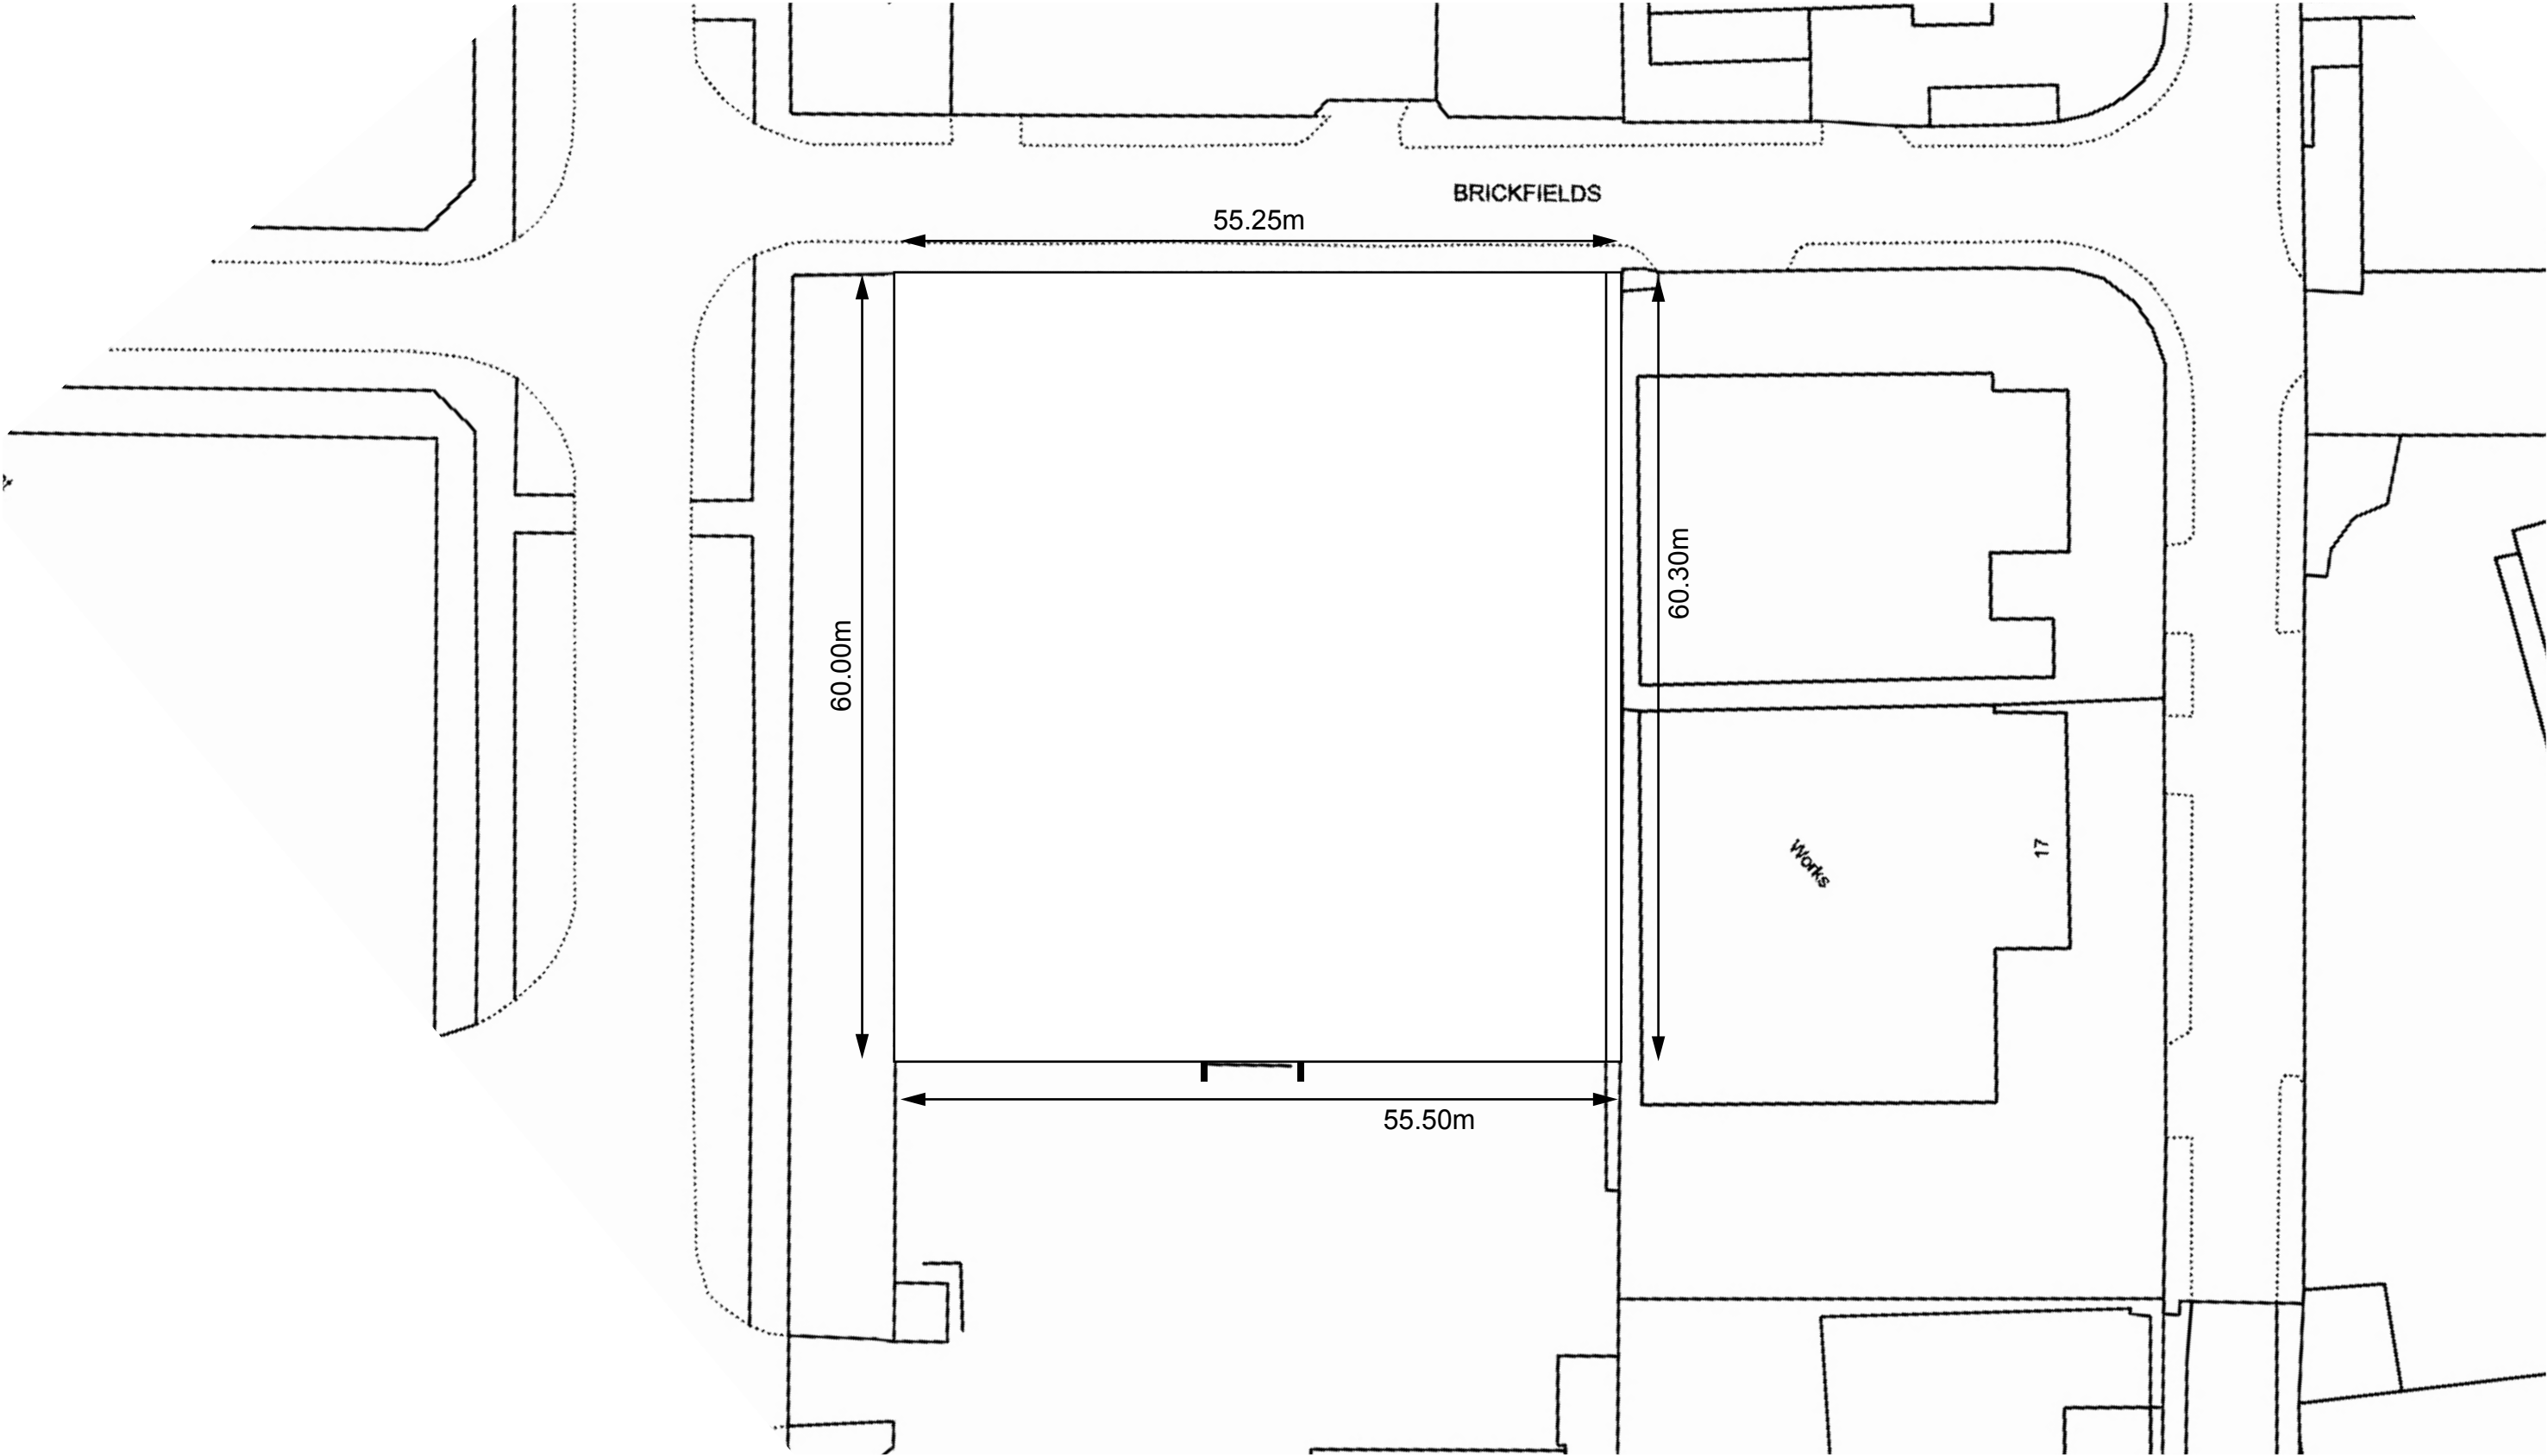

0m 10m 20m 30m

HUYTON - WILSON ROAD EXISTING SITE PLAN

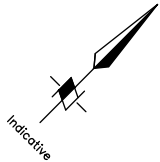

SCALE: 1:500 @ A3

DATE: 12 / 05 / 2023

