



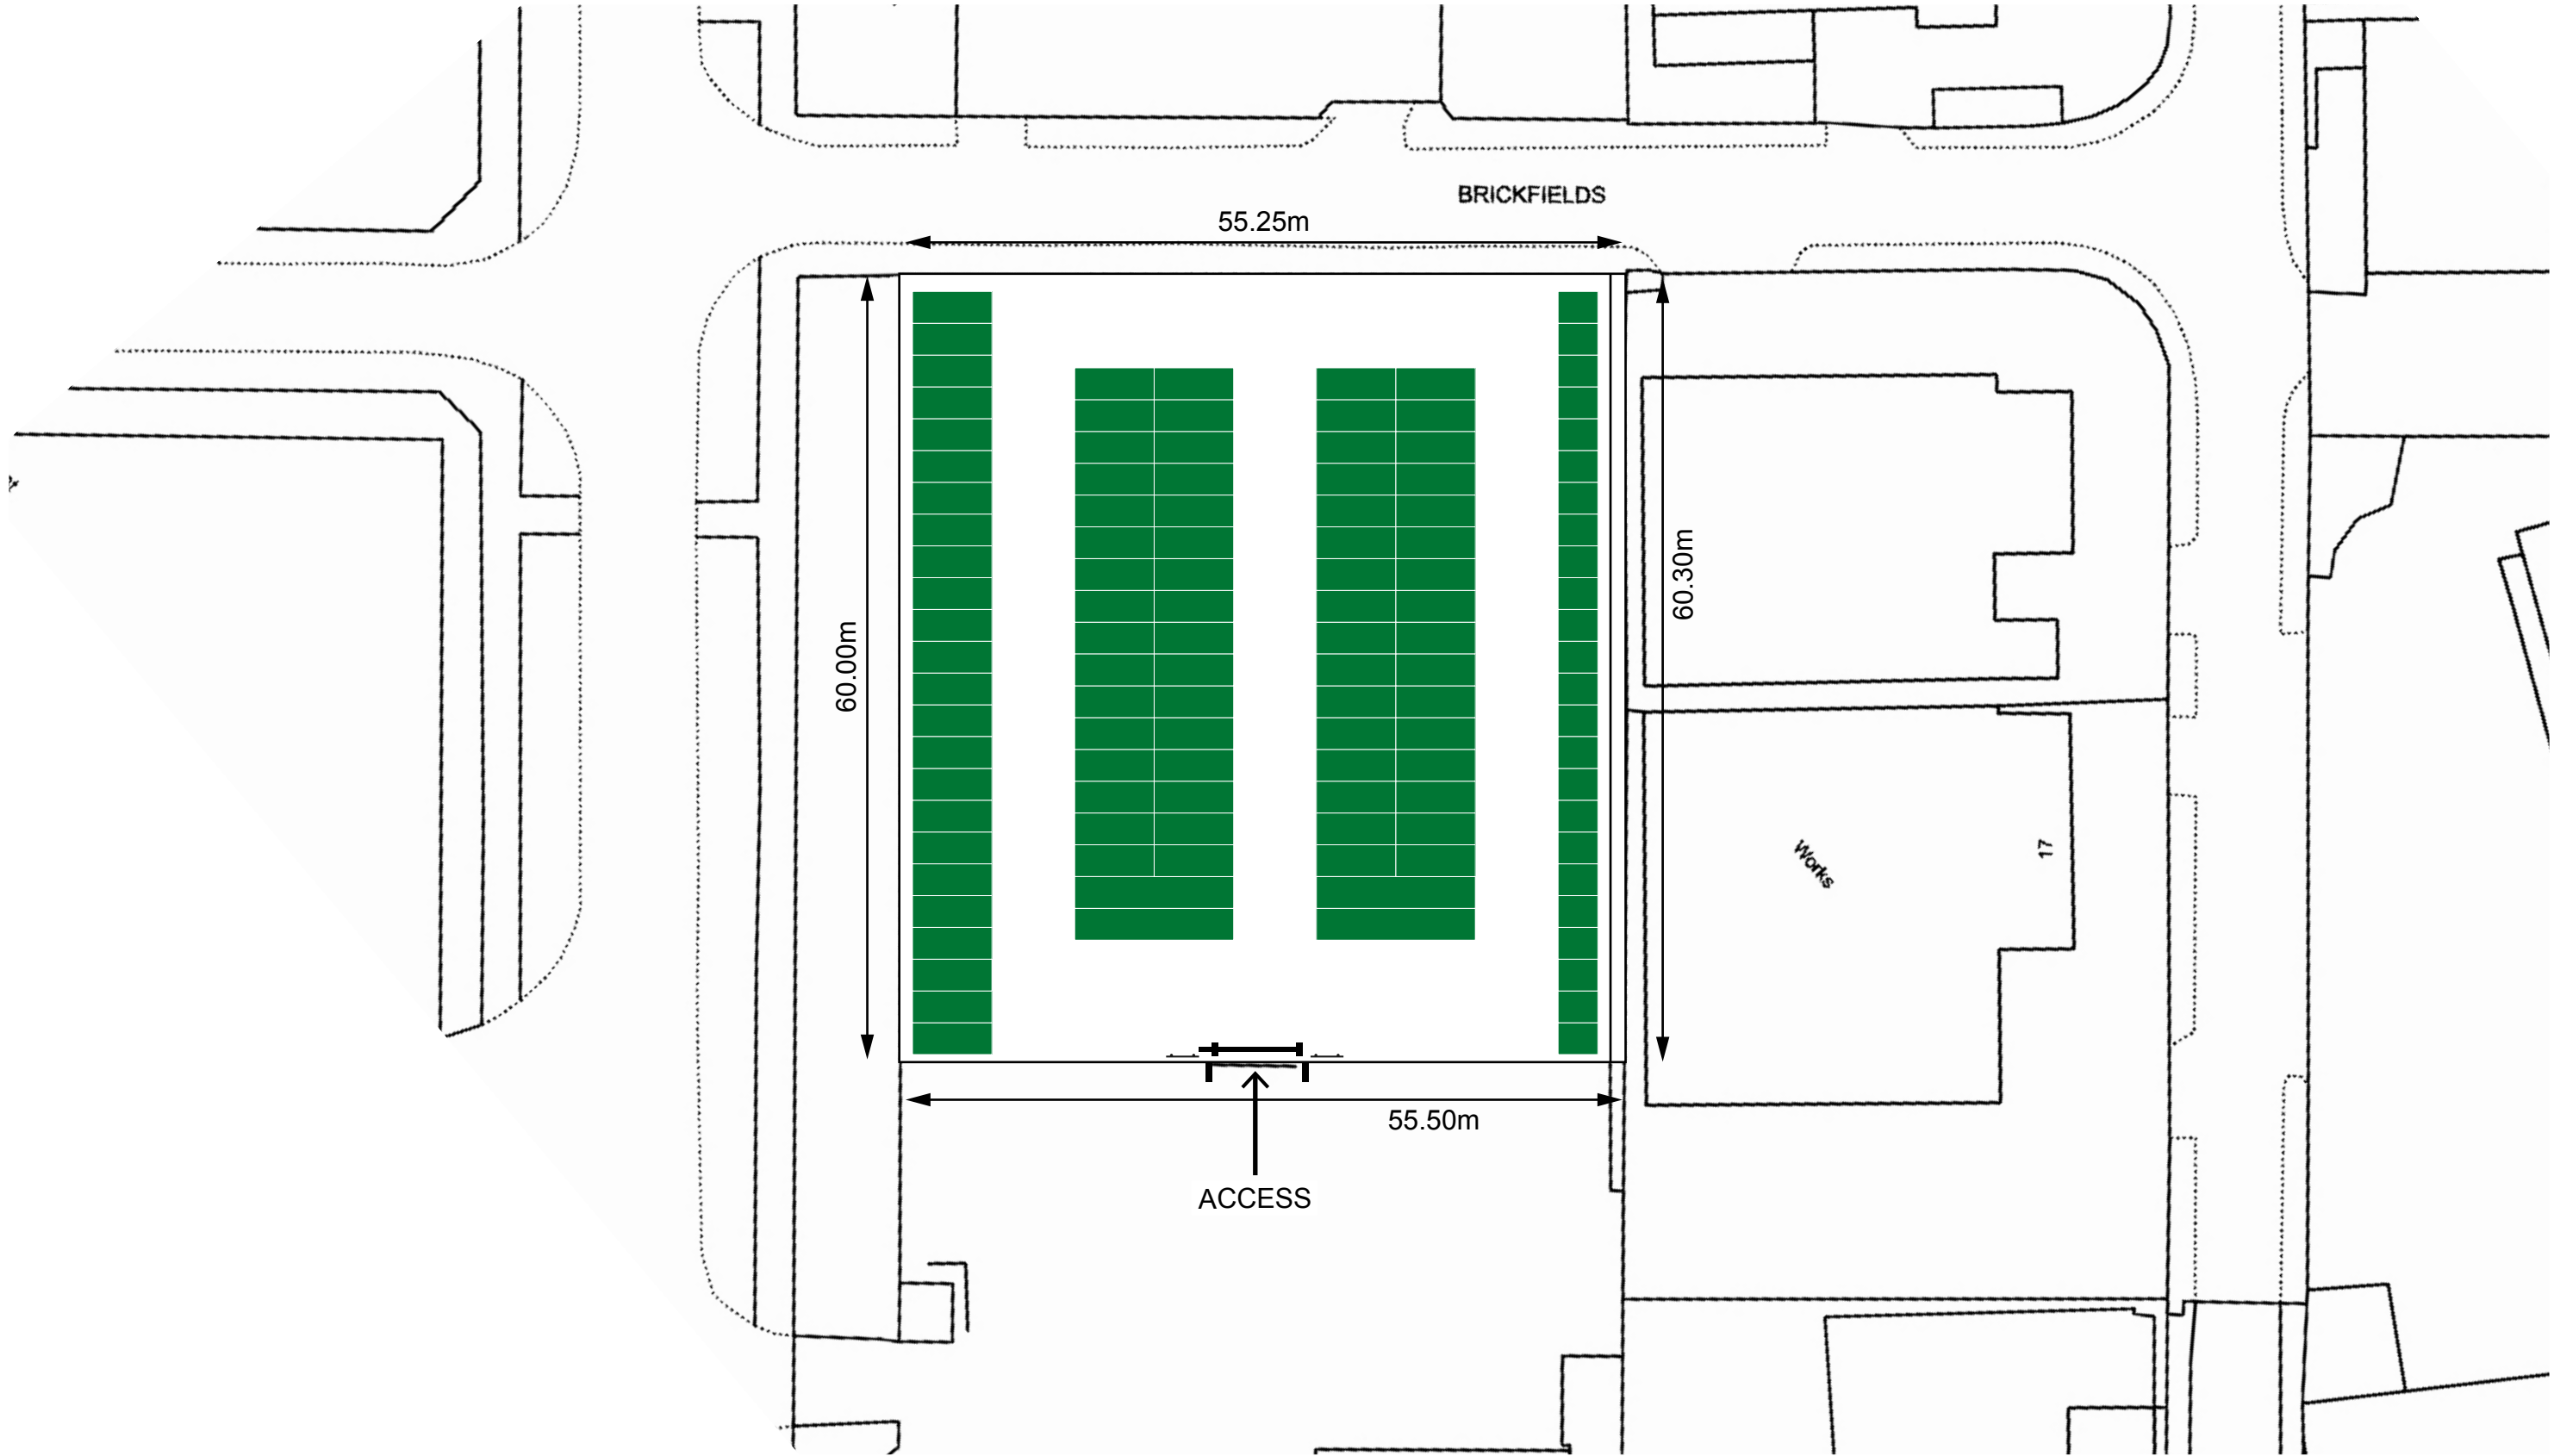

0m 10m 20m 30m

HUYTON - WILSON ROAD PROPOSED SITE PLAN

10' = 24
20' = 88
40' = 4
TOTAL = 116

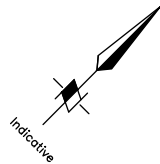

SCALE: 1:500 @ A3

DATE: 12 / 05 / 2023

