



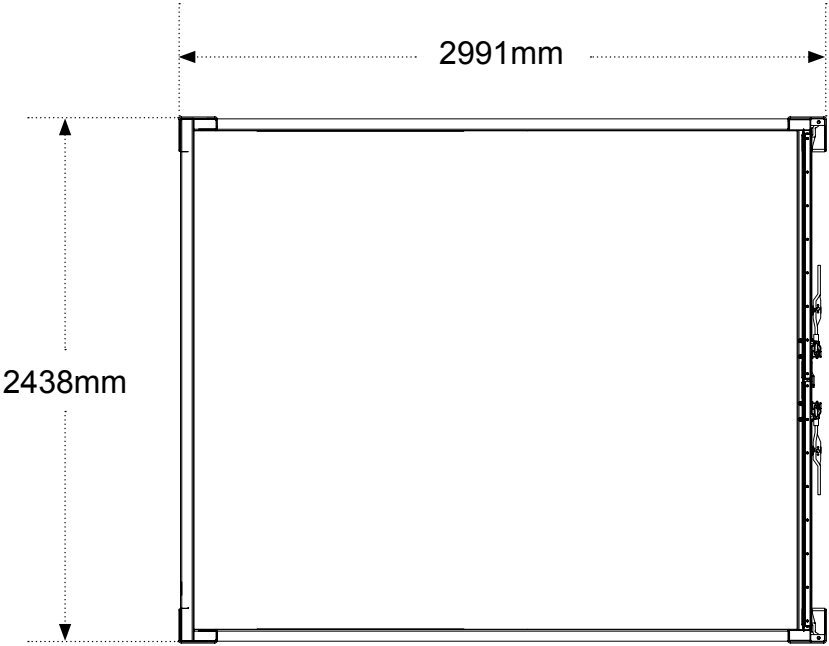

PLAN

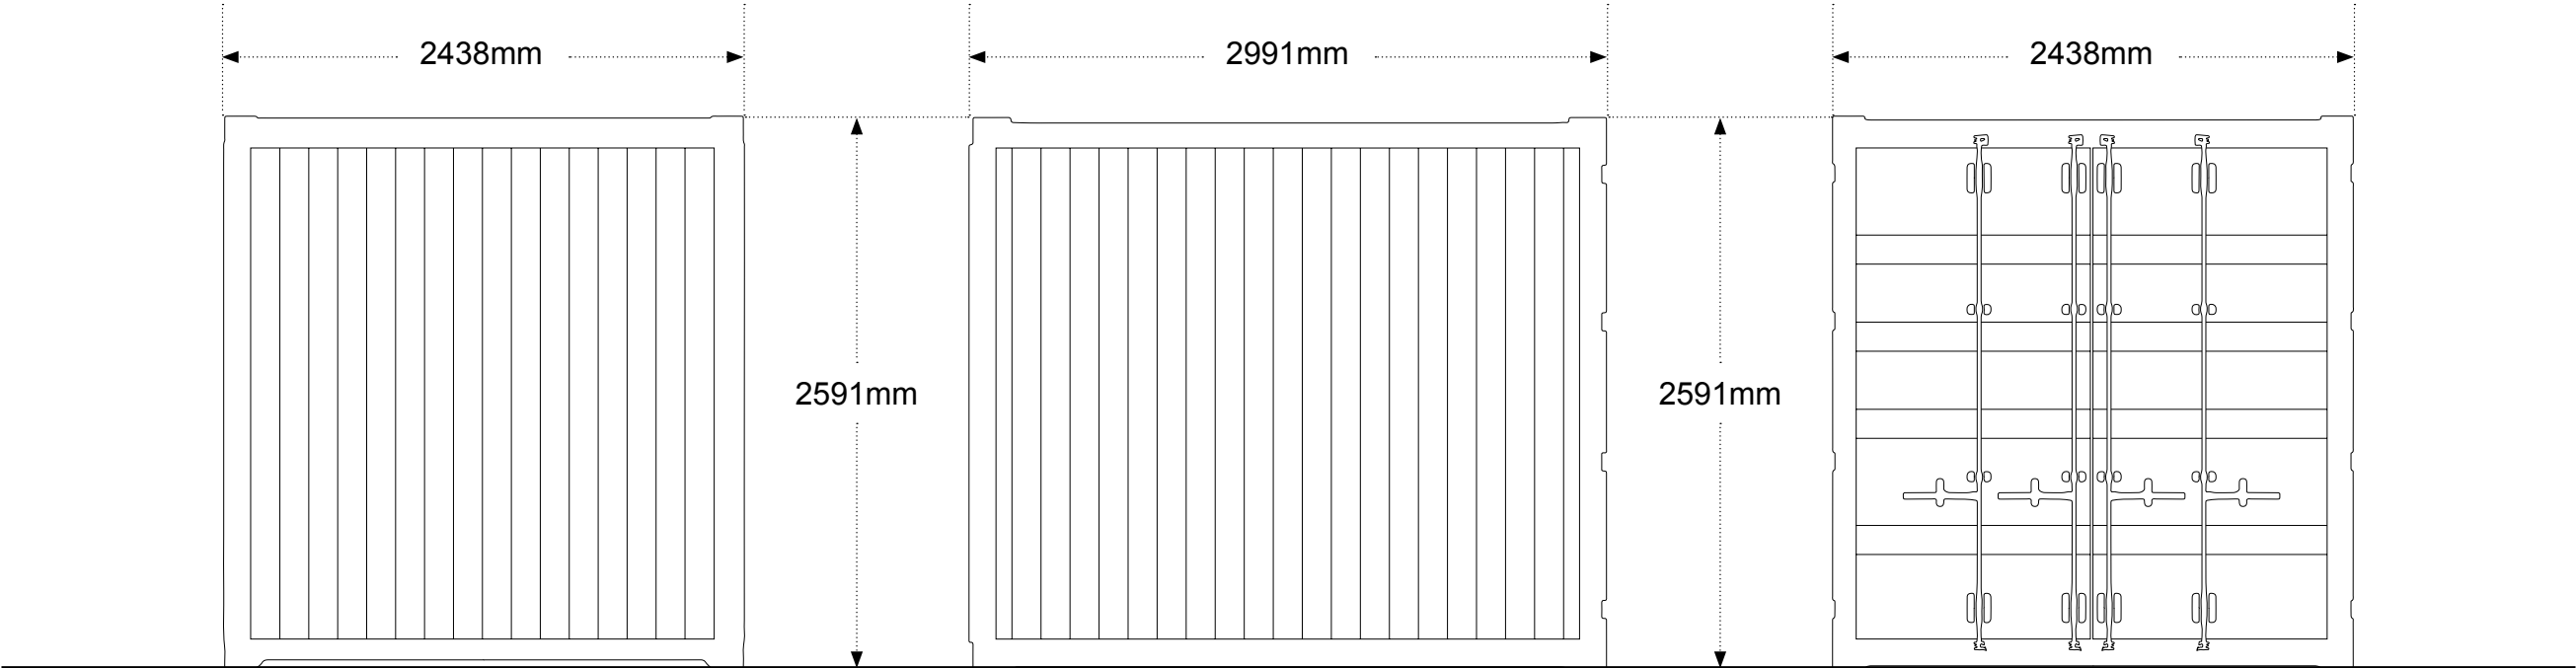

BACK ELEVATION

SIDE ELEVATION

FRONT ELEVATION




10ft CONTAINER DIMENSIONS


SCALE: 1:35 @A3

DATE: 12 / 05 / 2023



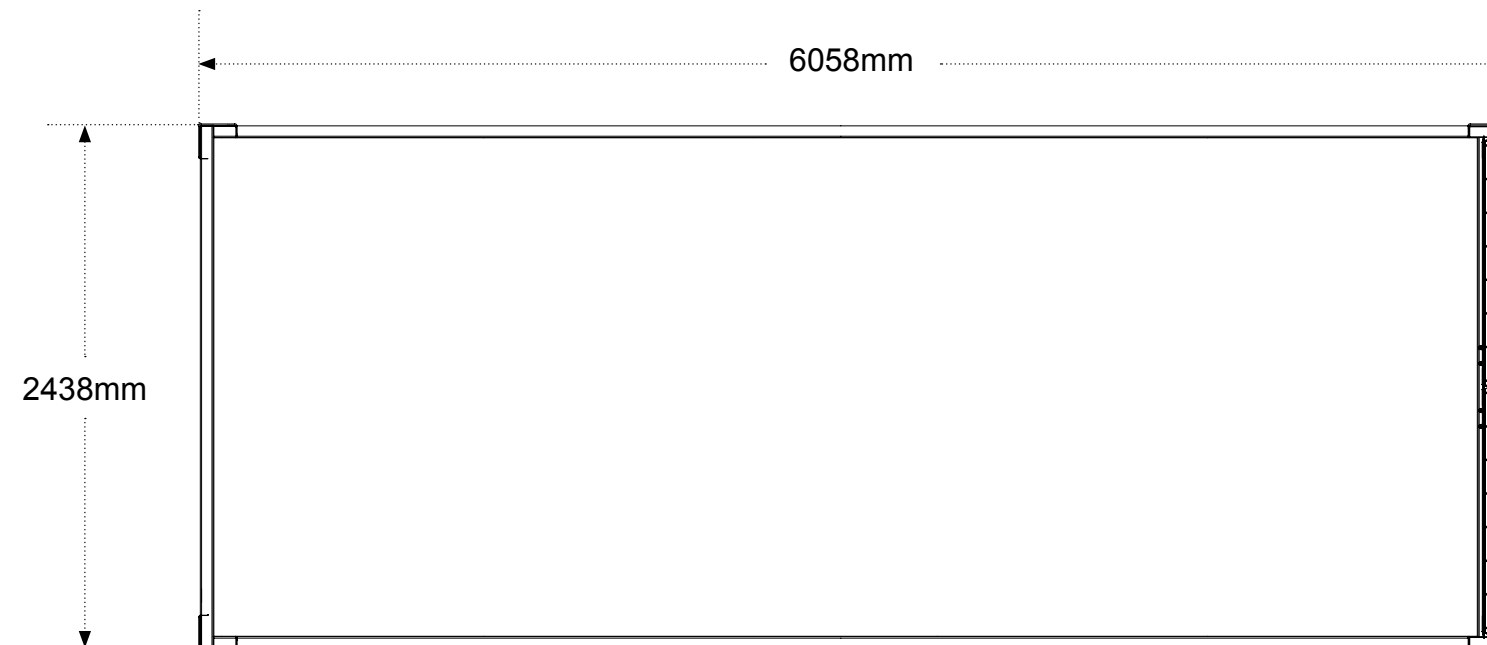

PLAN

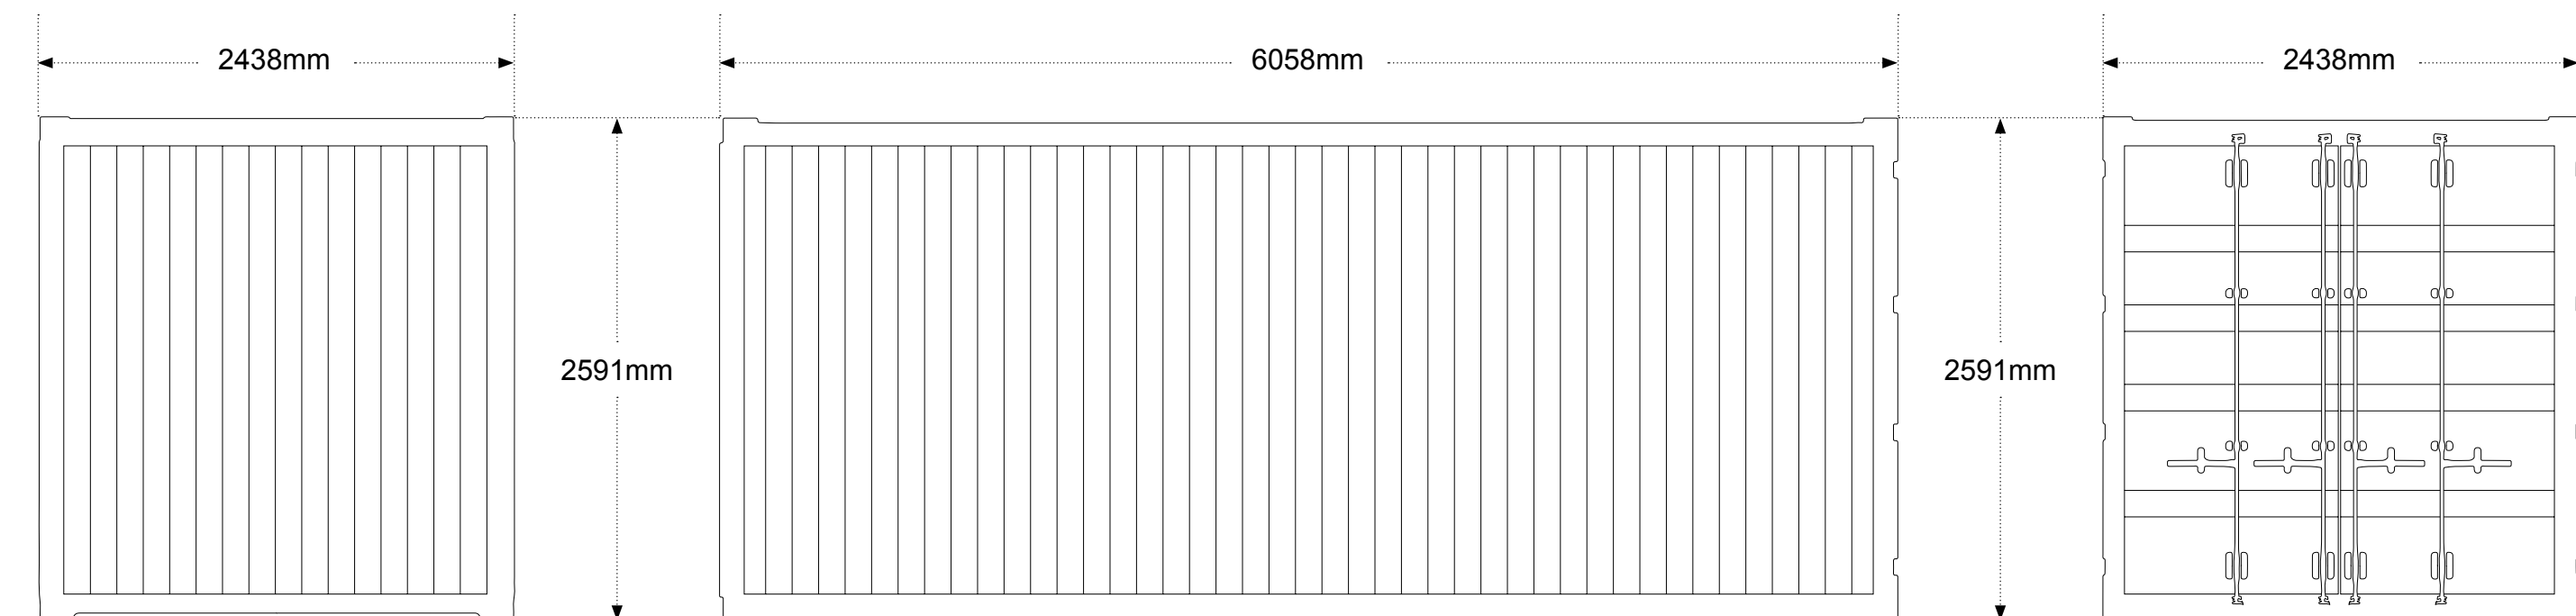

BACK ELEVATION

SIDE ELEVATION

FRONT ELEVATION


0m 1m 2m 3m

20ft CONTAINER DIMENSIONS


SCALE: 1:35 @A3

DATE: 12 / 05 / 2023




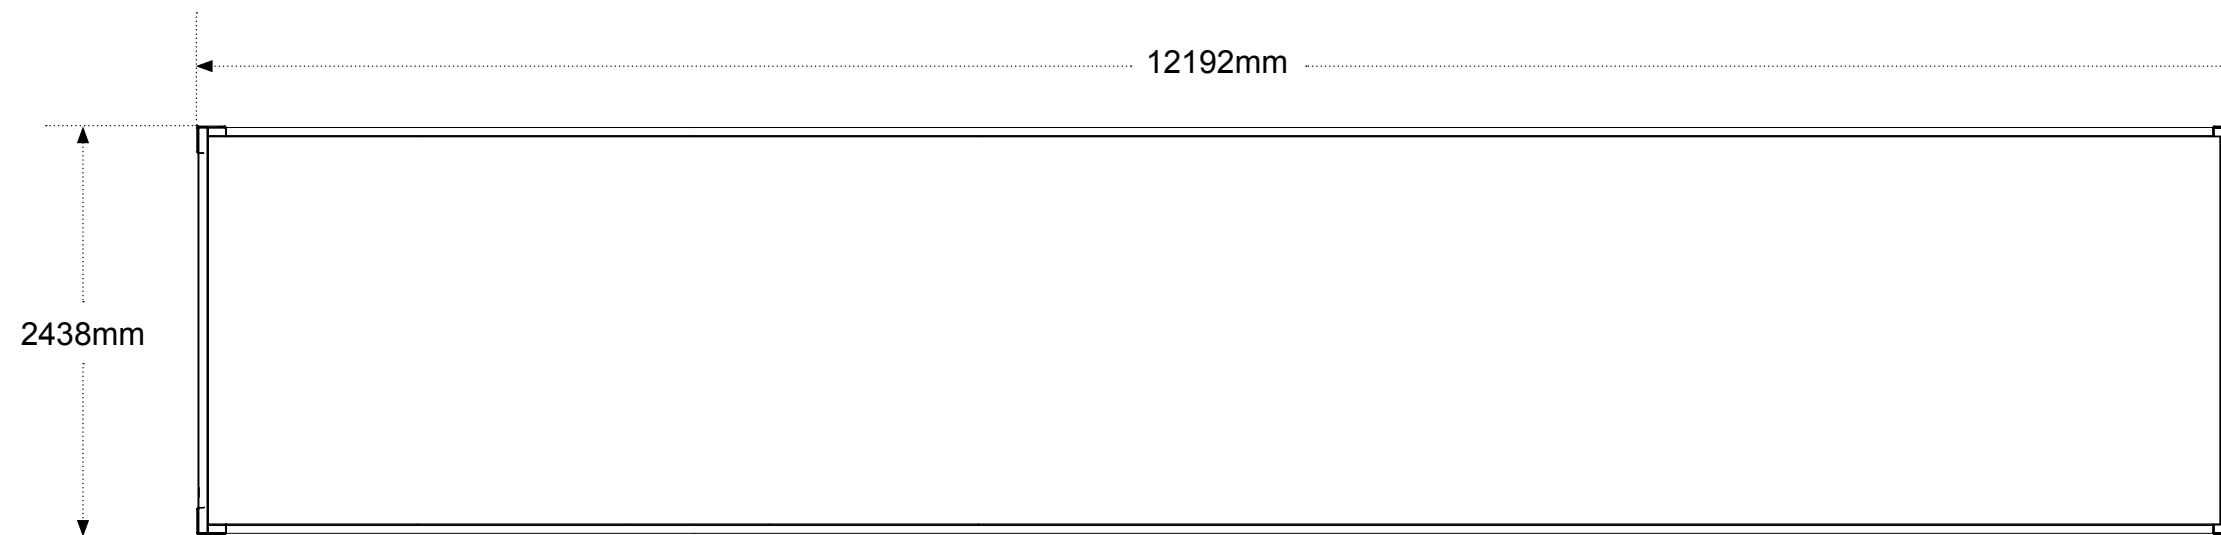


FLOOR PLAN

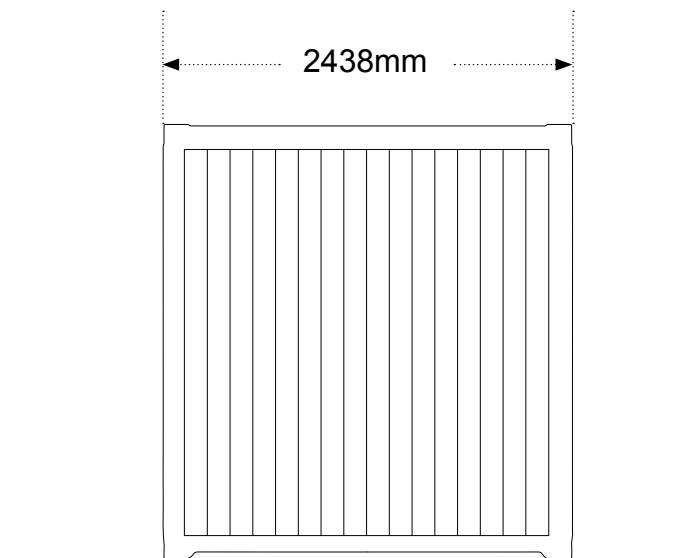

BACK ELEVATION

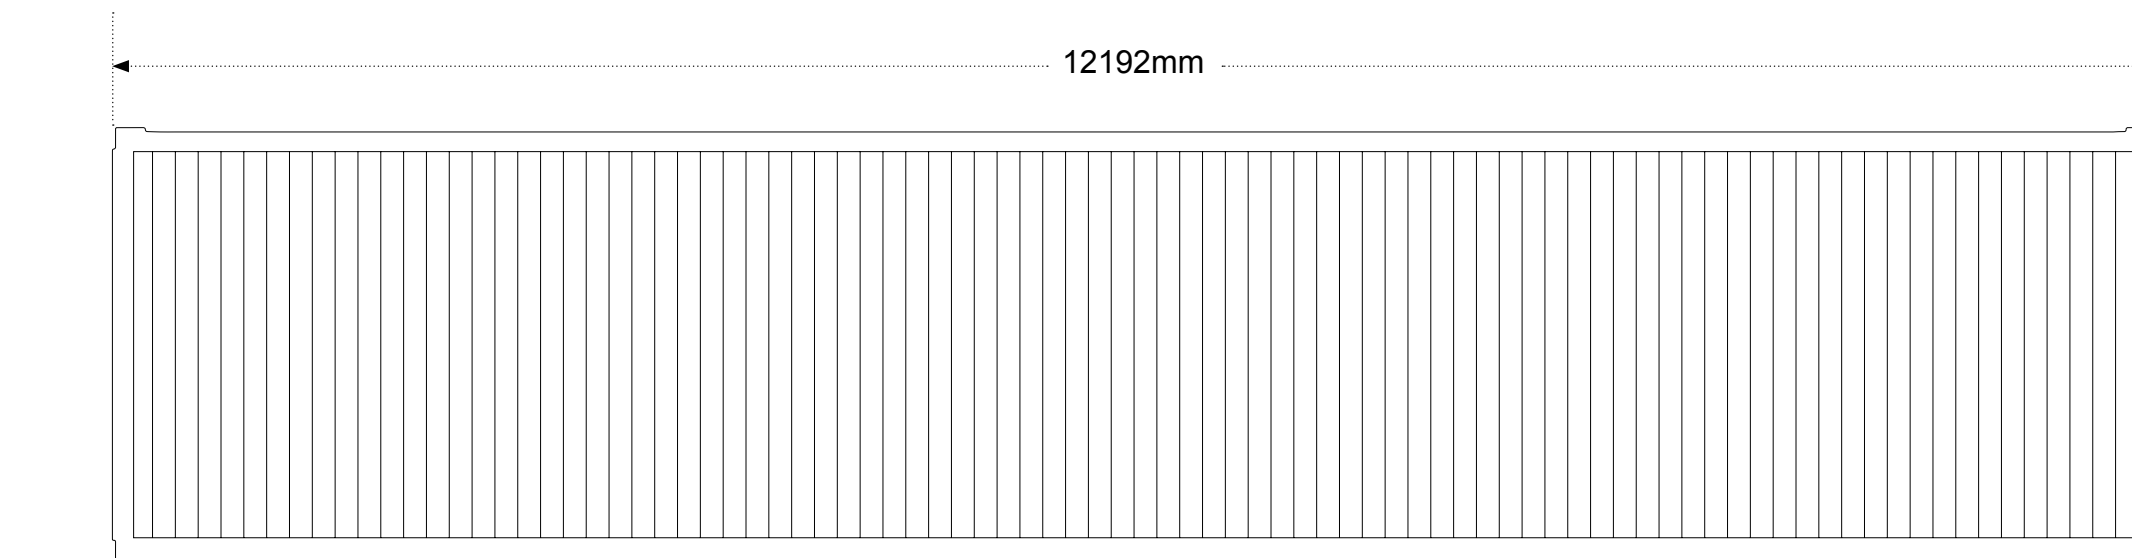

SIDE ELEVATION

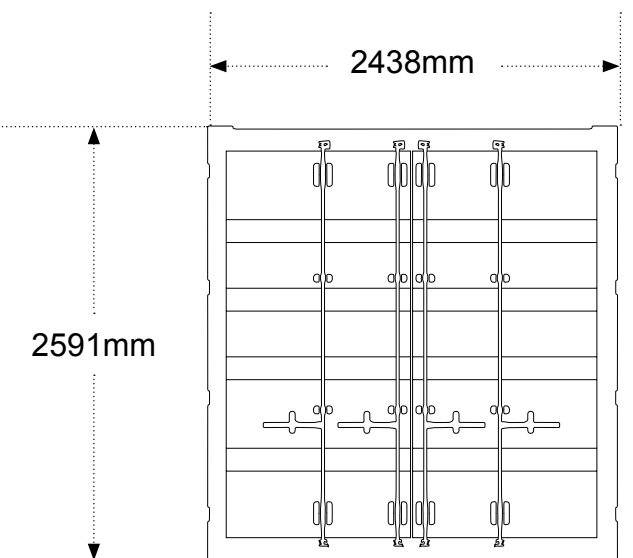

FRONT ELEVATION

0m 1m 2m 3m

40ft CONTAINER DIMENSIONS

SCALE: 1:45 @A3

DATE: 12 / 05 / 2023

