


Scale 1:100



CLA301
FRONT ELEVATION




CLA301
SIDE ELEVATION

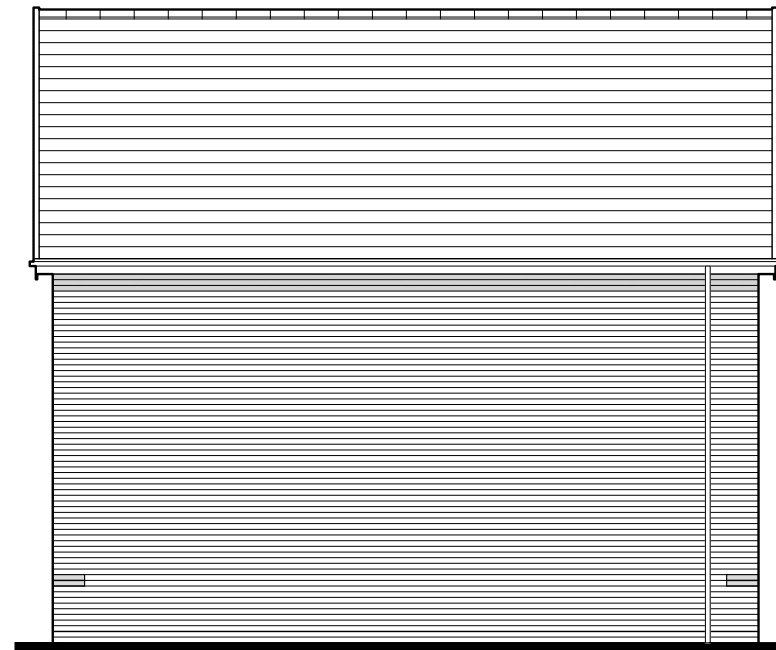


CLA301
REAR ELEVATION



CLA301
SIDE ELEVATION

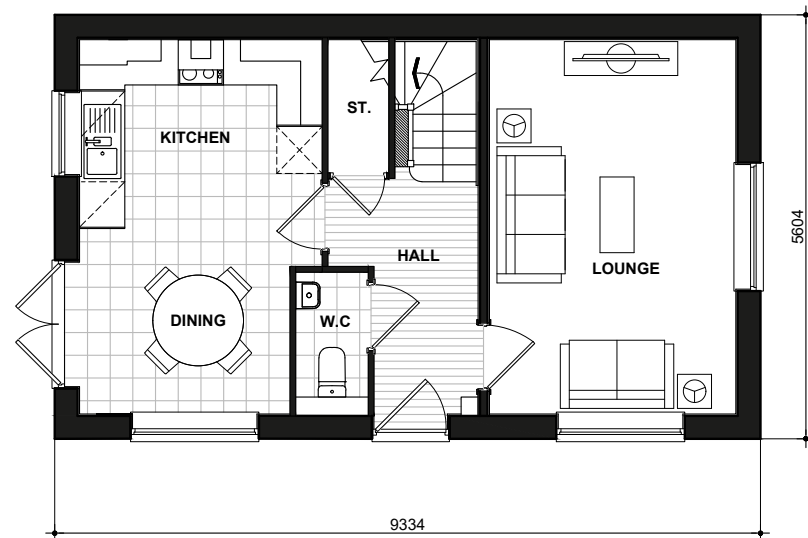

301
GROUND FLOOR PLAN

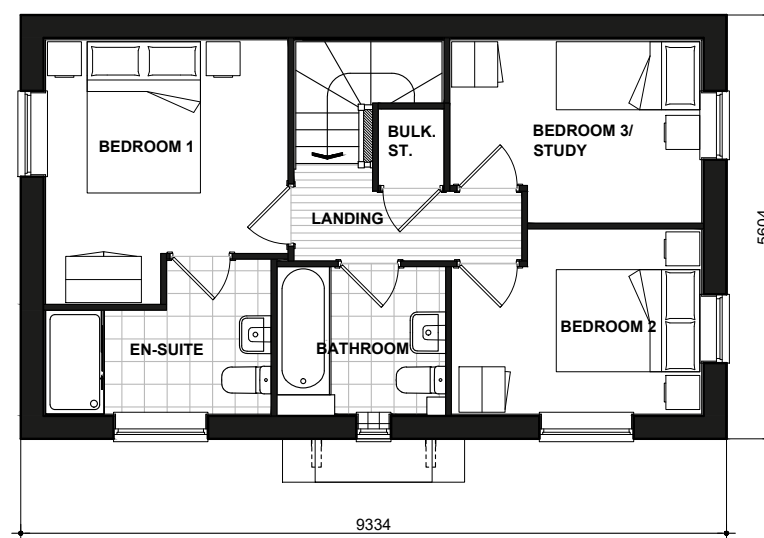

301
FIRST FLOOR PLAN

LAWRENCE
CLA BRICK
301.PL-01


DATE: JUN 2023
SCALE: 1:100 @ A3

DRAWN: RW
CHECKED: GPM

REV:

87.30.m²
940ft²


BLOOR HOMES

 


Scale 1:100




CLA385
FRONT ELEVATION

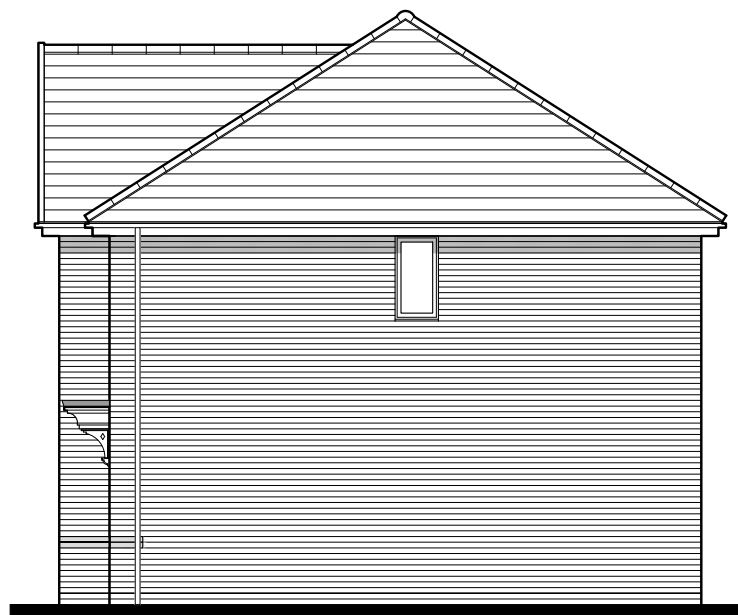


CLA385
SIDE ELEVATION

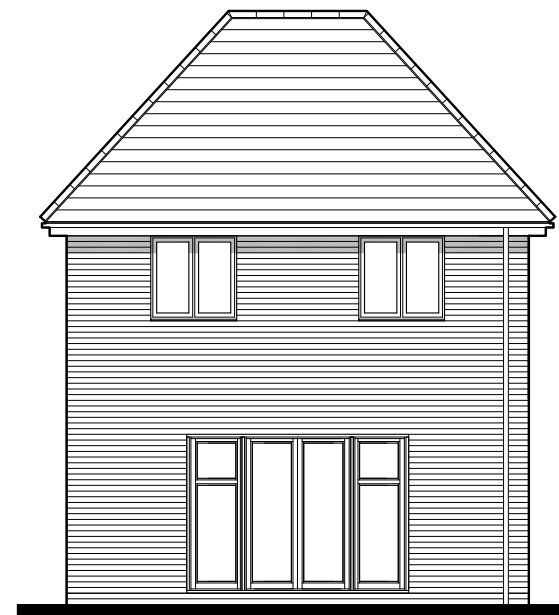


CLA385
REAR ELEVATION

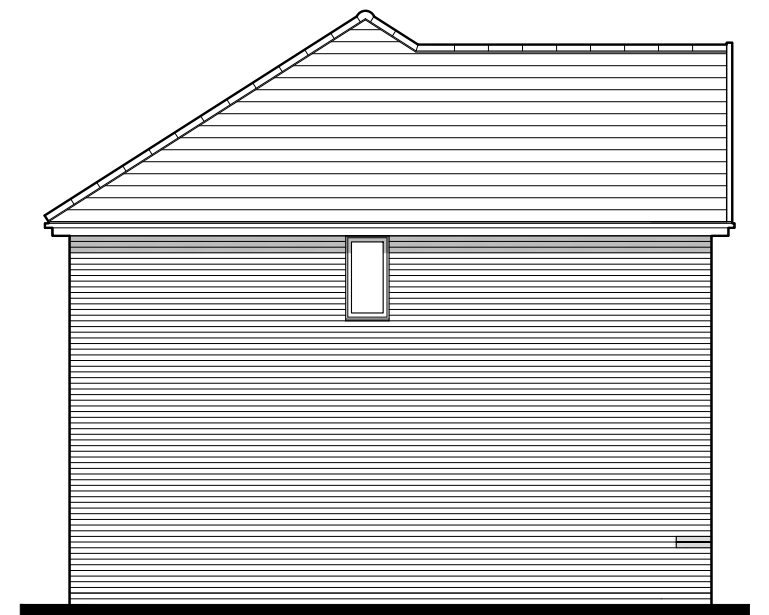

CLA385
SIDE ELEVATION

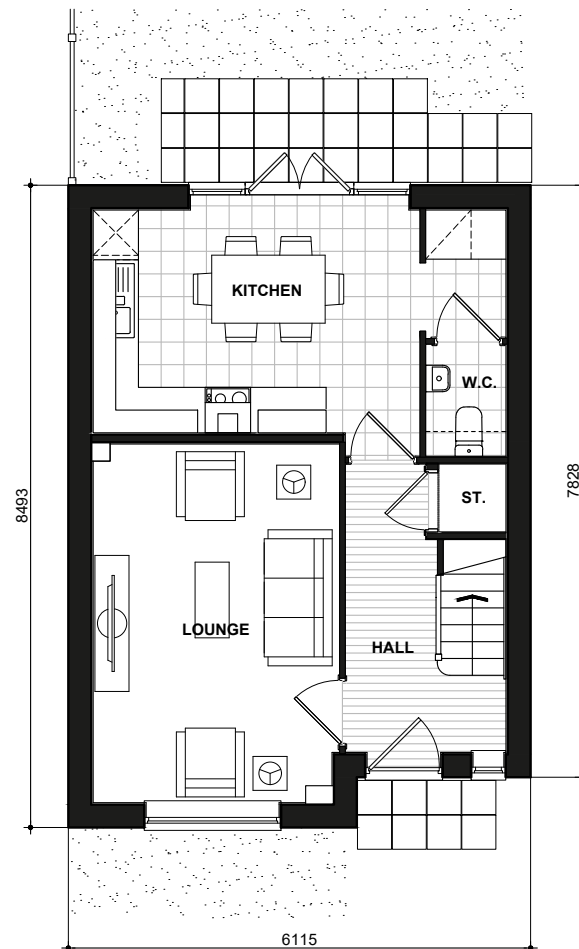

385
GROUND FLOOR PLAN

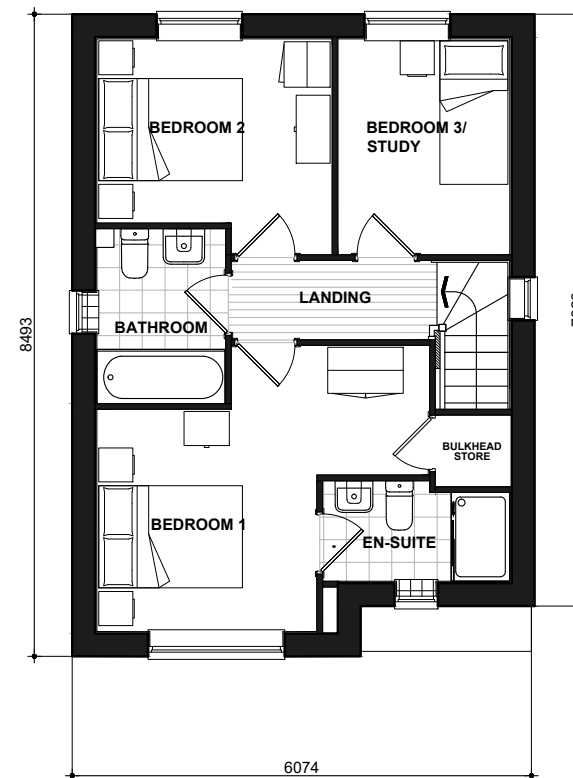

385
FIRST FLOOR PLAN

HENLEY

CLA BRICK

385.PL-01

DATE: JUN 2023
SCALE: 1:100 @ A3

REV:

DRAWN: RW
CHECKED: GPM

83.89 m²
903 ft²

BLOOR HOMES



Scale 1:100



CLA401
FRONT ELEVATION



CLA401
SIDE ELEVATION



CLA401
REAR ELEVATION



CLA401
SIDE ELEVATION

National Space Standards		
NSS.4B5P	Actual Area	NSS Requirement
Ground Floor Plan	60.82m²	
First Floor Plan	59.37m²	
Total floor area m²	120.19m²	97.00m²
Total floor area ft²	1294ft²	1044ft²
Bedroom 1	13.68m²	11.5m²
Bedroom 2	9.69m²	7.5m²
Bedroom 3	8.23m²	7.5m²
Bedroom 4	7.80m²	7.5m²
Store Bedroom 1	0.58m²	
Store Bedroom 4	1.46m²	
Stair Store	1.00m²	
Built in store total	3.04m²	3.0m²

WOLLATON
CLA BRICK
401.PL-01

DATE: JUN 2023 REV:
SCALE: 1:100 @ A3

DRAWN: RW 121.81m²
CHECKED: GPM 1311ft²





Scale 1:100




CLA401
FRONT ELEVATION



CLA401
SIDE ELEVATION



CLA401
REAR ELEVATION

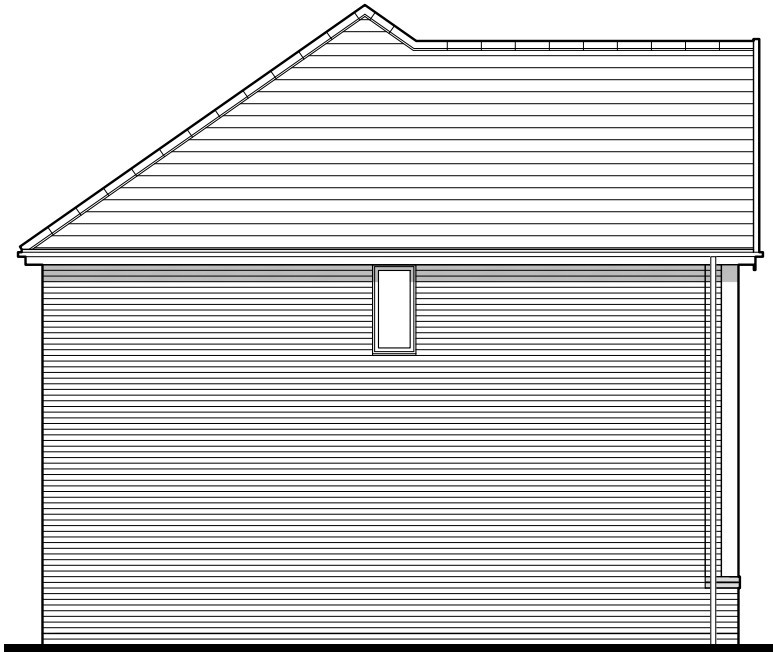

CLA401
SIDE ELEVATION

National Space Standards		
NSS.4B5P	Actual Area	NSS Requirement
Ground Floor Plan	60.82m ²	
First Floor Plan	59.37m ²	
Total floor area m ²	120.19m ²	97.00m ²
Total floor area ft ²	1294ft ²	1044ft ²
Bedroom 1	13.68m ²	11.5m ²
Bedroom 2	9.69m ²	7.5m ²
Bedroom 3	8.23m ²	7.5m ²
Bedroom 4	7.80m ²	7.5m ²
Store Bedroom 1	0.58m ²	
Store Bedroom 4	1.46m ²	
Stair Store	1.00m ²	
Built in store total	3.04m ²	3.0m ²

WOLLATON
CLA RENDER
401.PL-02


DATE: JUN 2023 REV:
SCALE: 1:100 @ A3

DRAWN: RW 121.81m²
CHECKED: GPM 1311ft²






Scale 1:100

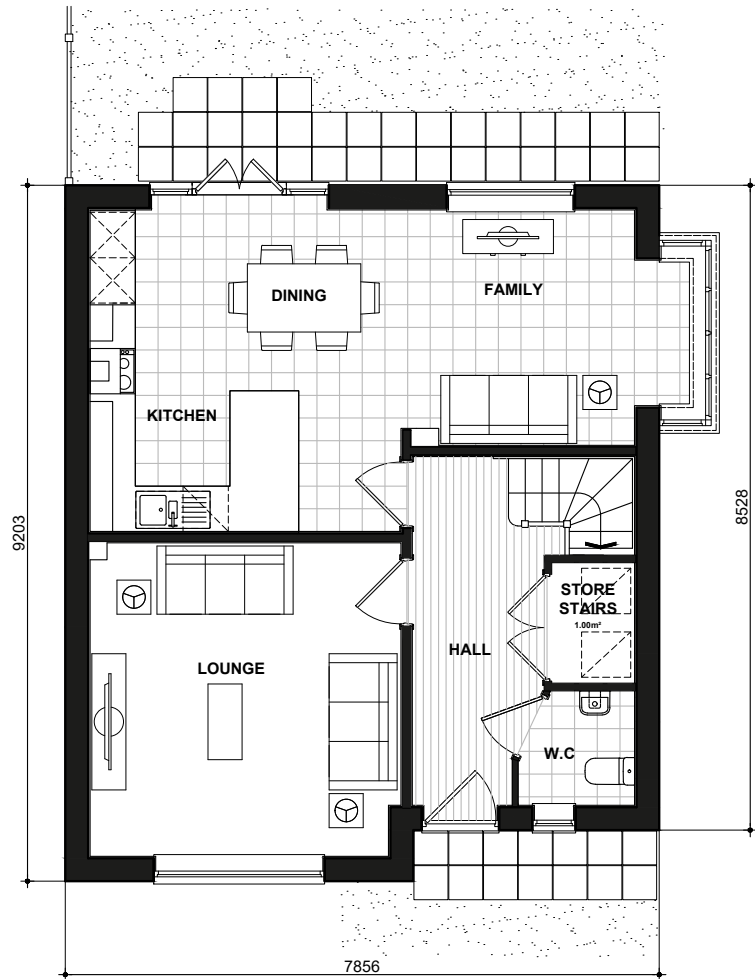

401
GROUND FLOOR PLAN

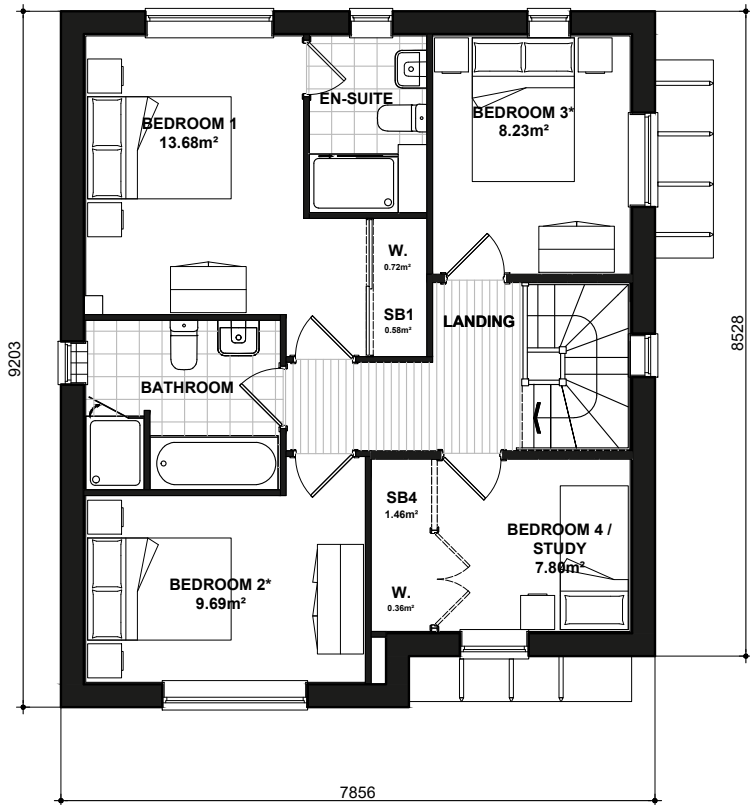

401
FIRST FLOOR PLAN

* Denotes floor areas shown to comply with National Described Space Standards (see schedule). Room layout shown as furnished and does not demonstrate compliance.


National Space Standards		
NSS.4B5P	Actual Area	NSS Requirement
Ground Floor Plan	60.82m ²	
First Floor Plan	59.37m ²	
Total floor area m ²	120.19m ²	97.00m ²
Total floor area ft ²	1294ft ²	1044ft ²
Bedroom 1	13.68m ²	11.5m ²
Bedroom 2	9.69m ²	7.5m ²
Bedroom 3	8.23m ²	7.5m ²
Bedroom 4	7.80m ²	7.5m ²
Store Bedroom 1	0.58m ²	
Store Bedroom 4	1.46m ²	
Stair Store	1.00m ²	
Built in store total	3.04m ²	3.0m ²

WOLLATON
FLOOR PLANS
401.PL-05

DATE: JUN 2023 REV:
SCALE: 1:100 @ A3

DRAWN: RW 121.81m²
CHECKED: GPM 1311ft²




 

Scale 1:100




CLA470
FRONT ELEVATION

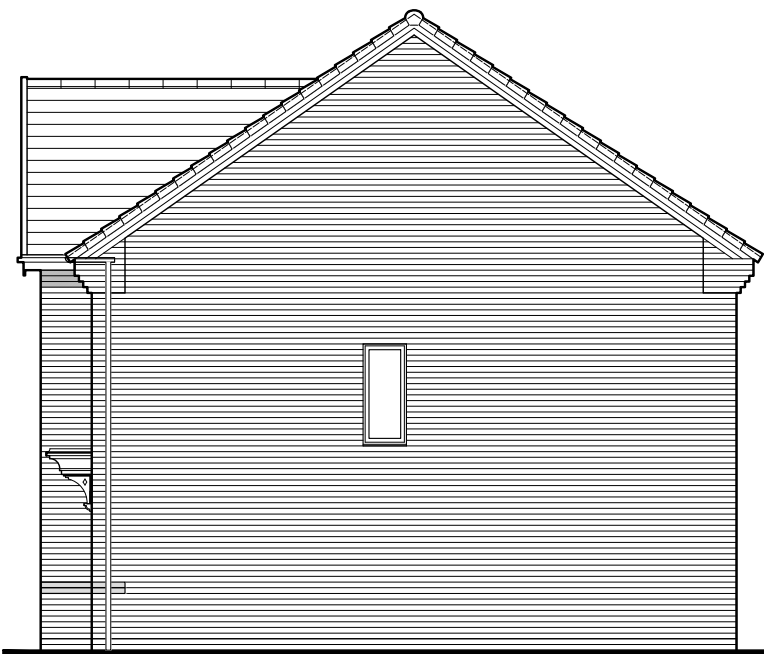


CLA470
SIDE ELEVATION




CLA470
REAR ELEVATION

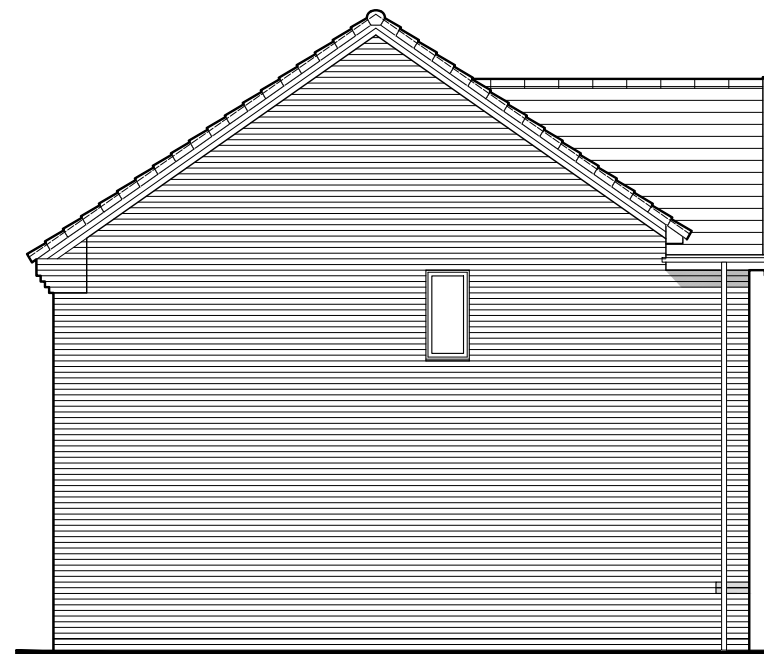

CLA470
SIDE ELEVATION

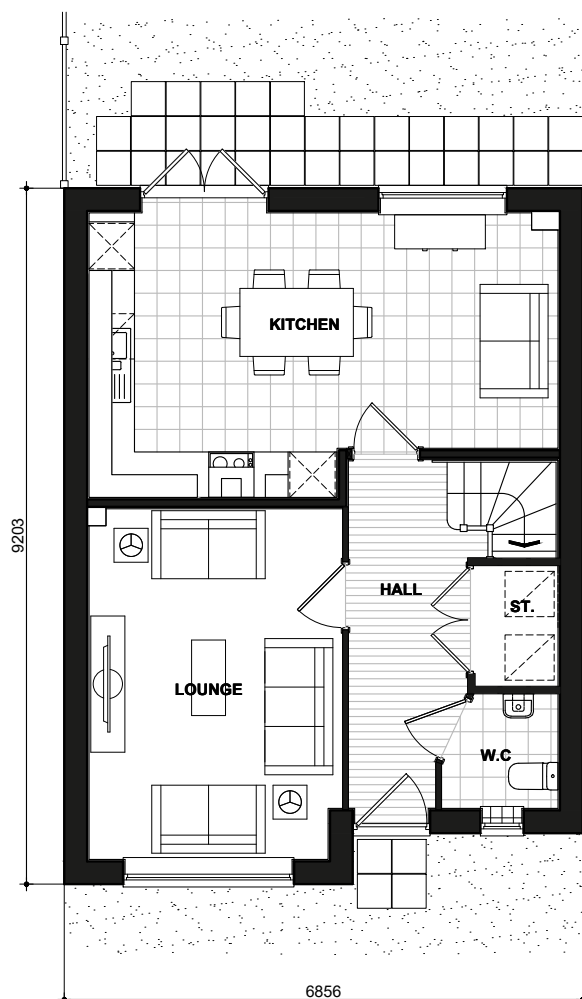

470
GROUND FLOOR PLAN

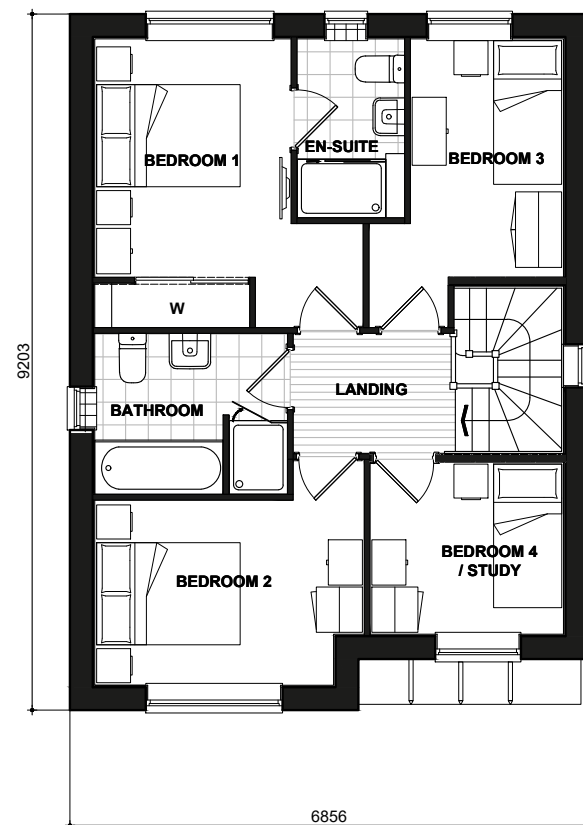

470
FIRST FLOOR PLAN

HALLAM

CLA BRICK
470.PL-01

DATE: JUN 2023
SCALE: 1:100 @ A3

REV:

DRAWN: MW
CHECKED: GPM

103.42m²
1113ft²

BLOOR HOMES



Scale 1:100



CLA471
FRONT ELEVATION



CLA471
SIDE ELEVATION



CLA471
REAR ELEVATION



CLA471
SIDE ELEVATION

LYDGATE

CLA BRICK
471.PL-01

DATE: JUN 2023
SCALE: 1:100 @ A3

REV:


DRAWN: MW
CHECKED: GPM

109.04m²
1174ft²


BLOOR HOMES



Scale 1:100

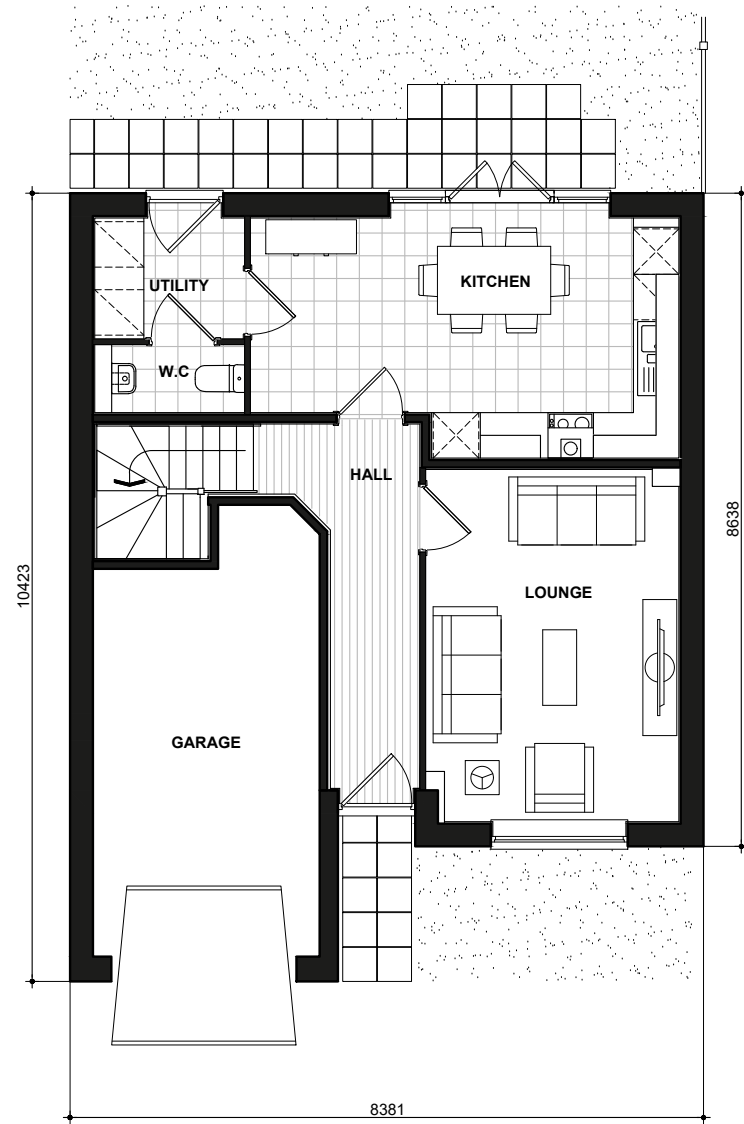

471
GROUND FLOOR PLAN

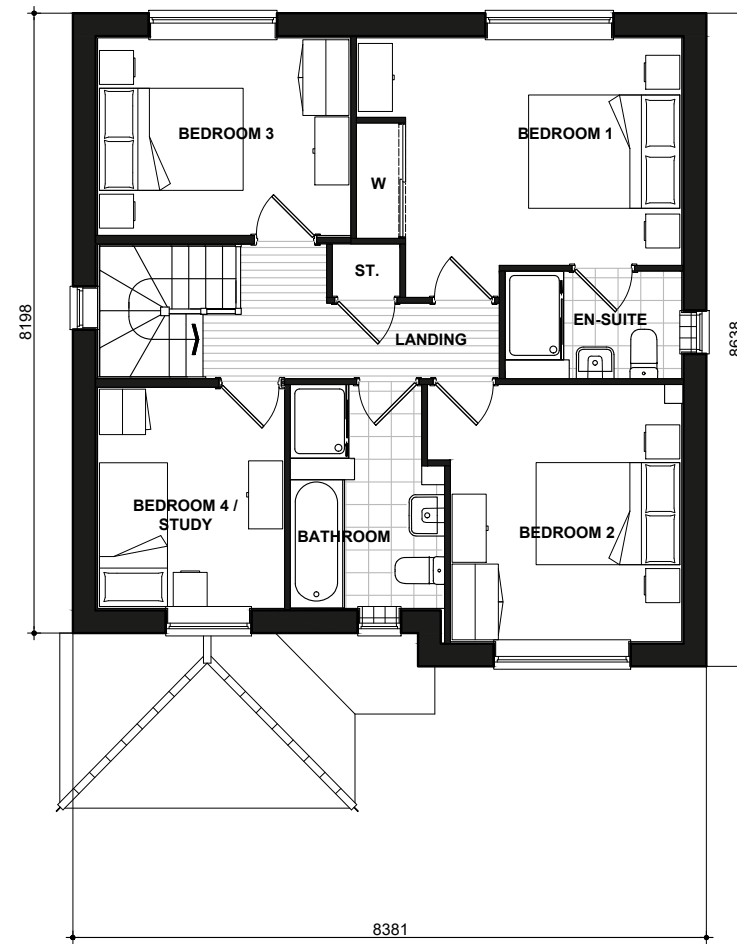

471
FIRST FLOOR PLAN

LYDGATE

FLOOR PLANS

471.PL-09

DATE: JUN 2023
SCALE: 1:100 @ A3

DRAWN: MW
CHECKED: GPM

REV:

109.04m²
1174ft²


BLOOR HOMES



Scale 1:100



CLA476
FRONT ELEVATION

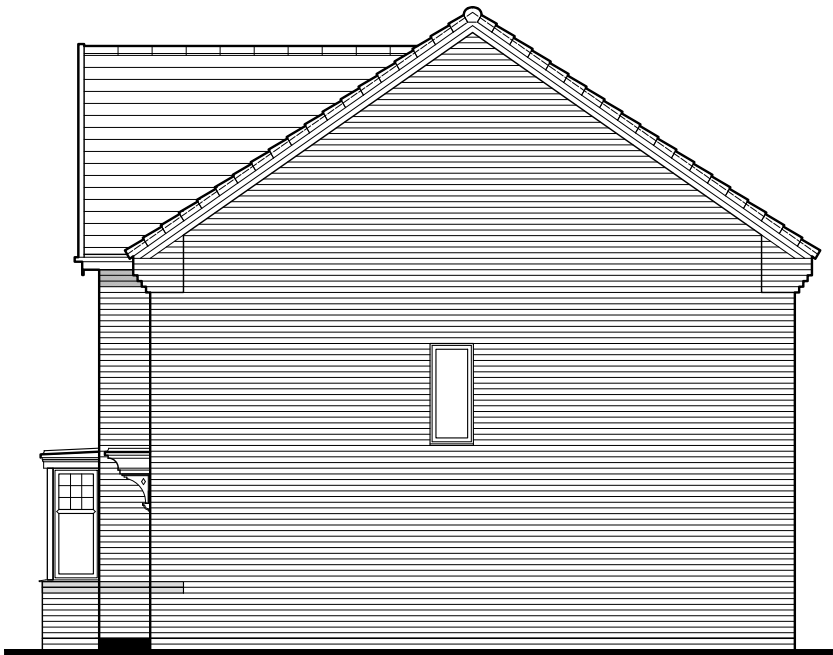

CLA476
SIDE ELEVATION



CLA476
REAR ELEVATION



CLA476
SIDE ELEVATION

National Space Standards - CLASSICS		
	Actual Area	NSS Requirement
Ground Floor Plan	60.91m ²	
First Floor Plan	59.38m ²	
Total floor area m ²	120.28m ²	97.00m ²
Total floor area ft ²	1295ft ²	1044ft ²
Bedroom 1	13.68m ²	11.5m ²
Bedroom 2	9.69m ²	7.5m ²
Bedroom 3	8.23m ²	7.5m ²
Bedroom 4	7.80m ²	7.5m ²
Store Bedroom 1	0.58m ²	
Store Bedroom 4	1.46m ²	
Store Stairs	0.98m ²	
Built in store total	3.02m ²	3.0m ²

WYATT
CLA TUDOR
476.PL-03

DATE: JUN 2023
SCALE: 1:100 @ A3


REV:

DRAWN: RW 121.81m²
CHECKED: GPM 1311ft²


BLOOR HOMES



Scale 1:100

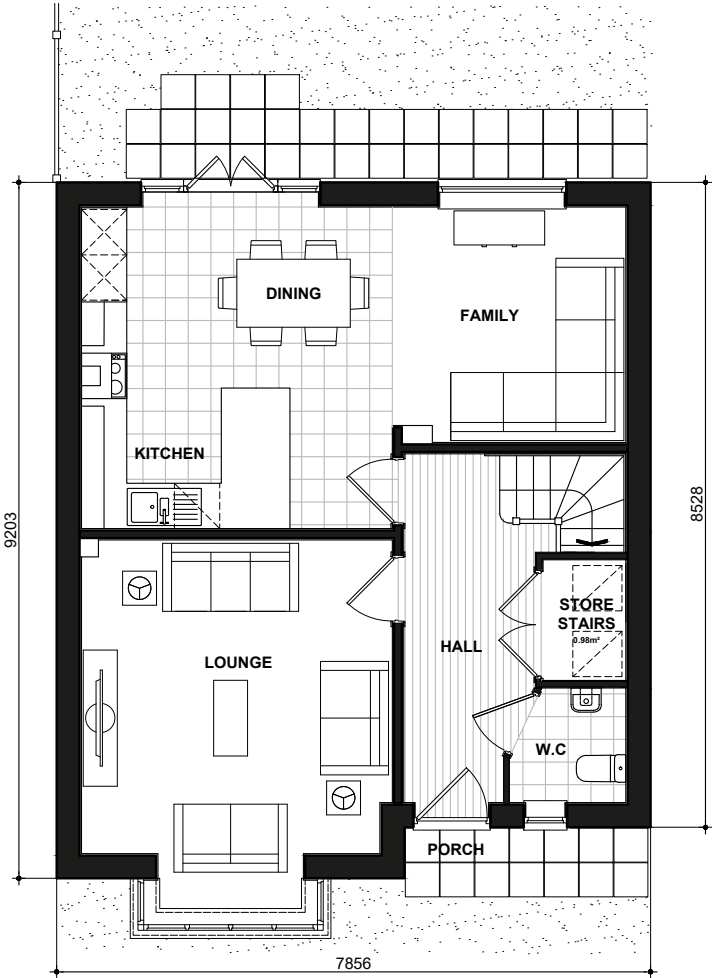

476
GROUND FLOOR PLAN

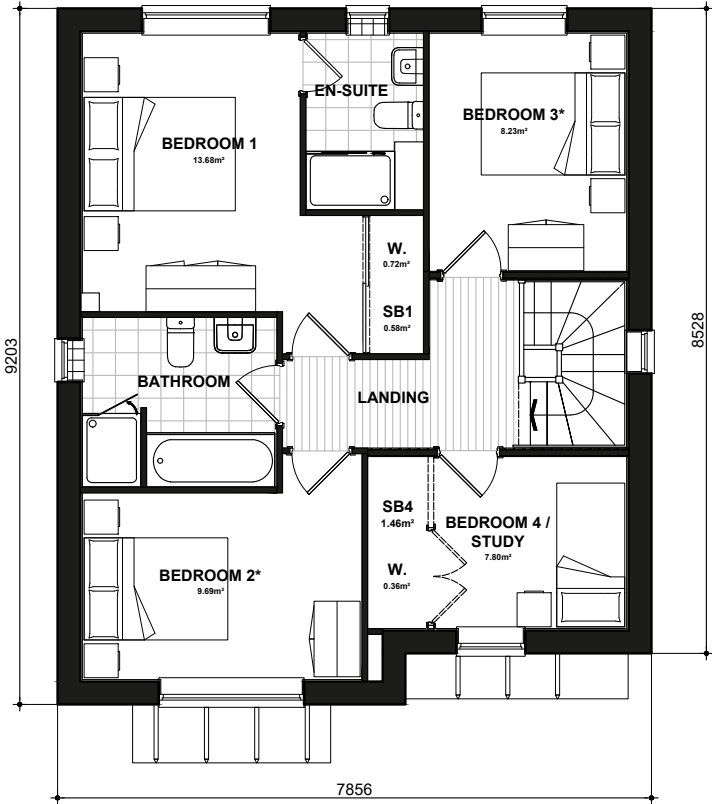

476
FIRST FLOOR PLAN

* Denotes floor areas shown to comply with National Described Space Standards (see schedule). Room layout shown as furnished and does not demonstrate compliance.

National Space Standards - CLASSICS		
	Actual Area	NSS Requirement
Ground Floor Plan	60.91m²	
First Floor Plan	59.38m²	
Total floor area m²	120.28m²	97.00m²
Total floor area ft²	1295ft²	1044ft²
Bedroom 1	13.68m²	11.5m²
Bedroom 2	9.69m²	7.5m²
Bedroom 3	8.23m²	7.5m²
Bedroom 4	7.80m²	7.5m²
Store Bedroom 1	0.58m²	
Store Bedroom 4	1.46m²	
Store Stairs	0.98m²	
Built in store total	3.02m²	3.0m²

WYATT
FLOOR PLANS
476.PL-05


DATE: JUN 2023
SCALE: 1:100 @ A3

REV:

DRAWN: RW
CHECKED: GPM

121.81m²
1311ft²


BLOOR HOMES

 


Scale 1:100




CLA486
FRONT ELEVATION

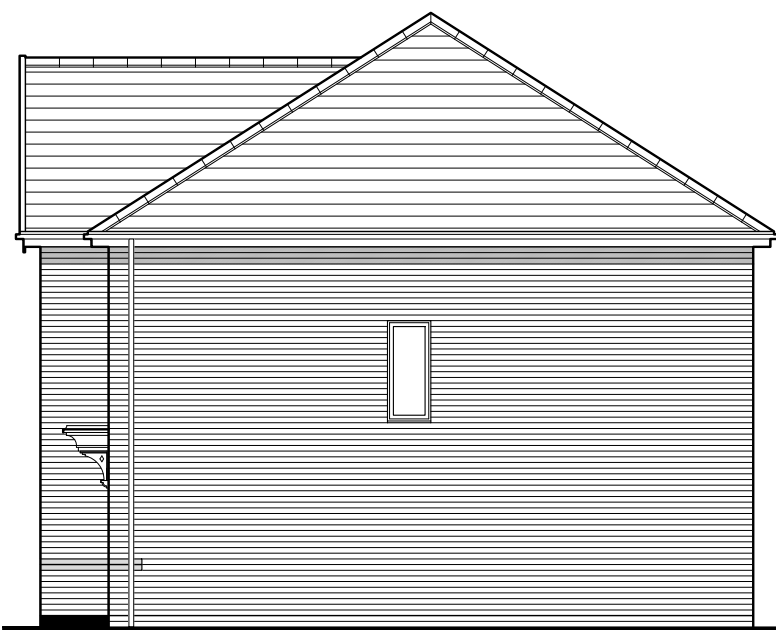


CLA486
SIDE ELEVATION

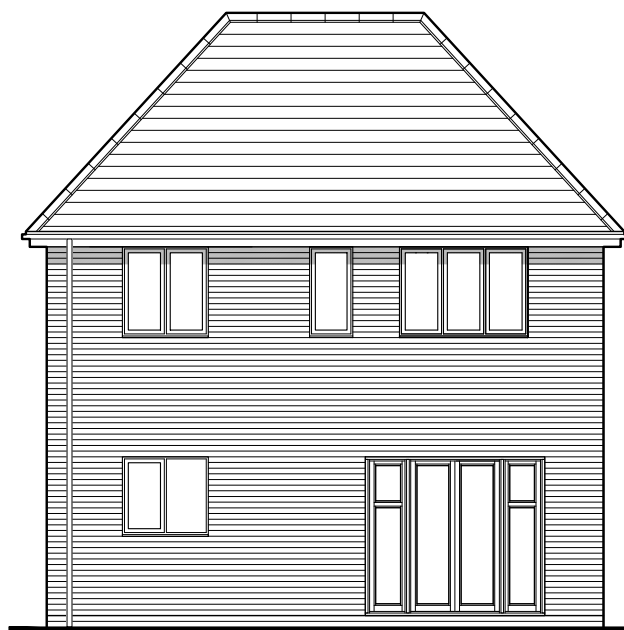


CLA486
REAR ELEVATION

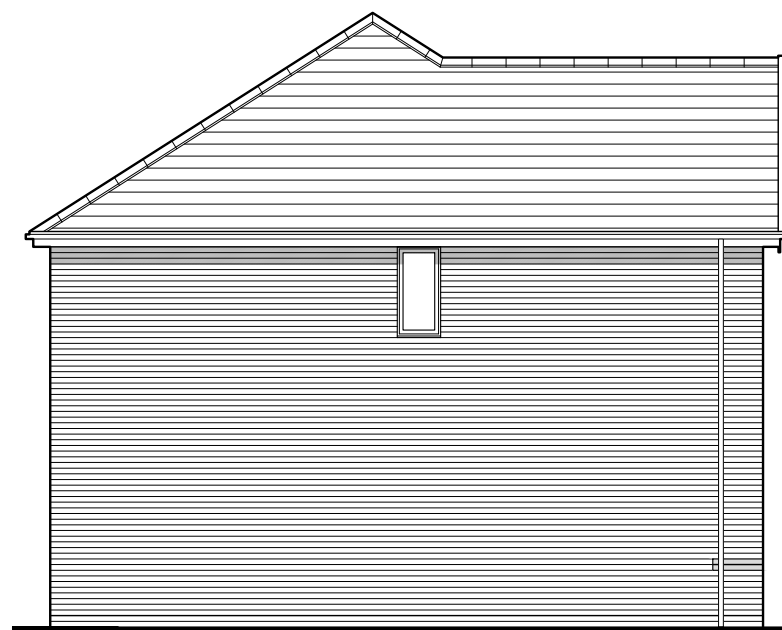

CLA486
SIDE ELEVATION

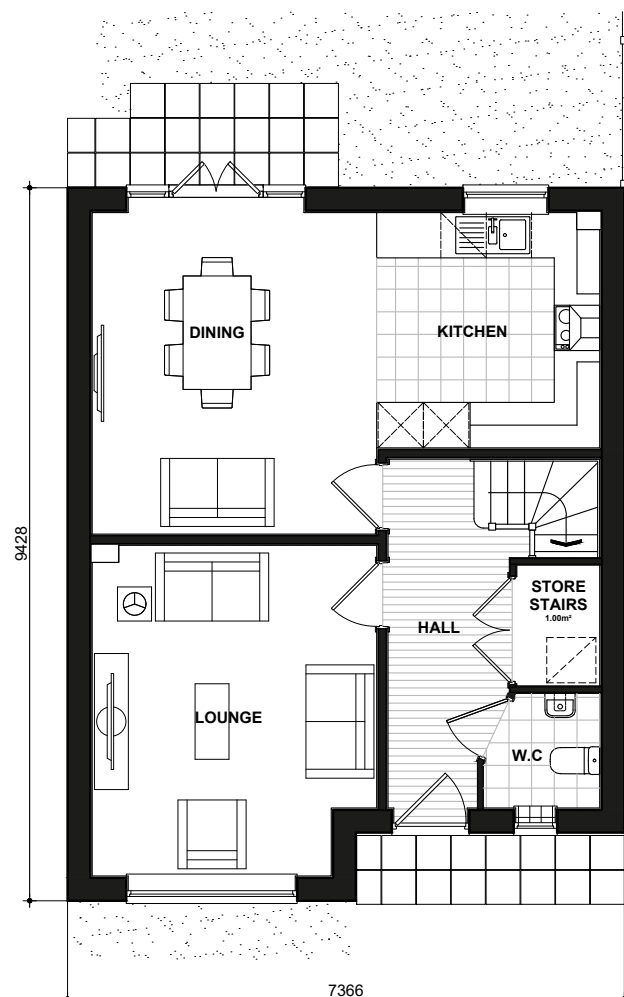

486
GROUND FLOOR PLAN

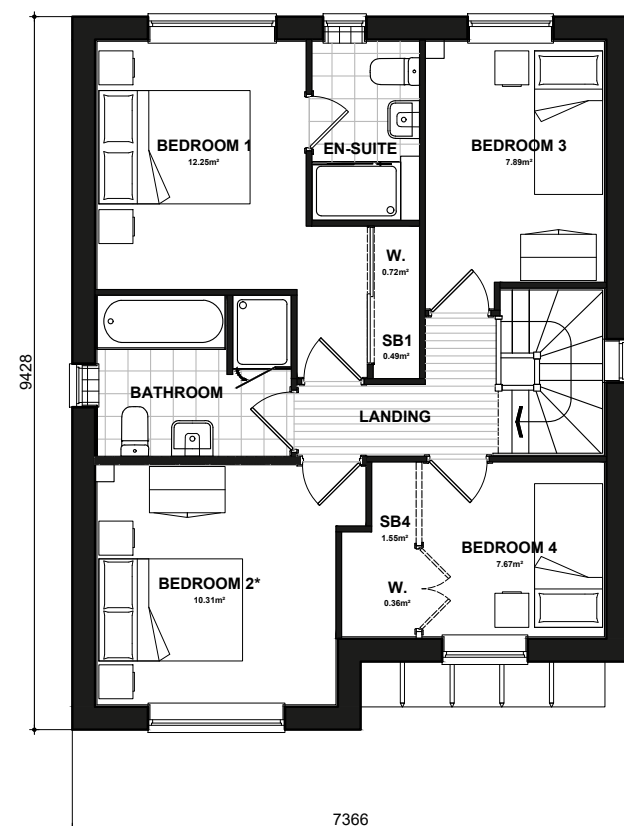

486
FIRST FLOOR PLAN

National Space Standards		
	Actual Area	NSS Requirement
Ground Floor Plan	55.70m ²	
First Floor Plan	55.70m ²	
Total floor area m ²	111.39m ²	97.00m ²
Total floor area ft ²	1199ft ²	1044ft ²
Bedroom 1	12.25m ²	11.5m ²
Bedroom 2	10.31m ²	7.5m ²
Bedroom 3	7.89m ²	7.5m ²
Bedroom 4	7.67m ²	7.5m ²
Store Bedroom 1	0.49m ²	
Store Stairs	1.00m ²	
Store Bedroom 4	1.55m ²	
Built in store total	3.04m ²	3.0m ²

LOCKE
CLA BRICK
486.PL-01


DATE: JUN 2023
SCALE: 1:100 @ A3

REV:

DRAWN: RW
CHECKED: GPM

112.94m²
1216ft²


BLOOR HOMES

 


Scale 1:100




CLA487
FRONT ELEVATION

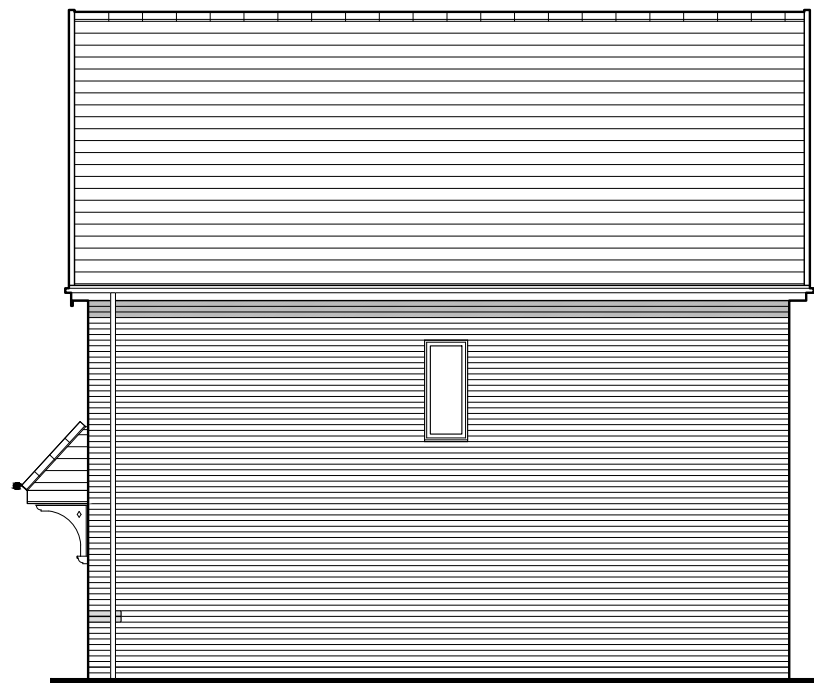


CLA487
SIDE ELEVATION

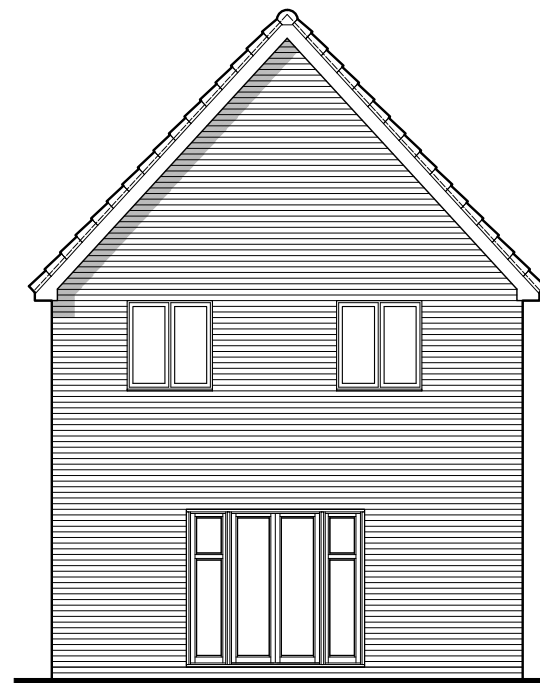


CLA487
REAR ELEVATION

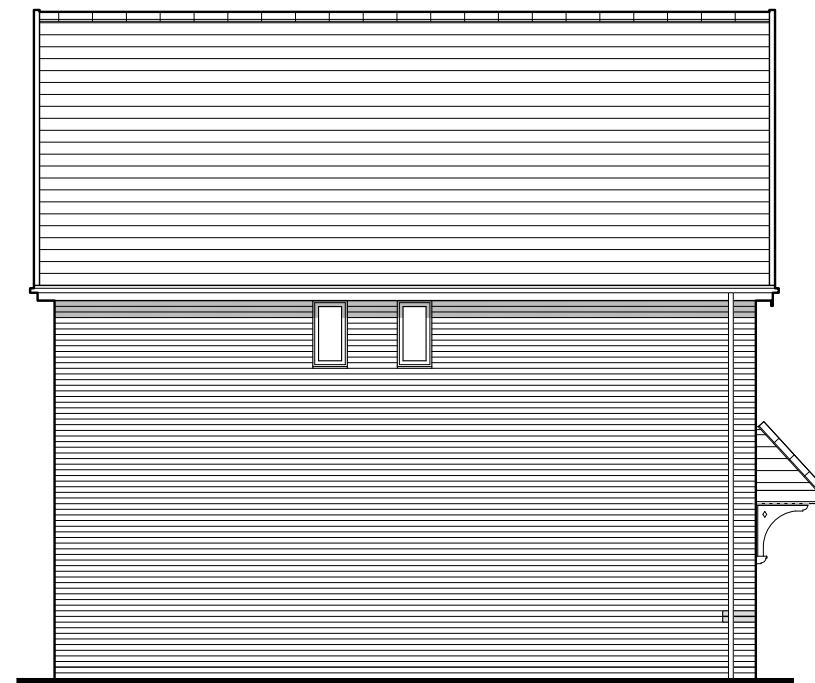

CLA487
SIDE ELEVATION

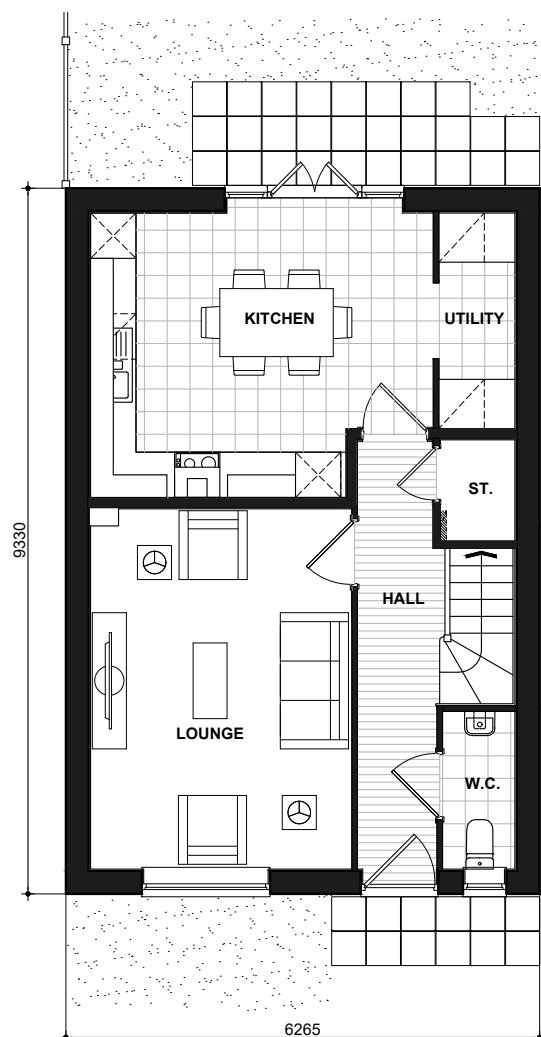

487
GROUND FLOOR PLAN

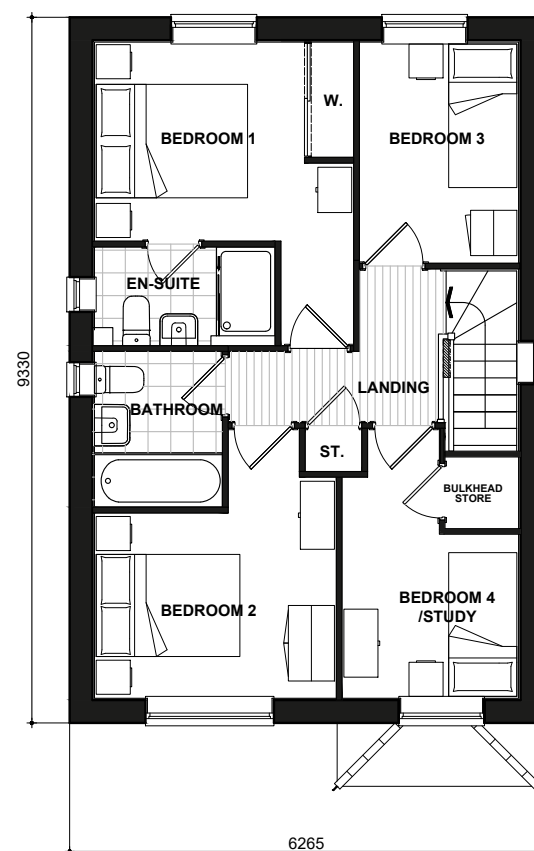

487
FIRST FLOOR PLAN

HEATON

CLA BRICK

487.PL-01

DATE: JUN 2023
SCALE: 1:100 @ A3

REV:

DRAWN: JC
CHECKED: GPM

98.79 m²
1063 ft²

BLOOR HOMES