


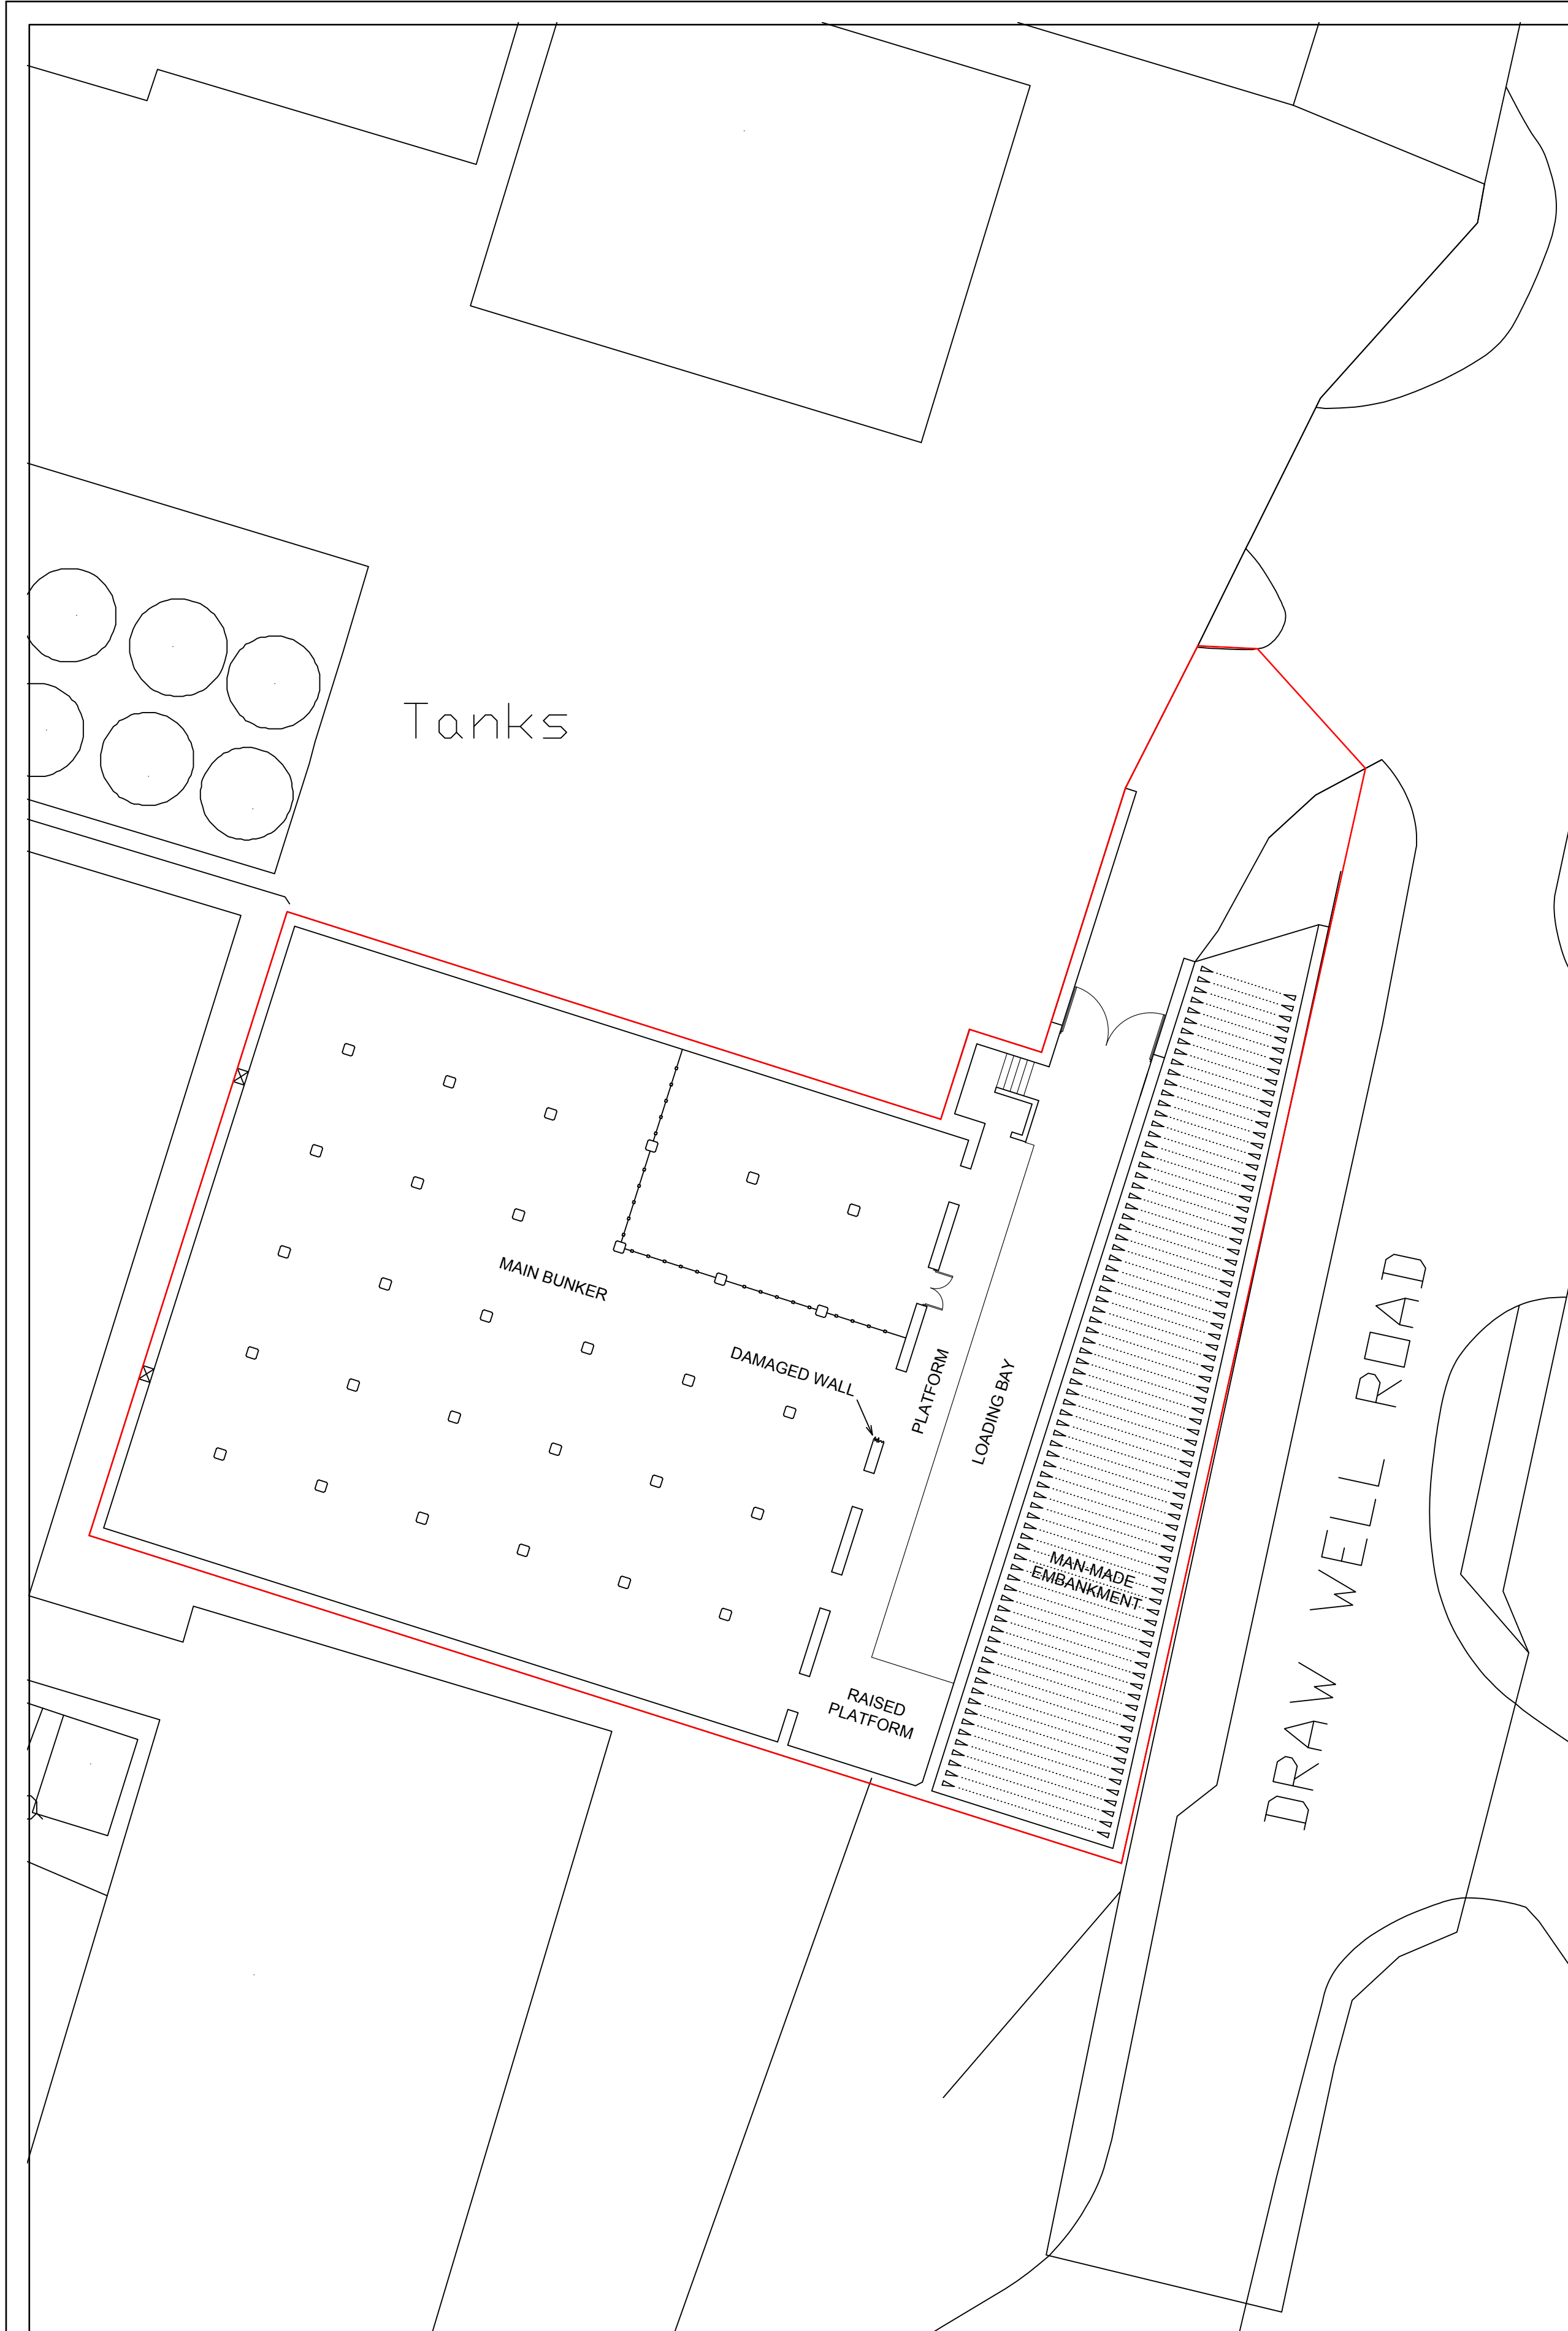


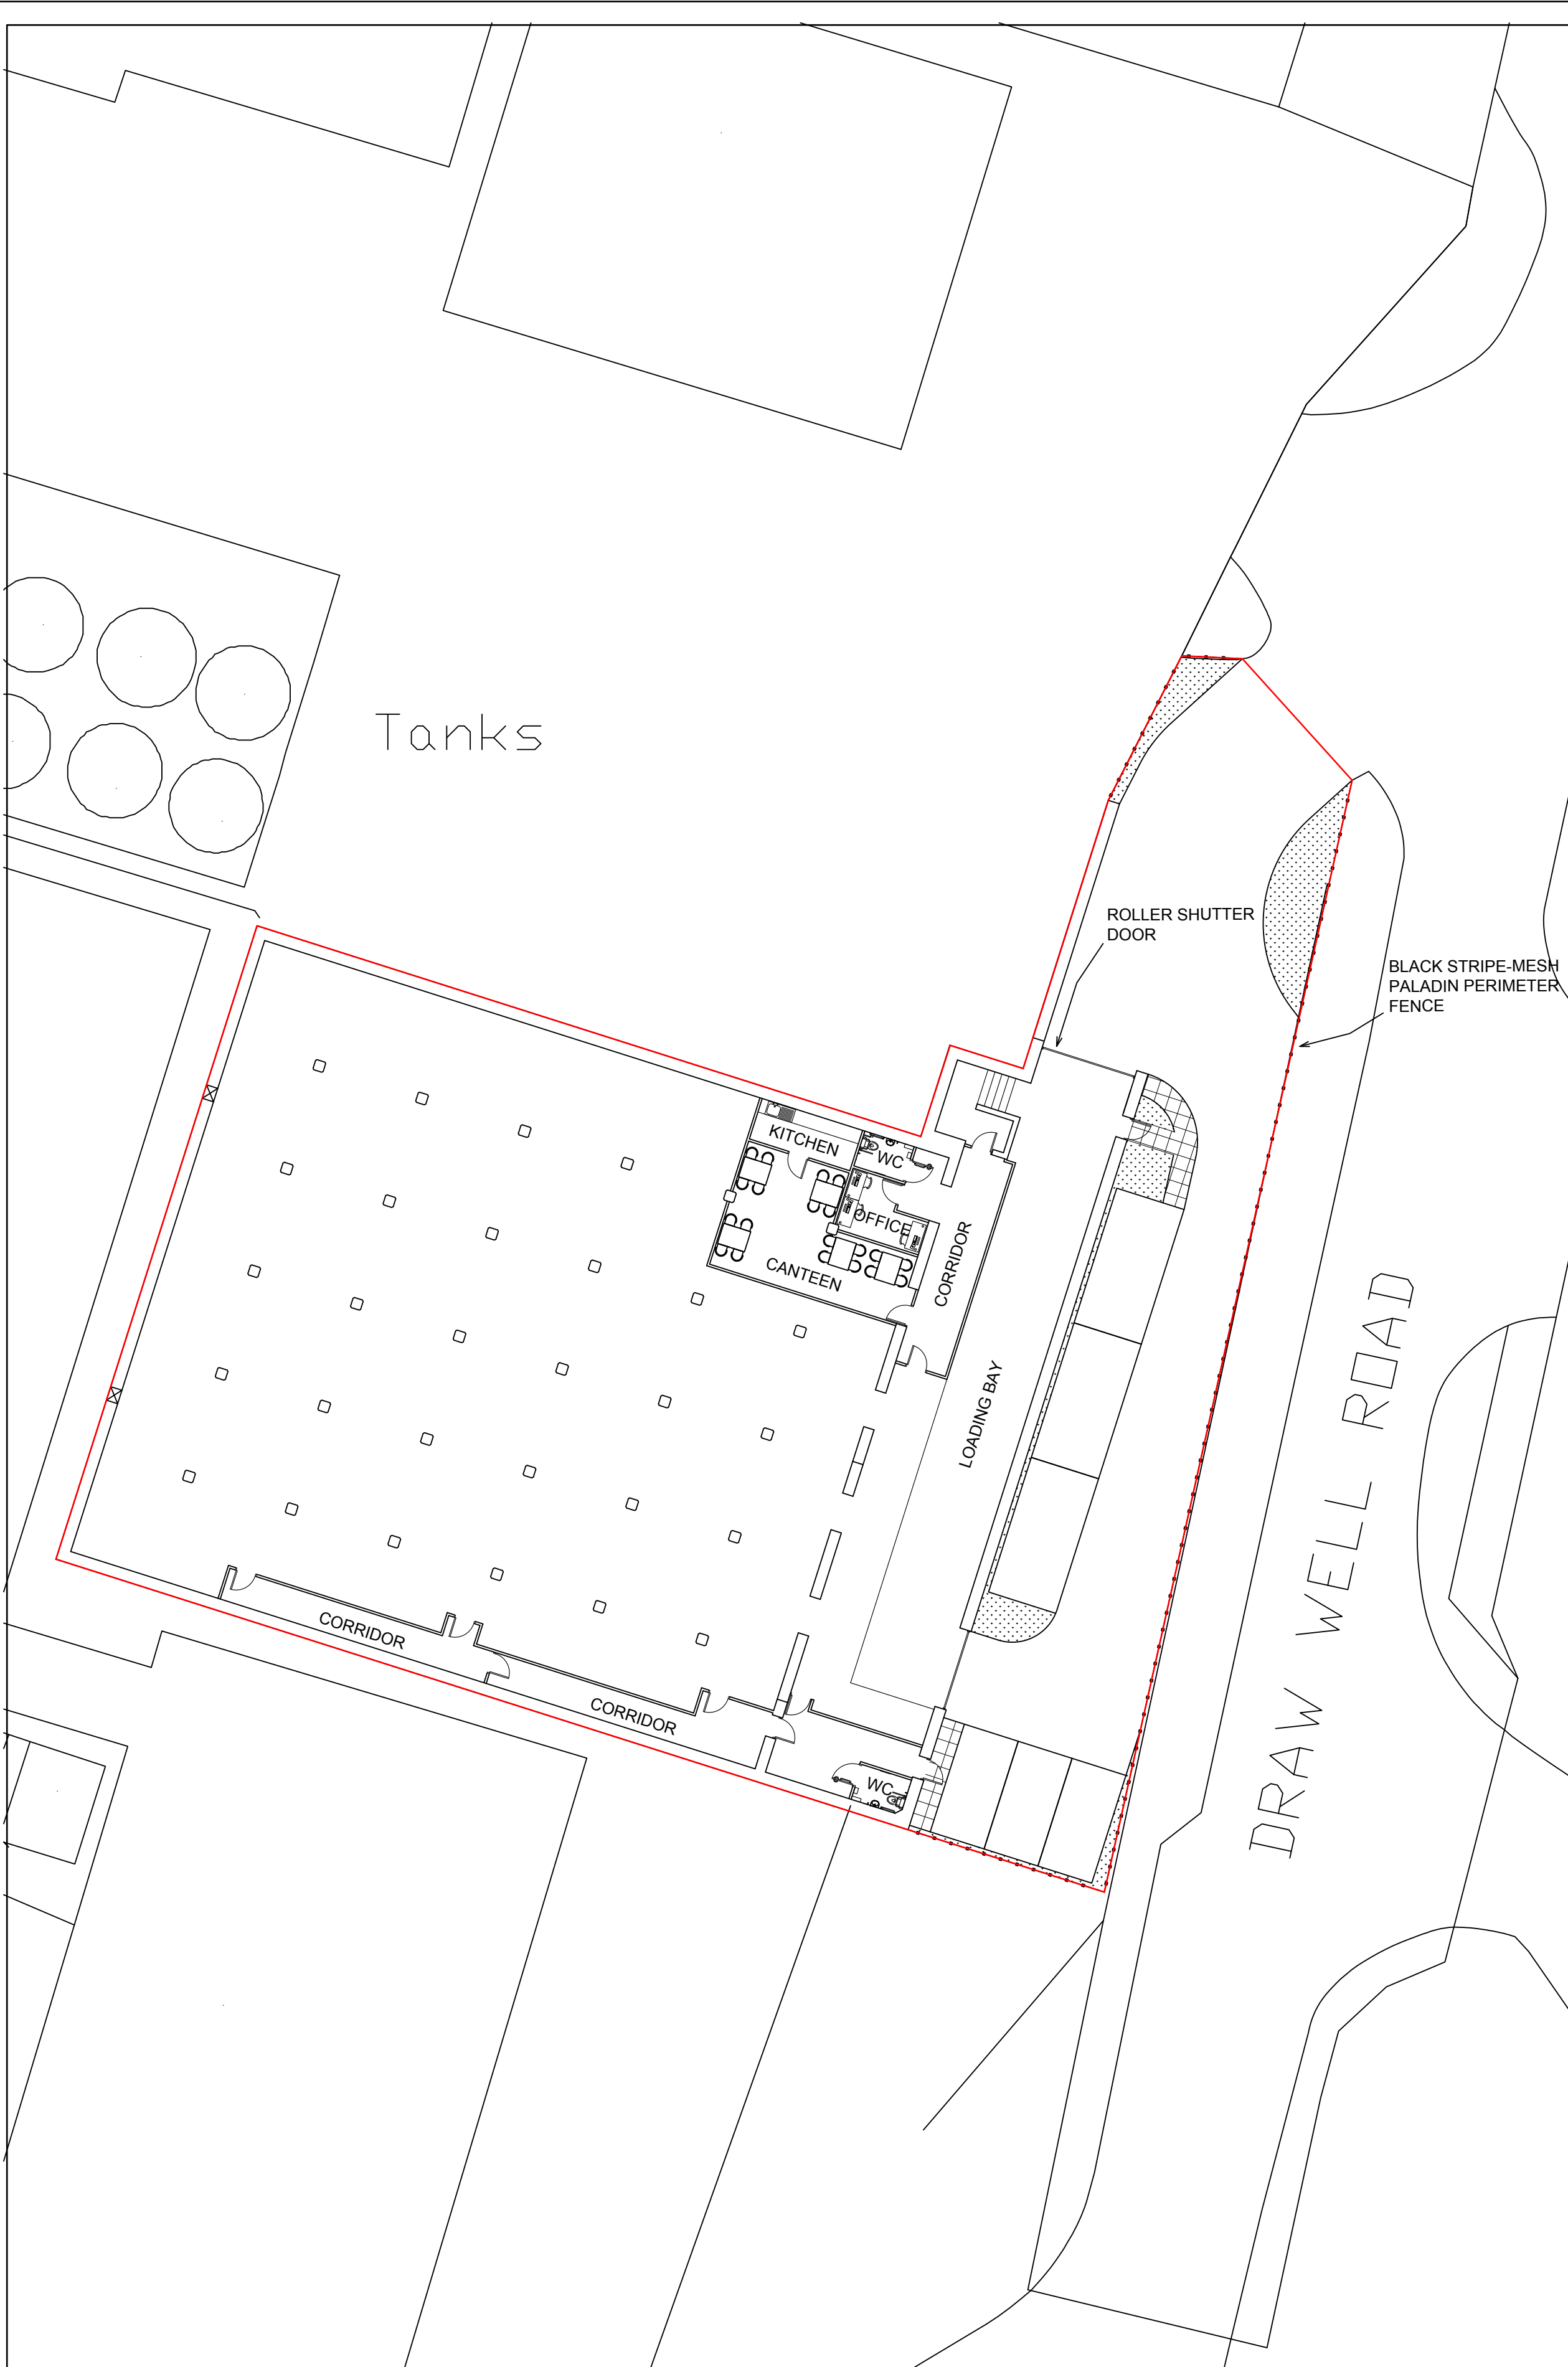

SITE PLAN: AS EXISTING  
(1:200)

 

SITE PLAN: AS PROPOSED  
(1:200)

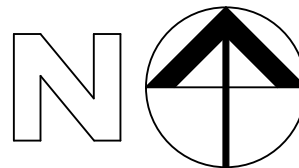

COPYRIGHT: The copyright of this drawing is vested in Lawrenson Associates Ltd.  
It shall not be used without permission for any purpose.  
DO NOT SCALE FROM THIS DRAWING FOR CONSTRUCTION PURPOSES -  
WORK TO FIGURED DIMENSIONS ONLY.  
ALL DIMENSIONS ARE IN MILLIMETRES UNLESS STATED OTHERWISE.

NOTES

| Rev                                                                       | Description | Date          |
|---------------------------------------------------------------------------|-------------|---------------|
| Project<br>MAGAZINE BUNKER 9-10,<br>DRAW WELL ROAD,<br>KIRKBY,<br>L33 7BJ |             |               |
| Client<br>ABBEY ENGINEERING                                               |             |               |
| Contract. No                                                              | Drg. No     | Revision      |
| 6064                                                                      | 105         |               |
| By                                                                        | BPM         | Date          |
| Chkd                                                                      | HTL         | November 2021 |

Drawing Title  
SITE PLANS.  
EXISTING AND PROPOSED.

LAWRENSON ASSOCIATES  
Consulting Structural Engineers  
Planning & Development Consultants  
Architectural Services

1 THE GLOBE  
142 HARDSHAW ST.  
ST. HELENS  
WA10 1JT  
Telephone: (01744) 733446  
www.lawrensonassociates.co.uk  
E-mail: info@lawrensonassociates.co.uk