



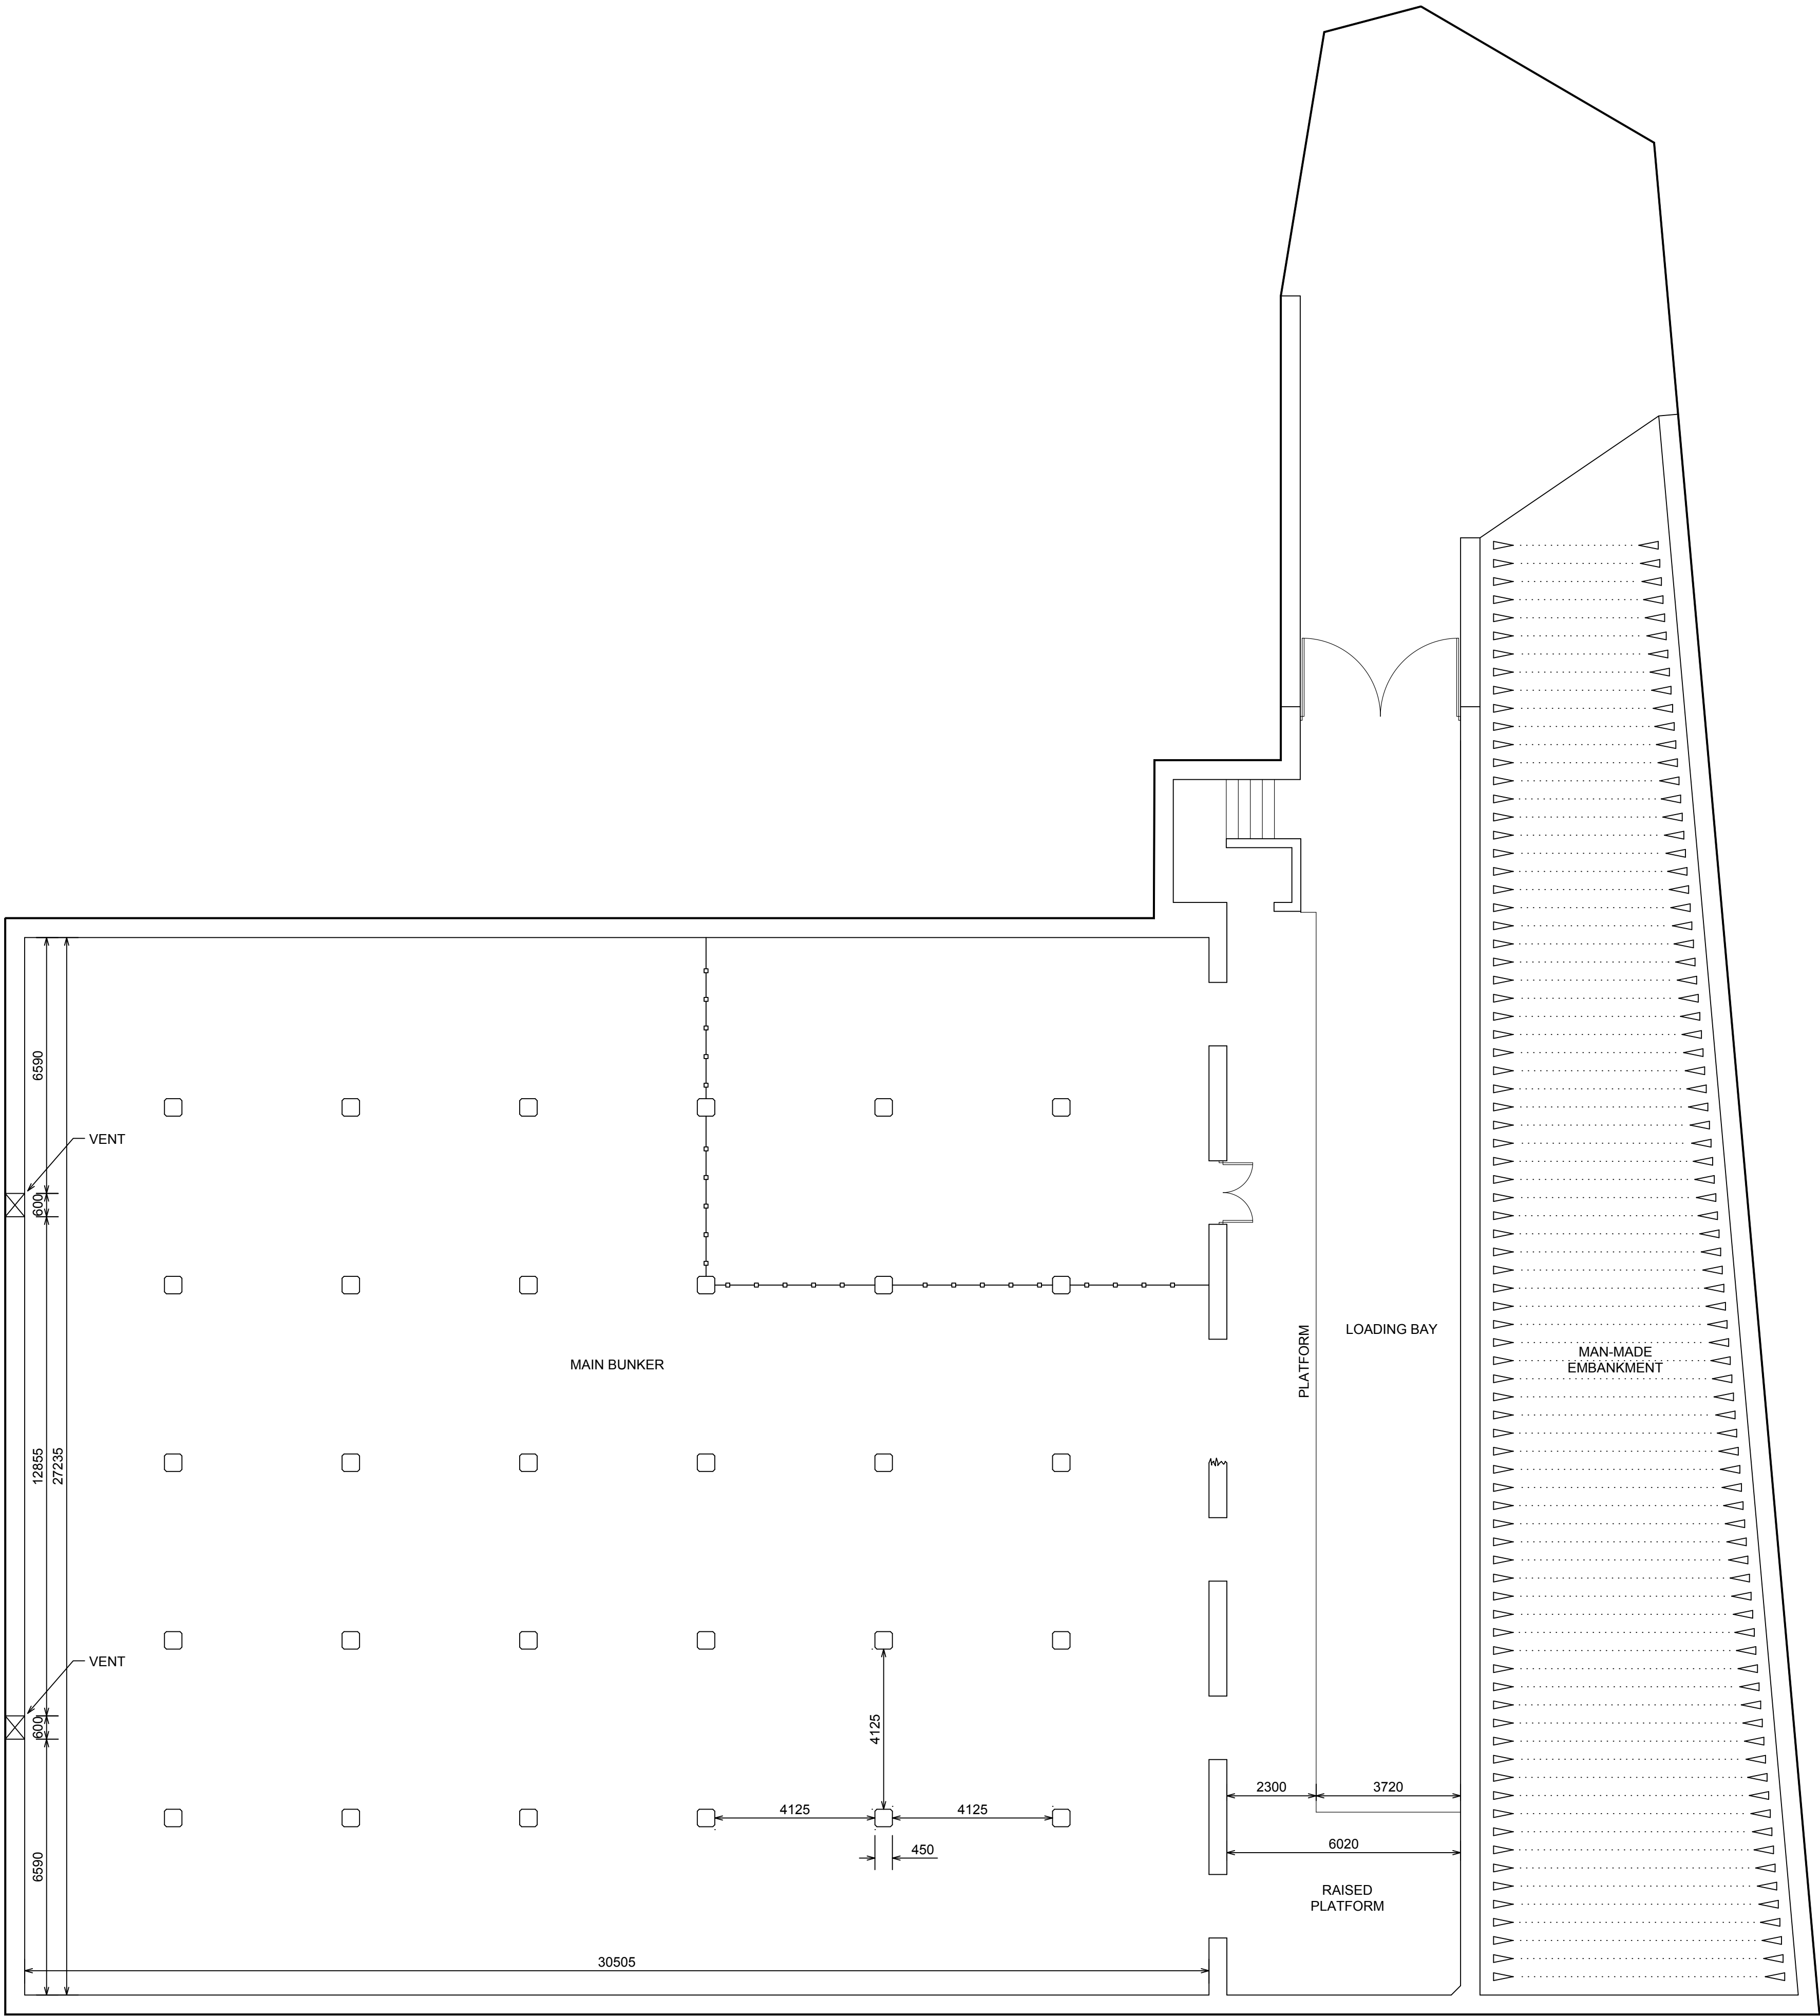

FLOOR PLAN: AS EXISTING
(1:100)

 

COPYRIGHT: The copyright of this drawing is vested in Lawrenson Associates Ltd.
It shall not be used without permission for any purpose.
DO NOT SCALE FROM THIS DRAWING FOR CONSTRUCTION PURPOSES -
WORK TO FIGURED DIMENSIONS ONLY.
ALL DIMENSIONS ARE IN MILLIMETRES UNLESS STATED OTHERWISE.

NOTES

B	Drawing altered in-line with survey results.	25/11/21
A	Drawing updated.	22/09/21
Rev	Description	Date

Project
**MAGAZINE BUNKER 9-10,
DRAW WELL ROAD,
KIRKBY,
L33 7BJ**

Client
ABBEE ENGINEERING

Contract. No	Drg. No	Revision	Scale	1:100	@A1
6064	101	B	By	BPM	Date
			Chkd	HTL	September 2021

Drawing Title
FLOOR PLAN - AS EXISTING.

LAWRENSON ASSOCIATES
Consulting Structural Engineers
Planning & Development Consultants
Architectural Services
1 THE GLOBE
142 HARDSHAW ST.
ST. HELENS
WA10 1JT
Telephone: (01744) 733446
www.lawrensonassociates.co.uk
E-mail: info@lawrensonassociates.co.uk