



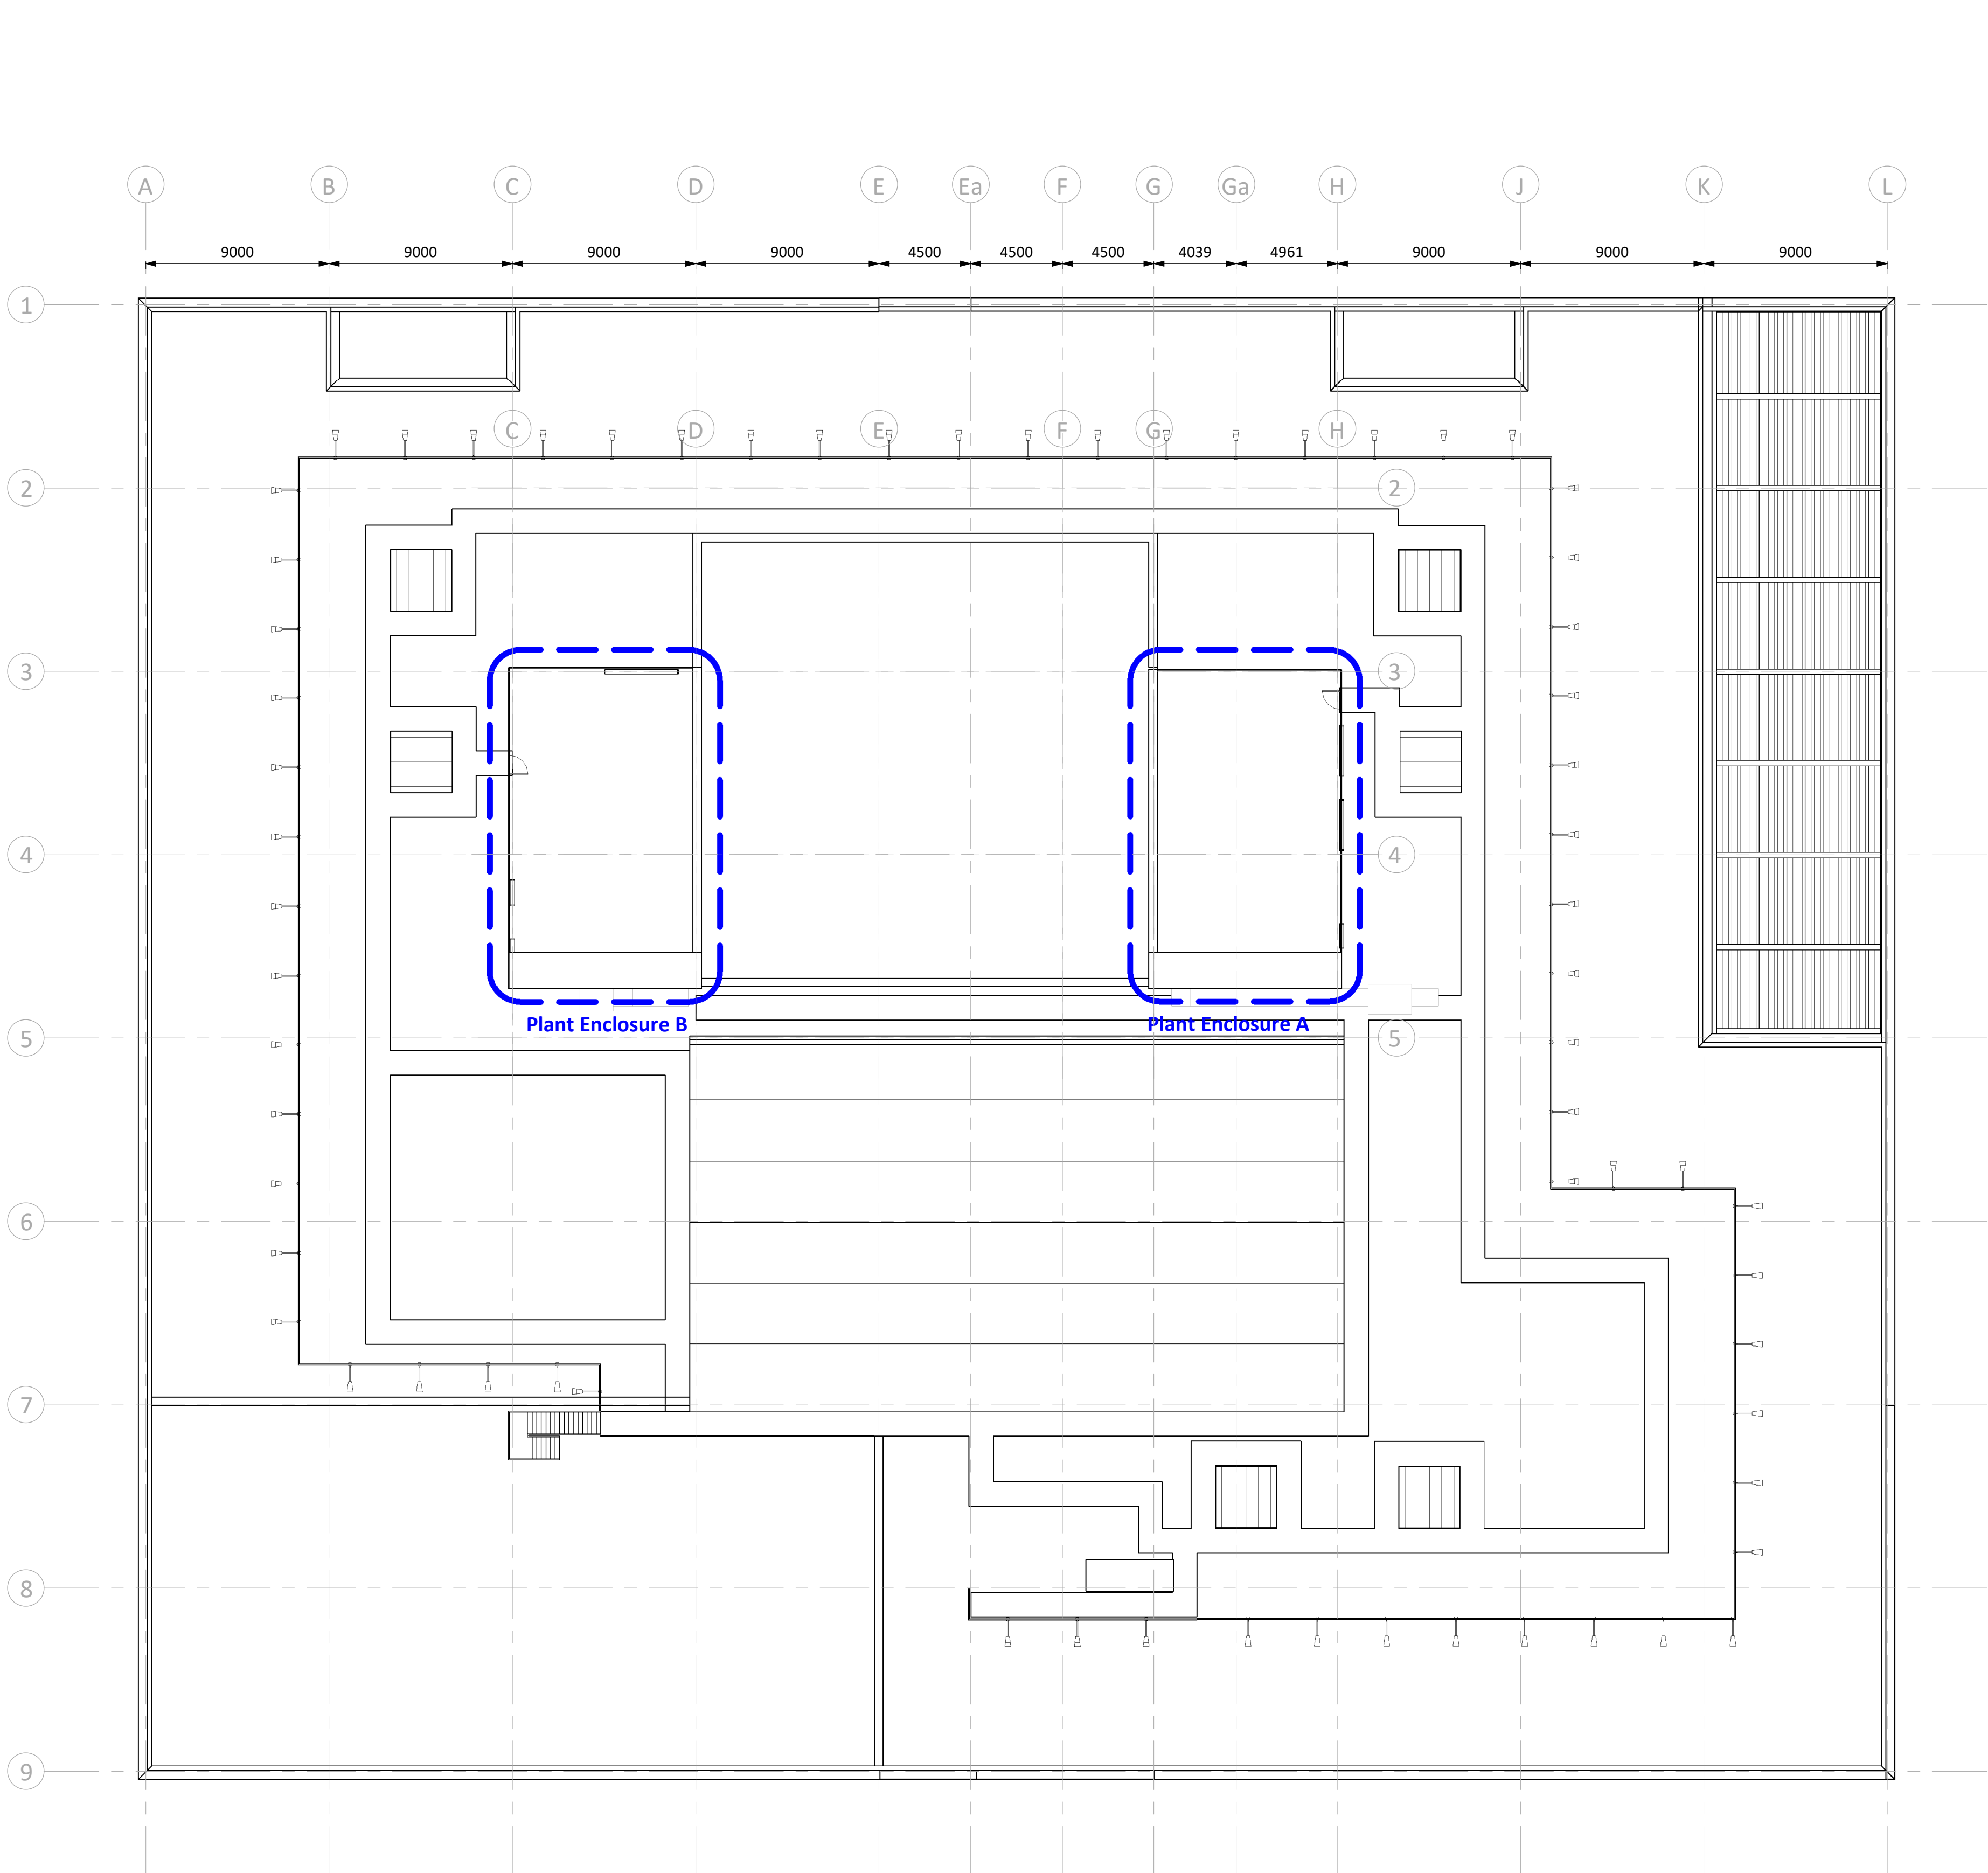

Existing Roof Plan
1 : 200

Note: All dimensions and levels are indicative and to be checked on site by SFC prior to fabrication of cladding and associated components

 

PL PL06 26/06/2026 Planning re-submission
S2 P12 29/05/2026 Drawing updated
S2 P10 15/05/2026 First Issue

STATUS	REV	DATE	DESCRIPTION
CLIENT			

REVISED BY
MGL

CHECKED BY
AMW

ORIGINATOR NO
156165

Balfour Beatty

CONSULTANT
STRIDE TREGLOWN
www.stridetreglown.com © Stride Treglown Limited 2020_
PROJECT

LC2a, All Saints Catholic High School
Roughwood Drive, Kirkby, L33 8XF

DRAWING TITLE
Existing Roof Plan

STATUS CODE
PL : Planning Issue
SCALE
1 : 200@A1

DRAWING USAGE: **Planning**
PROJECT - ORIGINATOR - VOLUME - LEVEL - TYPE - ROLE - CLASS - NUMBER
156165-STL-RF-03-DR-A-10100
STATUS _ REVISION
PL_PL06