


Elevation Key

- Wall - Pressed Zinc - 3000mm long cassettes
- Coloured coated aluminium panels
- VariAL-CF3 Aluminium Cladding System. H92/120 Type D
- NaturAL-X Brick Slip Cladding System. H92/120 Type C
- Composite Panel
- Curtain Walling Satin Anodised Aluminium
- Steel Security Doorset
- 5 - Steel Profile Screening to Rooftop plant areas 32mm Plastisol Sheeting Colour BS10A05 - Profile Code C32-1000
- 5a - Steel Profile Additional Screening to Rooftop plant areas 34mm Asymetrical Trapazoidal Plastisol Sheeting. Colour RAL 7038 - Profile Code 34-1000
- Glass Look-alike Panels
- Glass Look-alike Panels (Between Floors)
- Vertical Timber Cladding
- Glass Balustrade

Area of remedial works following previous site investigations to be removed. Balfour Beatty to reconfirm.

These elevations have been produced for illustration purpose only and are subject to further detailed coordination with specialist suppliers to establish the support system including structure, fixing details, interfaces, reveals etc

Note: All dimensions and levels are indicative and to be checked on site by SFC prior to fabrication of cladding and associated components

 

PL	PL06	26/06/2026	Plannning re-submission
PL	PL01	25/10/2023	Planning
	P02	22/05/2023	Option 1 3D view and title blocks corrected
	P01	19/05/2023	First issue for client presentation

STATUS	REV	DATE	DESCRIPTION	REVISED BY
CLIENT				MGL

Balfour Beatty

CHECKED BY
AMW

ORIGINATOR NO
156165

CONSULTANT
STRIDE TREGLOWN
www.stridetreglown.com © Stride Treglown Limited 2020
PROJECT
LC2a, All Saints Catholic High School
Roughwood Drive, Kirkby, L33 8XF

DRAWING TITLE
Proposed Elevations - Coloured - Option 2

STATUS CODE
PL : Planning Issue

SCALE
As indicated@A1

DRAWING USAGE: **Planning**

PROJECT - ORIGINATOR - VOLUME - LEVEL - TYPE - ROLE - CLASS - NUMBER
156165-STL-XX-ZZ-DR-A-20205

STATUS _ REVISION
PL_PL06




1 Proposed West Elevation
1 : 200



2 Proposed South Elevation
1 : 200



3 Proposed East Elevation
1 : 200

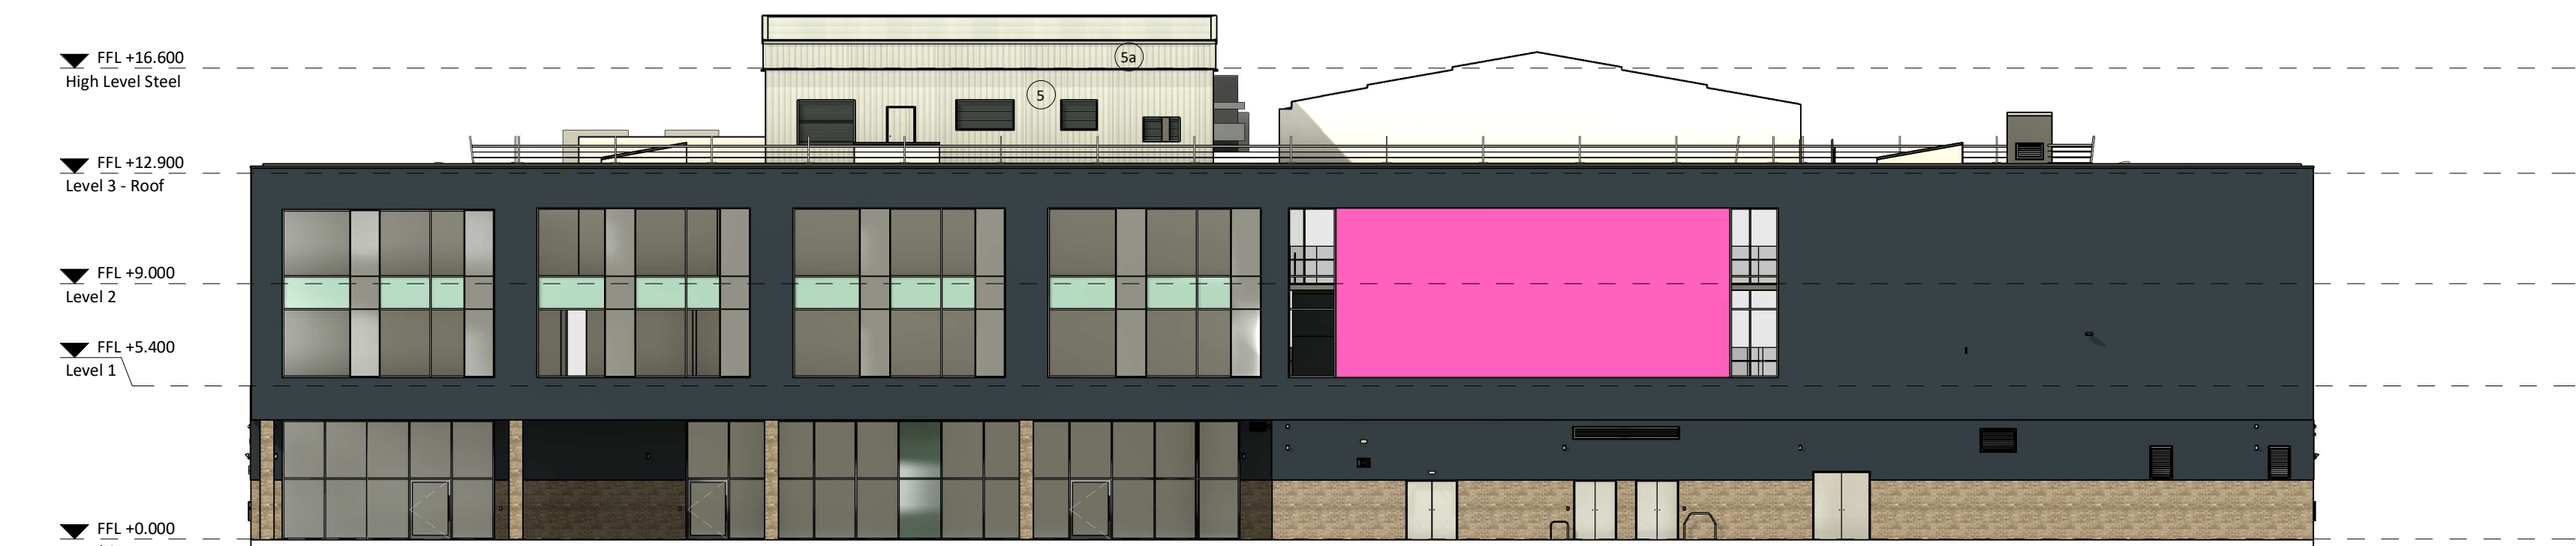

4 Proposed North Elevation
1 : 200

