



© Arqiva
All rights reserved. No part of this publication may be reproduced, stored in a retrieval system or transmitted in any form or by any means (Electronic, Mechanical, Photocopying, Recording or otherwise), without the prior written consent of the Company.

NOTES

OTHER USERS PROPOSALS
FEINT DETAILS SHOWN AS _____
ARE INDICATIVE OF OTHER USERS
PROPOSALS WHICH MAY BE THE
SUBJECT OF SEPARATE
APPLICATIONS

PROJECT: 12336589

CELL No: UUW_L156

	PROJECT:			
	PROJECT:			
	PROJECT:			
2	PROJECT: 12336589 PLANNING DRAWING	07/07/26	WHP	WHP
1	PROJECT: 12336589 SITE RECORD	26/06/26	AD	KML
ISS	REVISION	DATE	DRN	APP

arqiva

Crawley Court, Winchester, Hampshire, SO21 2QA
cad.services@arqiva.com

SITE No. 326485


KNOWSLEY PRESCOT BYPASS
KNOWSLEY PRESCOT BYPASS
HUYTON
KNOWSLEY
MERSEYSIDE
L34 6HD


NGR	SJ 46889 93336		
OS GRID	346889 393336		

TITLE
SITE PLAN
PROPOSED
ARQIVA (UNITED UTILITIES)

SCALE	1:100		
DRAWN	AD	25/06/26	
APPROVED	WHP	07/07/26	

DRAWING No.	SHEET 1 OF 1	REV.
326485-01-100-MD002		2

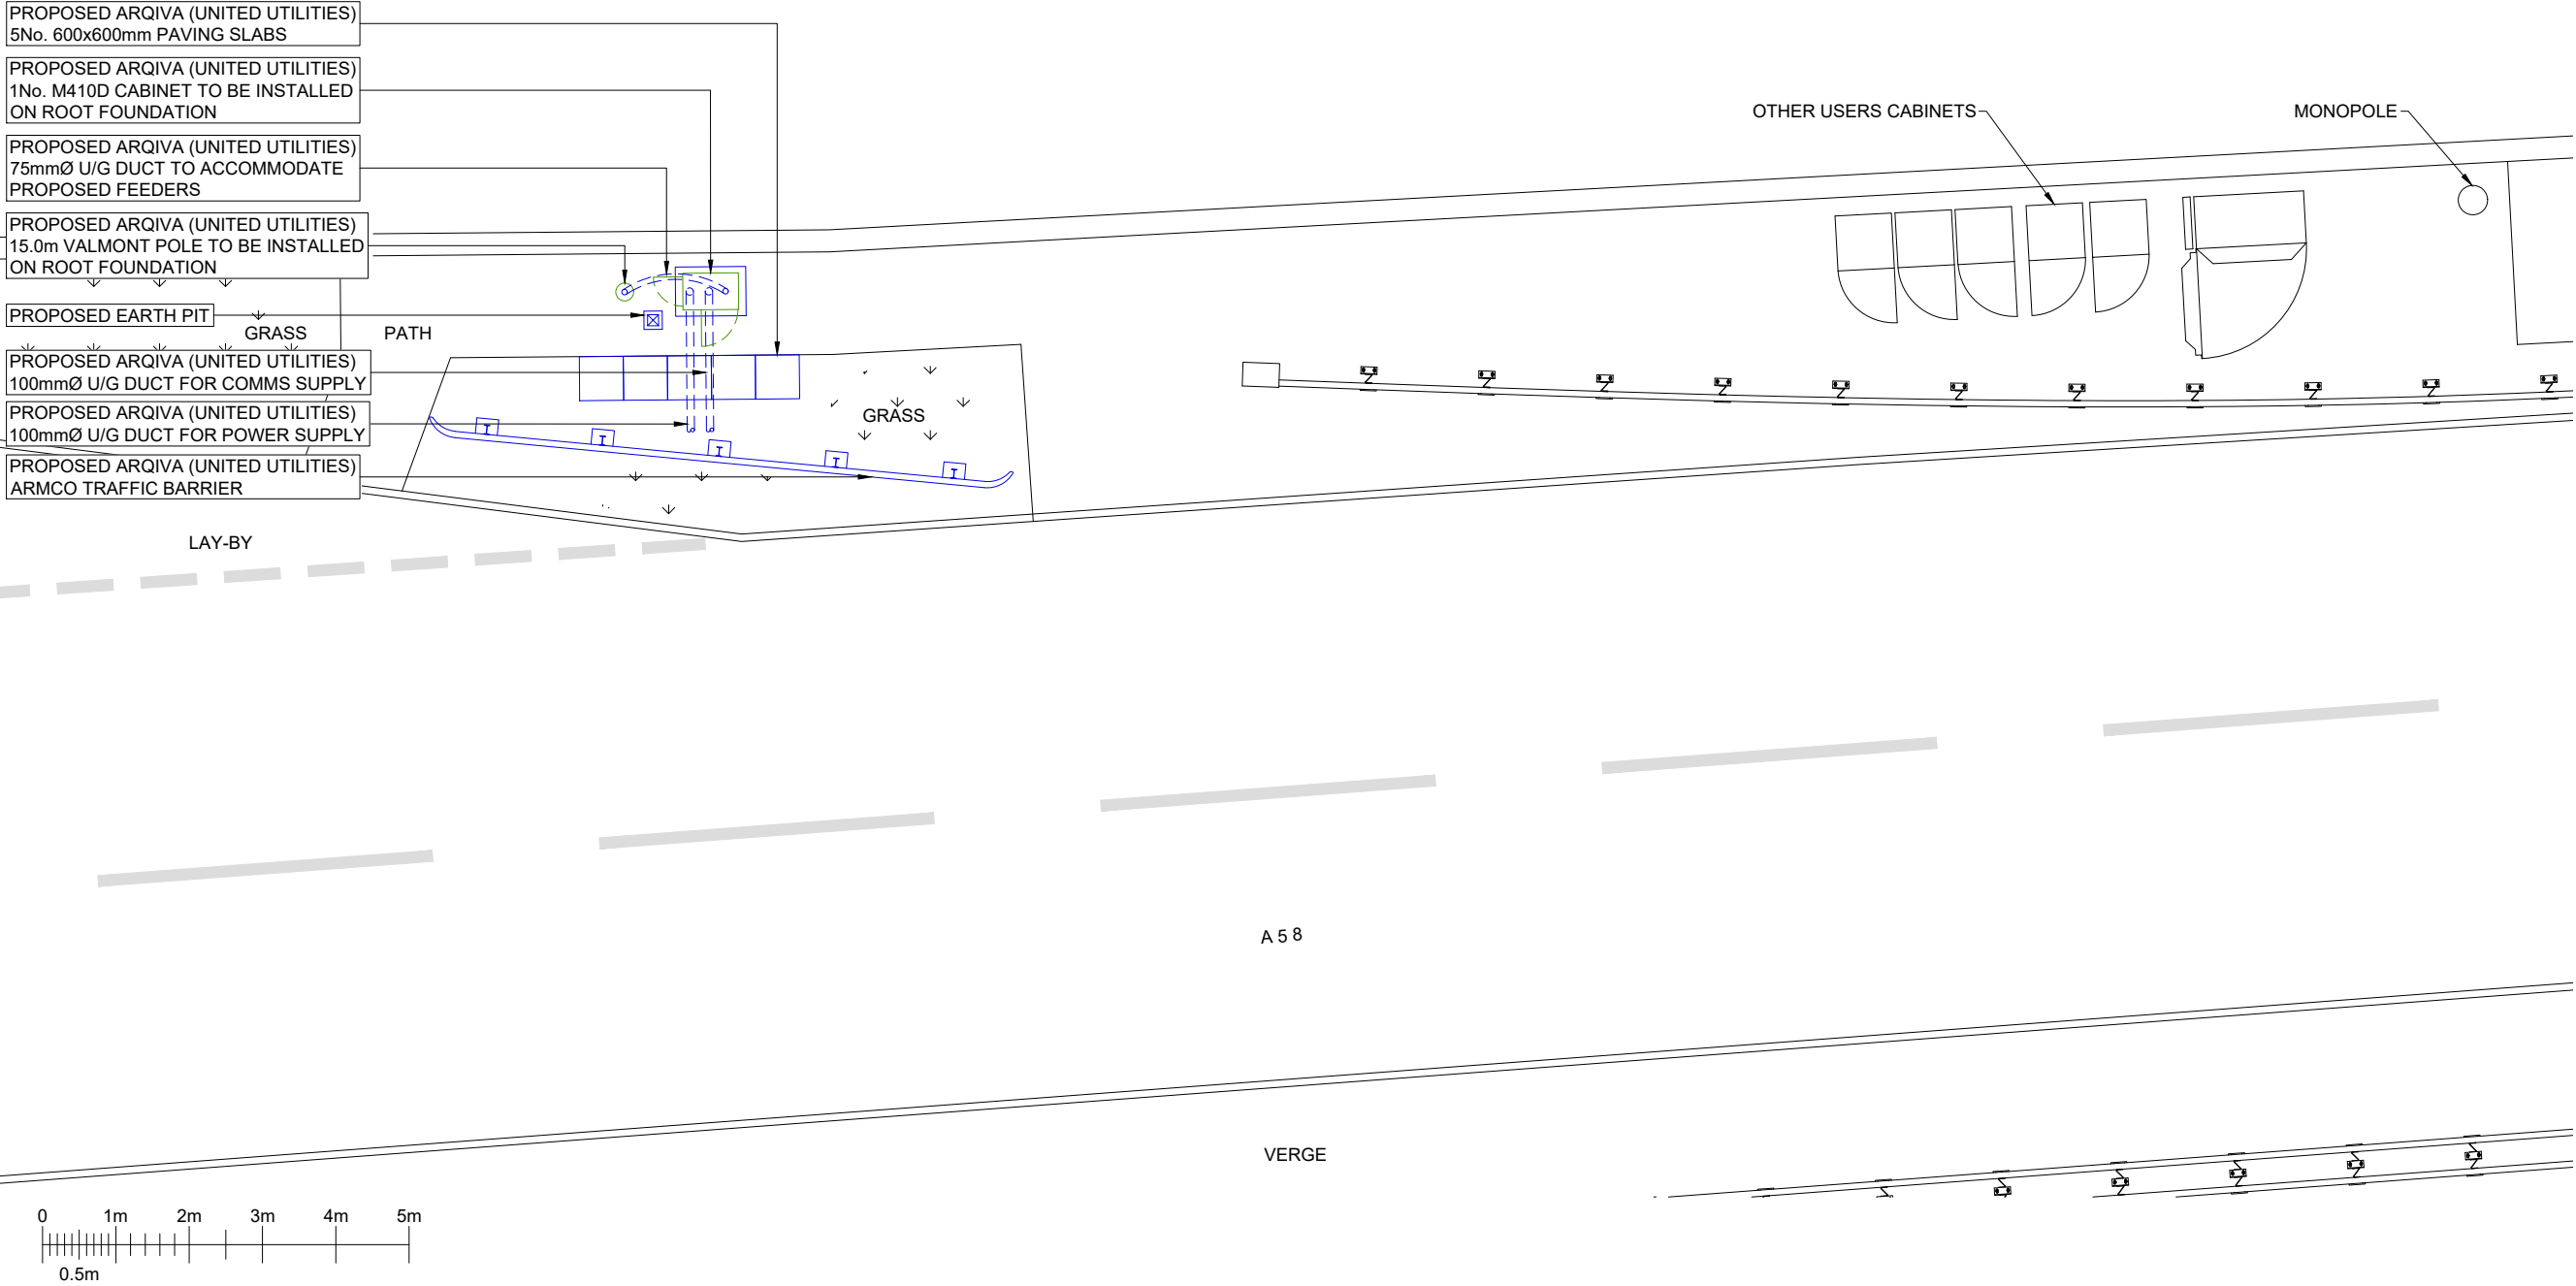

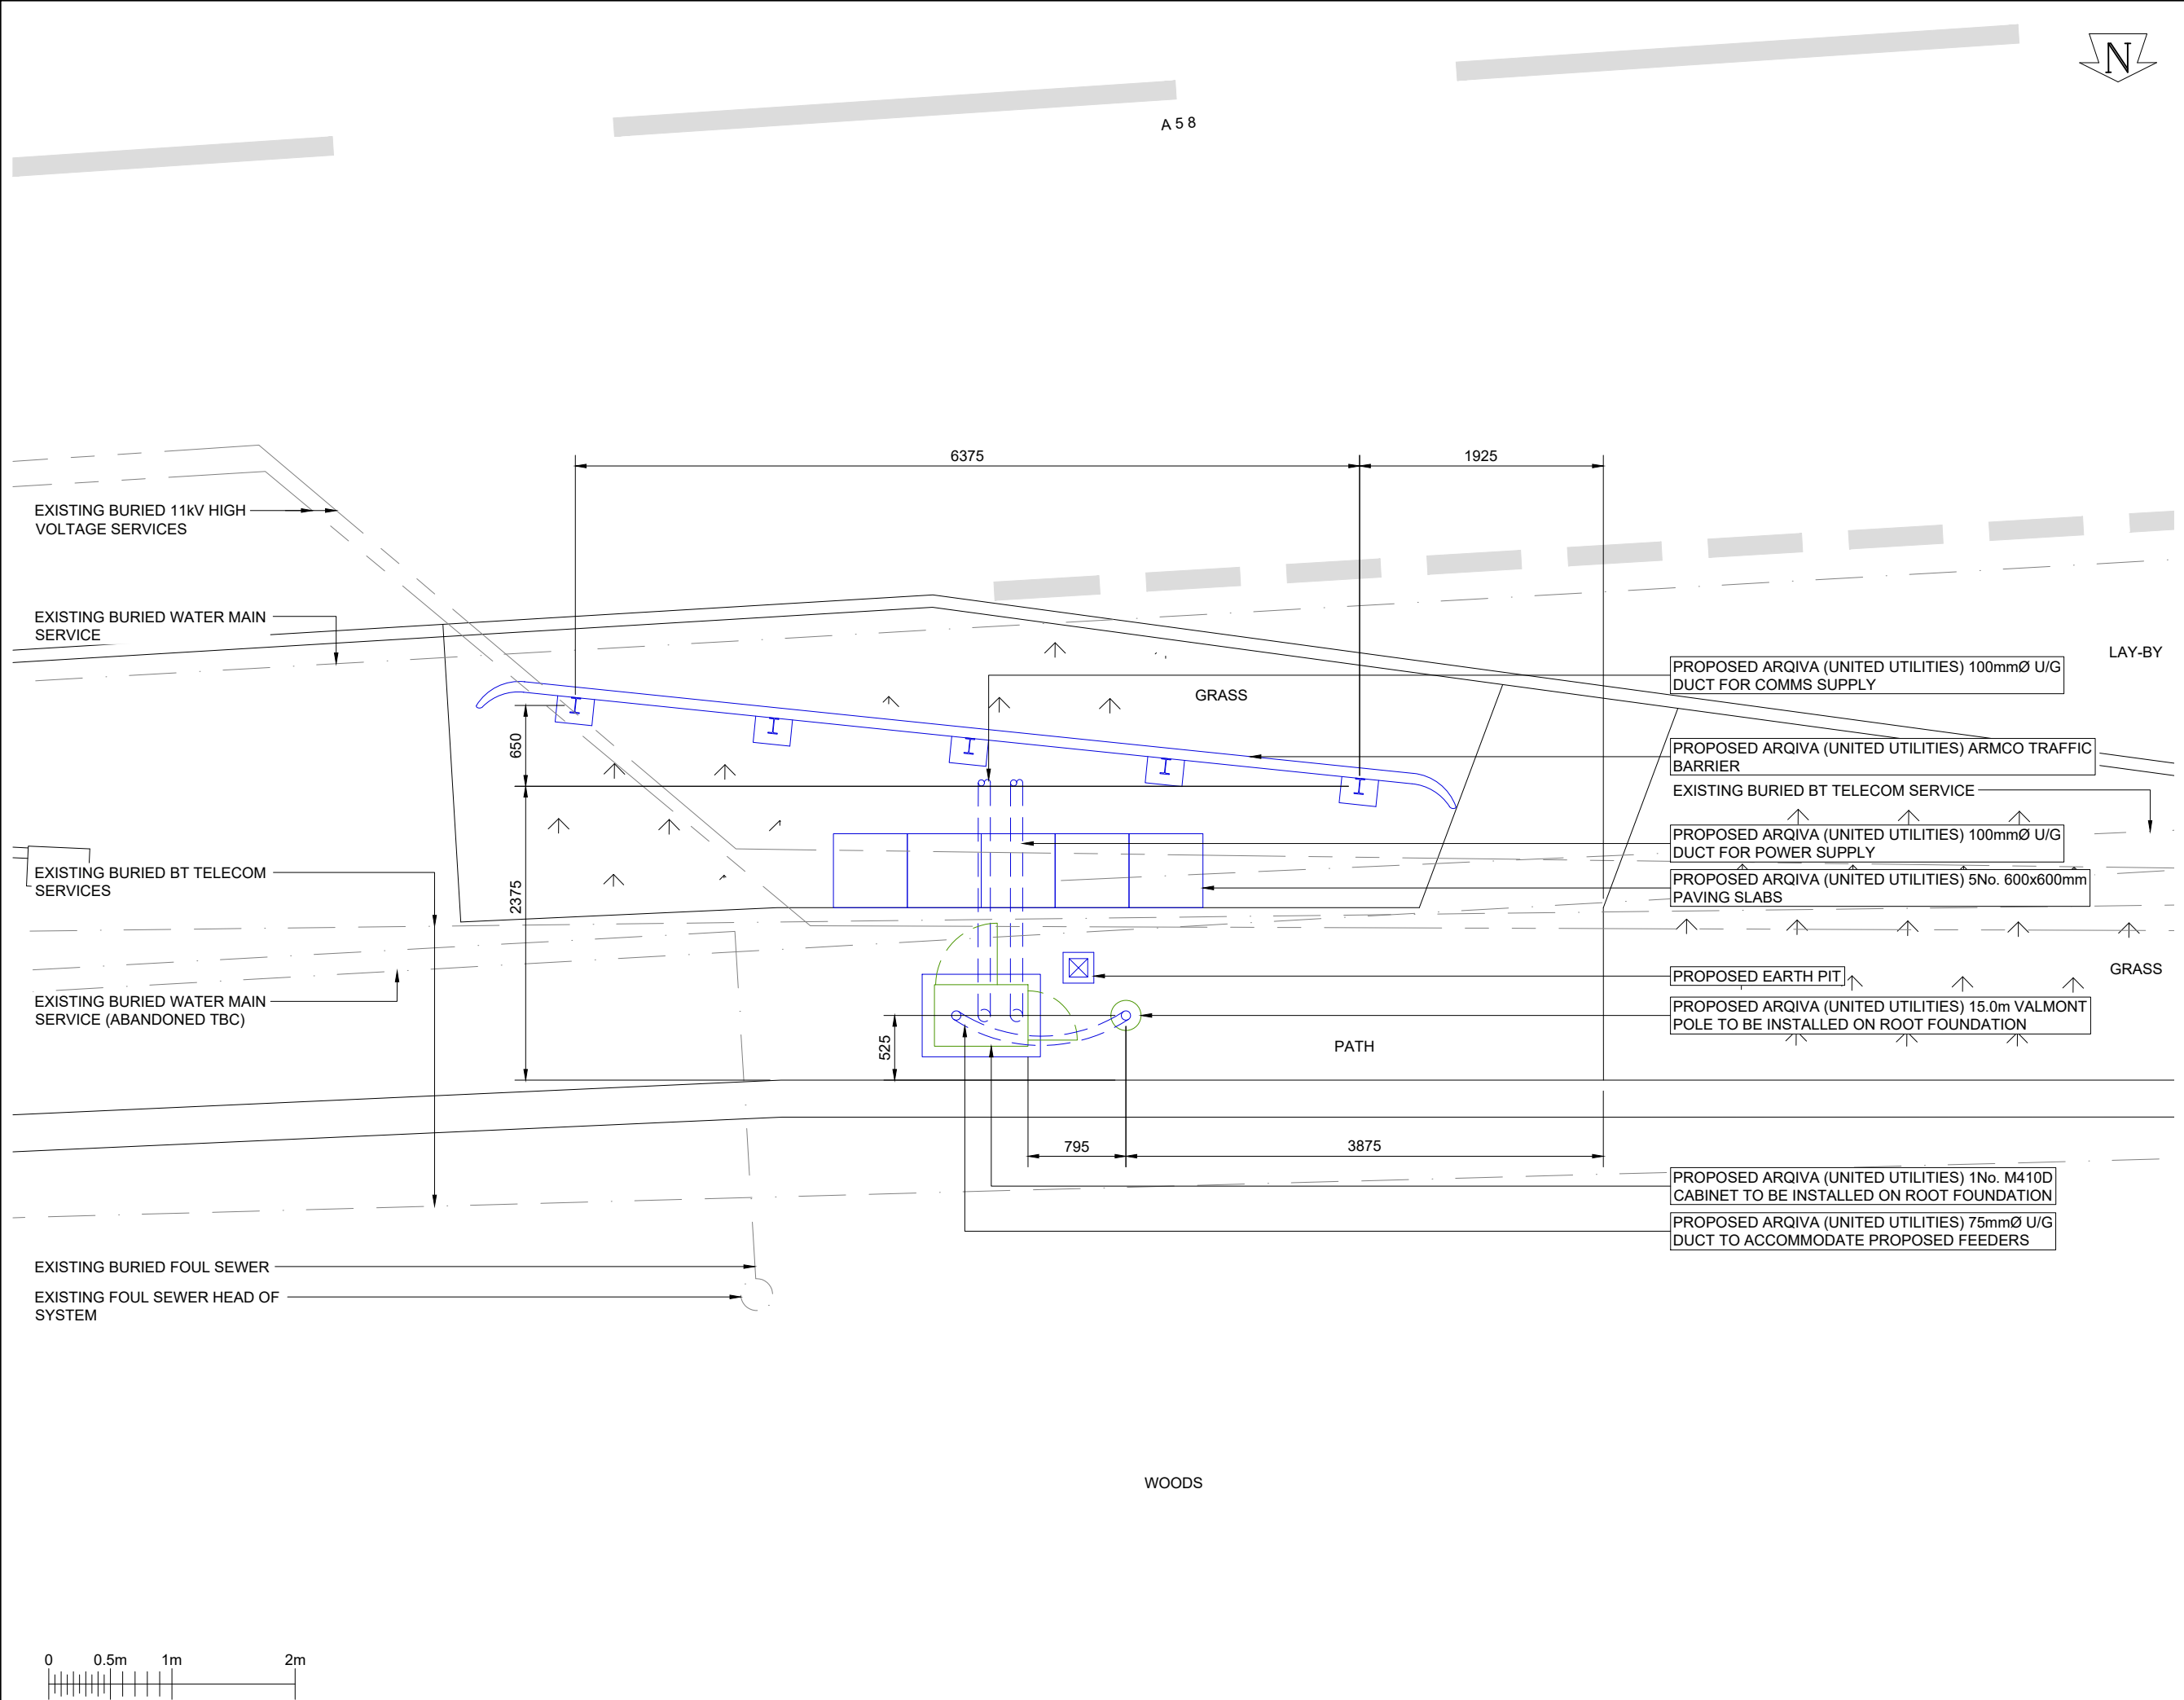

© Arqiva
All rights reserved. No part of this publication may be reproduced, stored in a retrieval system or transmitted in any form or by any means (Electronic, Mechanical, Photocopying, Recording or otherwise), without the prior written consent of the Company.

NOTES

OTHER USERS PROPOSALS
FEINT DETAILS SHOWN AS
ARE INDICATIVE OF OTHER USERS
PROPOSALS WHICH MAY BE THE
SUBJECT OF SEPARATE
APPLICATIONS

PROJECT: 12336589

CELL No: UUW_L156

PROJECT:			
PROJECT:			
PROJECT:			
PROJECT: 12336589			
2 PLANNING DRAWING	07/07/26	WHP	WHP
PROJECT: 12336589			
1 SITE RECORD	26/06/26	AD	KML

ISS	REVISION	DATE	DRN	APP
-----	----------	------	-----	-----

arqiva

Crawley Court, Winchester, Hampshire, SO21 2QA
cad.services@arqiva.com

SITE No. 326485

KNOWSLEY PRESCOT BYPASS
KNOWSLEY PRESCOT BYPASS
HUYTON
KNOWSLEY
MERSEYSIDE
L34 6HD


NGR	SJ 46889 93336		
OS GRID	346889 393336		

TITLE
EQUIPMENT PLAN
PROPOSED
ARQIVA (UNITED UTILITIES)

SCALE	1:50		
DRAWN	AD	25/06/26	
APPROVED	WHP	07/07/26	



DRAWING No.	SHEET 1 OF 1	REV.
326485-01-101-MD002		2

PROPOSED ANTENNA DETAILS											
I.D. No.	ITEM	TYPE / SIZE	BEARING	MEAN HEIGHT	ELEC TILT	FUNC.	FEEDER LENGTH	FEEDER TYPE	LNA/ MHA	No. OF FEEDERS	RET/ VET
TBC	A1	AMPHENOL 4220.06-405-T0	OMNI	16.3m	0°	Tx/Rx	20.0m	LCF12-50	0	1	NO
TBC	A2	TRIMBLE BULLET III GPS	0° E.T.N.	4.00m	0°	Tx/Rx	8.0m	CNT400	0	1	NO
TBC	A3	SIRIO SO-918-2	0° E.T.N.	4.20m	0°	Tx/Rx	8.0m	CNT400	0	1	NO

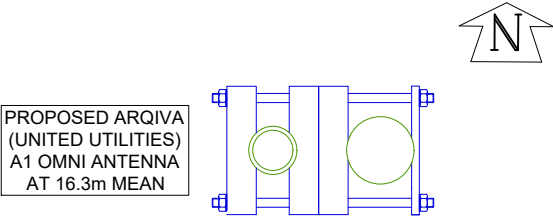


TOWER PLAN AT 16.3m

SCALE 1:10

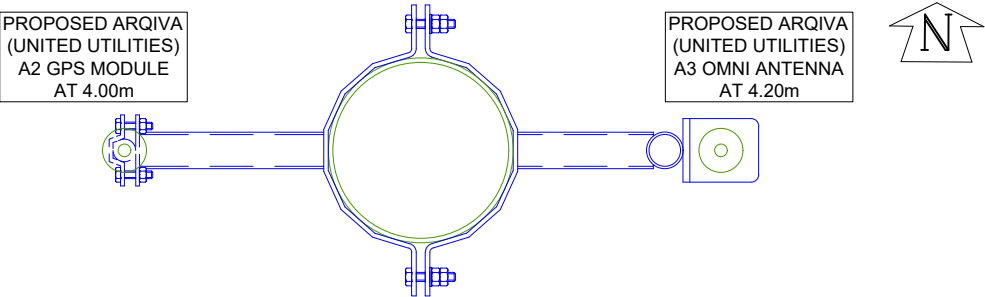 

TOWER PLAN AT 4.20m

SCALE 1:10

 

PROPOSED ARQIVA (UNITED UTILITIES) 1No. OMNI ANTENNA AT 16.3m AGL TO BE INSTALLED ON PROPOSED MOUNTING SPIGOT

PROPOSED ARQIVA (UNITED UTILITIES) 1No. LCF12-50 & 2No. CNT-400 FEEDERS TO BE INSTALLED UTILISING PROPOSED U/G DUCT AND RUN INTERNALLY UP MONOPOLE


PROPOSED ARQIVA (UNITED UTILITIES) 15.0m VALMONT MONOPOLE TO BE INSTALLED ON ROOT FOUNDATION

PROPOSED ARQIVA (UNITED UTILITIES) 1No. GPS MODULE AT 4.00m AGL TO BE INSTALLED ON PROPOSED MOUNTING STEELWORK

PROPOSED ARQIVA (UNITED UTILITIES) 1No. 3G OMNI ANTENNA AT 4.20m AGL TO BE INSTALLED ON PROPOSED MOUNTING STEELWORK

PROPOSED ARQIVA (UNITED UTILITIES) 1No. M410D CABINET TO BE INSTALLED ON ROOT FOUNDATION

PROPOSED ARQIVA (UNITED UTILITIES) ARMCO TRAFFIC BARRIER

 

SOUTH ELEVATION

© Arqiva
All rights reserved. No part of this publication may be reproduced, stored in a retrieval system or transmitted in any form or by any means (Electronic, Mechanical, Photocopying, Recording or otherwise), without the prior written consent of the Company.

NOTES
OTHER USERS PROPOSALS
FEINT DETAILS SHOWN AS
ARE INDICATIVE OF OTHER USERS
PROPOSALS WHICH MAY BE THE
SUBJECT OF SEPARATE
APPLICATIONS

PROJECT: 12336589

CELL No: U UW_L156

	PROJECT:			
	PROJECT:			
	PROJECT:			
2	PROJECT: 12336589 PLANNING DRAWING	07/07/26	WHP	WHP
1	PROJECT: 12336589 SITE RECORD	26/06/26	AD	KML
ISS	REVISION	DATE	DRN	APP

Crawley Court, Winchester, Hampshire, SO21 2QA
cad.services@arqiva.com

SITE No. 326485

KNOWSLEY PRESCOT BYPASS
KNOWSLEY PRESCOT BYPASS
HUYTON
KNOWSLEY
MERSEYSIDE
L34 6HD

NGR SJ 46889 93336

OS GRID 346889 393336

TITLE
ELEVATION
PROPOSED
ARQIVA (UNITED UTILITIES)

SCALE 1:100

DRAWN AD 25/06/26

APPROVED WHP 07/07/26

DRAWING No. SHEET 1 OF 1 REV. 2

326485-01-150-MD002