



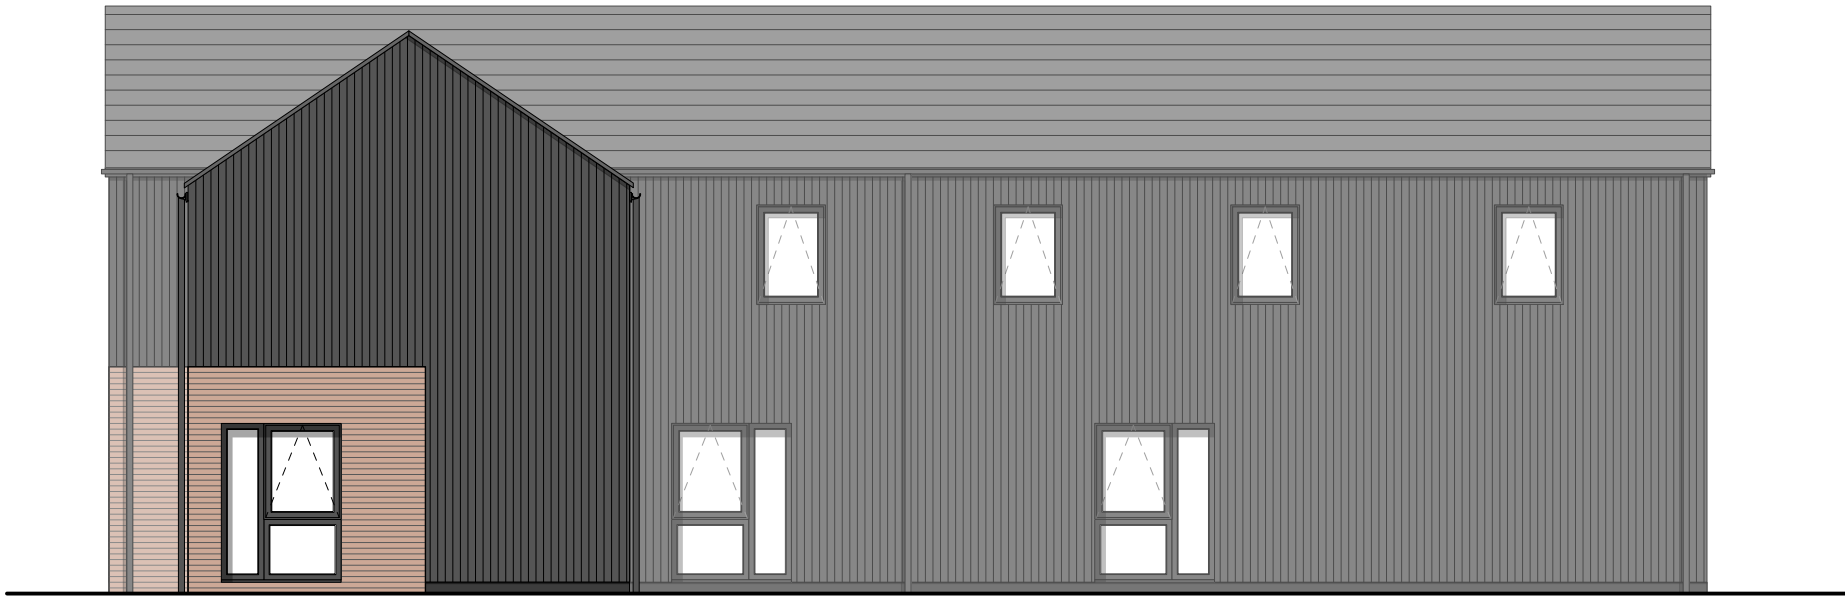

Side Elevation [West]

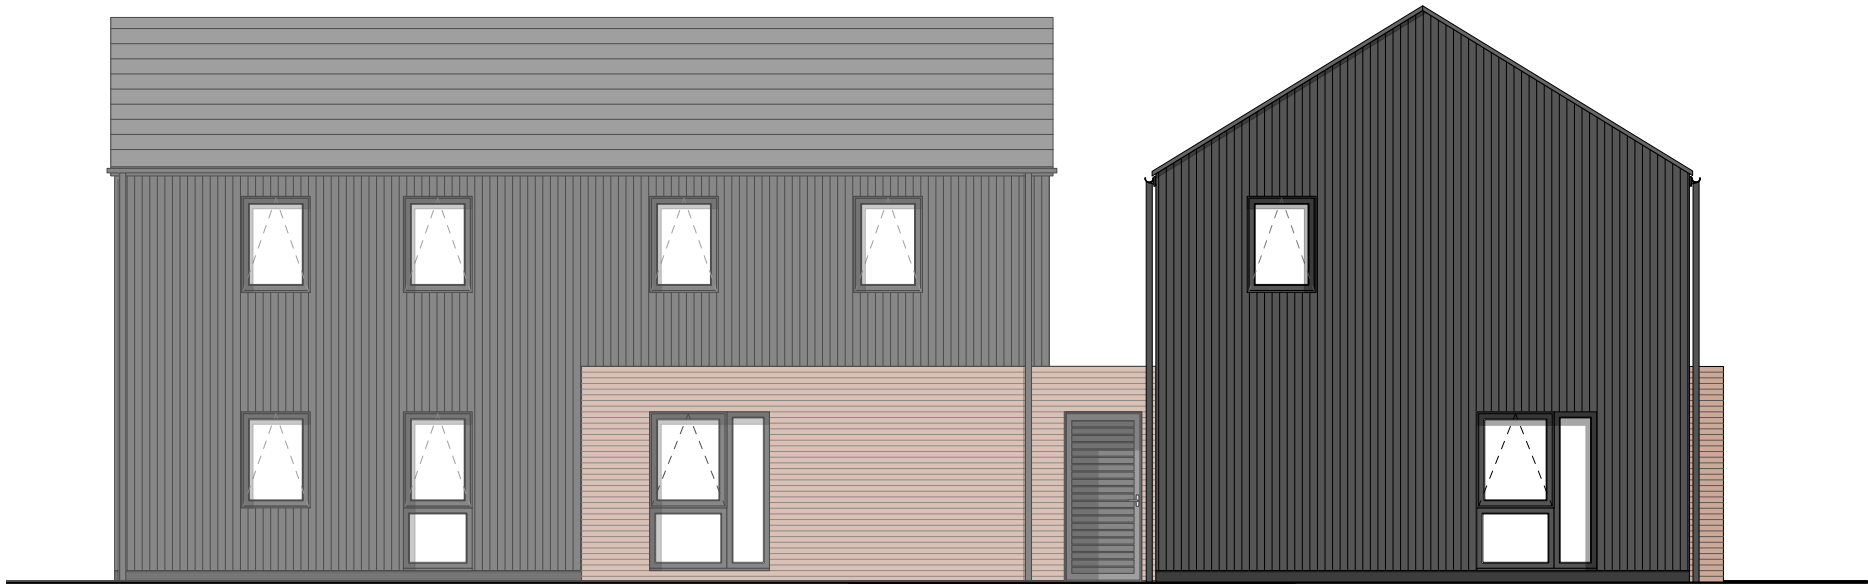

Rear Elevation [South]

OFD Apartment Block B - Elevations

Drawing Title: OFD Block B Elevations 2
Date: 14.10.2025
Drawing no: 1367 - 159
Scale: 1:100 @ A3
Drawn: KJ

revision:
revision notes:

Note: Due to site topography, there is a requirement to introduce steps between plots within the blocks.
Please refer to Proposed Street Scenes.

