
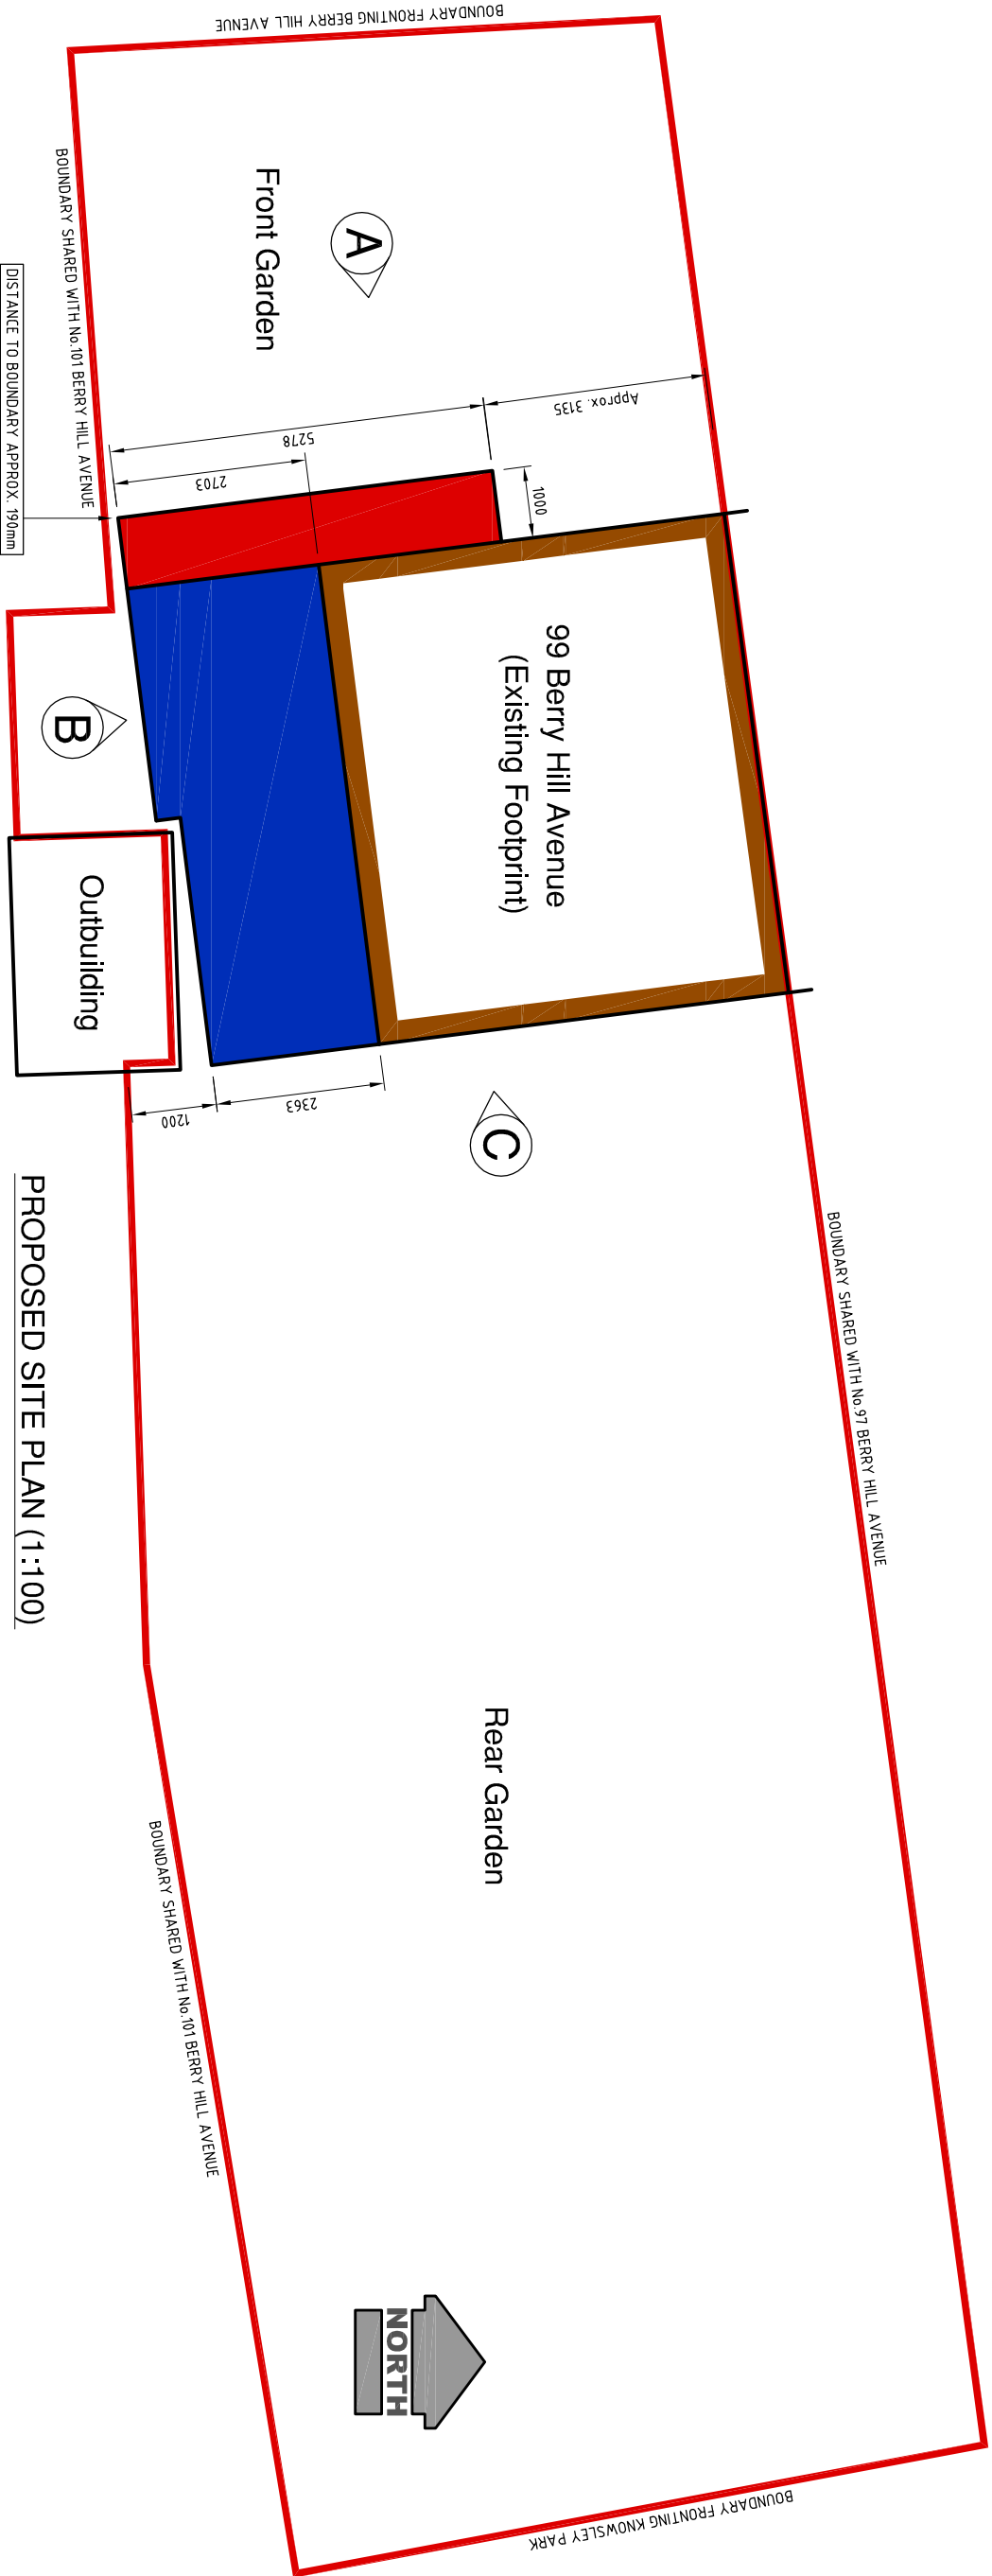


LEGEND	
	Existing Outbuilding (to be demolished)
	Proposed Single Storey Extension
	Proposed Two-Storey Extension
	Line of Existing & Proposed Site Boundary

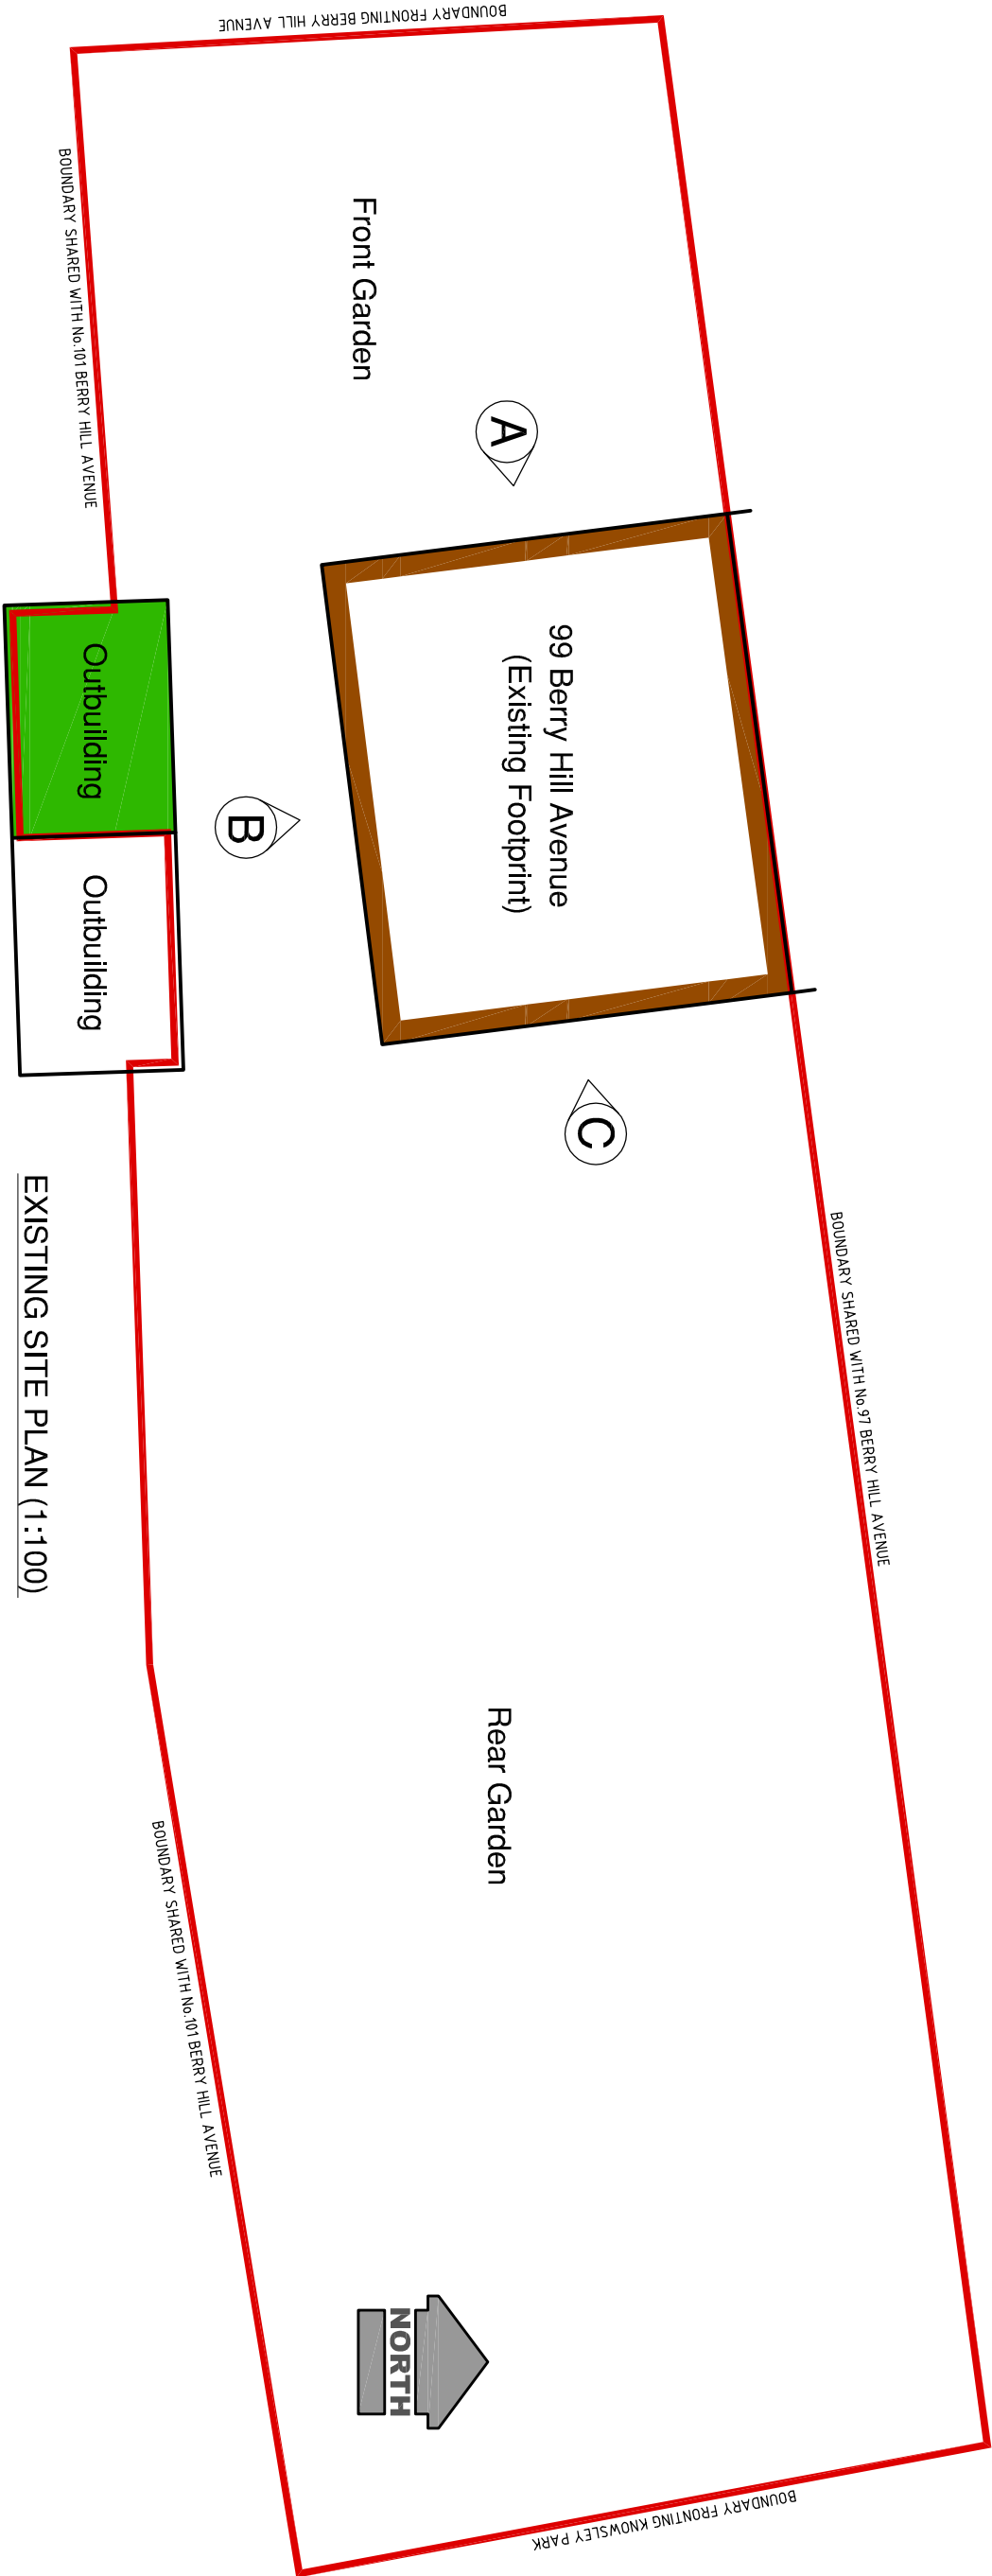

1m

2m

3m

4m

5m

6m

8m

10m

12m

1:100

1m

2m

3m

4m

5m

6m

8m

10m

12m

1:100

99 Berry Hill Avenue, Knowsley Village, Knowsley, L34 0EJ

A2

1:100

February 2024

Drawing No.SP1 (Existing & Proposed Site Plans)

Building Design Solutions | Proprietor: Mr David P. Robinson | Address: 22 Sudworth Road, New Brighton, Wirral, CH45 5BX

Email: enquiries@buildingdesignsolutions.com | Visit: www.buildingdesignsolutions.com | Telephone: 0151 630 1234

NORTH