



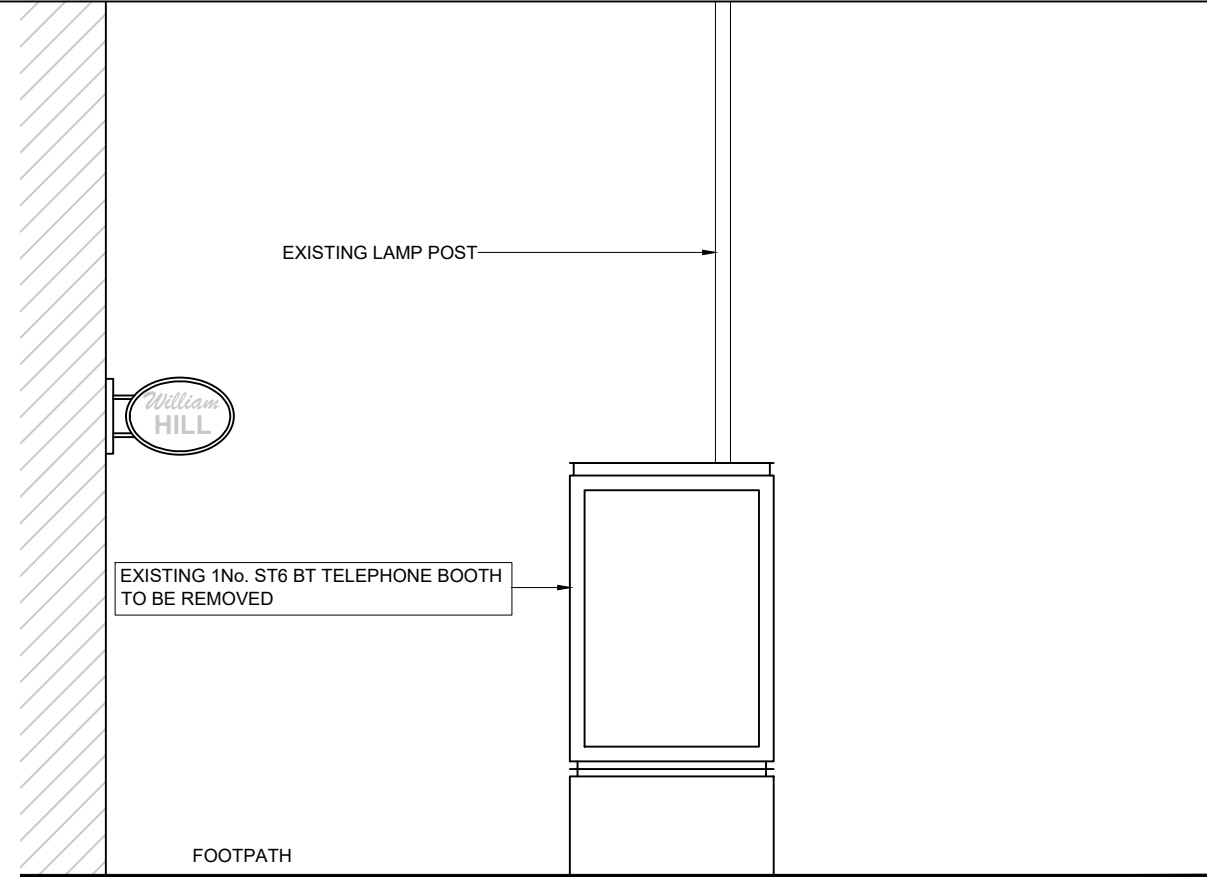


EXISTING FRONT ELEVATION
SCALE 1:50

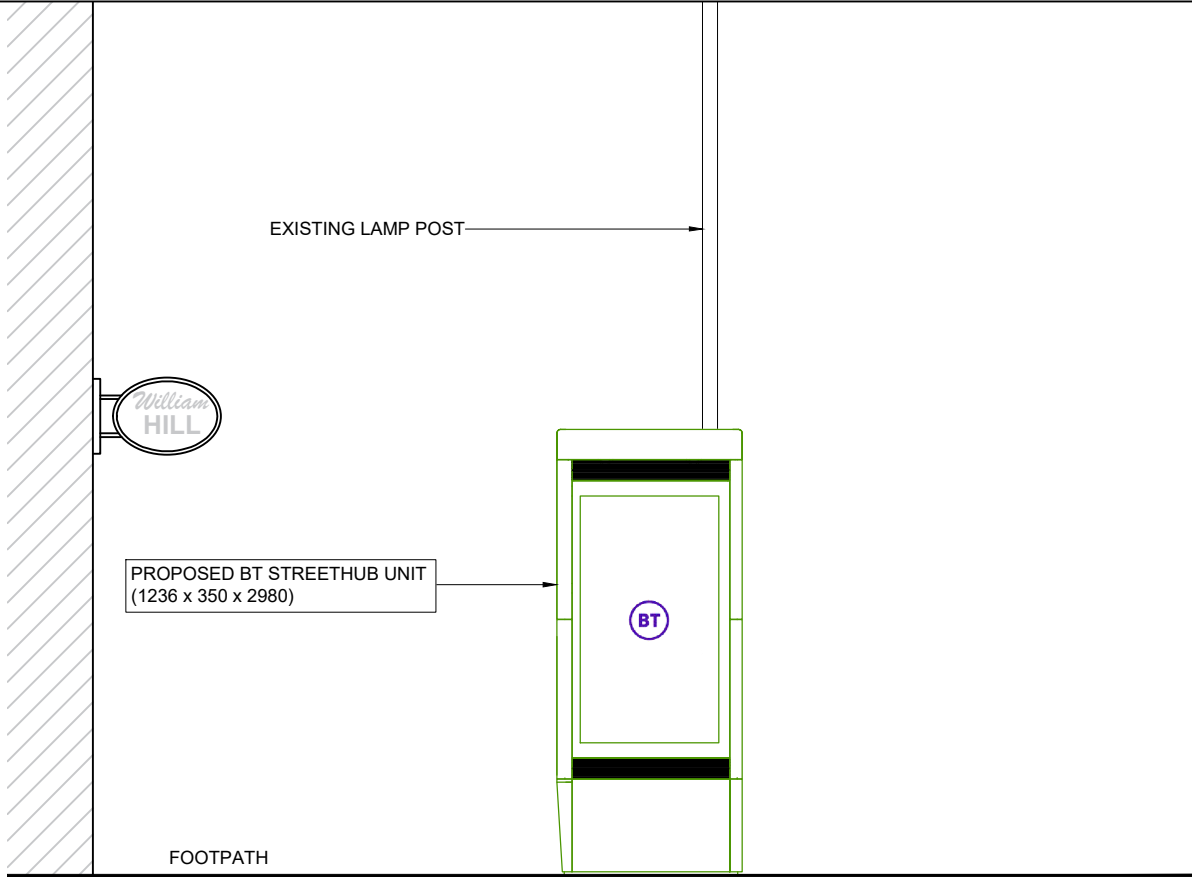

PROPOSED FRONT ELEVATION
SCALE 1:50



PROPOSED PHOTOMONTAGE
NTS

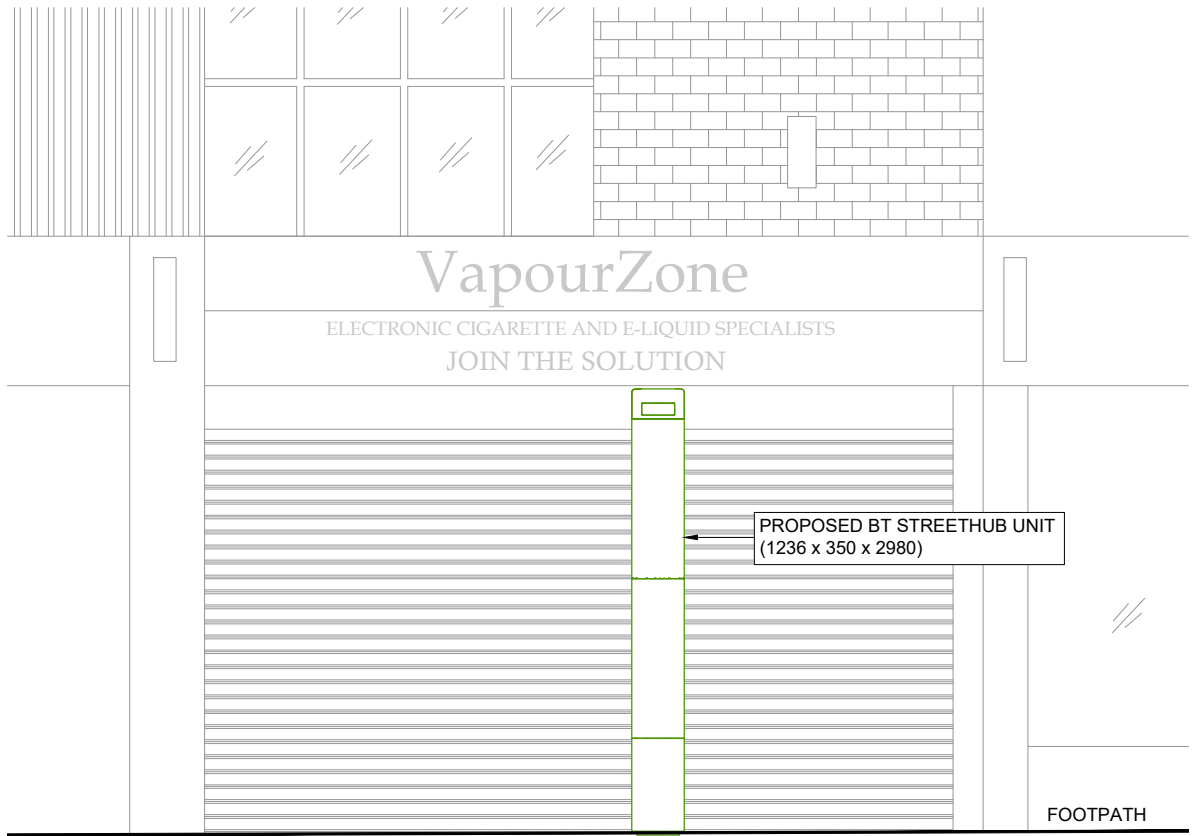

PROPOSED SIDE ELEVATION
SCALE 1:50

GENERAL NOTES					
Use written dimensions only, do not scale from drawing. Use latest revision of all referenced information.					
A	21.02.22	New BT Streethub Structure	MD	JE	
Rev	Date	Description	Drawn	Chkd	
mono# MONO CONSULTANTS LIMITED 70-76 Steam Packet House Cross Street Manchester, M2 4JG t. 44 (0)161 839 8839 www.monoconsultants.com					
BT					
Drg Status PLANNING					
Cell No. & Name KNOW001					
Site Name & Address Pavement o/s Paddy Power Derby Road Huyton Liverpool L36 9UQ					
Drawing Title EXISTING AND PROPOSED ELEVATIONS					
Scale 1:50		Date 21.02.2022			
Drawn By MD		Checked By JE			
Drawing Number 003				Revision A	