




EXISTING WEST ELEVATION

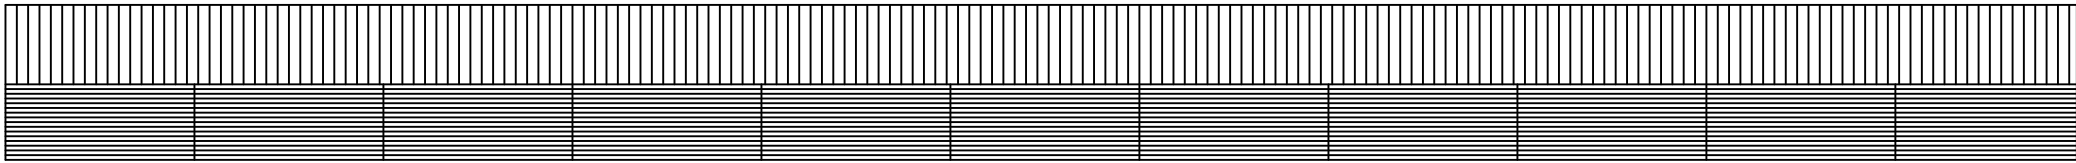


EXISTING FRONT ELEVATION

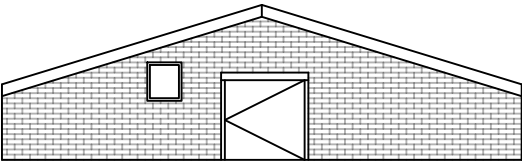


EXISTING EAST ELEVATION

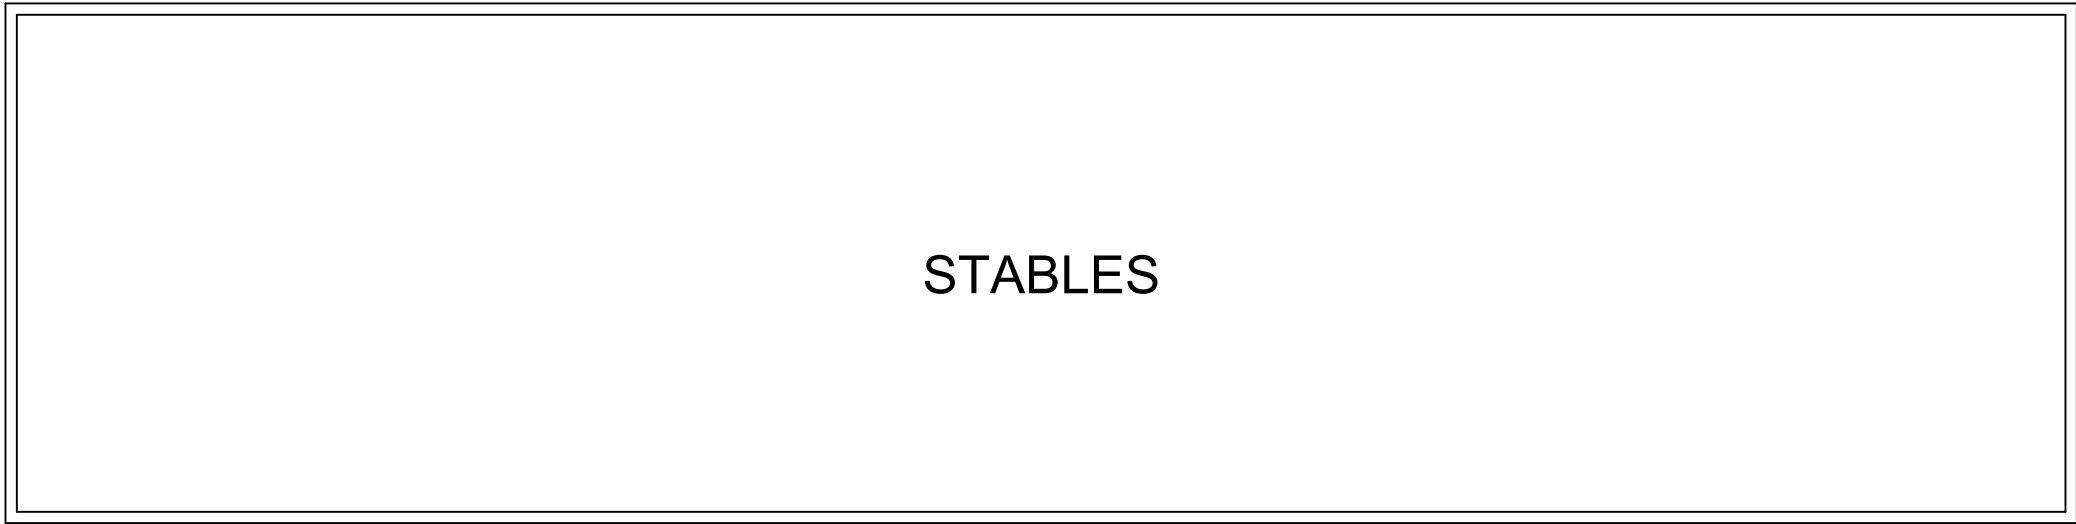


EXISTING FLOOR PLAN

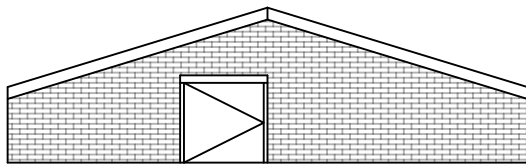


PROPOSED WEST ELEVATION

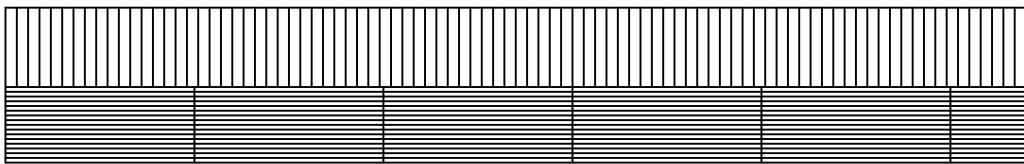


PROPOSED FRONT ELEVATION

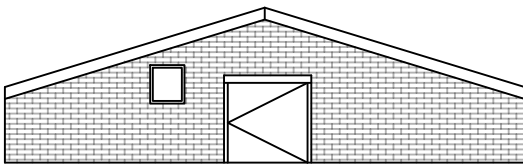

PROPOSED EAST ELEVATION

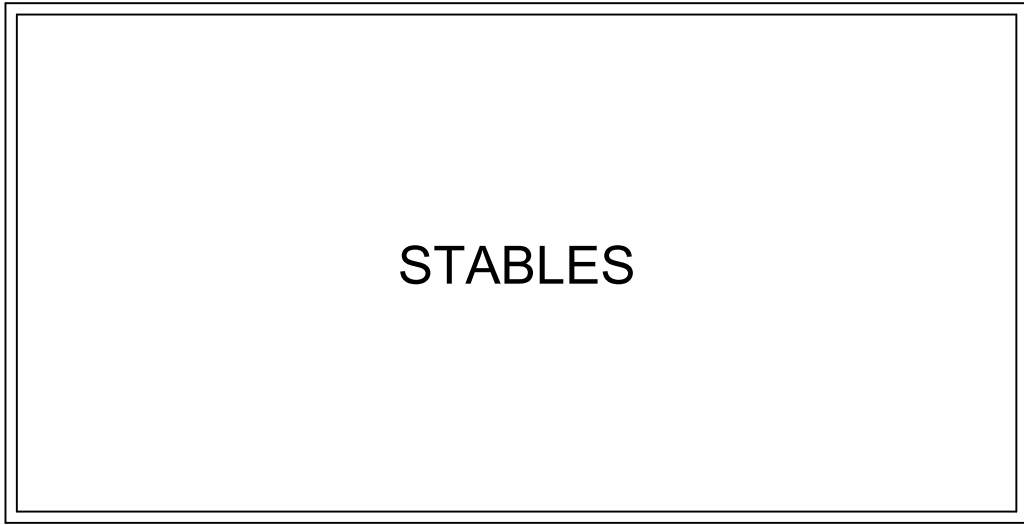

PROPOSED FLOOR PLAN

 

This drawing is the copyrighted. Contractors must check all dimensions on site.

DIM'S IN: mm

PAPER SIZE: A2

SCALE: 1:200

SPRINGFIELD STABLES, GARNETTS LANE, PRESCOT. L35 1QN

EXISTING & PROPOSED FLOOR PLANS & ELEVATIONS

DATE CREATED: 31/01/2025 REV A

--	--	--	--	--	--	--

 DRAWN BY: IM