
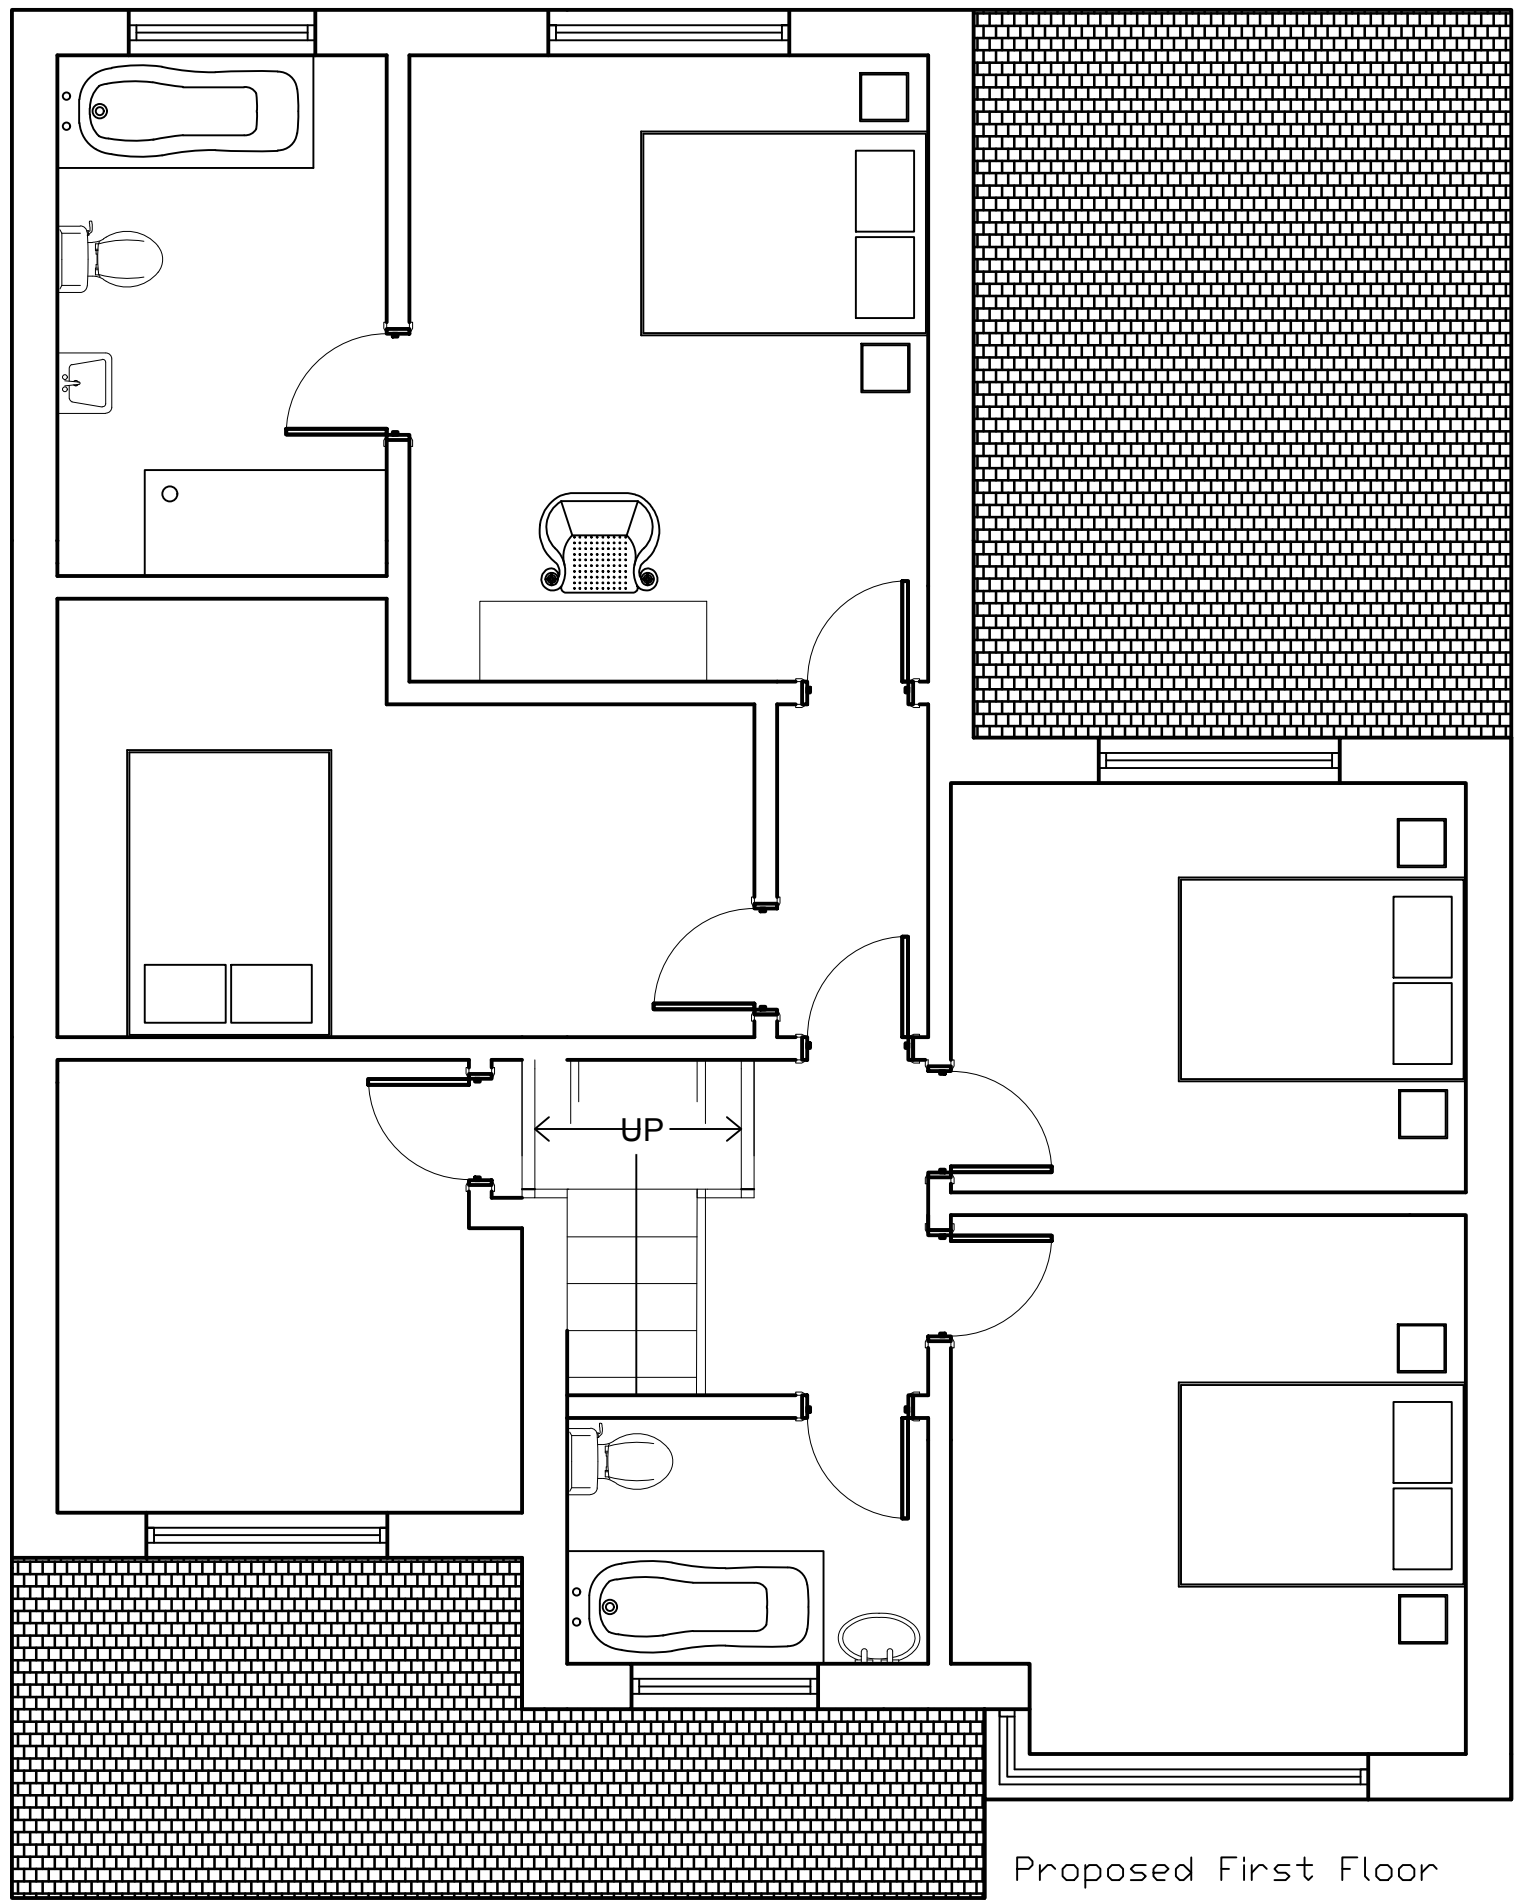
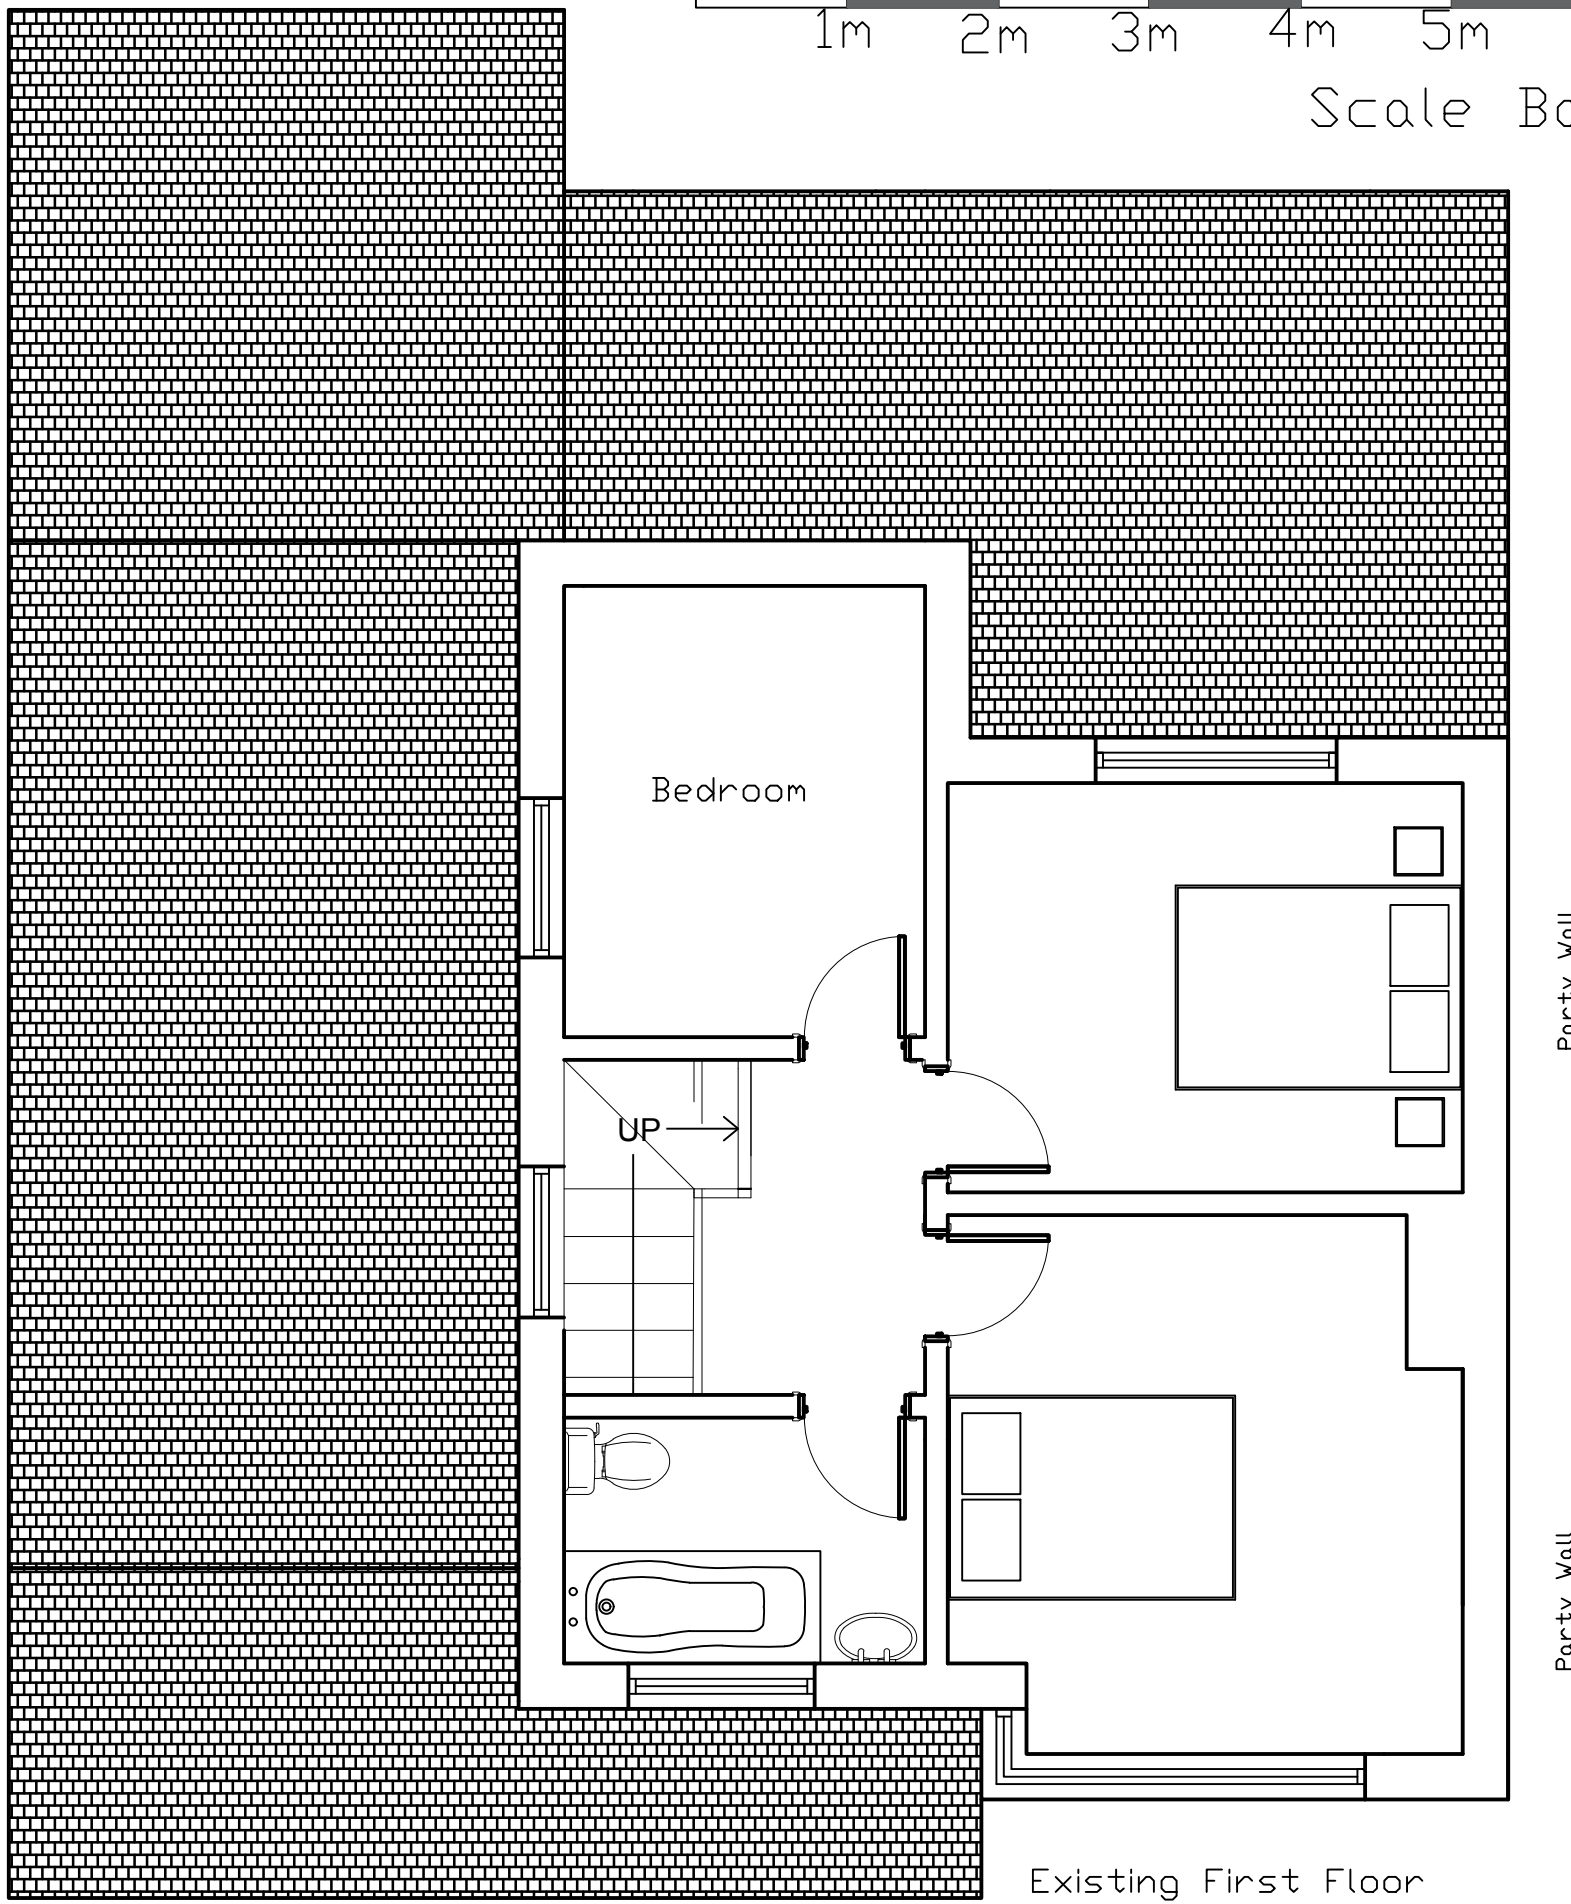
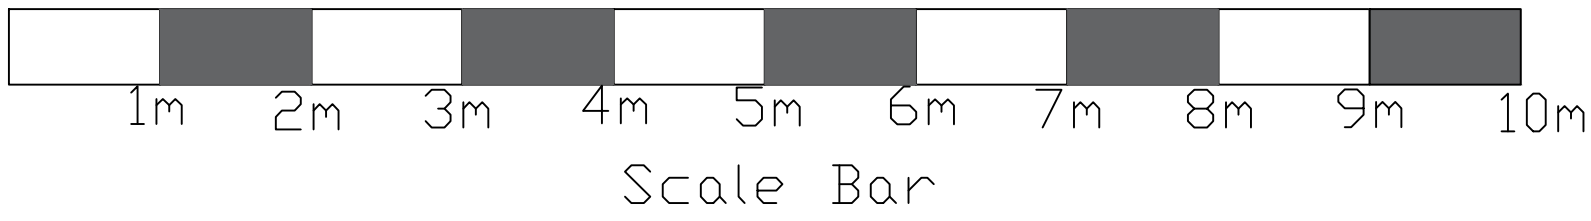
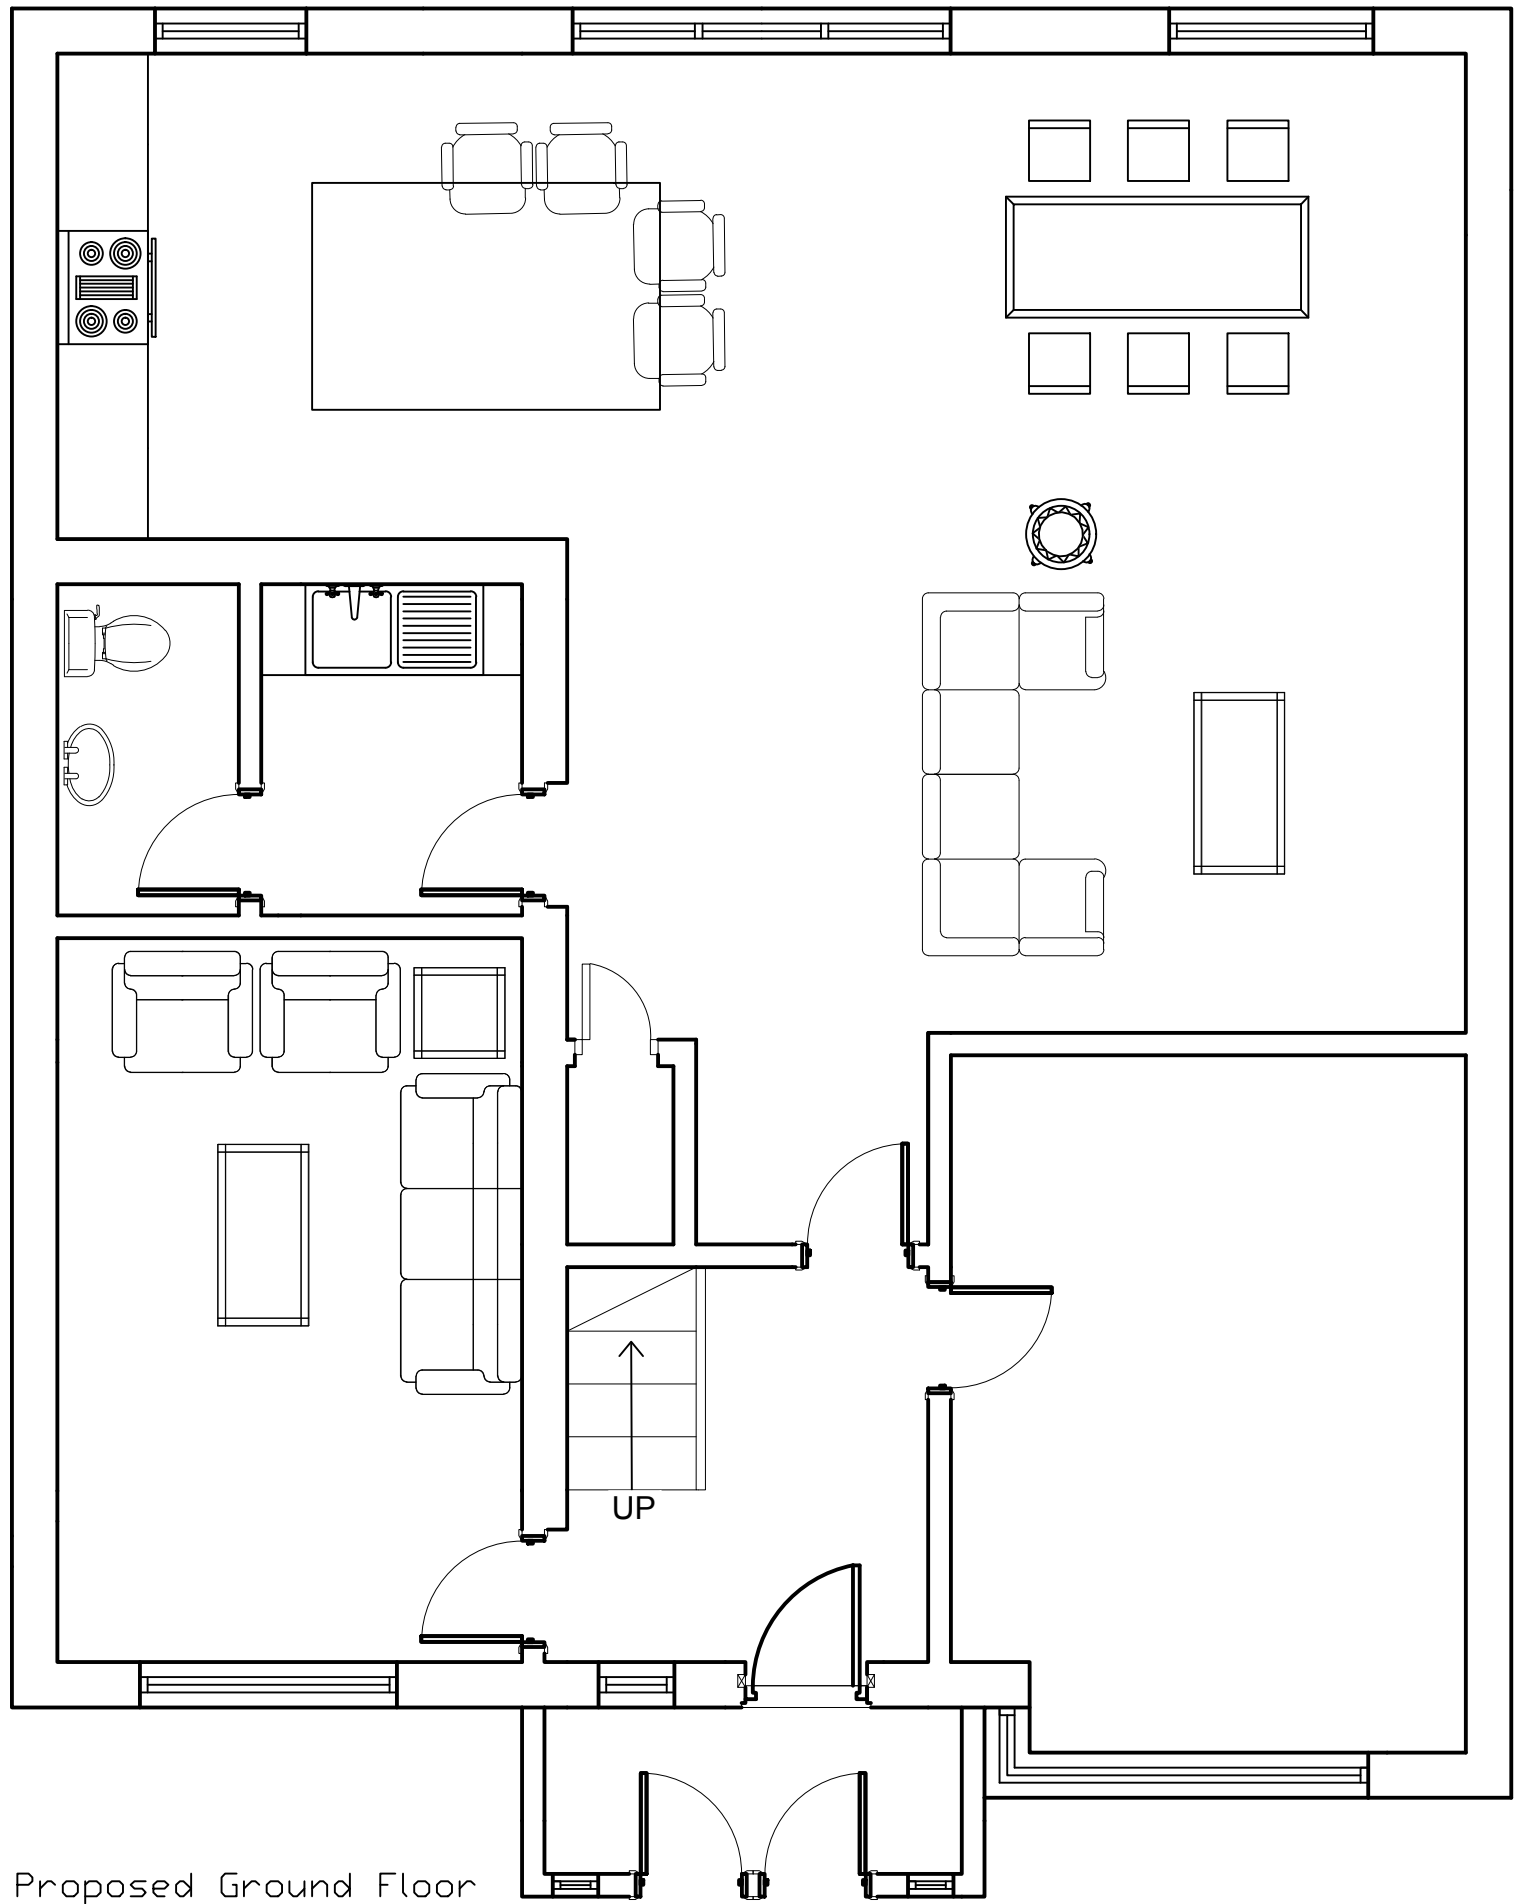


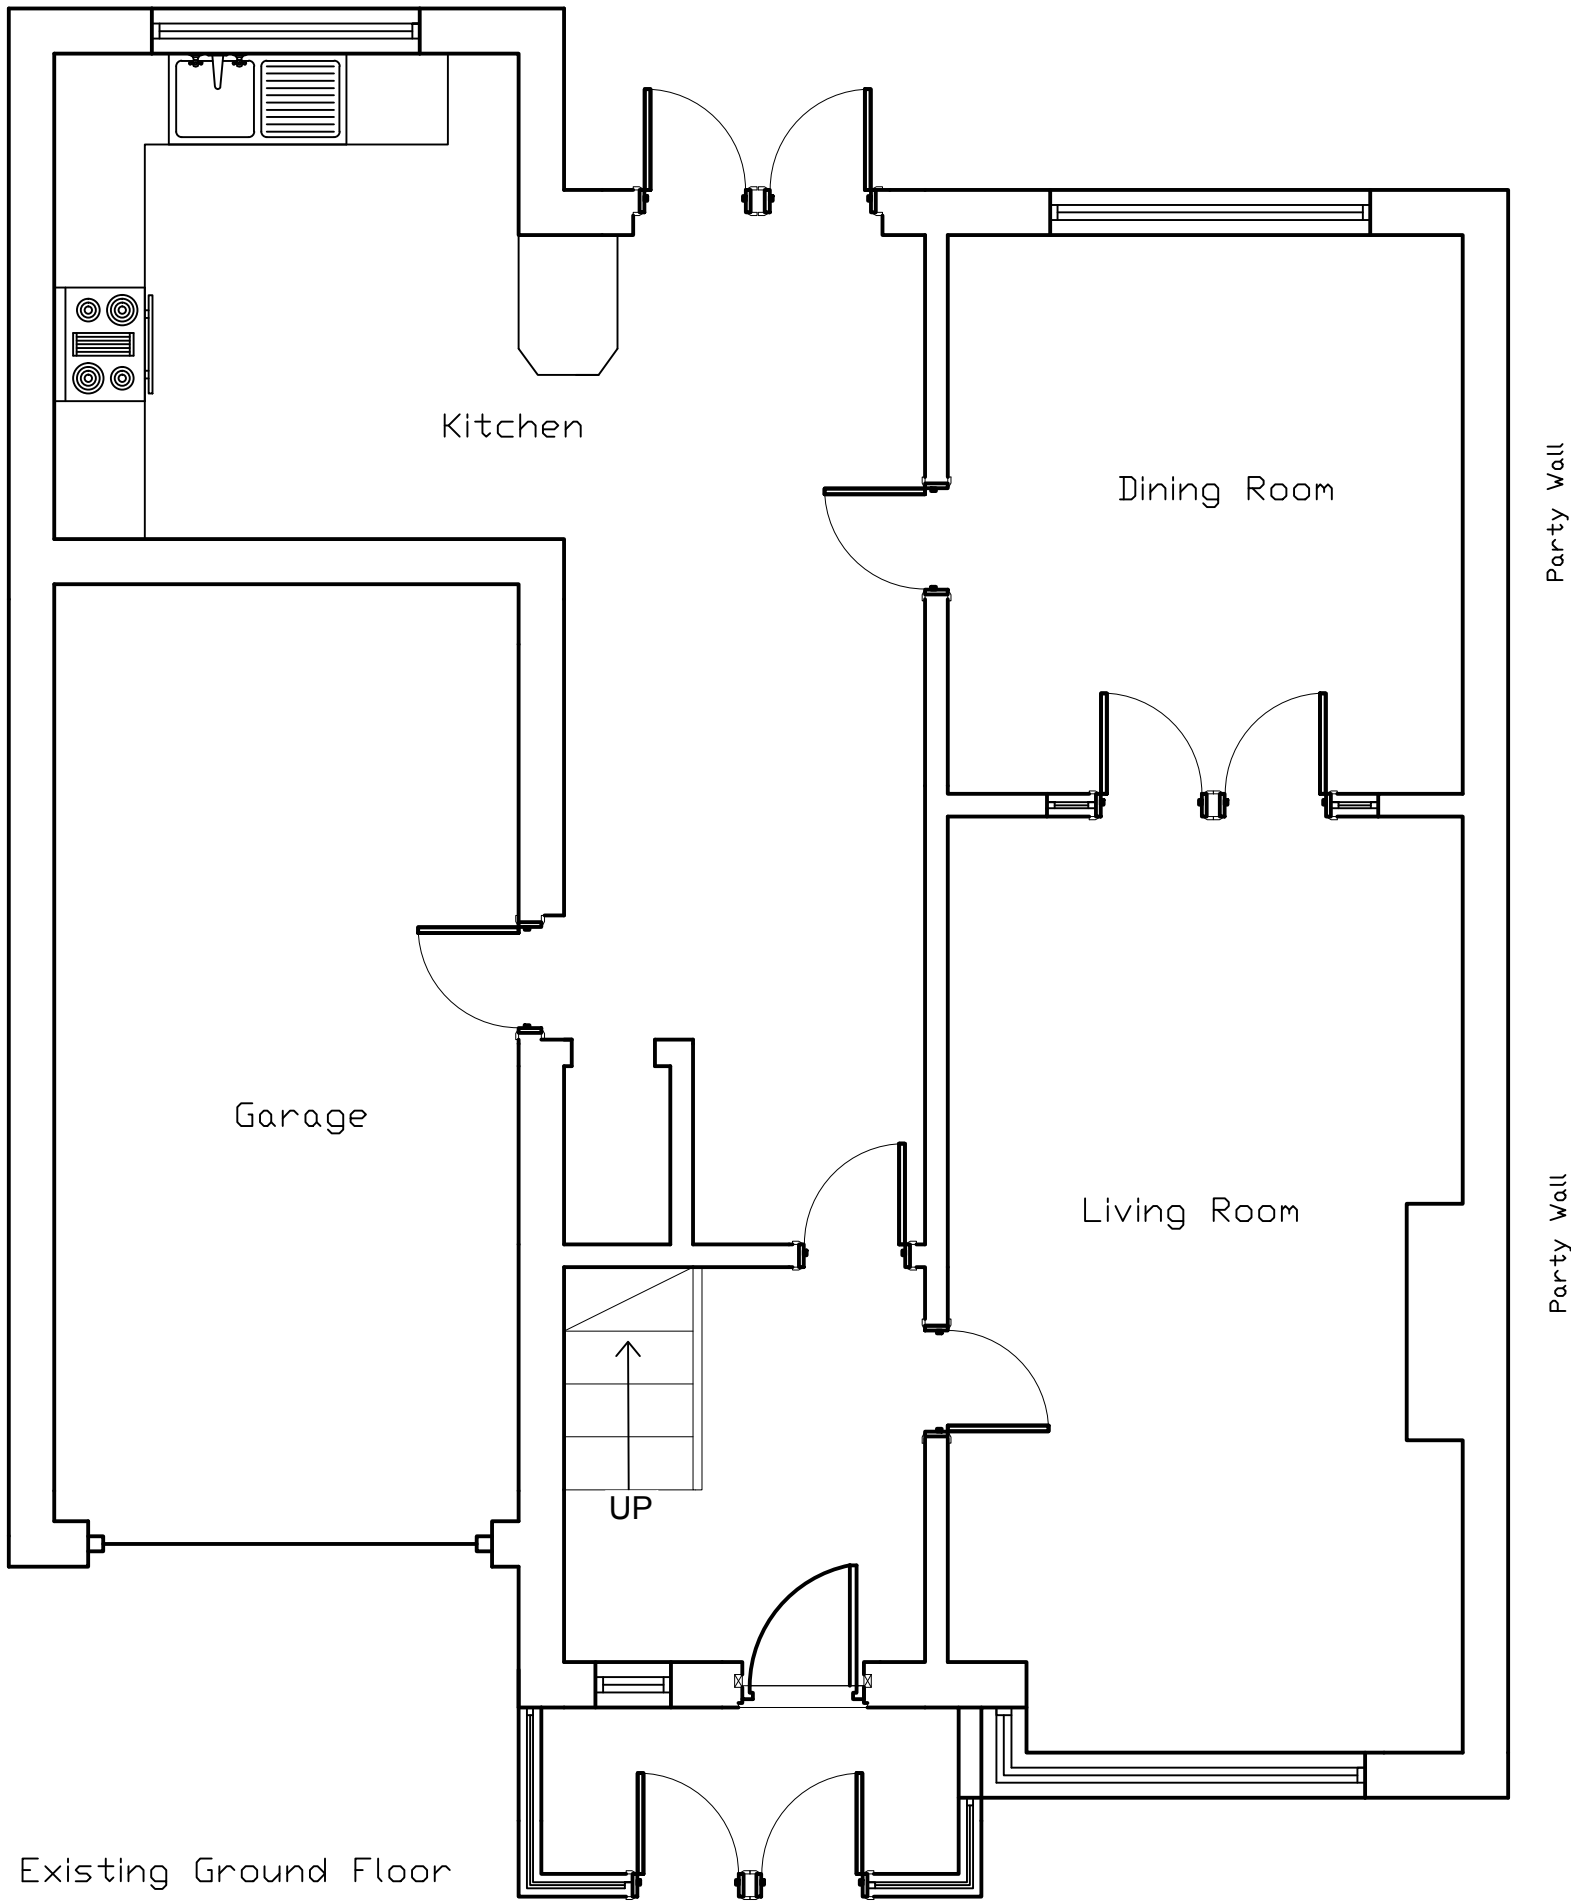

Client Daniel Rees				
Project 9 Ewart Road Liverpool, L162LH				
Drawing Title Existing/Proposed Floor Plans				
Drawn by	FH	Checked by	MG	Date 02/09/25
Status PRELIMINARY			Scale @ A1	1:50
Job no. 160	Dwg.no.		P01	Rev. 1