





Existing Front Elevation

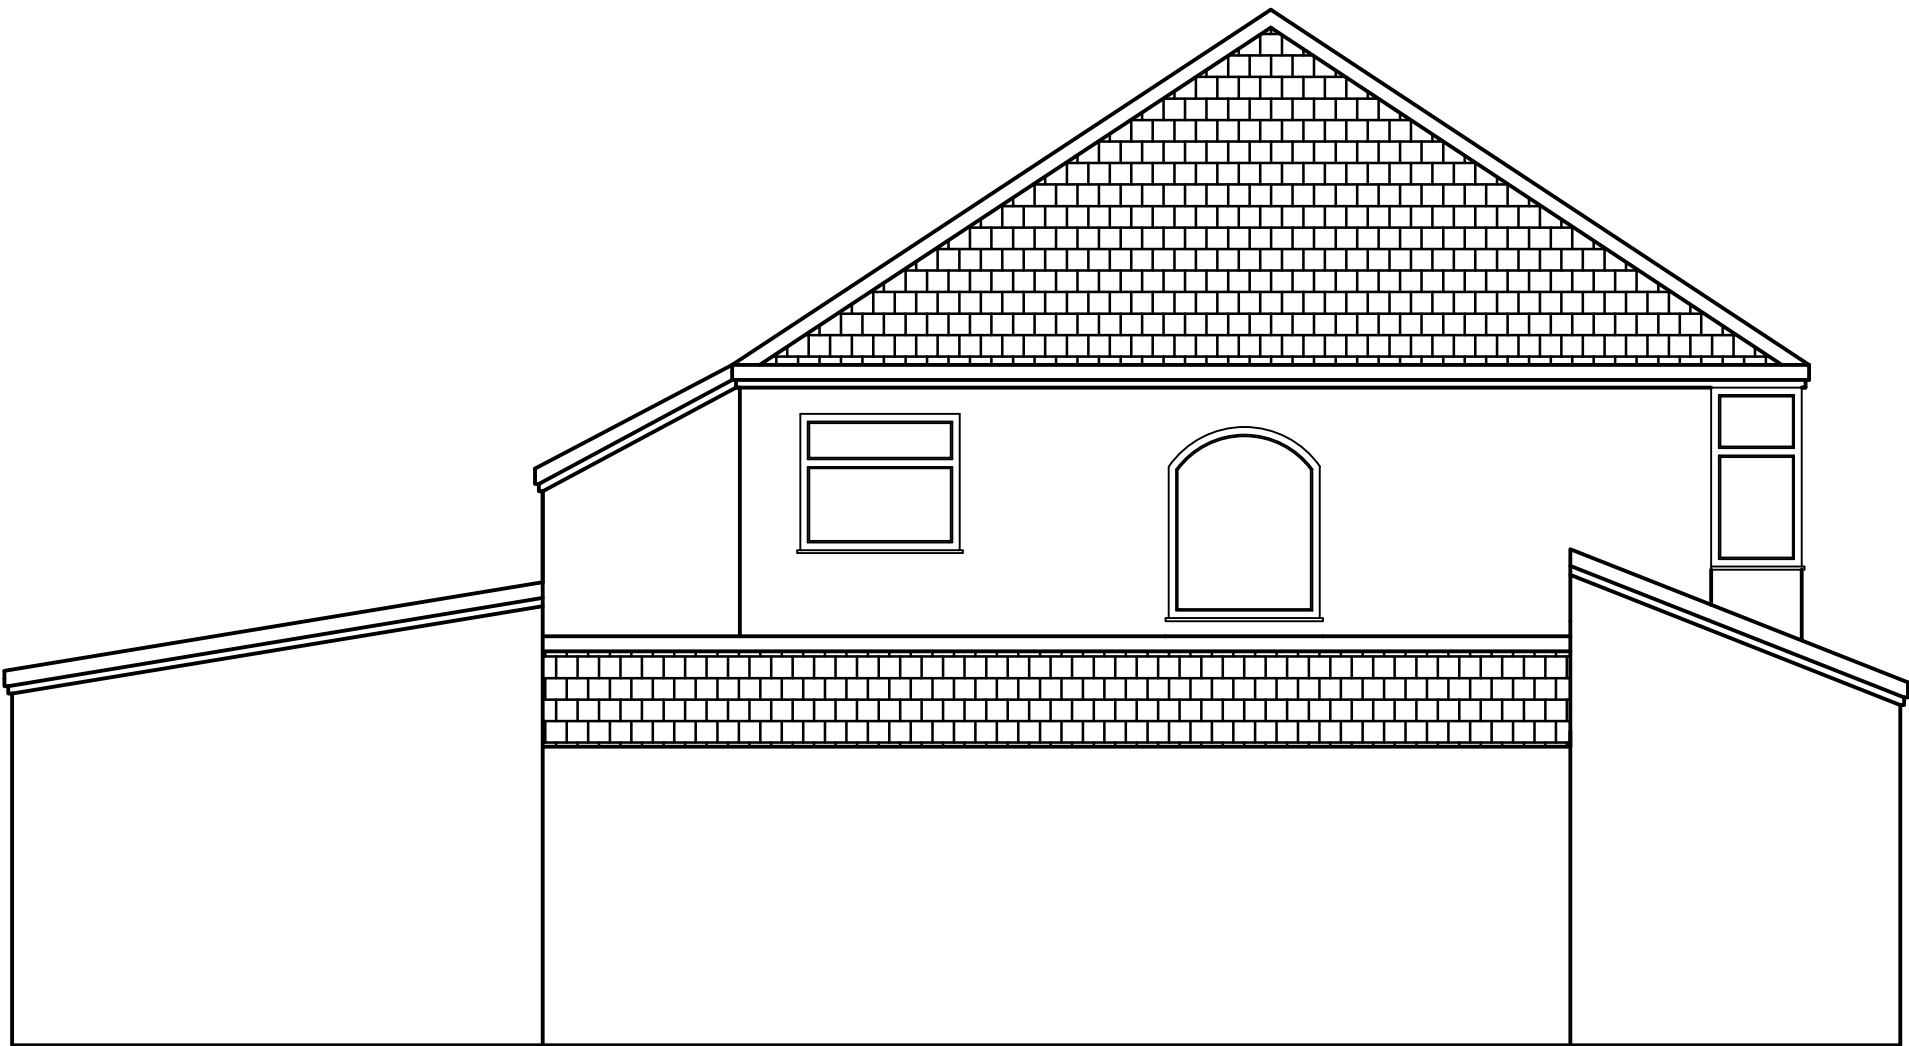


Existing Side Elevation

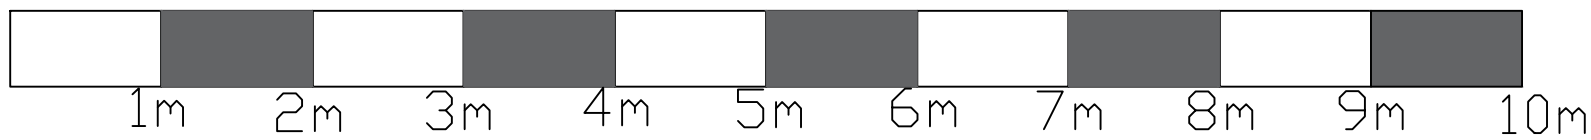

Scale Bar



Existing Rear Elevations

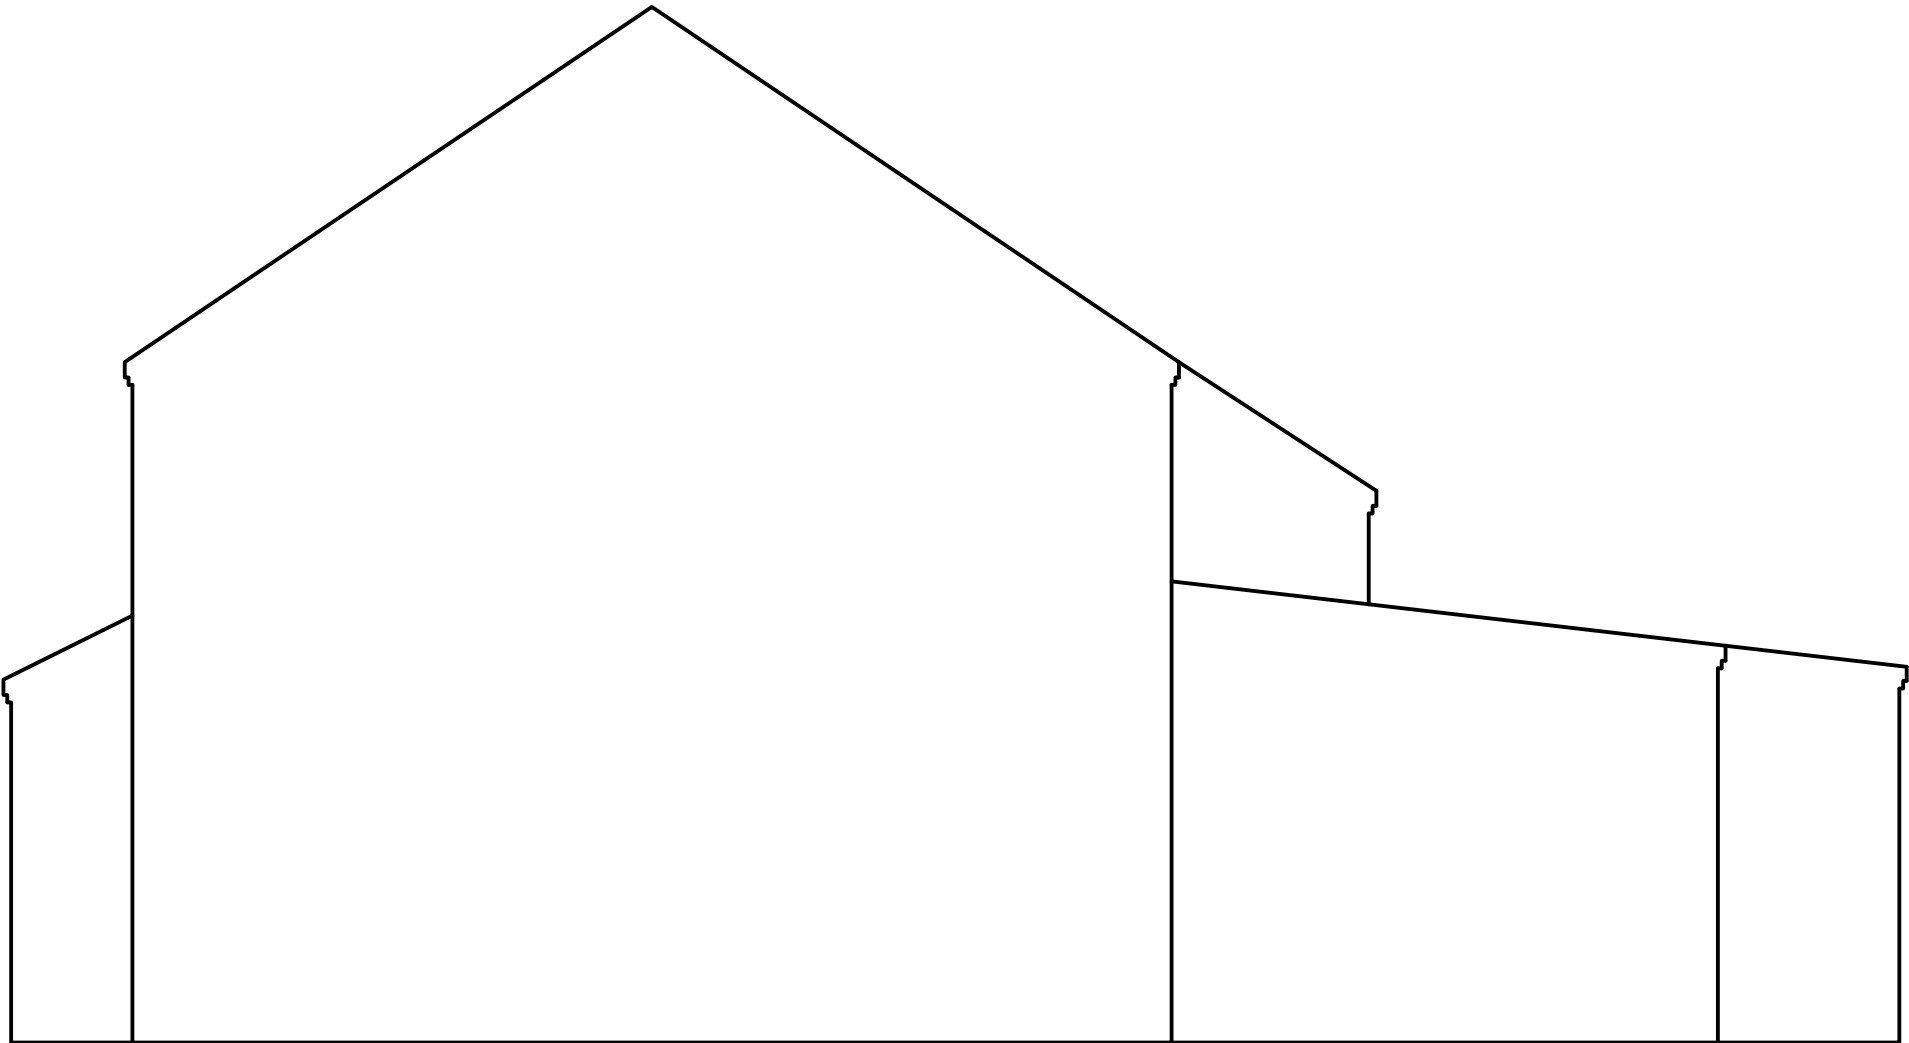

Existing Party Wall Elevation

Client Daniel rees				
Project 33 North Linkside Road Liverpool, L16 2LH				
Drawing Title Existing Elevations				
Drawn by	FH	Checked by	MG	Date 02/09/25
Status	PRELIMINARY		Scale @ A1	1:50
Job no.	Dwg.no.		Rev.	
160	P02		1	