


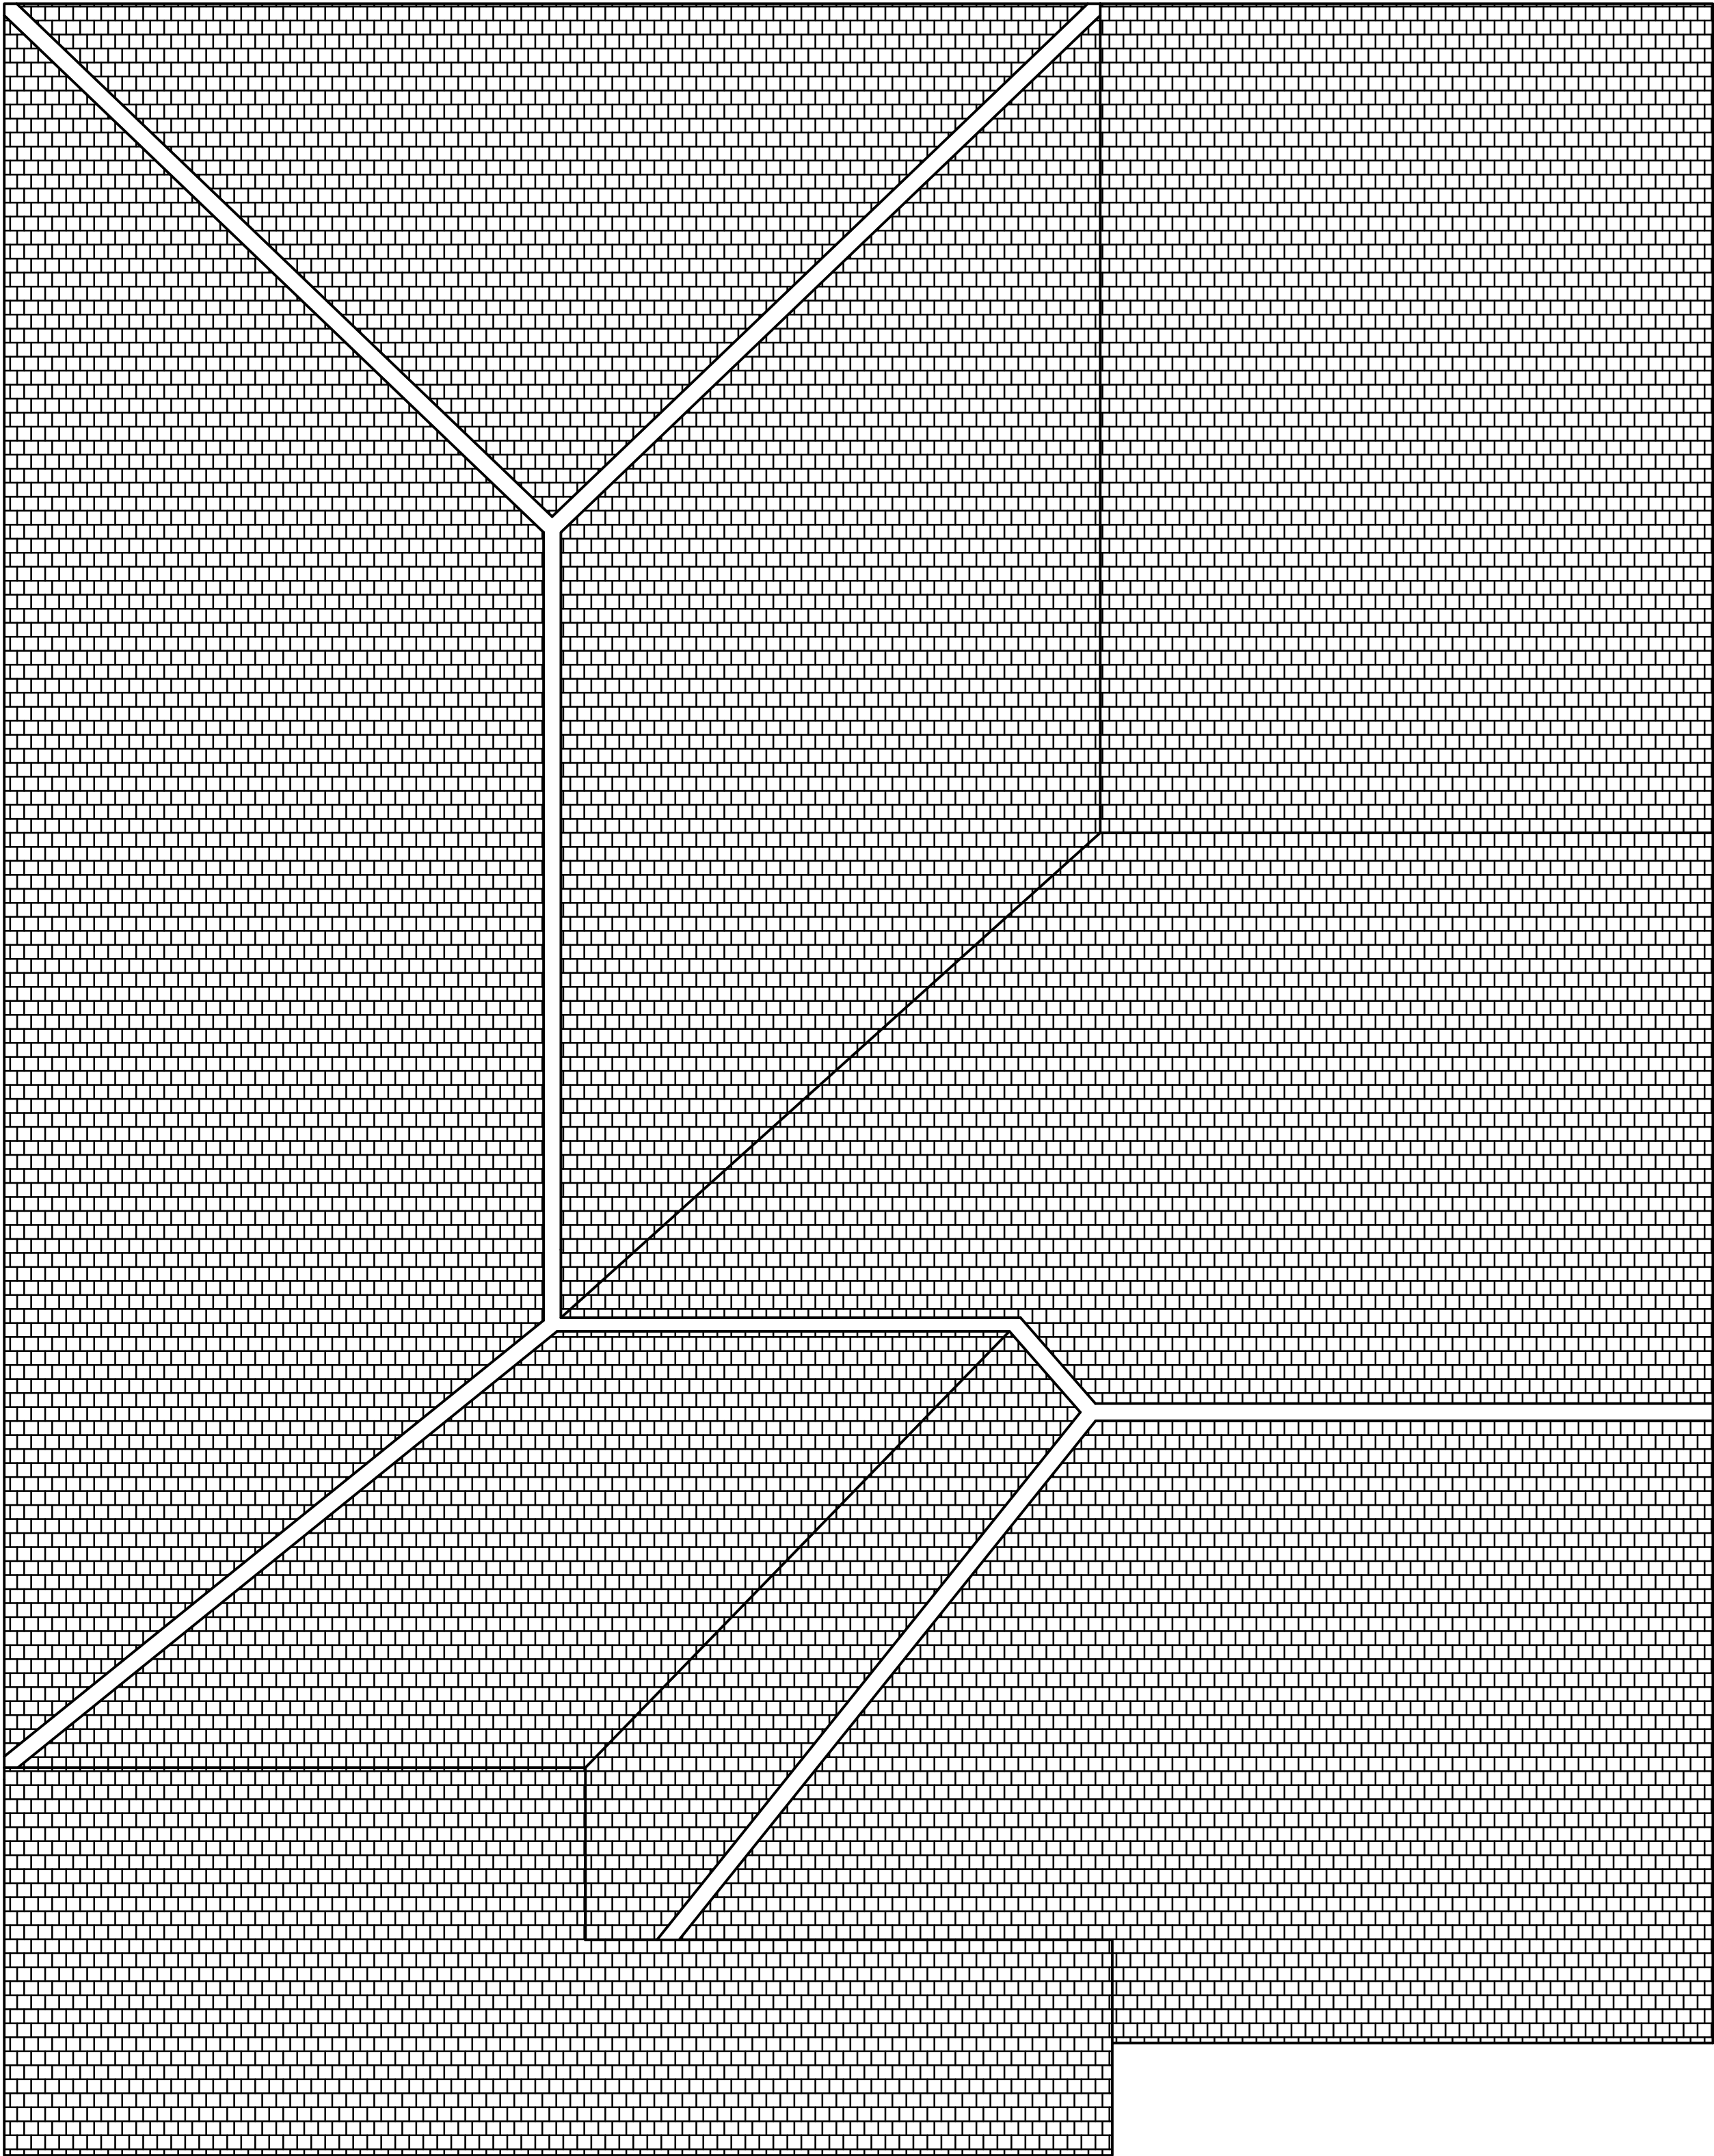

Roof Plan



Scale Bar

Client: Daniel Rees				
Project: 9 Ewart Road Liverpool, L16 2LH				
Drawing Title: Proposed Roof Plan				
Drawn by	FH	Checked by	MG	Date 02.09.25
Status	PRELIMINARY		Scale @ A1	1:30
Job no. 160	Dwg.no. P04		Rev. 1	