




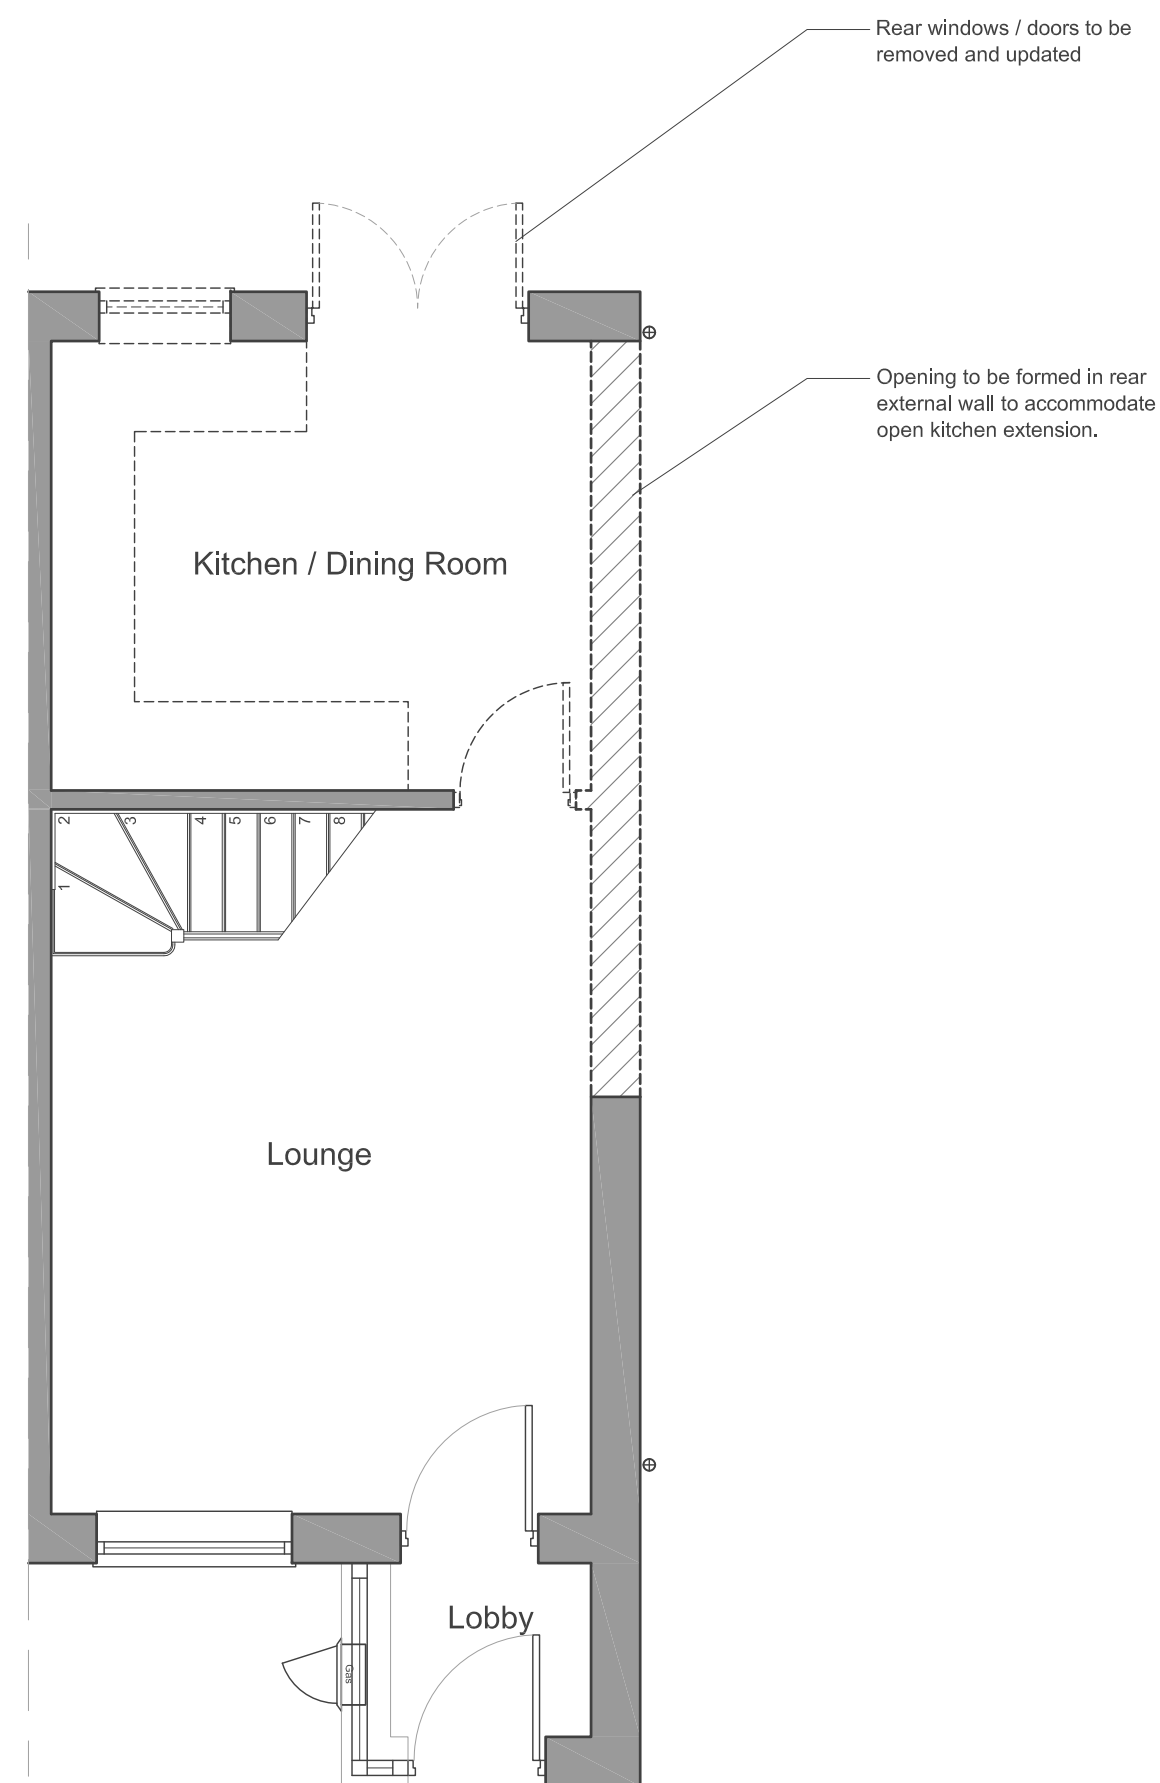

EXISTING GROUND FLOOR PLAN (1:50)

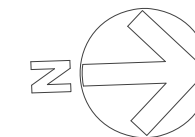

PROPOSED GROUND FLOOR PLAN (1:50)

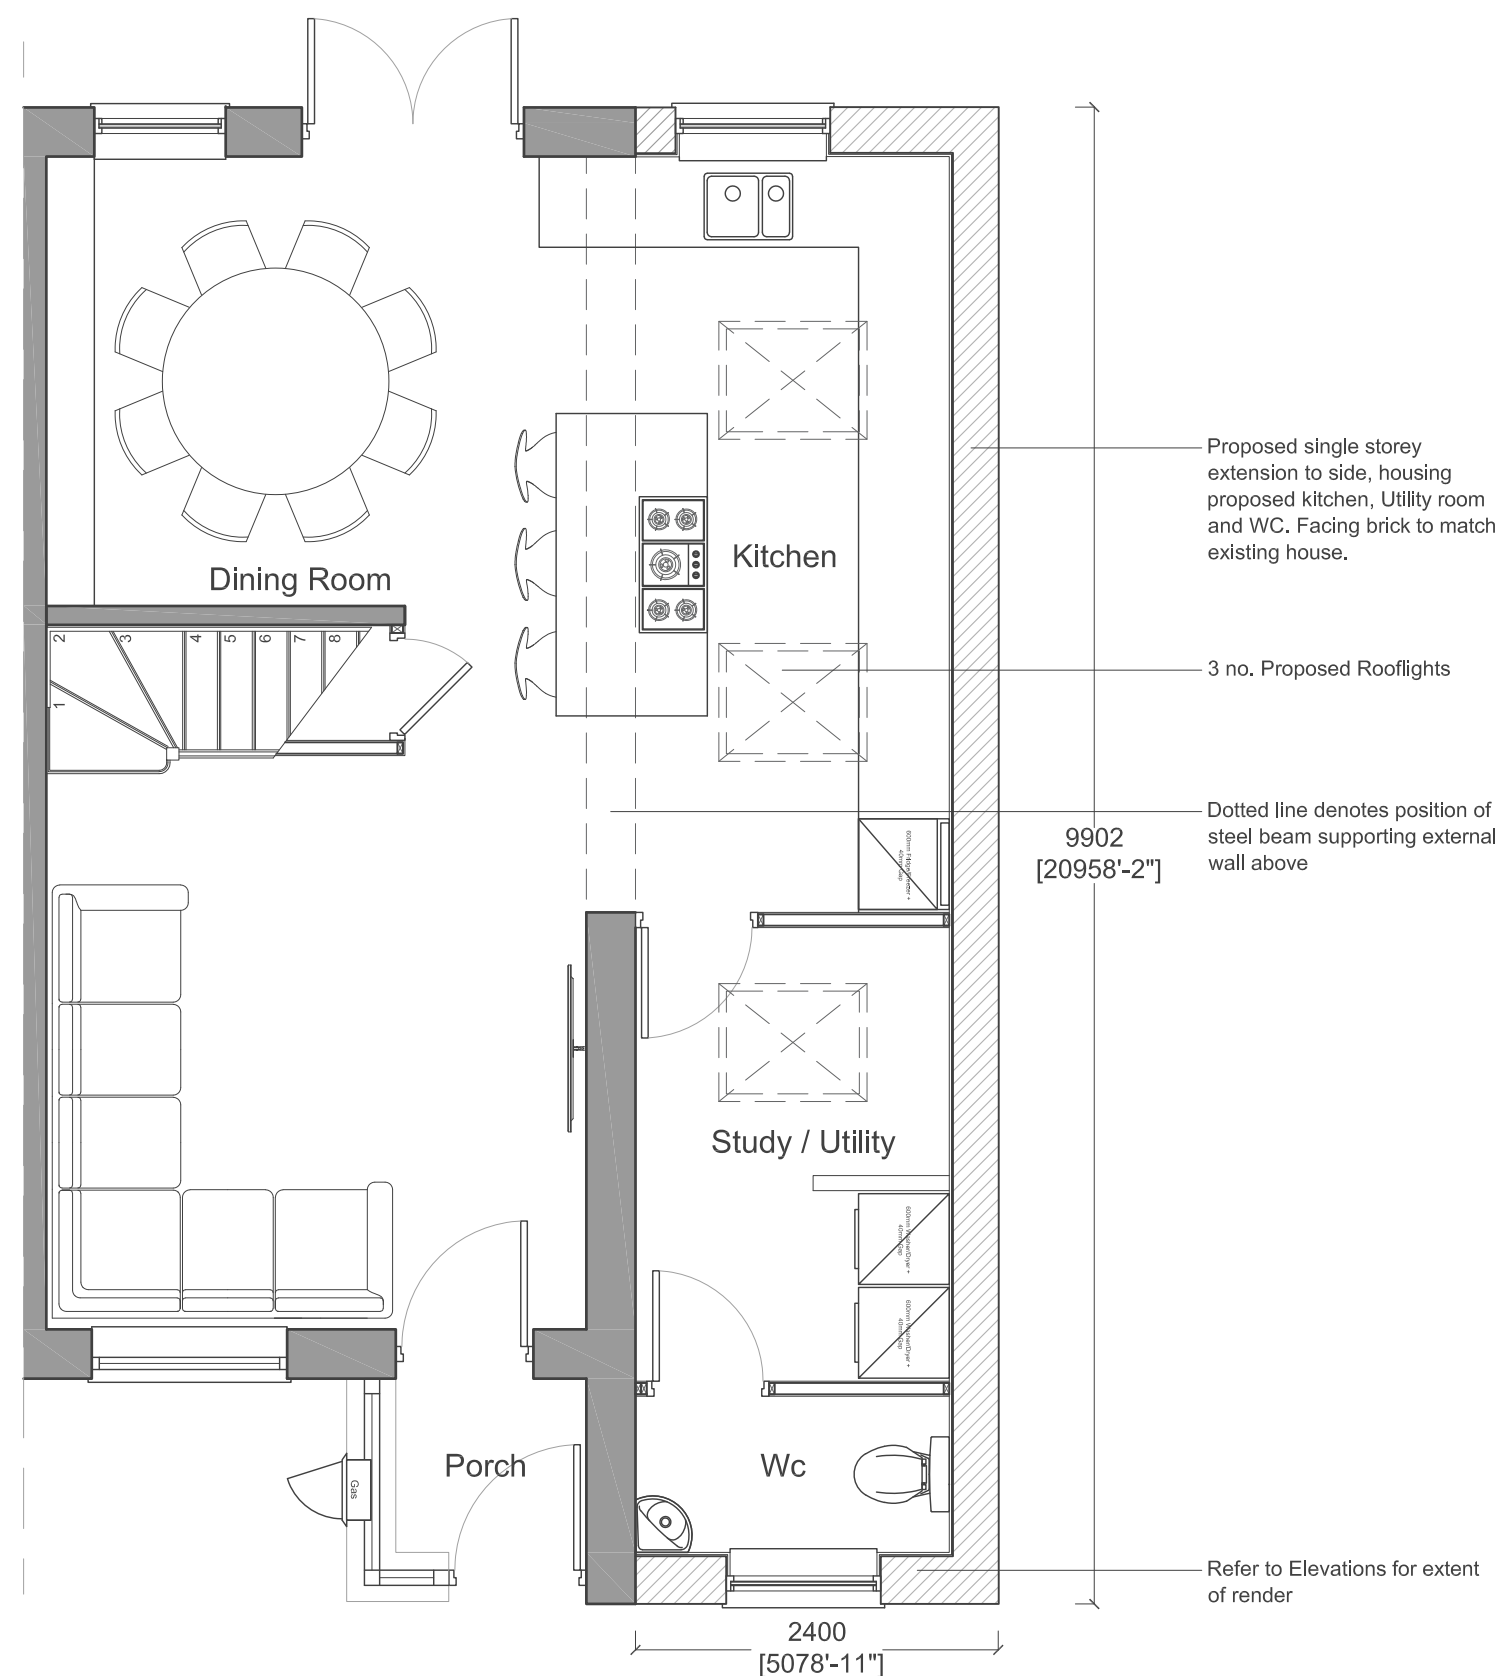

PLANNING	
Project: Proposed side extension to 43 Briery Hey Avenue, Kirkby	
DR.01 - Existing & Proposed Ground Floor Plans	
Sheet Size: A2 Date: July 2023 Scale: 1:50	