
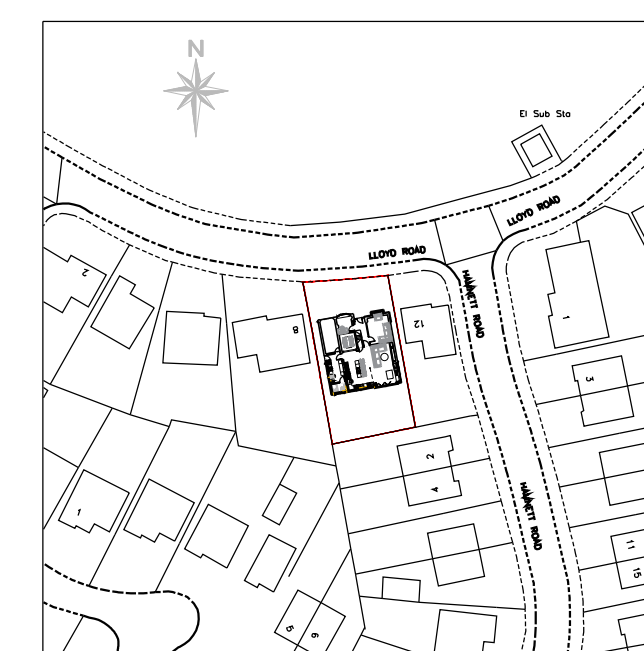
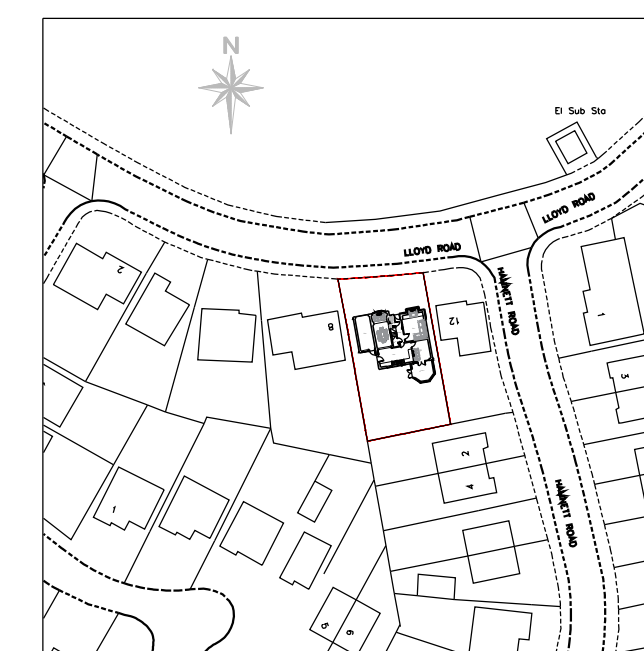
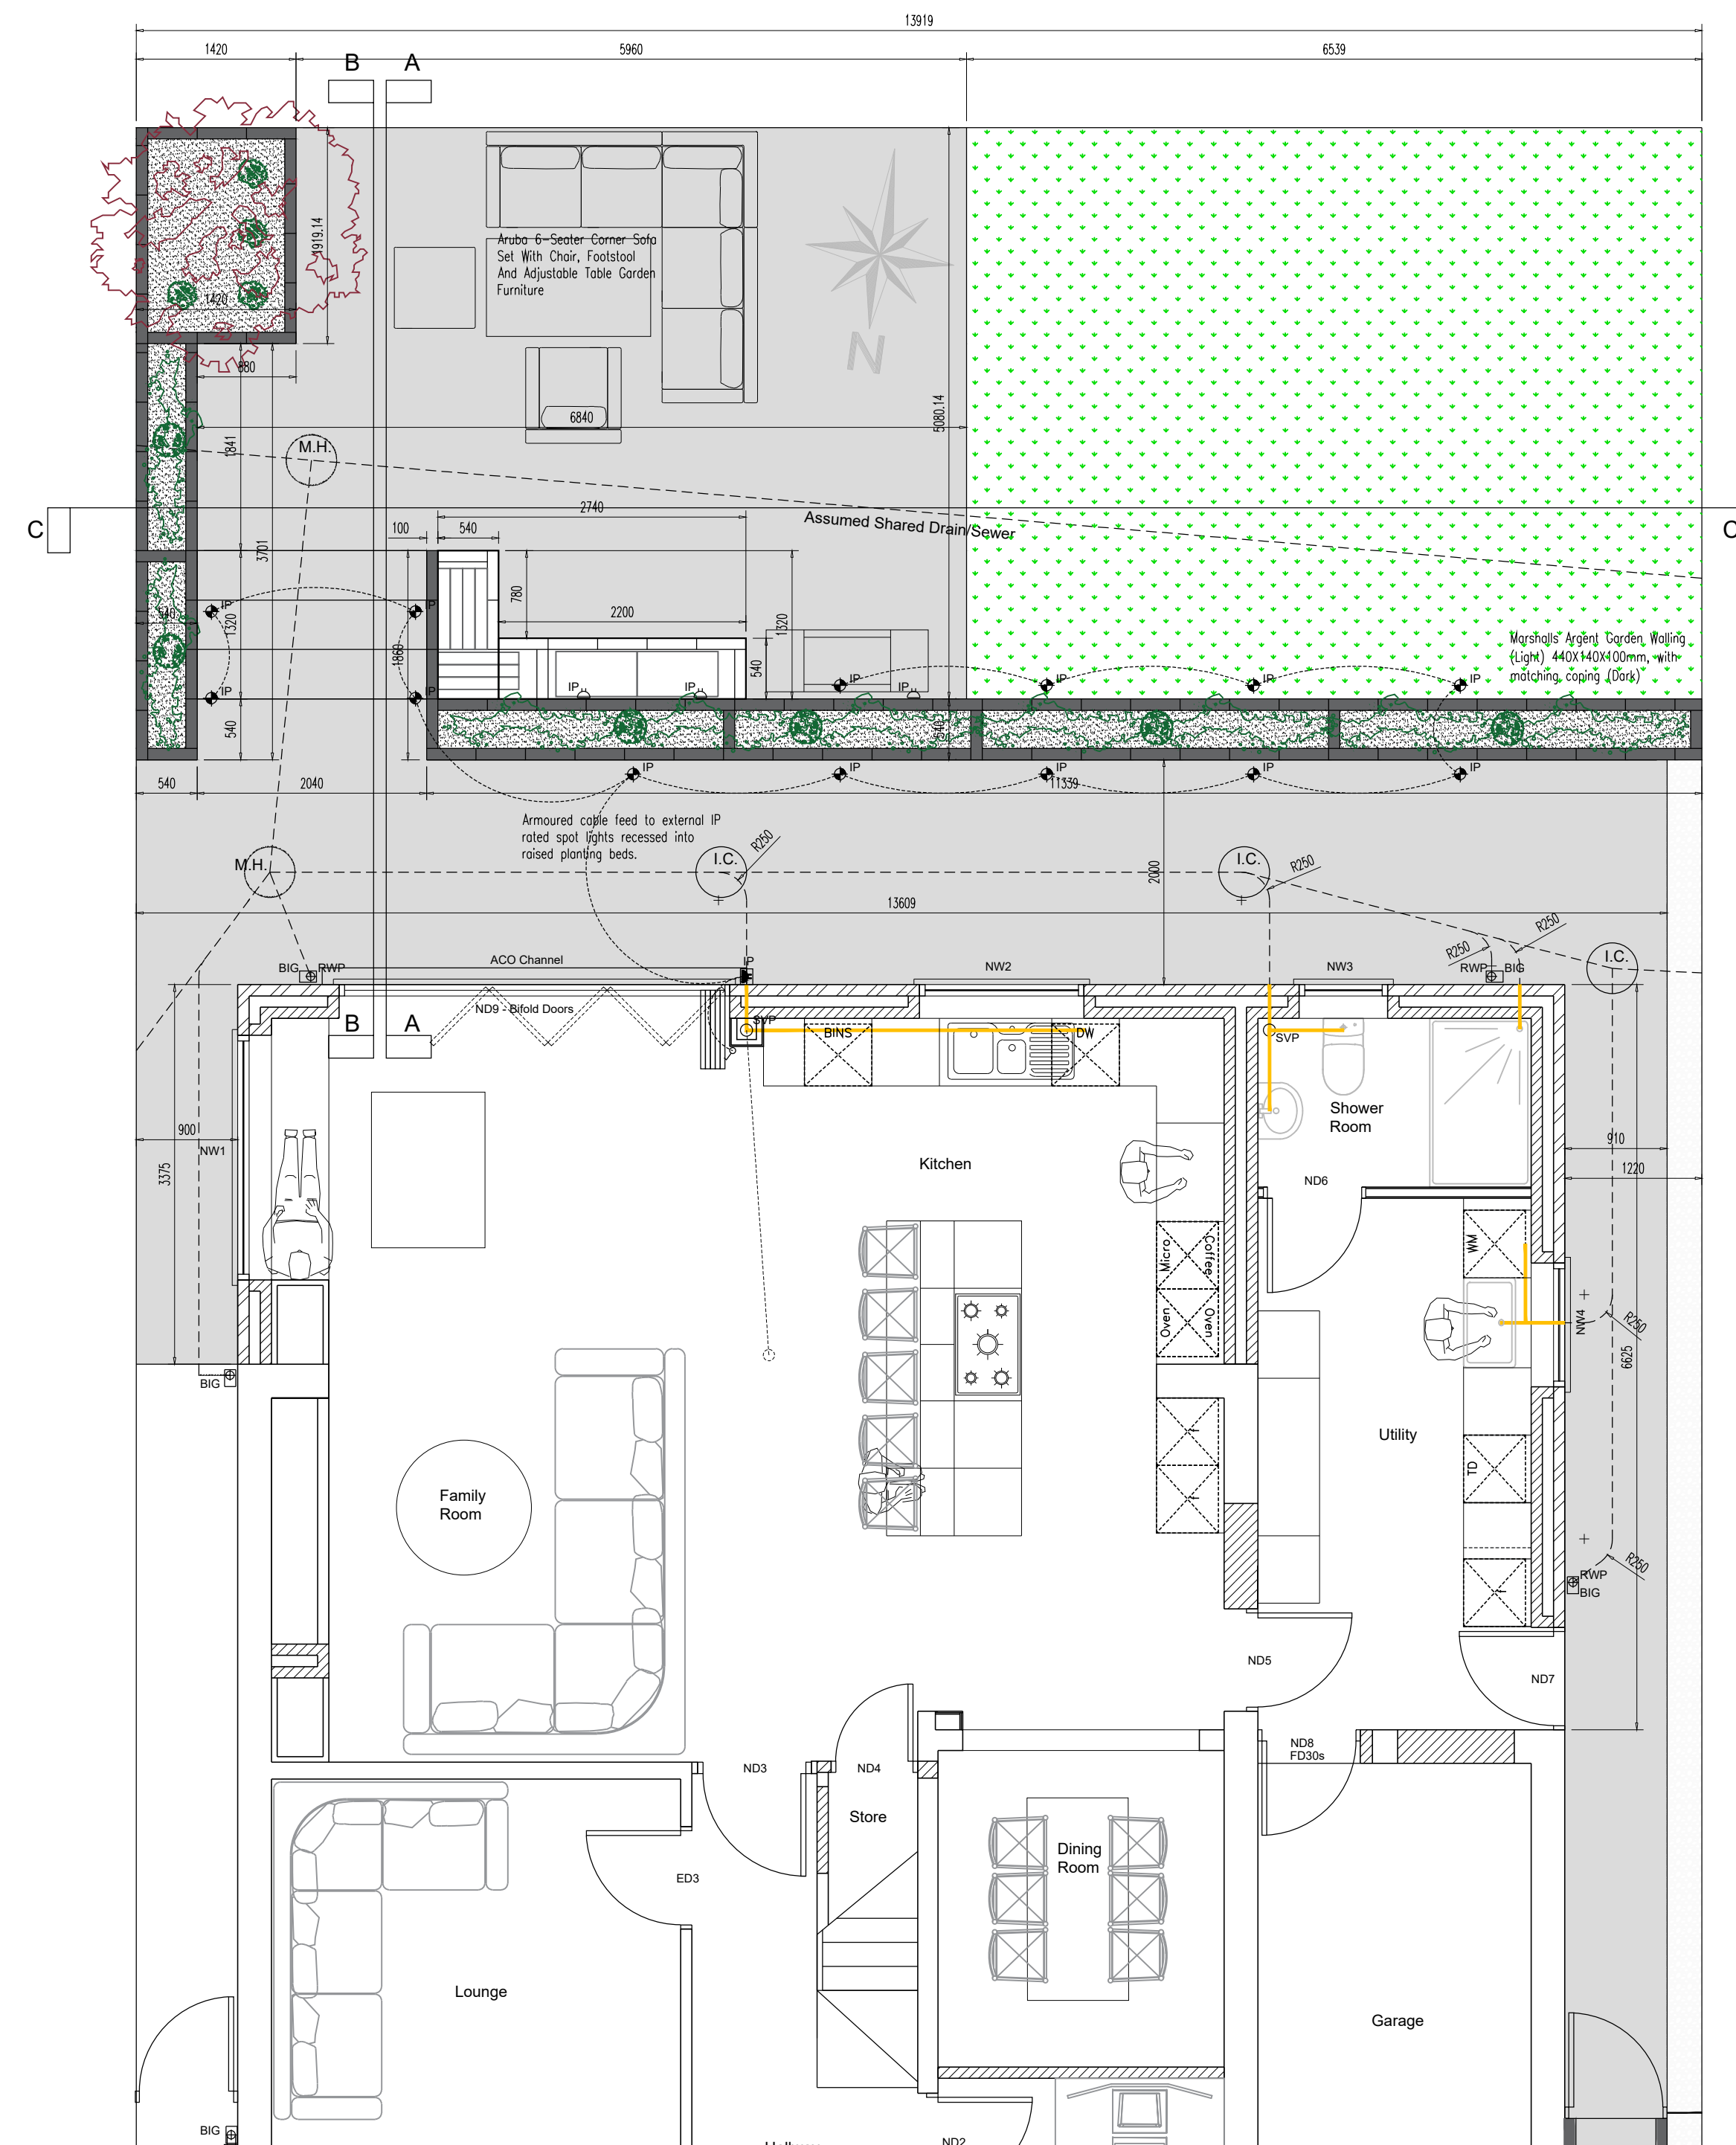


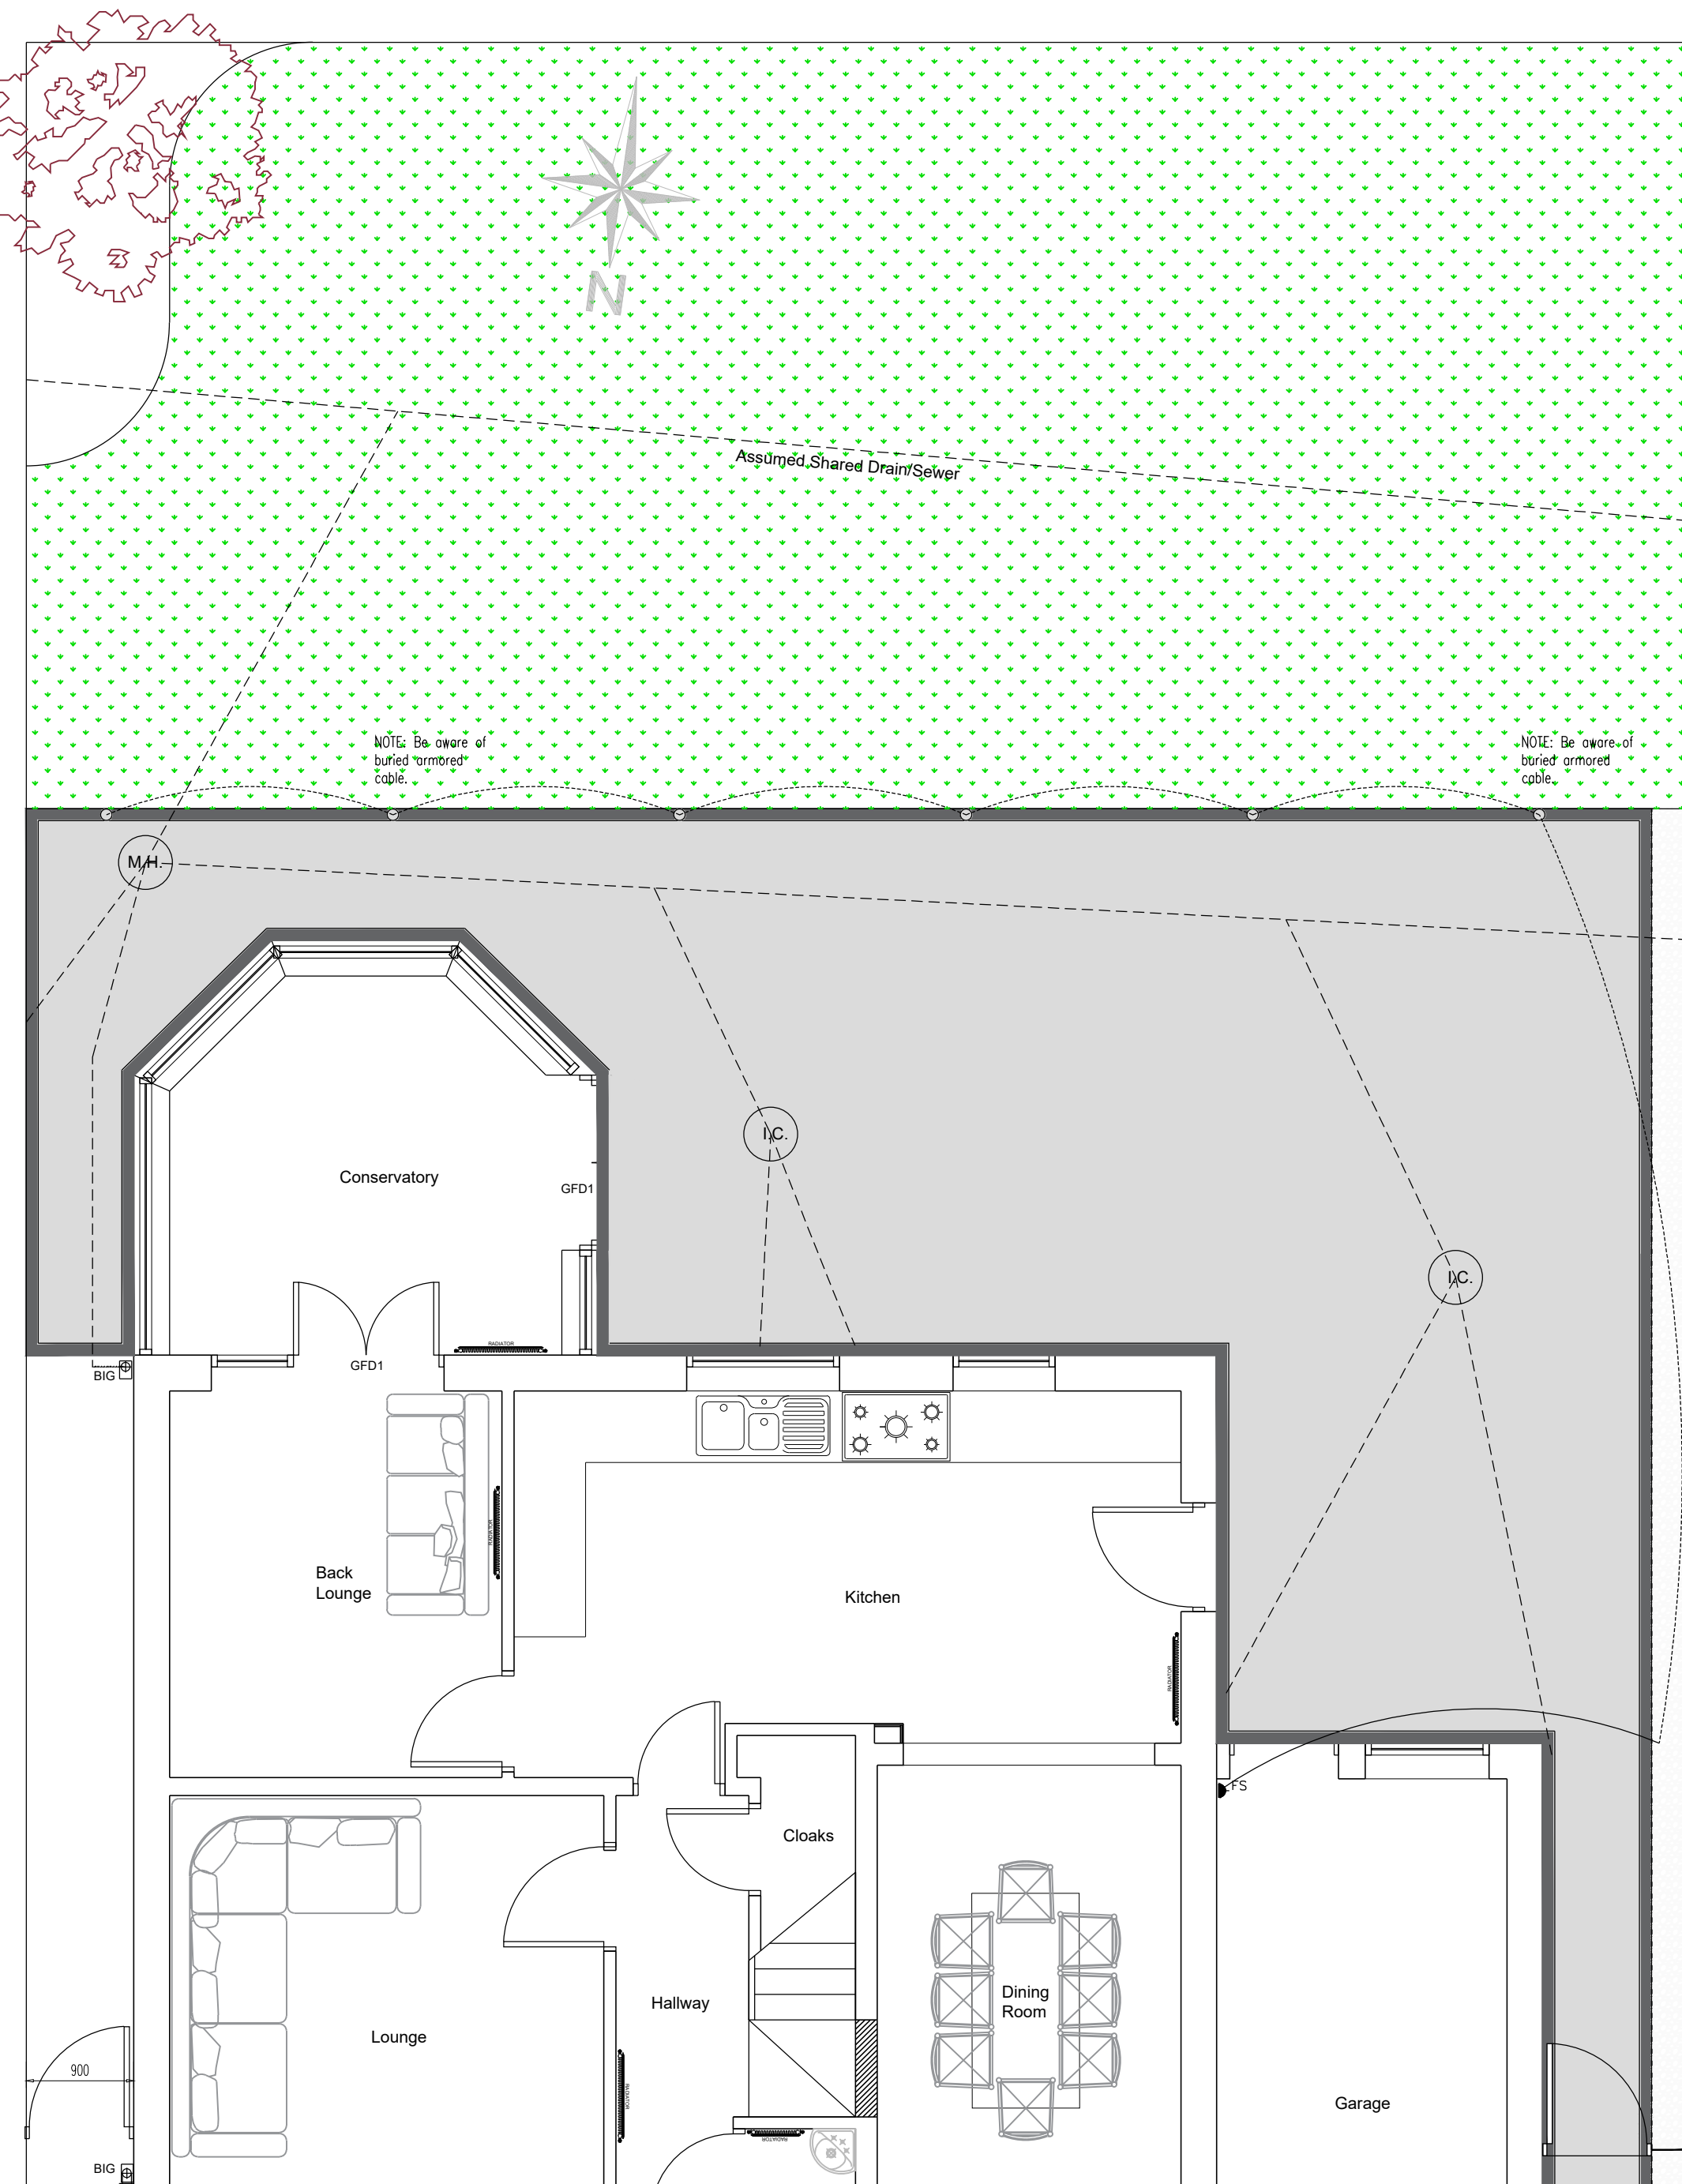




Made up Ground
Rear = $(5.608\text{m} \times 0.600\text{m}) \times 13.919\text{m}$
Total = 46.834 m³

Paving Areas
Rear Patio Indian Stone (Kandela Grey) = 77.132 sqm
Rear Total Paving = 77.132 sqm

Front Stone Paving (Charcoal) = 4.718 sqm
Front Indian Stone (Kandela Grey) = 23.484 sqm
Front Total Paving = 28.202 sqm

Lawn Areas
Front Lawn = 18.137 sqm
Rear Lawn = 43.620 sqm
Total = 61.757 sqm

Fencing
Rear: 1.8m high Concrete Post, Concrete Gravel Board
and Feather Edge Timber Infill Panel = 13.919m +
(6.419 x 2)
Total Rear = 26.757m

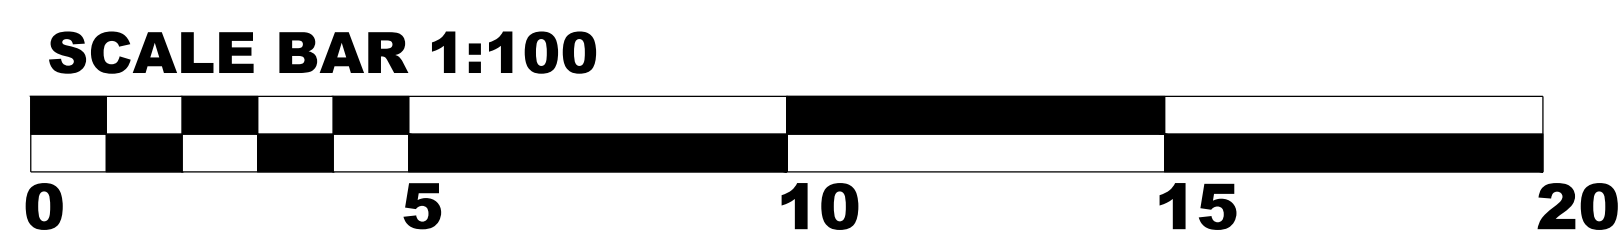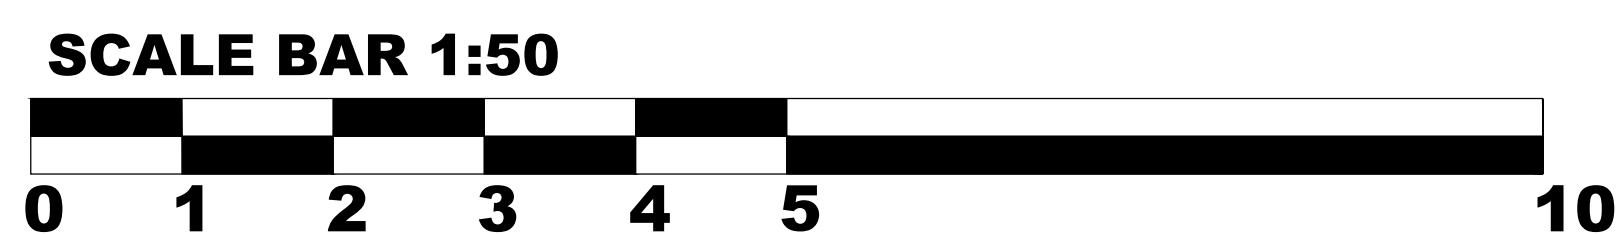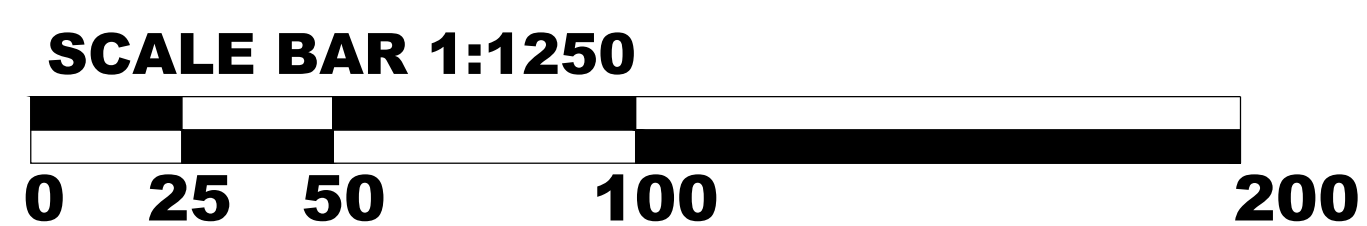

01	Nov24	Altered landscaping to rear garden to maintain the perimeter fencing height.		JS	LS
REV	DATE	DESCRIPTION		DRAWN	CHECKED
ORIGINAL SIZE		A1	SCALE 1:50	DATE Nov 2024	
CLIENT		Jay & Laura Siadankay 10 Lloyd Road, Prescott, L34 6LG --			
LOCATION		10 Lloyd Road, Prescot, Knowsley, L34 6LG			
DRAWING TITLE		PROPOSED LAYOUT SITE PLANS			
DRAWING NUMBER		LloydRd/Extension/T/04	REVISION		v2
Jay Siadankay 10 Lloyd Road, Prescot, Knowsley, L34 6LG MOB: 07643164132 - E-Mail: jsiadankay@btinternet.com					