




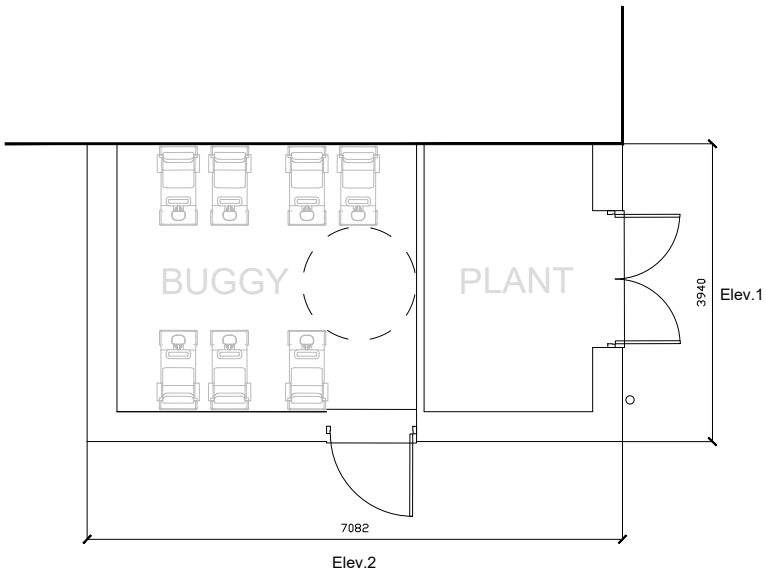


2004  
01 Buggy Store - Floor Plan  
Scale 1:100

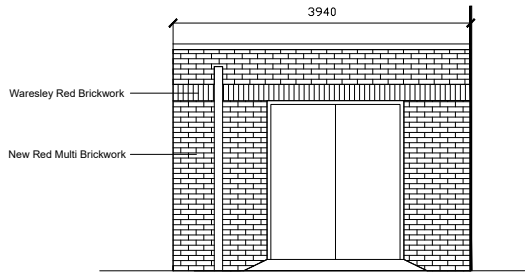


2004  
01 Buggy Store - Elevation 1  
Scale 1:100

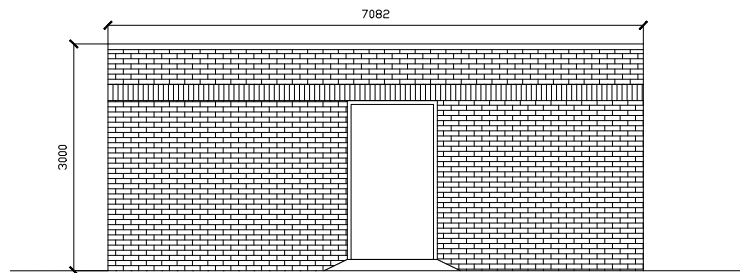


2004  
01 Buggy Store - Elevation 2  
Scale 1:100

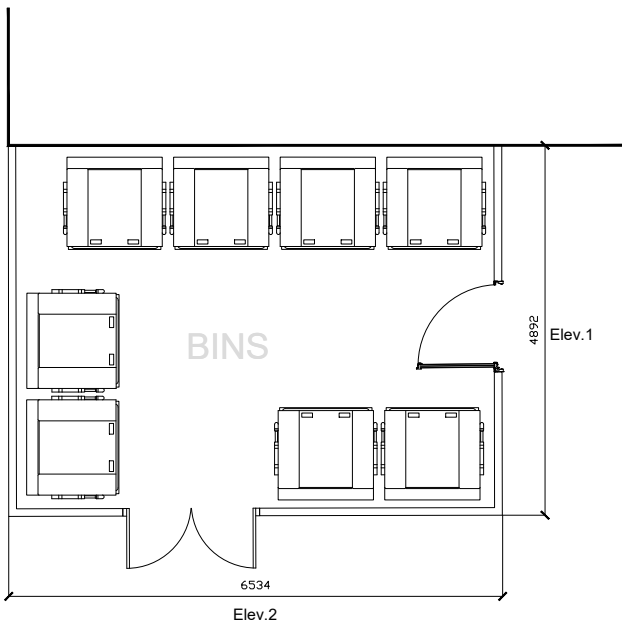


2004  
01 Bin Store - Floor Plan  
Scale 1:100

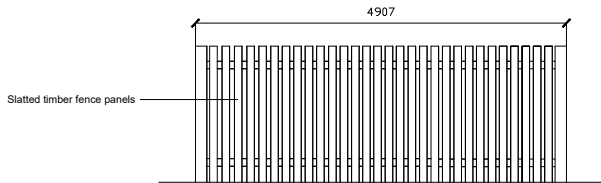

2004  
01 Bin Store - Elevation 1  
Scale 1:100

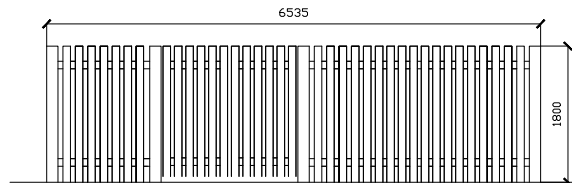

2004  
01 Bin Store - Elevation 2  
Scale 1:100

 

- Notes:
- All drawings are subject to Planning and Building Control consent.
  - The details shown are for design intent purposes only and are subject to further design development with suppliers and sub-contractors
  - Proposals subject to consultation and approval from Local Authority Building Control or an Approved Inspector
  - All setting out dimensions should be checked on-site prior to construction and any discrepancies and/or omissions should be reported to the Architect immediately

Rev. Date Details

Drawn Chkd

Rev. Date Details

Drawn Chkd

Drawn By: MP  
Date: 03.11.23  
Checked By: MA  
Date: 03.11.23  
Project No: 23046  
Scale: 1:100 @A3  
Dwg No: 2004  
Rev: P1

Issued for: PLANNING ISSUE  
Project/Client: Project Evolve RL Scheme, St Chad's Drive Kirkby, McCarthy Stone  
Drawing: Buggy & Bin Store

**BrightSPACE**  
architects

27 Glasshouse Studios, Fryern Court Road, Fordingbridge, Hampshire, SP6 1QX  
T: (01425) 655806 www.brightspacearchitects.com  
© Brightspace Architects Ltd. Contractors must work only to figured dimensions which are to be checked on site.  
Registered Office - 27 Glasshouse Studios, Fryern Court Road, Fordingbridge, Hants, SP6 1QX. Registered Number - 07990908