


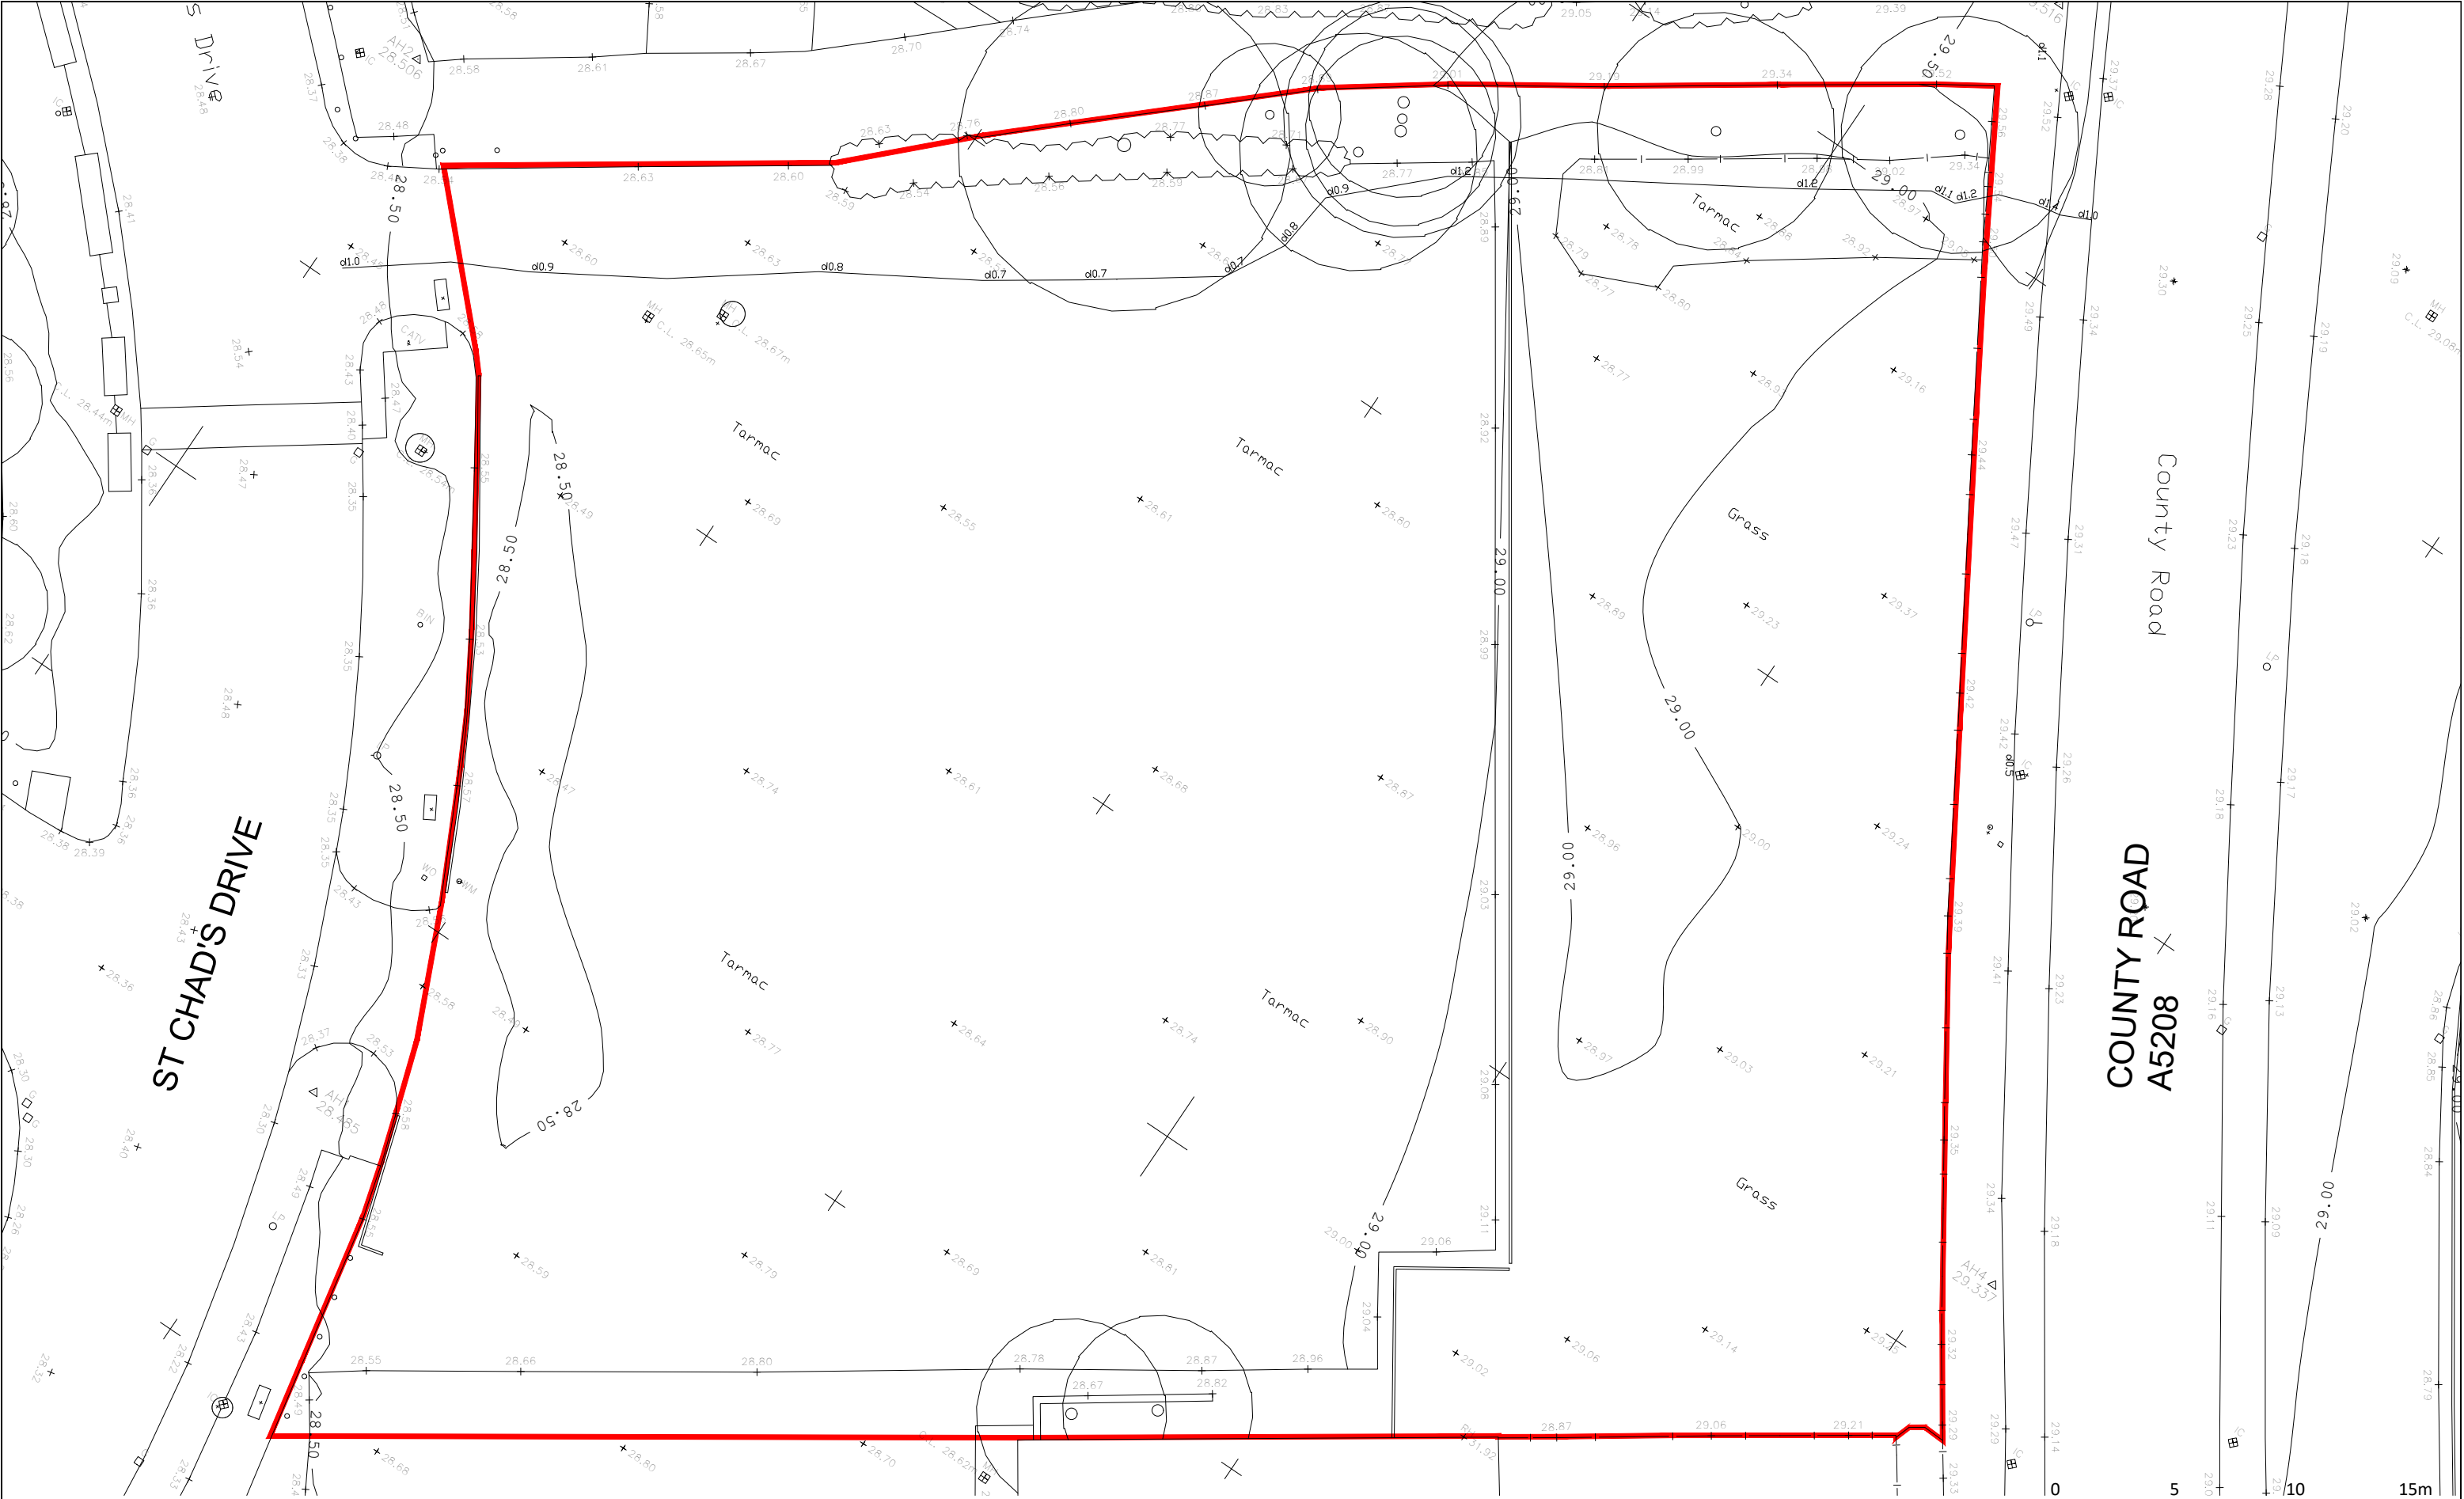

1001
01

Existing Site Plan
Scale 1:250

Notes:

- All drawings are subject to Planning and Building Control consent.
- The details shown are for design intent purposes only and are subject to further design development with suppliers and sub-contractors
- Proposals subject to consultation and approval from Local Authority Building Control or an Approved Inspector
- All setting out dimensions should be checked on-site prior to construction and any discrepancies and/or omissions should be reported to the Architect immediately

Rev

Date

Details

Drawn

Chkd

Rev

Date

Details

Drawn

Chkd

Drawn By:

MP

Date:

03.11.23

Checked By:

MA

Date:

03.11.23

Project No:

23046

Scale:

1:250

@A3

Dwg No:

1001

Rev:

P1

Issued for:

PLANNING ISSUE

Project/Client:

Project Evolve RL
Scheme, St Chad's Drive
Kirkby, McCarthy Stone

Drawing:

Existing Site Plan

BrightSPACE
architects

27 Glasshouse Studios, Fryern Court Road, Fordingbridge, Hampshire, SP6 1QX
T: (01425) 655806
www.brightspacearchitects.com
© Brightspace Architects Ltd. Contractors must work only to figured dimensions which are to be checked on site
Registered Office - 27 Glasshouse Studios, Fryern Court Road, Fordingbridge, Hants, SP6 1QX. Registered Number - 07999098