


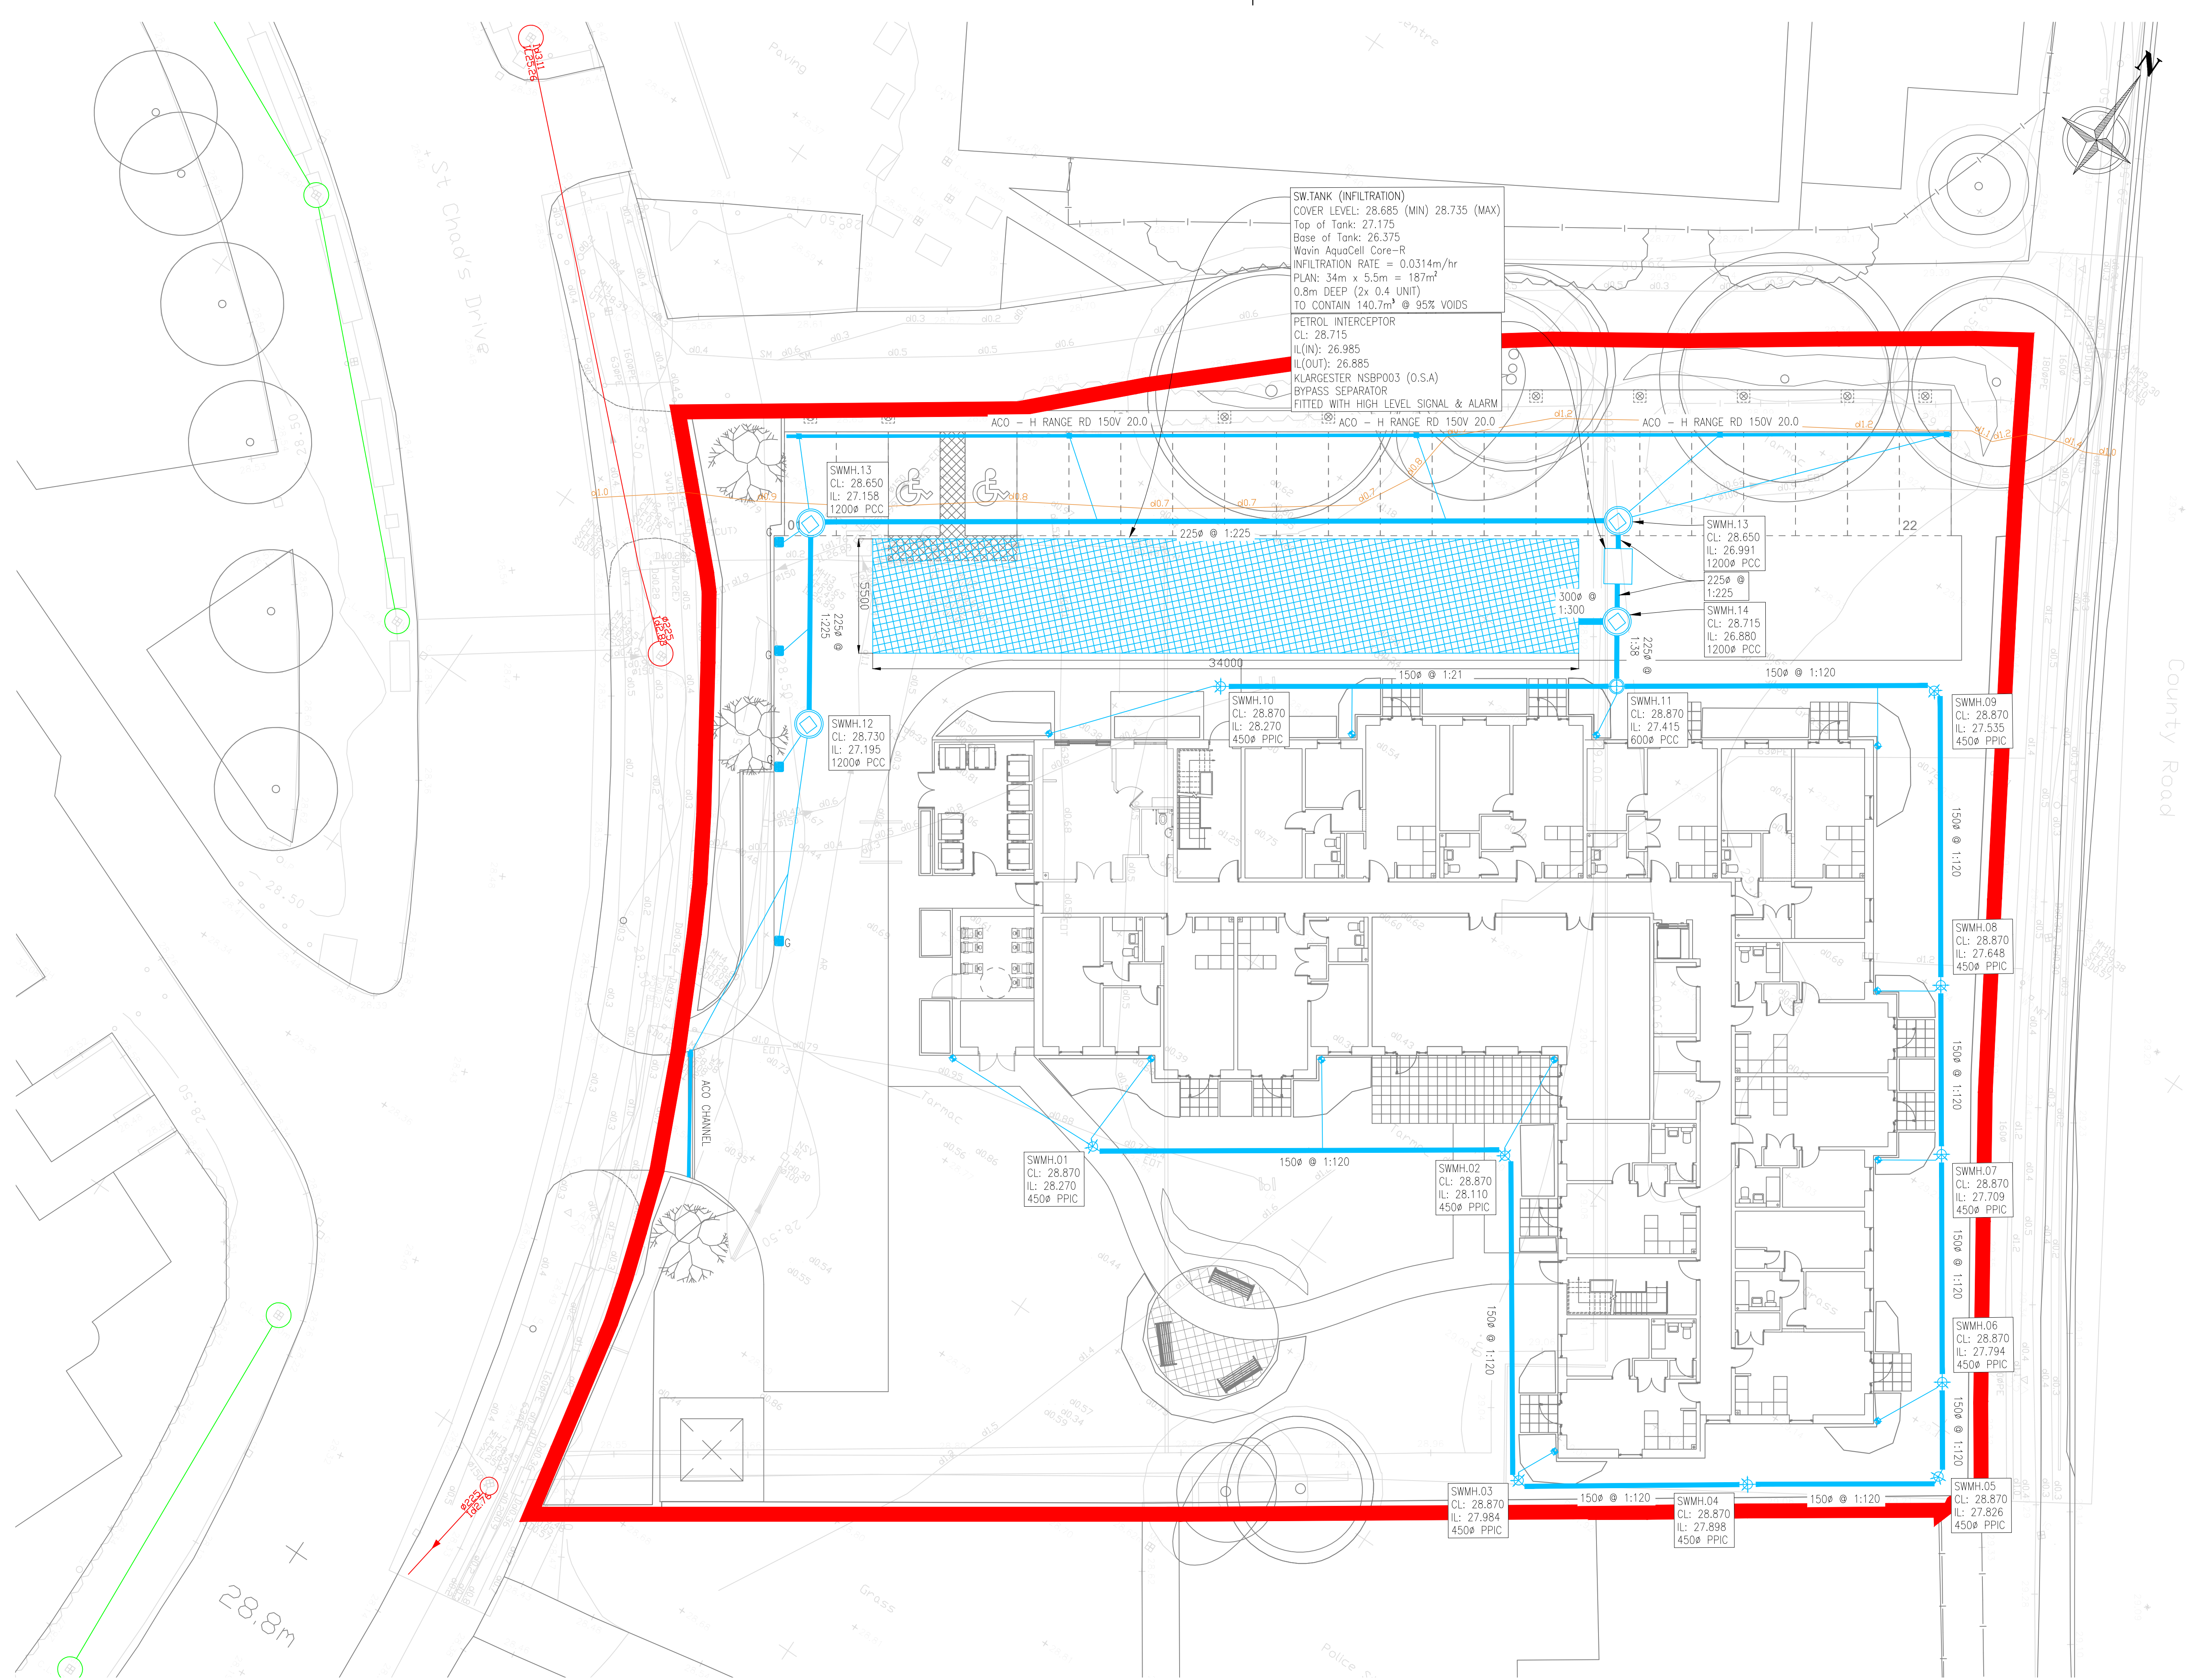

NOTES:-

- All dimensions must be checked on site and not scaled from this drawing.
- The Contractor shall make a survey of the site and shall be responsible for obtaining all dimensions and levels necessary for the proper fabrication of the structure as indicated.
- All levels shown on this drawing are relative to Agreed Datum.
- This drawing is to be read in conjunction with 29958/100 Series Drawings.
- All existing invert levels are to be confirmed by contractor prior to construction. Connection subject to approval.

- Denotes Existing Surface Water Manhole
- Denotes Existing Surface Water Pipe
- Denotes Existing Foul Water Manhole
- Denotes Existing Foul Water Pipe
- Proposed Surface Water PPIC Chamber
- Proposed Rainwater Pipe
- Proposed Channel Drain
- Proposed Surface Water Sewer
- Proposed Surface Water Concrete Chamber
- Proposed HydroBrake Chamber
- Proposed Road Gully

A	30/11/23	ISSUED FOR APPROVAL	WP	WP
Rev	Date	Description	DR	CH
© copyright				
GGP CONSULT CONSULTING ENGINEERS ARCHITECTS PROJECT MANAGEMENT 2 Hallam Road Priory Park East HULL HU4 7DY United Kingdom Telephone(+44) 01482 627963 Fax (+44) 01482 641736 Email info@ggpconsult.co.uk Client McCARTHY STONE <i>Life, well lived</i> Job Title Kirkby, St Chad's Drive, Liverpool, L32 8RH Drawing Title Proposed Surface Water Drainage Plan (Infiltration) Status APPROVAL Scale 1:150 @ A1 Date Nov' 2023 Drawn By W. Brown Checked W.B Approved J.H.C Dwg. No. 29958 / 112 Rev A				

NOT FOR CONSTRUCTION