


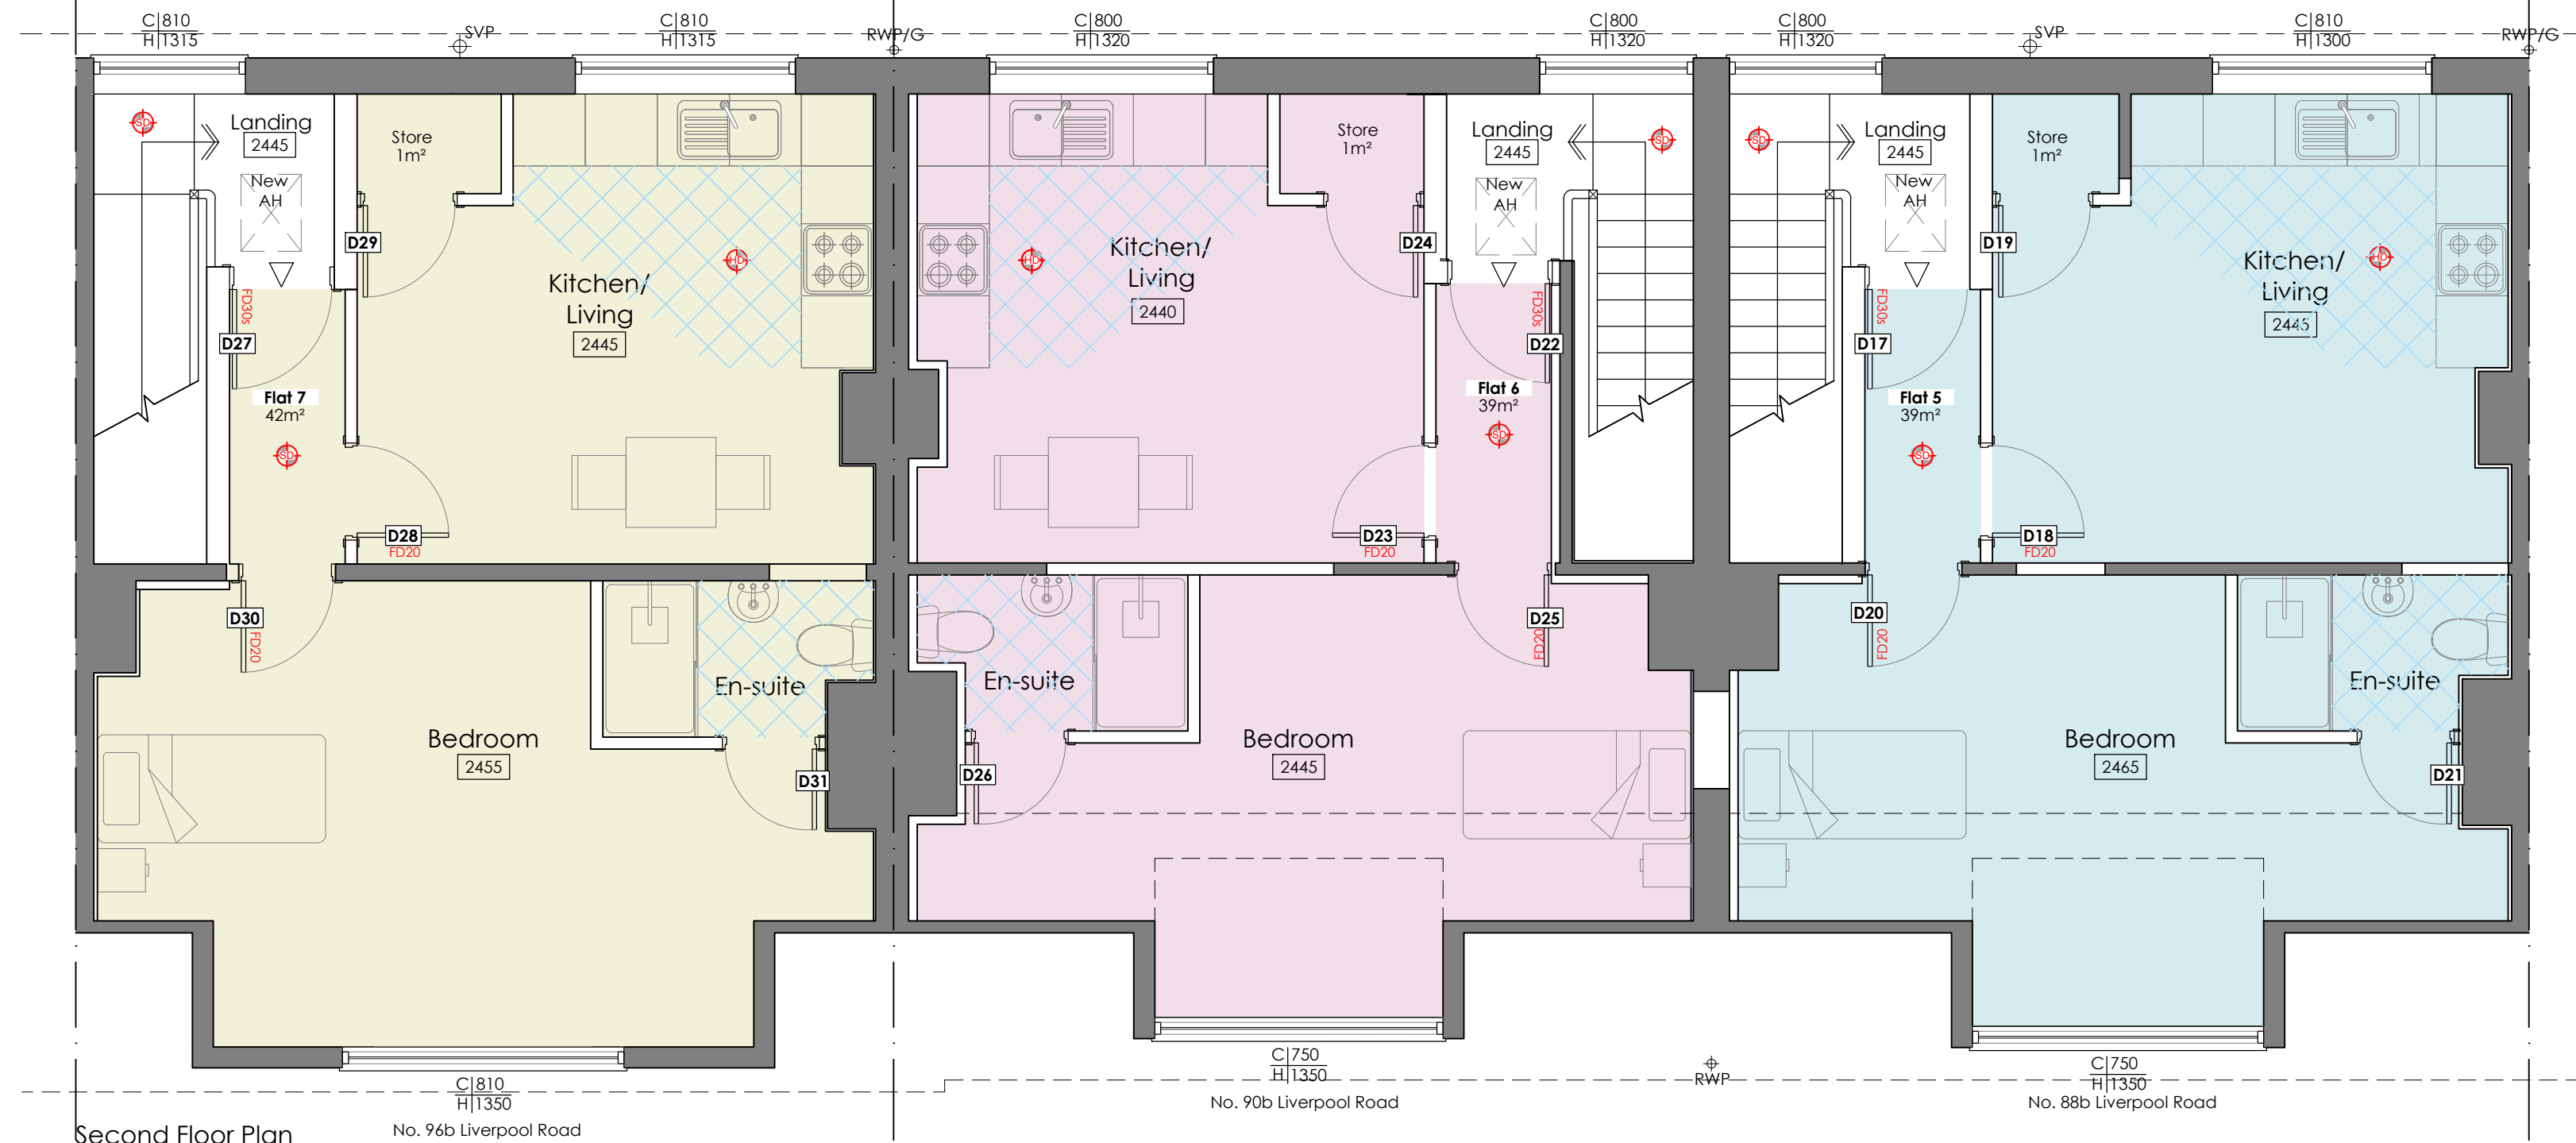


Second Floor Plan
Scale: 1:50

Schedule of Accommodation


Bedsit 1	28.4m²	1 Person
Bedsit 2	27.5m²	1 Person
Flat 3	36.9m²	1 Person
Bedsit 4	26.5m²	1 Person
Flat 5	39m²	1 Person
Flat 6	39m²	1 Person
Flat 7	42m²	1 Person




Front (North) Elevation
Scale: 1:100

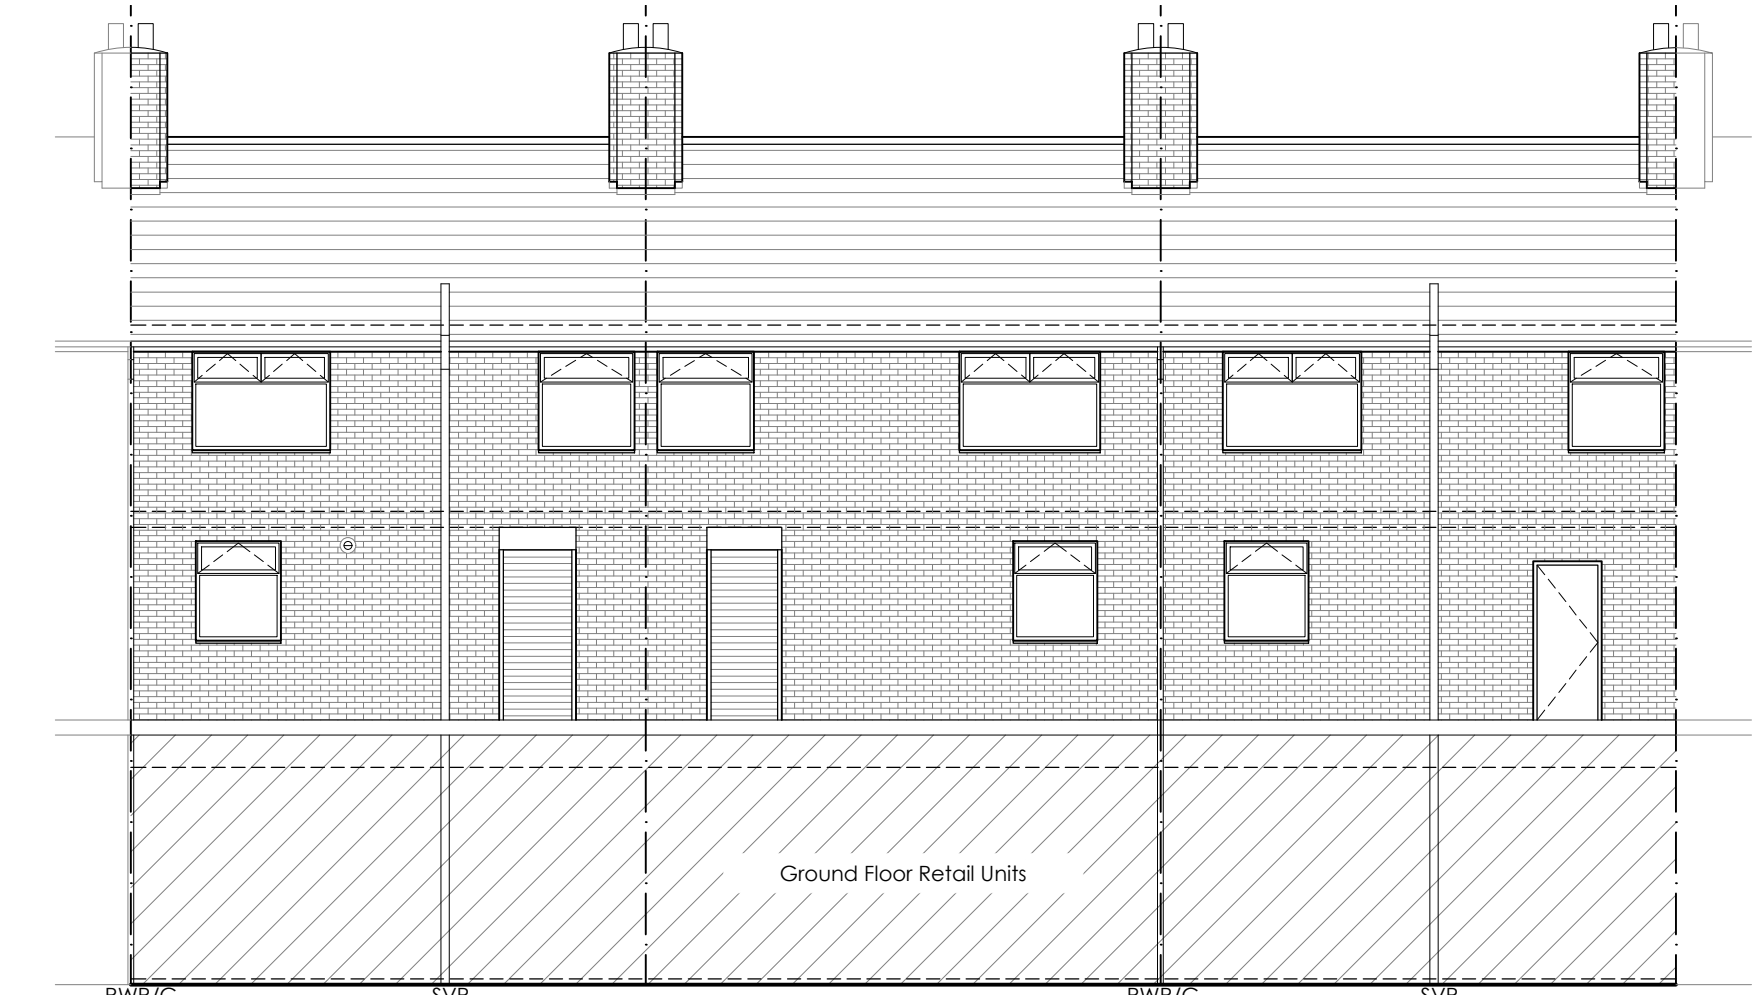


Rear (South) Elevation
Scale: 1:100

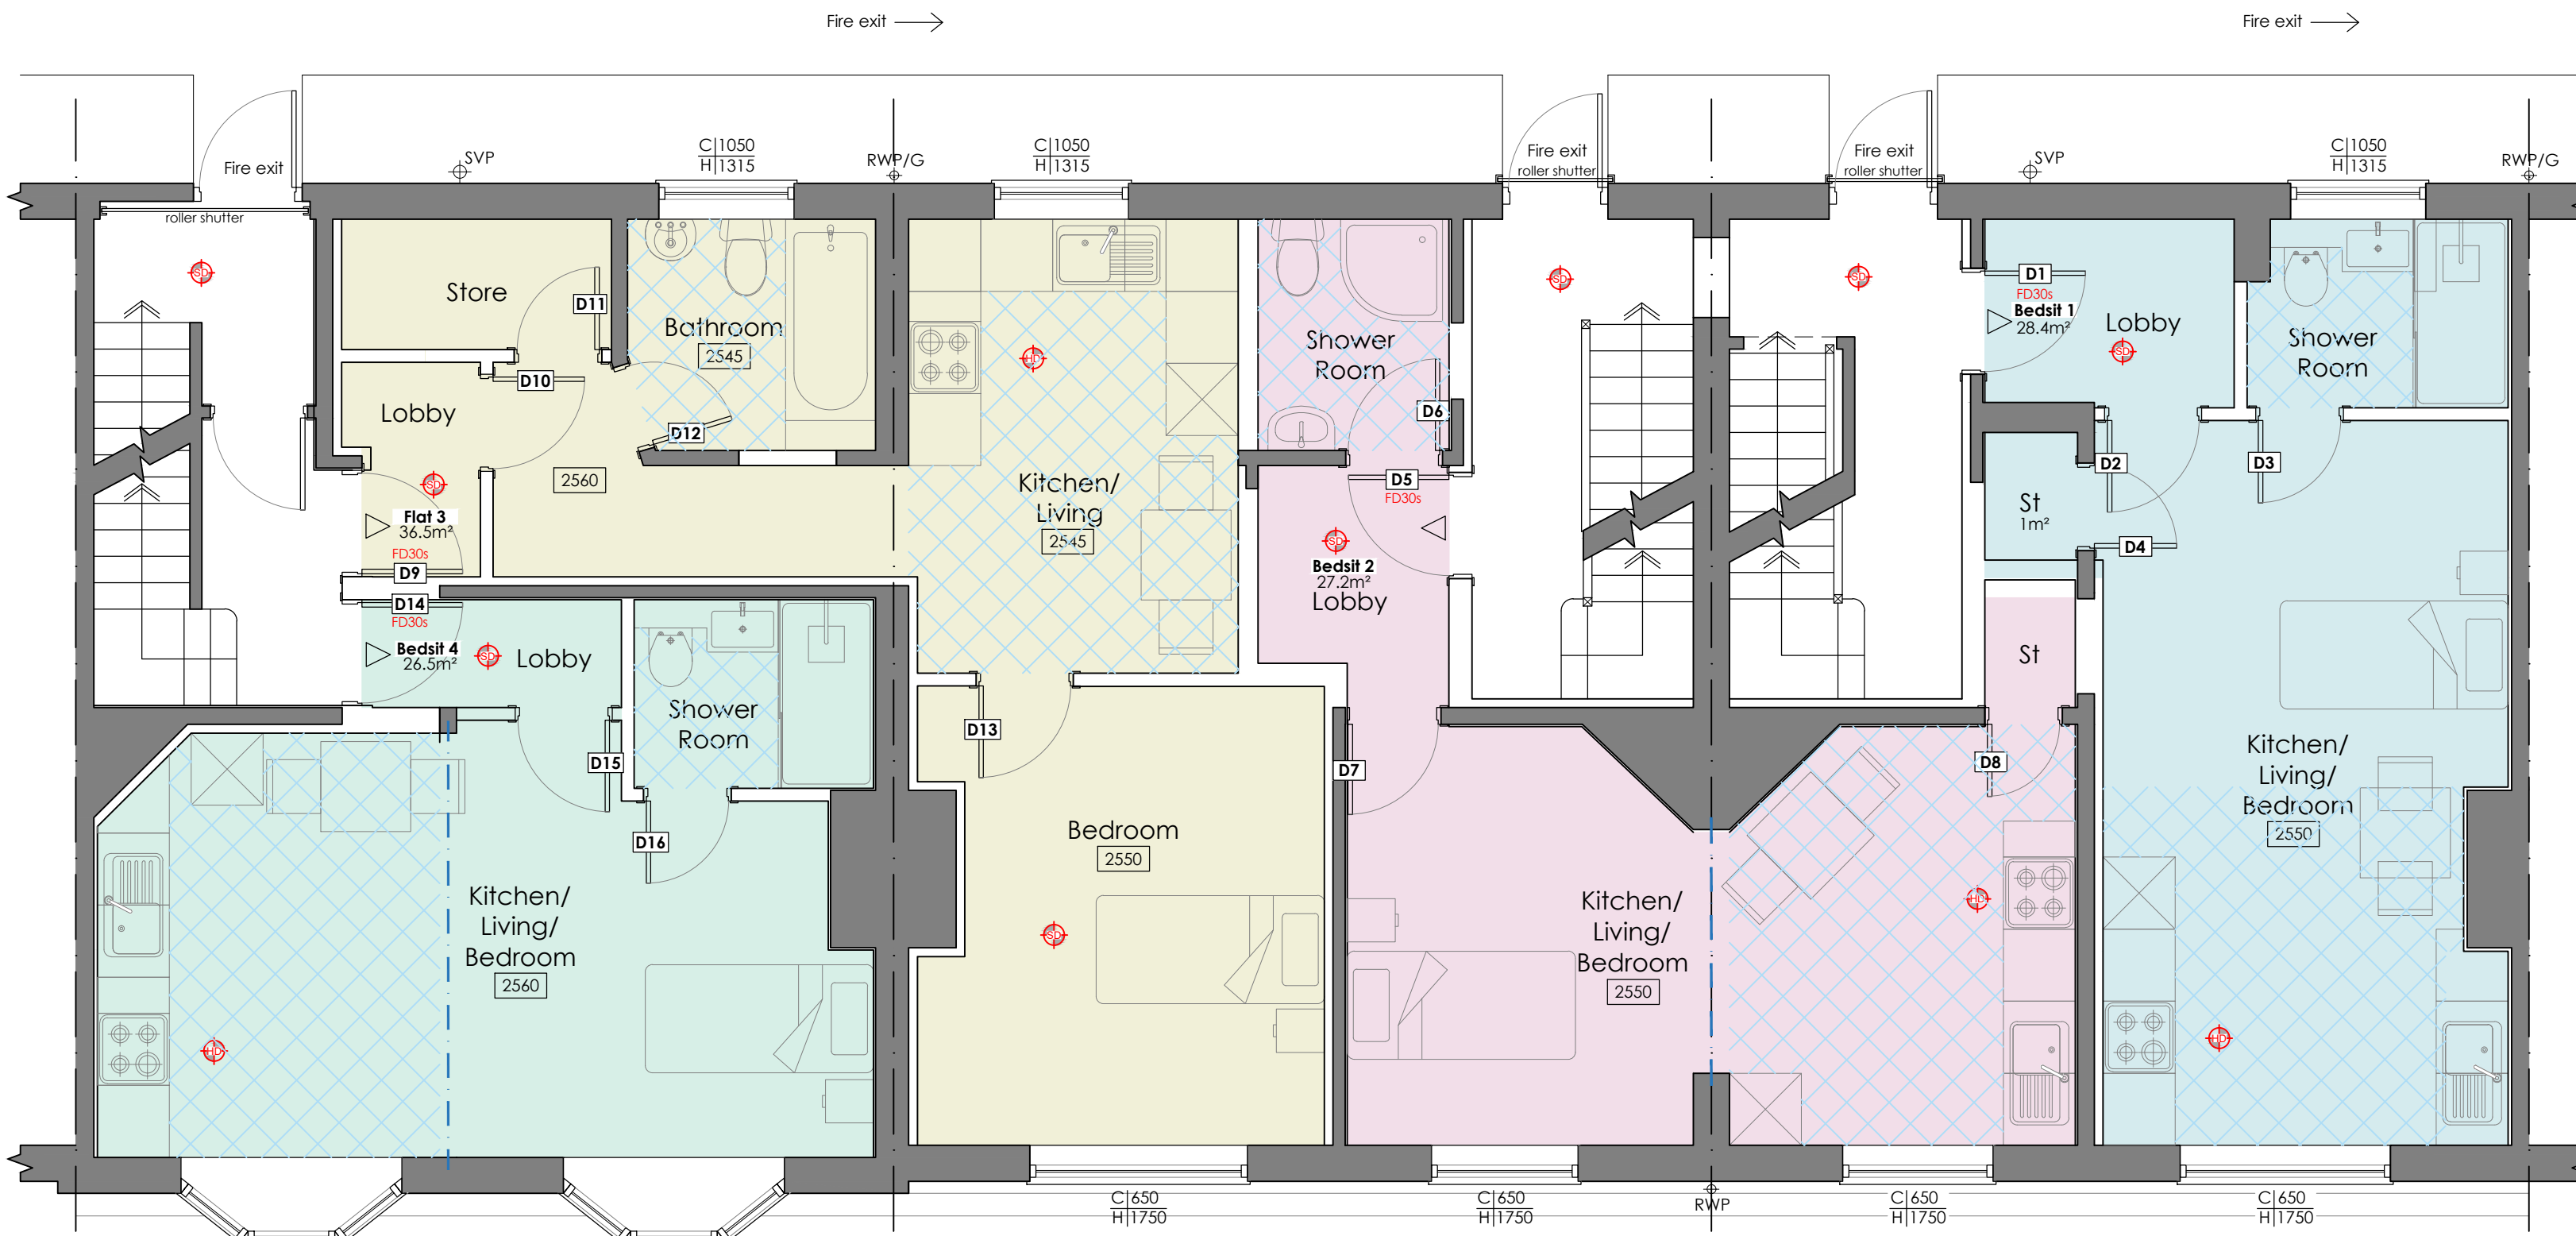


First Floor Plan
Scale: 1:50

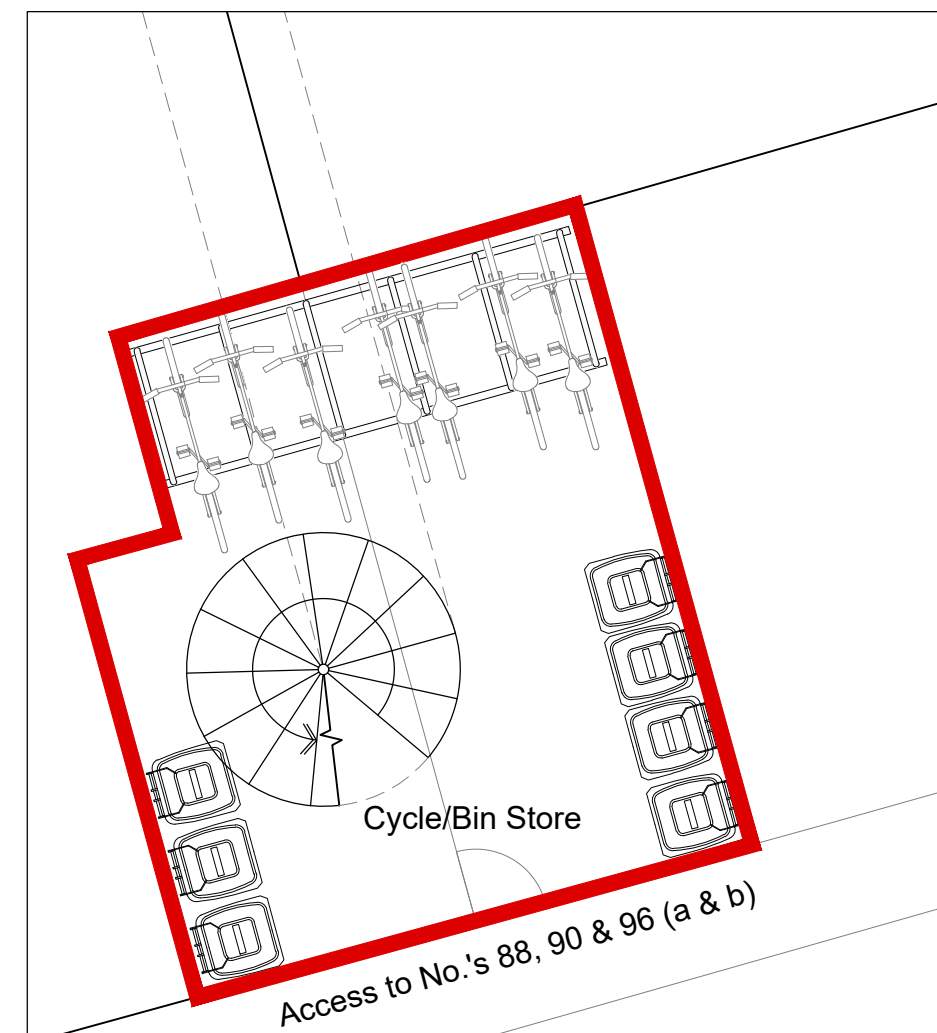

Cycle/Bin Store Detail
Scale: 1:50

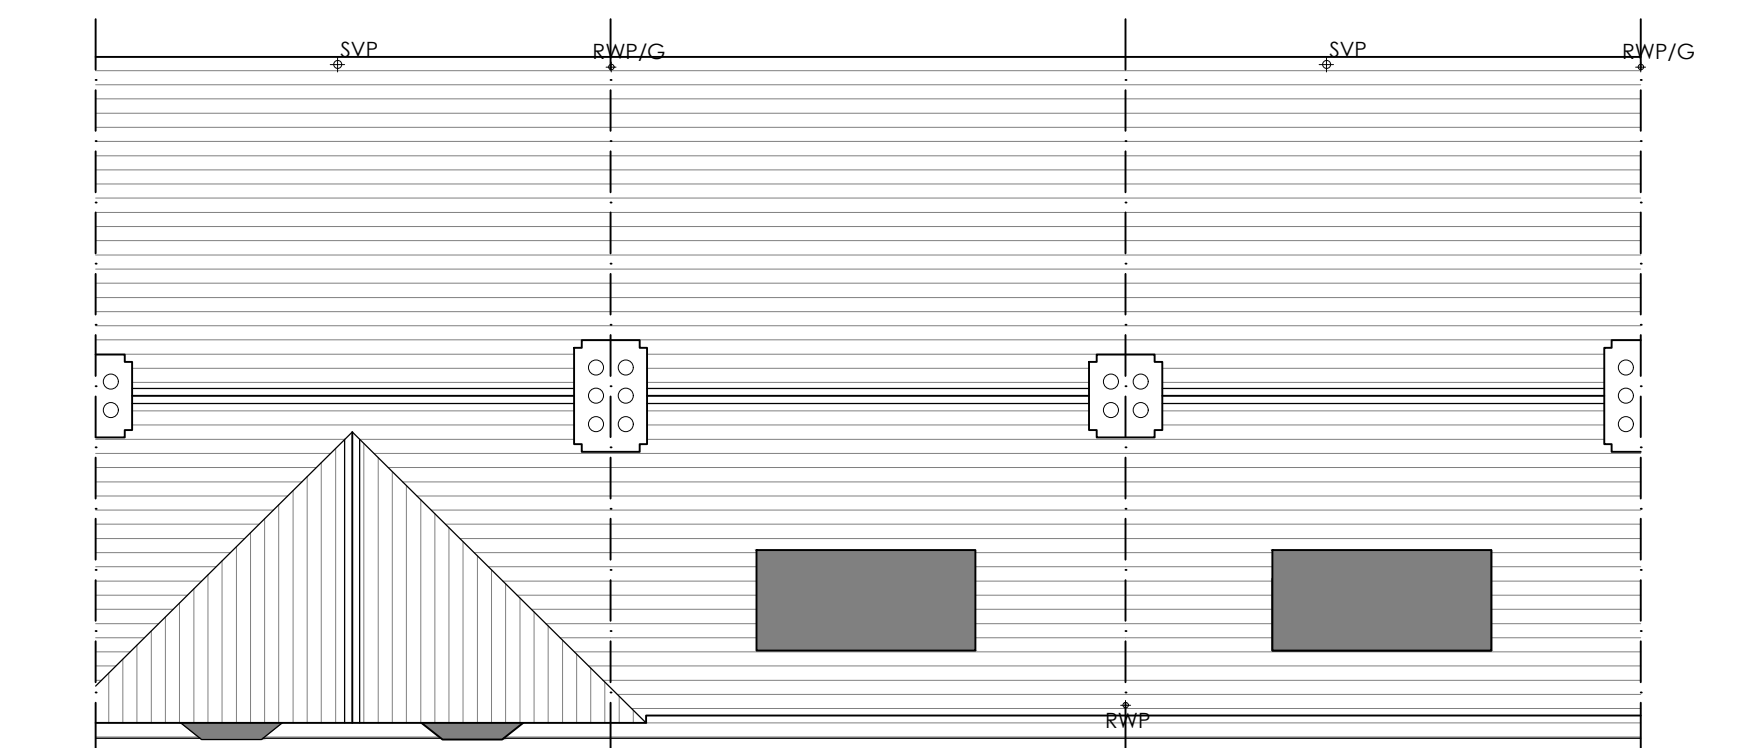

Roof Plan
Scale: 1:100

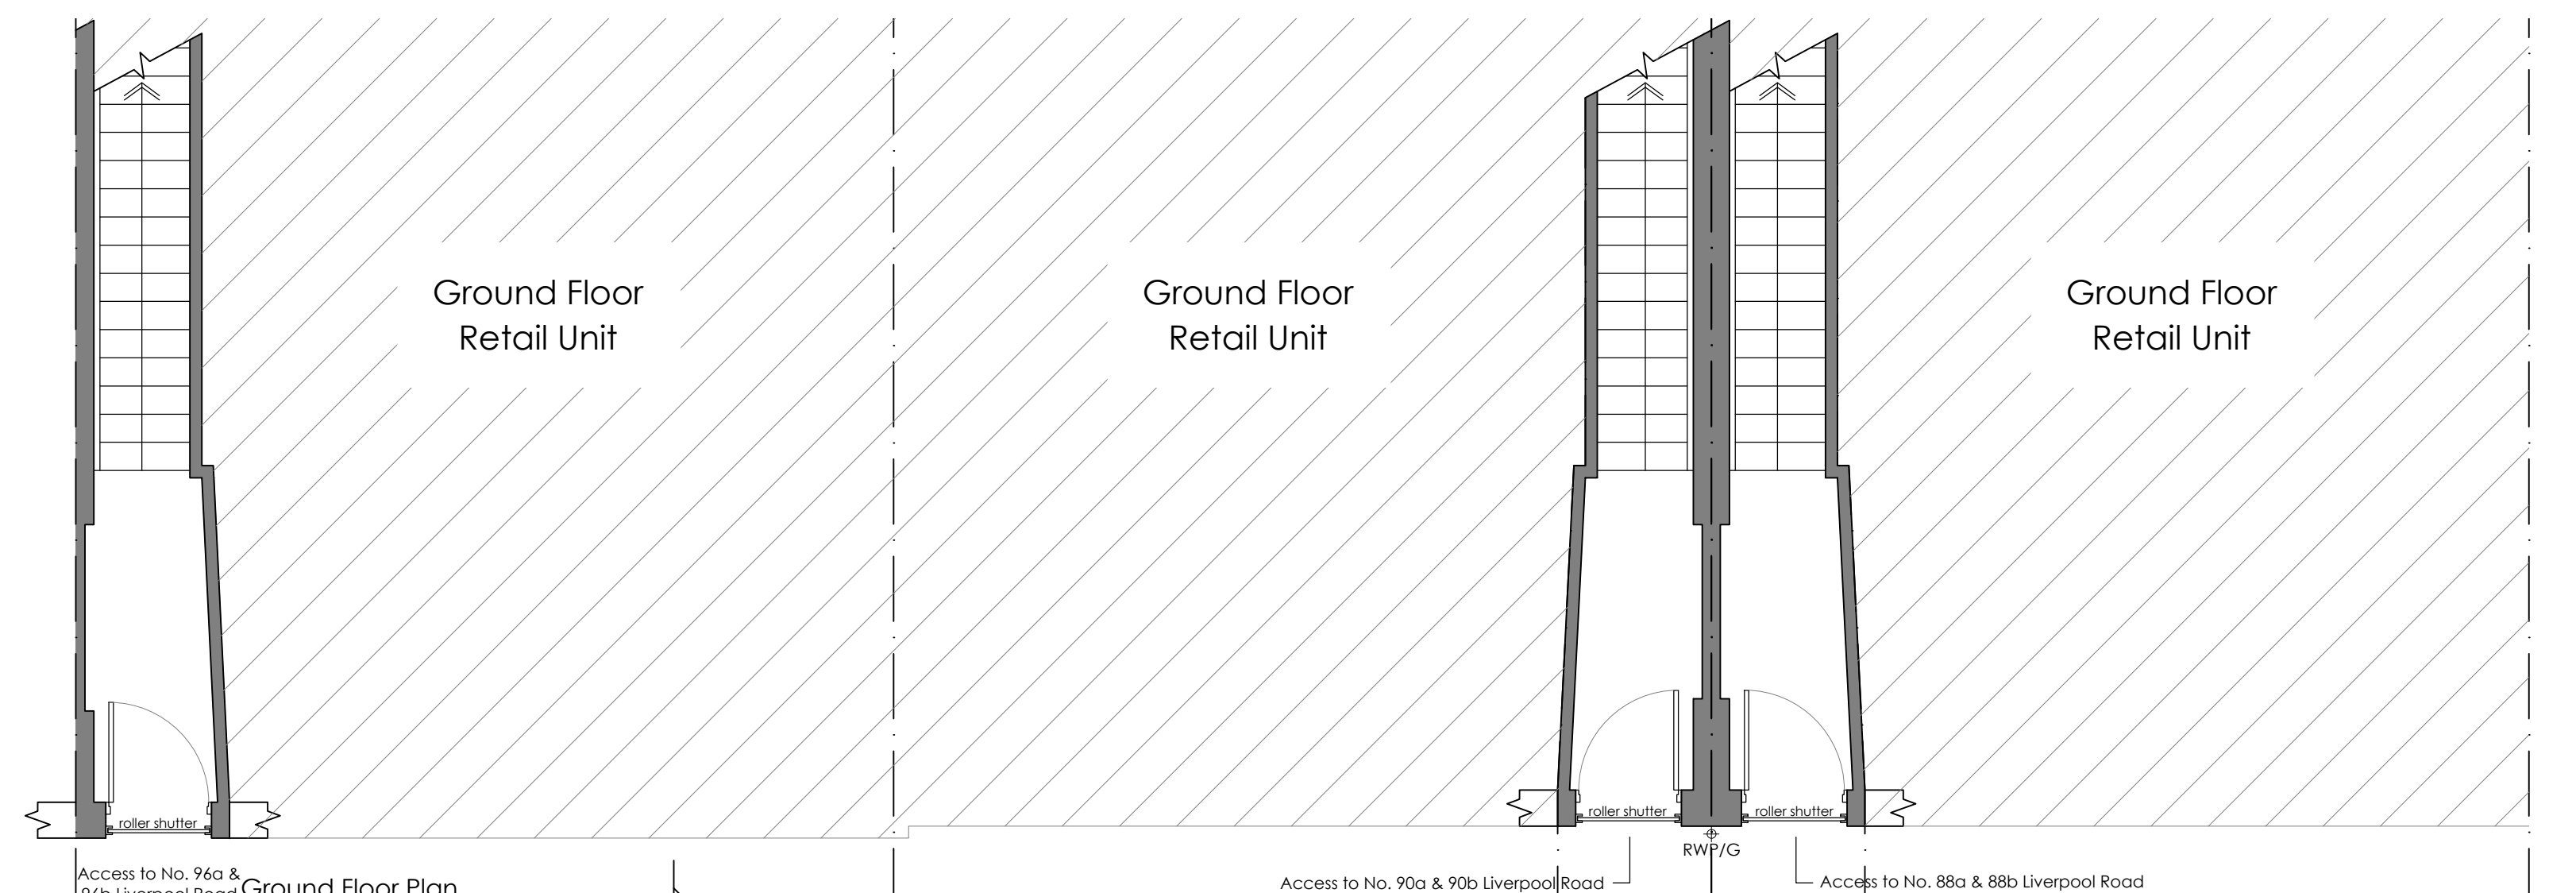

Ground Floor Plan
Scale: 1:50




Block Plan
Scale 1:500

Key

Site Boundary

Rev.	Notes	Date	By
D	Corrected addresses	24.11.22	TH
C	Additional cycle/bin added	31.08.2022	TH
B	Altered room layouts	15.08.2022	TH
A	Added yard to boundary	04.08.2022	TH

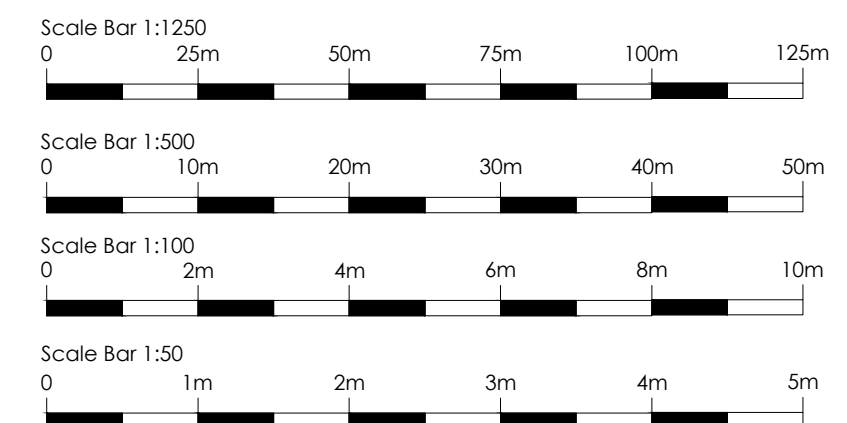

This drawing is the property of WhiteleyEaves Ltd, and the copyright is reserved. Therefore this drawing is not to be copied or disclosed by any unauthorised persons without the prior consent of WhiteleyEaves Ltd

WHITELEYEAVES
PROPERTY & CONSTRUCTION CONSULTANTS

Hollinwood Business Centre, Albert Street, Oldham, OL8 3QL
T 0161 393 8417
E info@whiteleyeaves.co.uk
W www.whiteleyeaves.co.uk

CLIENT FortHousing

JOB NUMBER 328 DATE 02.03.2022

DRAWING NAME PROPOSED PLANS & ELEVATIONS

SCALE DRAWN: 1:50/ 1:100/ 1:500/ 1:1250 PAGE SIZE A1

REVISION D DRAWING NUMBER 003

ADDRESS No.'s 88a, 88b, 90a, 90b, 96a & 96b Liverpool Road
Hyton
Liverpool
L36 3RF

NOTES

DRAWN BY: TH CHECKED BY: