
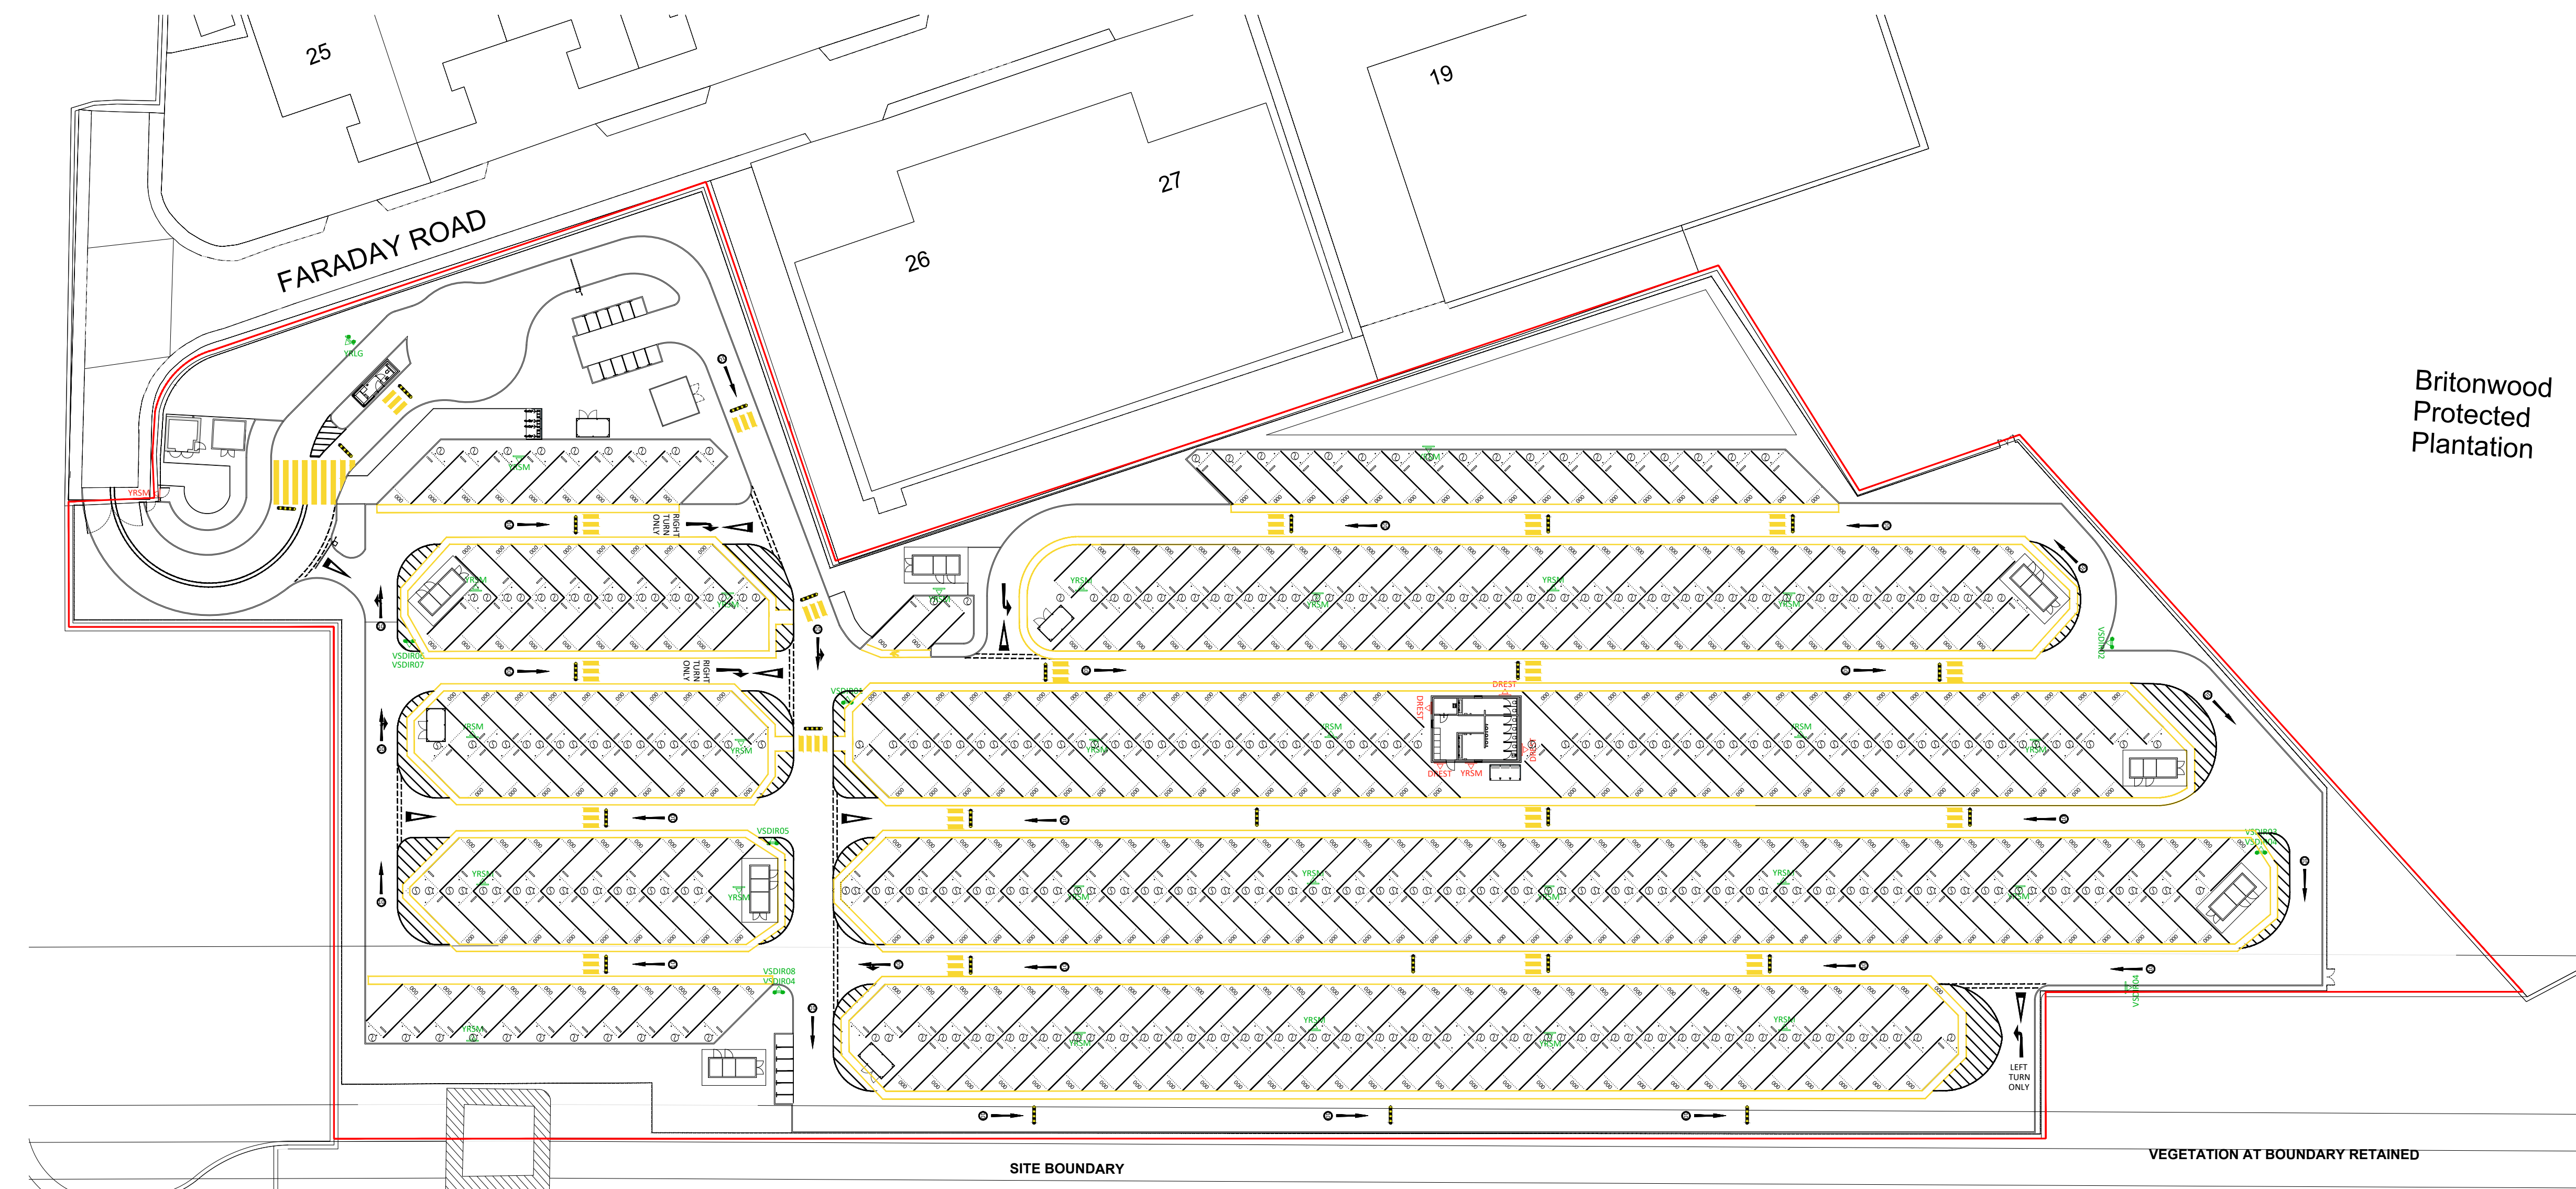
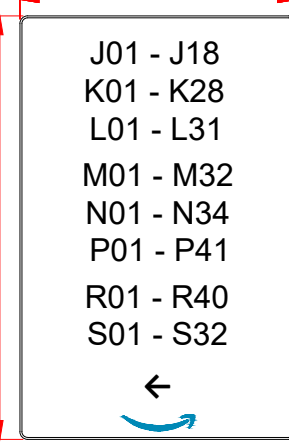
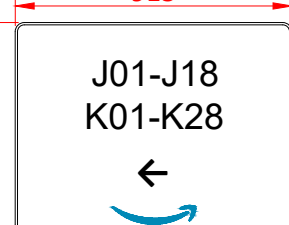
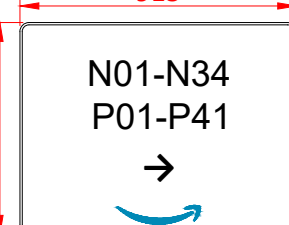
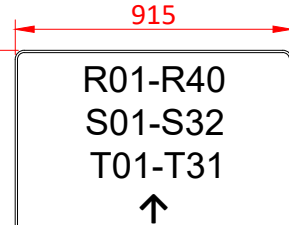
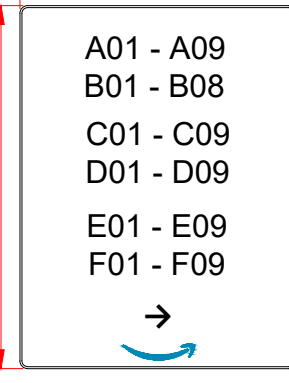
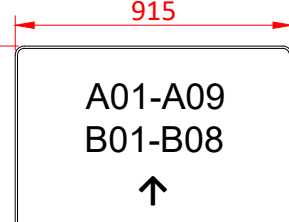
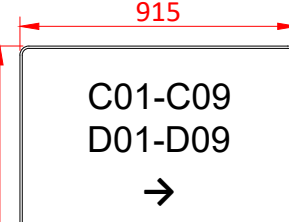


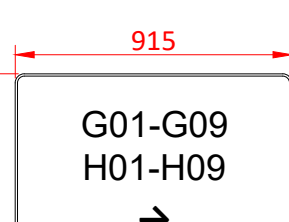


PROPOSED SITE PLAN
1:500

Britonwood
Protected
Plantation


	YR-YARD RULES - LG SIZE: 1200mm x 1800mm (2.16m²) LARGE QTY: 01 POLE MOUNTED HEIGHT FROM FFL: 600mm TO UNDERSIDE		YR-YARD RULES - SM SIZE: 610mm x 915mm (0.55m²) SMALL QTY: 29 POLE MOUNTED HEIGHT FROM FFL: 2100mm TO UNDERSIDE
	DREST - DRIVER'S REST (L/R/U) SIZE: 600mm x 1200mm (0.72m²) QTY: 04 SURFACE MOUNTED HEIGHT FROM FFL: 1100mm TO UNDERSIDE DIRECTION TO BE CONFIRMED PRIOR TO FABRICATION		VSDR - 01 SIZE: 915mm x 1400mm (1.28m²) QTY: 01 POLE MOUNTED HEIGHT FROM FFL: 1200mm TO UNDERSIDE
	VSDR - 02 SIZE: 915mm x 610mm (0.55m²) QTY: 01 SURFACE / POLE MOUNTED HEIGHT FROM FFL: 1200mm TO UNDERSIDE		VSDR - 03 SIZE: 915mm x 610mm (0.55m²) QTY: 01 SURFACE / POLE MOUNTED HEIGHT FROM FFL: 1835mm TO UNDERSIDE
	VSDR - 04 SIZE: 915mm x 610mm (0.55m²) QTY: 03 SURFACE / POLE MOUNTED HEIGHT FROM FFL: 1200mm / 2100mm TO UNDERSIDE DEPENDING ON LOCATION		VSDR - 05 SIZE: 915mm x 1200mm (0.55m²) QTY: 01 SURFACE / POLE MOUNTED HEIGHT FROM FFL: 1200mm TO UNDERSIDE
	VSDR - 06 SIZE: 915mm x 610mm (0.55m²) QTY: 01 SURFACE / POLE MOUNTED HEIGHT FROM FFL: 1835mm TO UNDERSIDE		VSDR - 07 SIZE: 915mm x 610mm (0.55m²) QTY: 01 SURFACE / POLE MOUNTED HEIGHT FROM FFL: 1200mm TO UNDERSIDE
	VSDR - 08 SIZE: 915mm x 610mm (0.55m²) QTY: 01 SURFACE / POLE MOUNTED HEIGHT FROM FFL: 1835mm TO UNDERSIDE		

SIGNAGE KEY
1:25

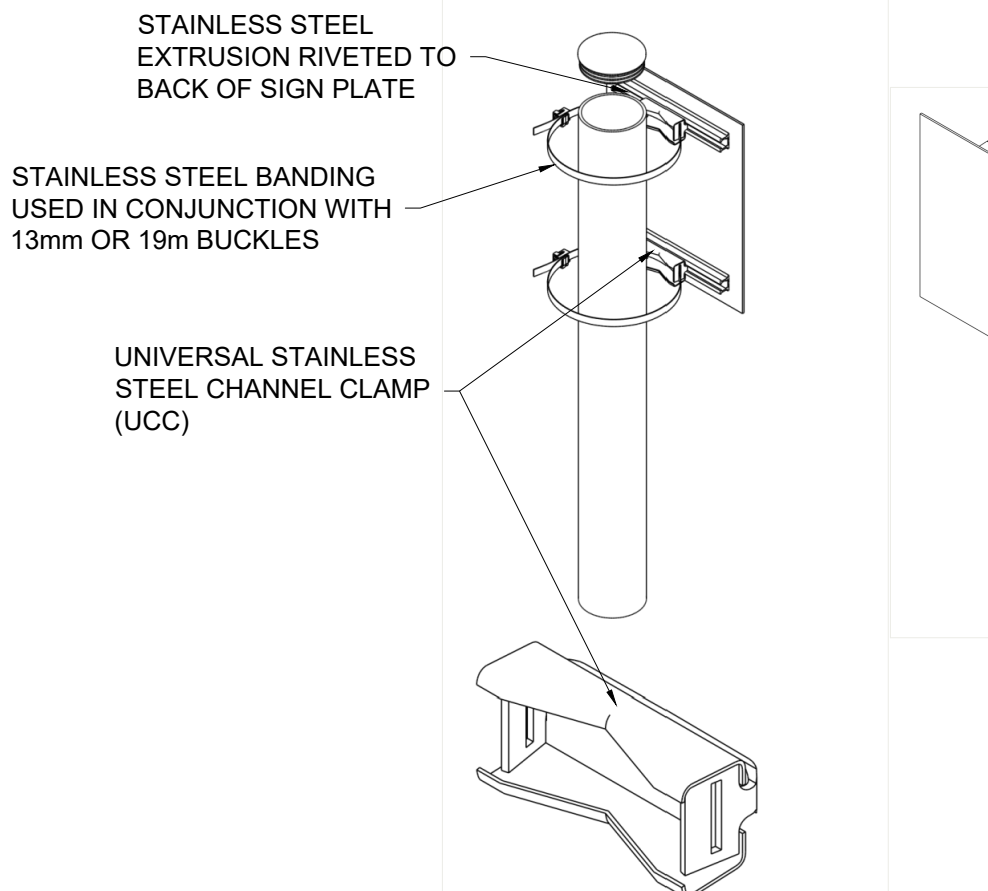


WALL MOUNTED SIGNAGE TO BE DIRECTLY FIXED TO SOLID SURFACE
USING COLOUR COORDINATED POP RIVETS / TEX SCREWS
POST MOUNTED SIGNAGE TO BE INSTALLED FIXING BANDING AND CHANNEL CLAMP
TO SIGN EXTRUSION CHANNEL


TYPICAL FIXING DETAIL
NTS

 


NORTH ELEVATION

 

EAST ELEVATION

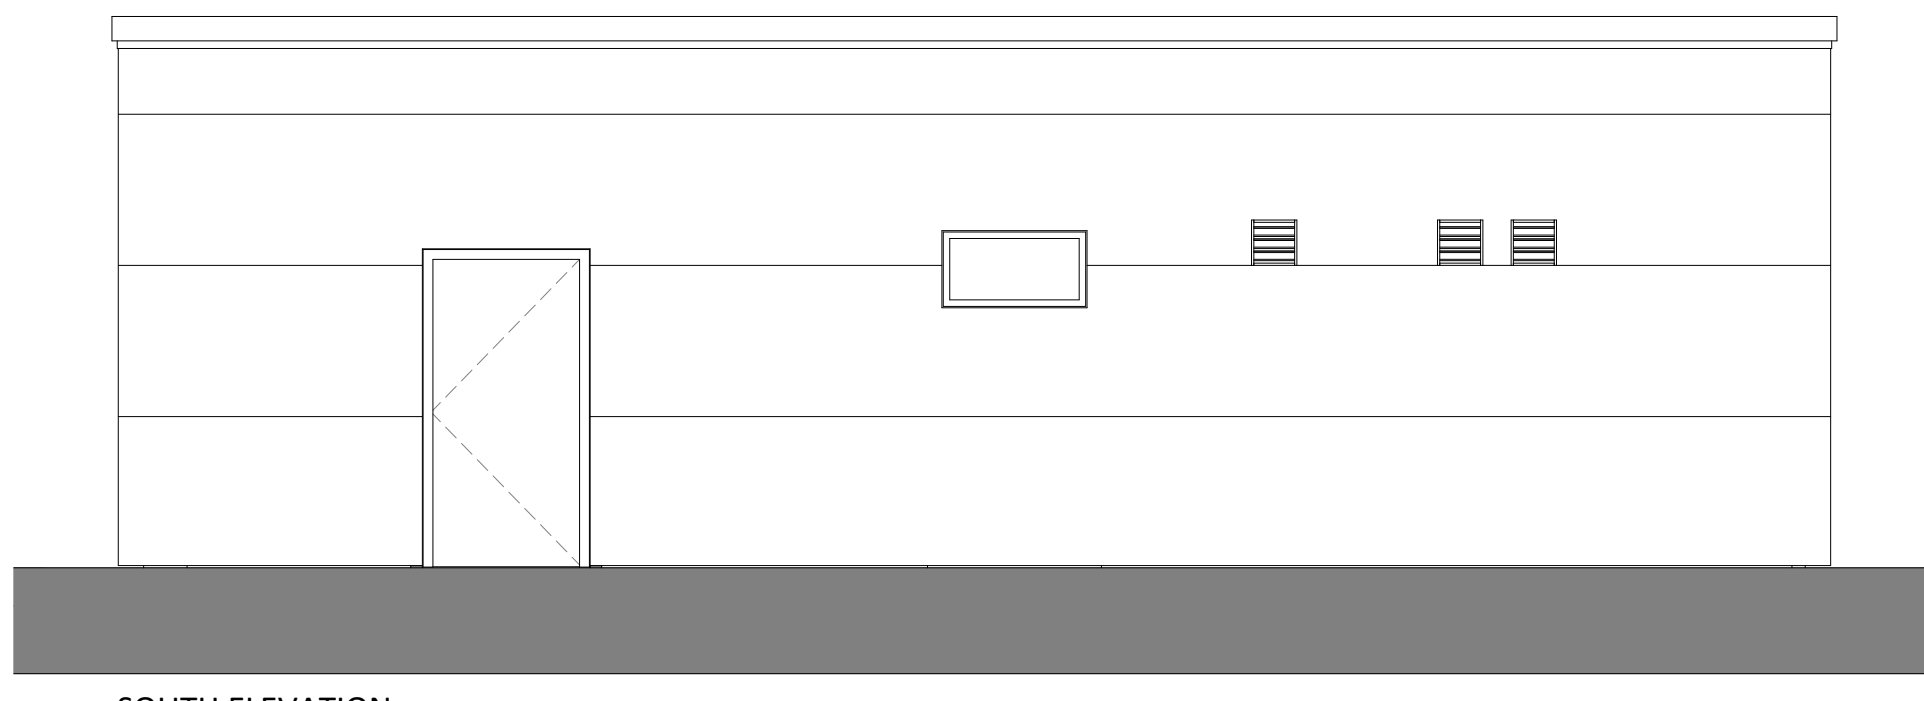


SOUTH ELEVATION

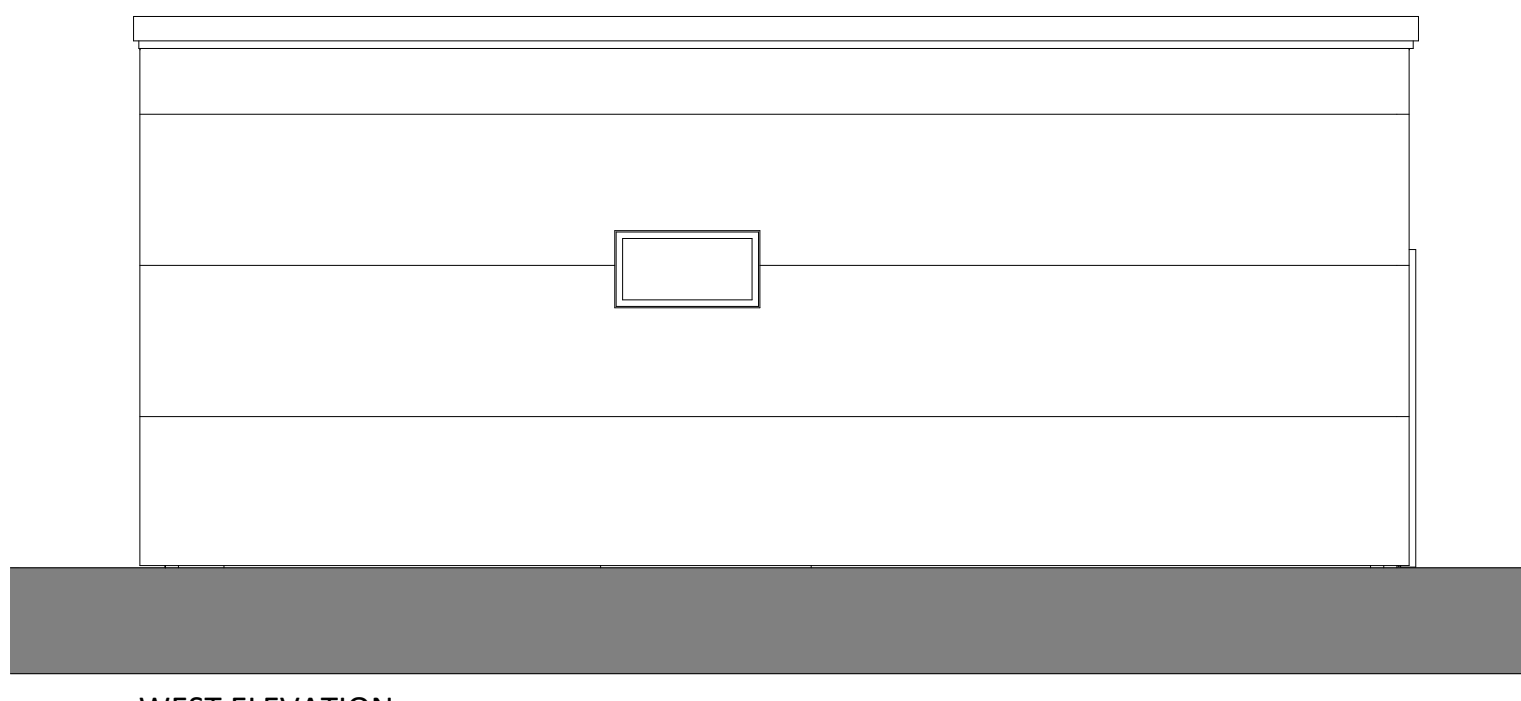


WEST ELEVATION


EXISTING ELEVATIONS OF WELFARE BLOCK
1:50

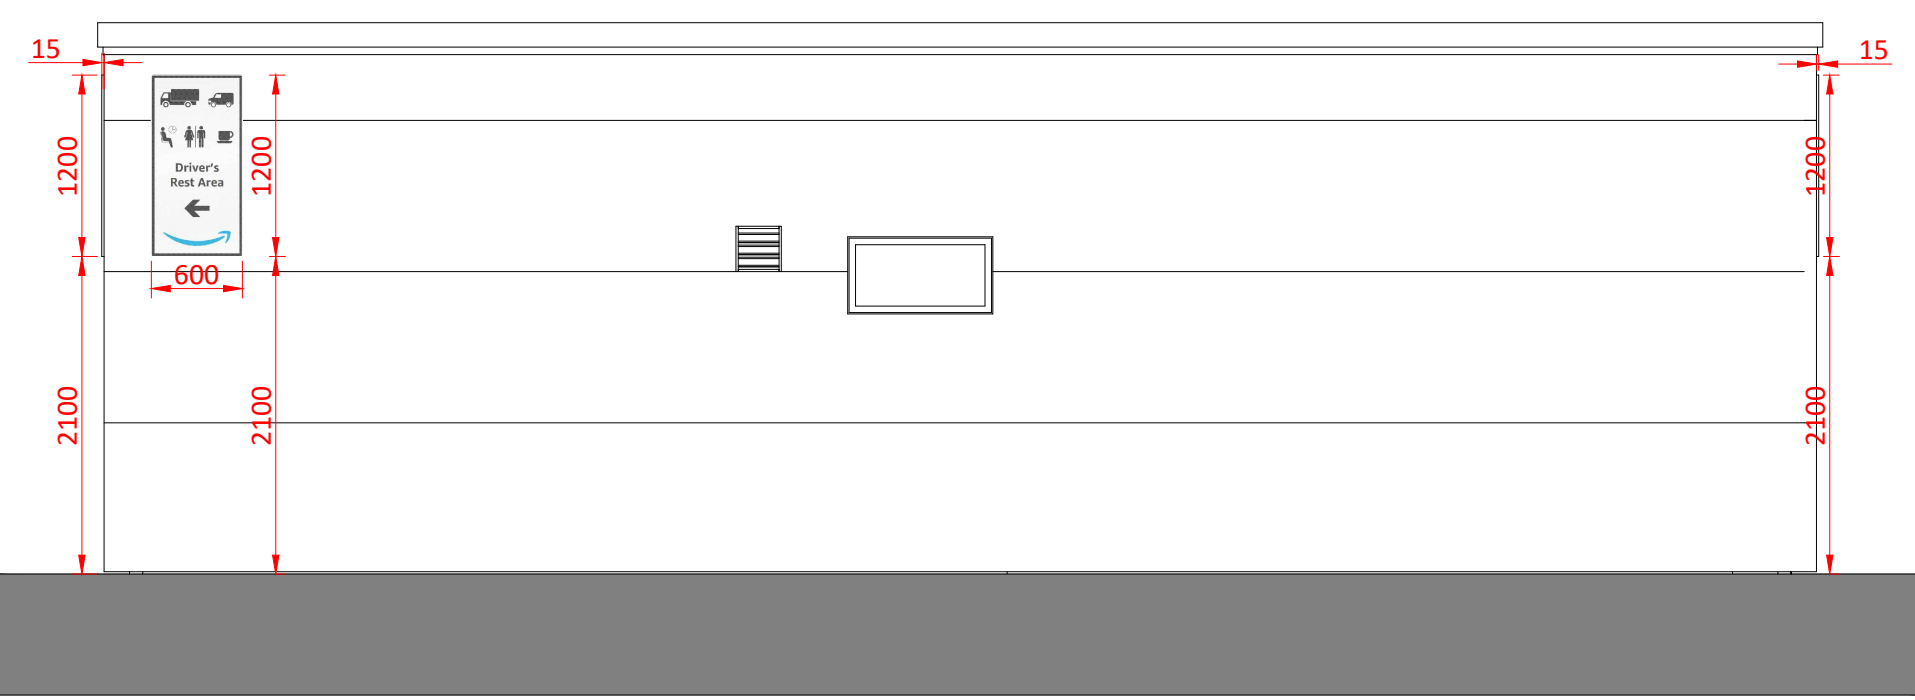


NORTH ELEVATION

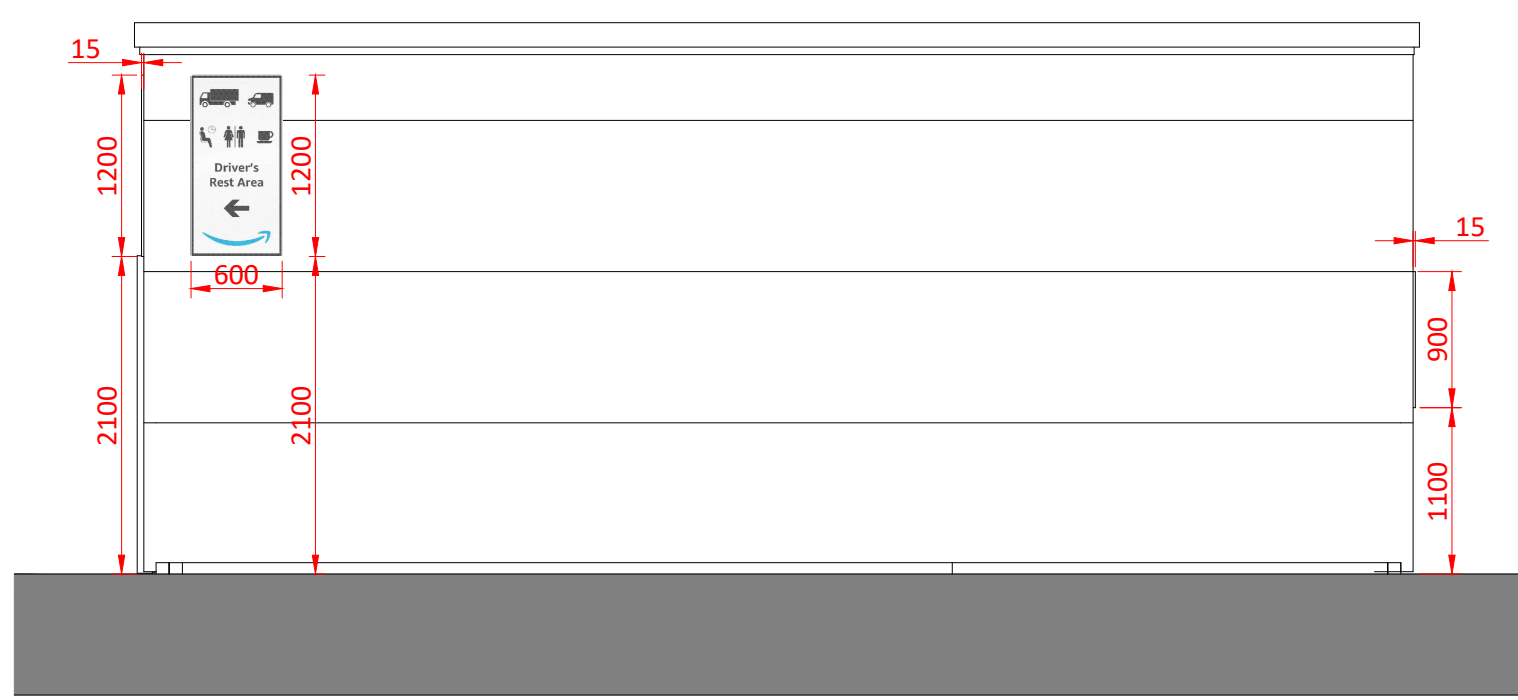

EAST ELEVATION

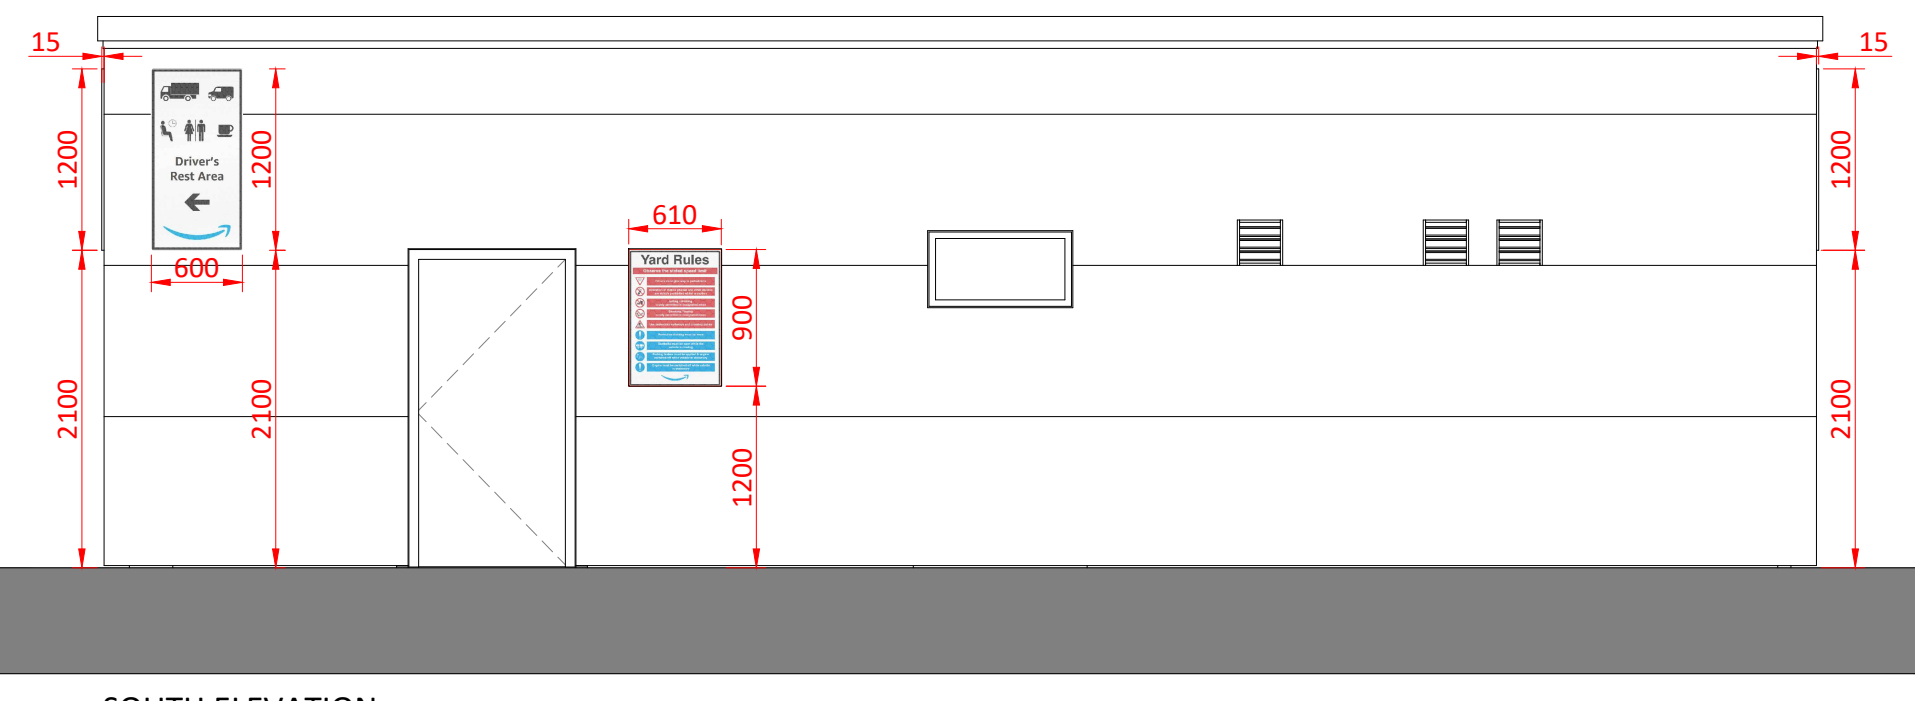

SOUTH ELEVATION

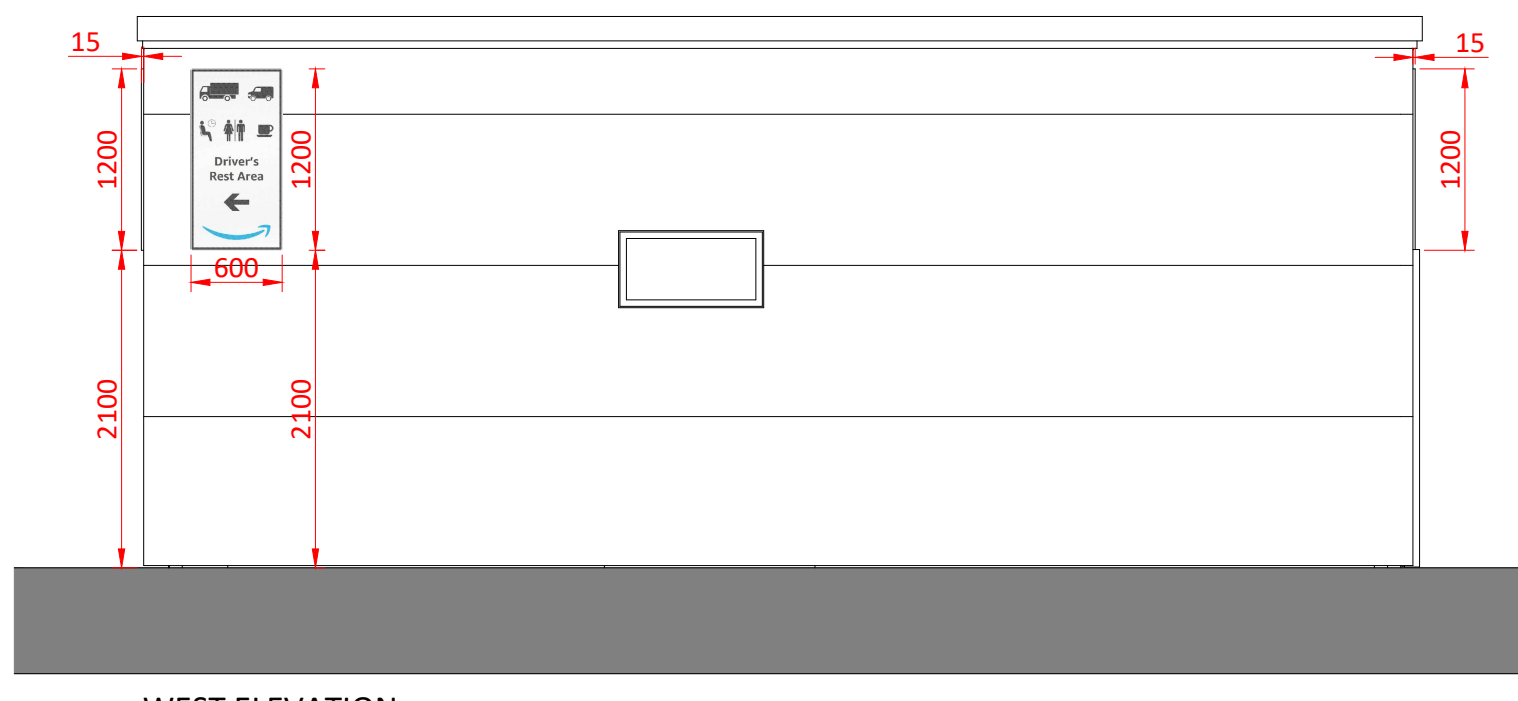

WEST ELEVATION

PROPOSED ELEVATIONS OF WELFARE BLOCK
1:50

SITE SIGNAGE KEY

Panel mounted:

- Single sided sign
- Double sided sign

Post mounted:

- Single sided sign
- Double sided sign
- Single sided sign with 2 posts
- Double sided sign with 2 posts

SIGNAGE MATERIALS:

- EXTERNAL WALL MOUNTED - TRAFFIC DIBOND COMPLETE WITH RA2 (HIP) PRINTED FACE
- POST MOUNTED - TRAFFIC DIBOND COMPLETE WITH RA2 (HIP) PRINTED FACE & CHANNEL TO REAR

REV	DATE	DESCRIPTION	DRAWN BY	CHECKED BY
P1	20/10/2021	REGULATION HEIGHTS ADDED FOLLOWING THE REQUEST OF THE CASE OFFICE	KN	KN
P2	24/02/2022	INSTALLATION DETAILS ADDED FOLLOWING THE REQUEST OF THE CASE OFFICE	KN	KN
P3	11/09/2023	DIRECT SIGNAGE THIS AMENDS ADDITIONAL SCALES ADDED FROM SIGN MOVED WITHIN HOIST BOUNDARY	KN	KN
P4	30/04/2023	INITIAL ISSUE	KN	KN

PROJECT TITLE			
AMZL VSF - DWN2 BRITONWOOD TRADING EASTATE, FARADAY ROAD KNOWSLEY L33 7UT			
DRAWING NO.			
PROPOSED SIGNAGE PLAN & ELEVATIONS			
REVISION	DATE	BY	DATE
N/A	29/08/2023	LF	KN
AD	VARIES	S2	P4
DWN2 VSF-ASA-00-EX-SI-D-A-SAP02 (S2 - P4)			

CLIENT	
AshtonSmith Beyond Design	
Ashton Smith, Belvedere House, 3 Victoria Avenue, Harrogate, North Yorkshire, HG2 1SL Tel: 01423 521842 Fax: 01423 565554 www.ashton-smith.co.uk	