


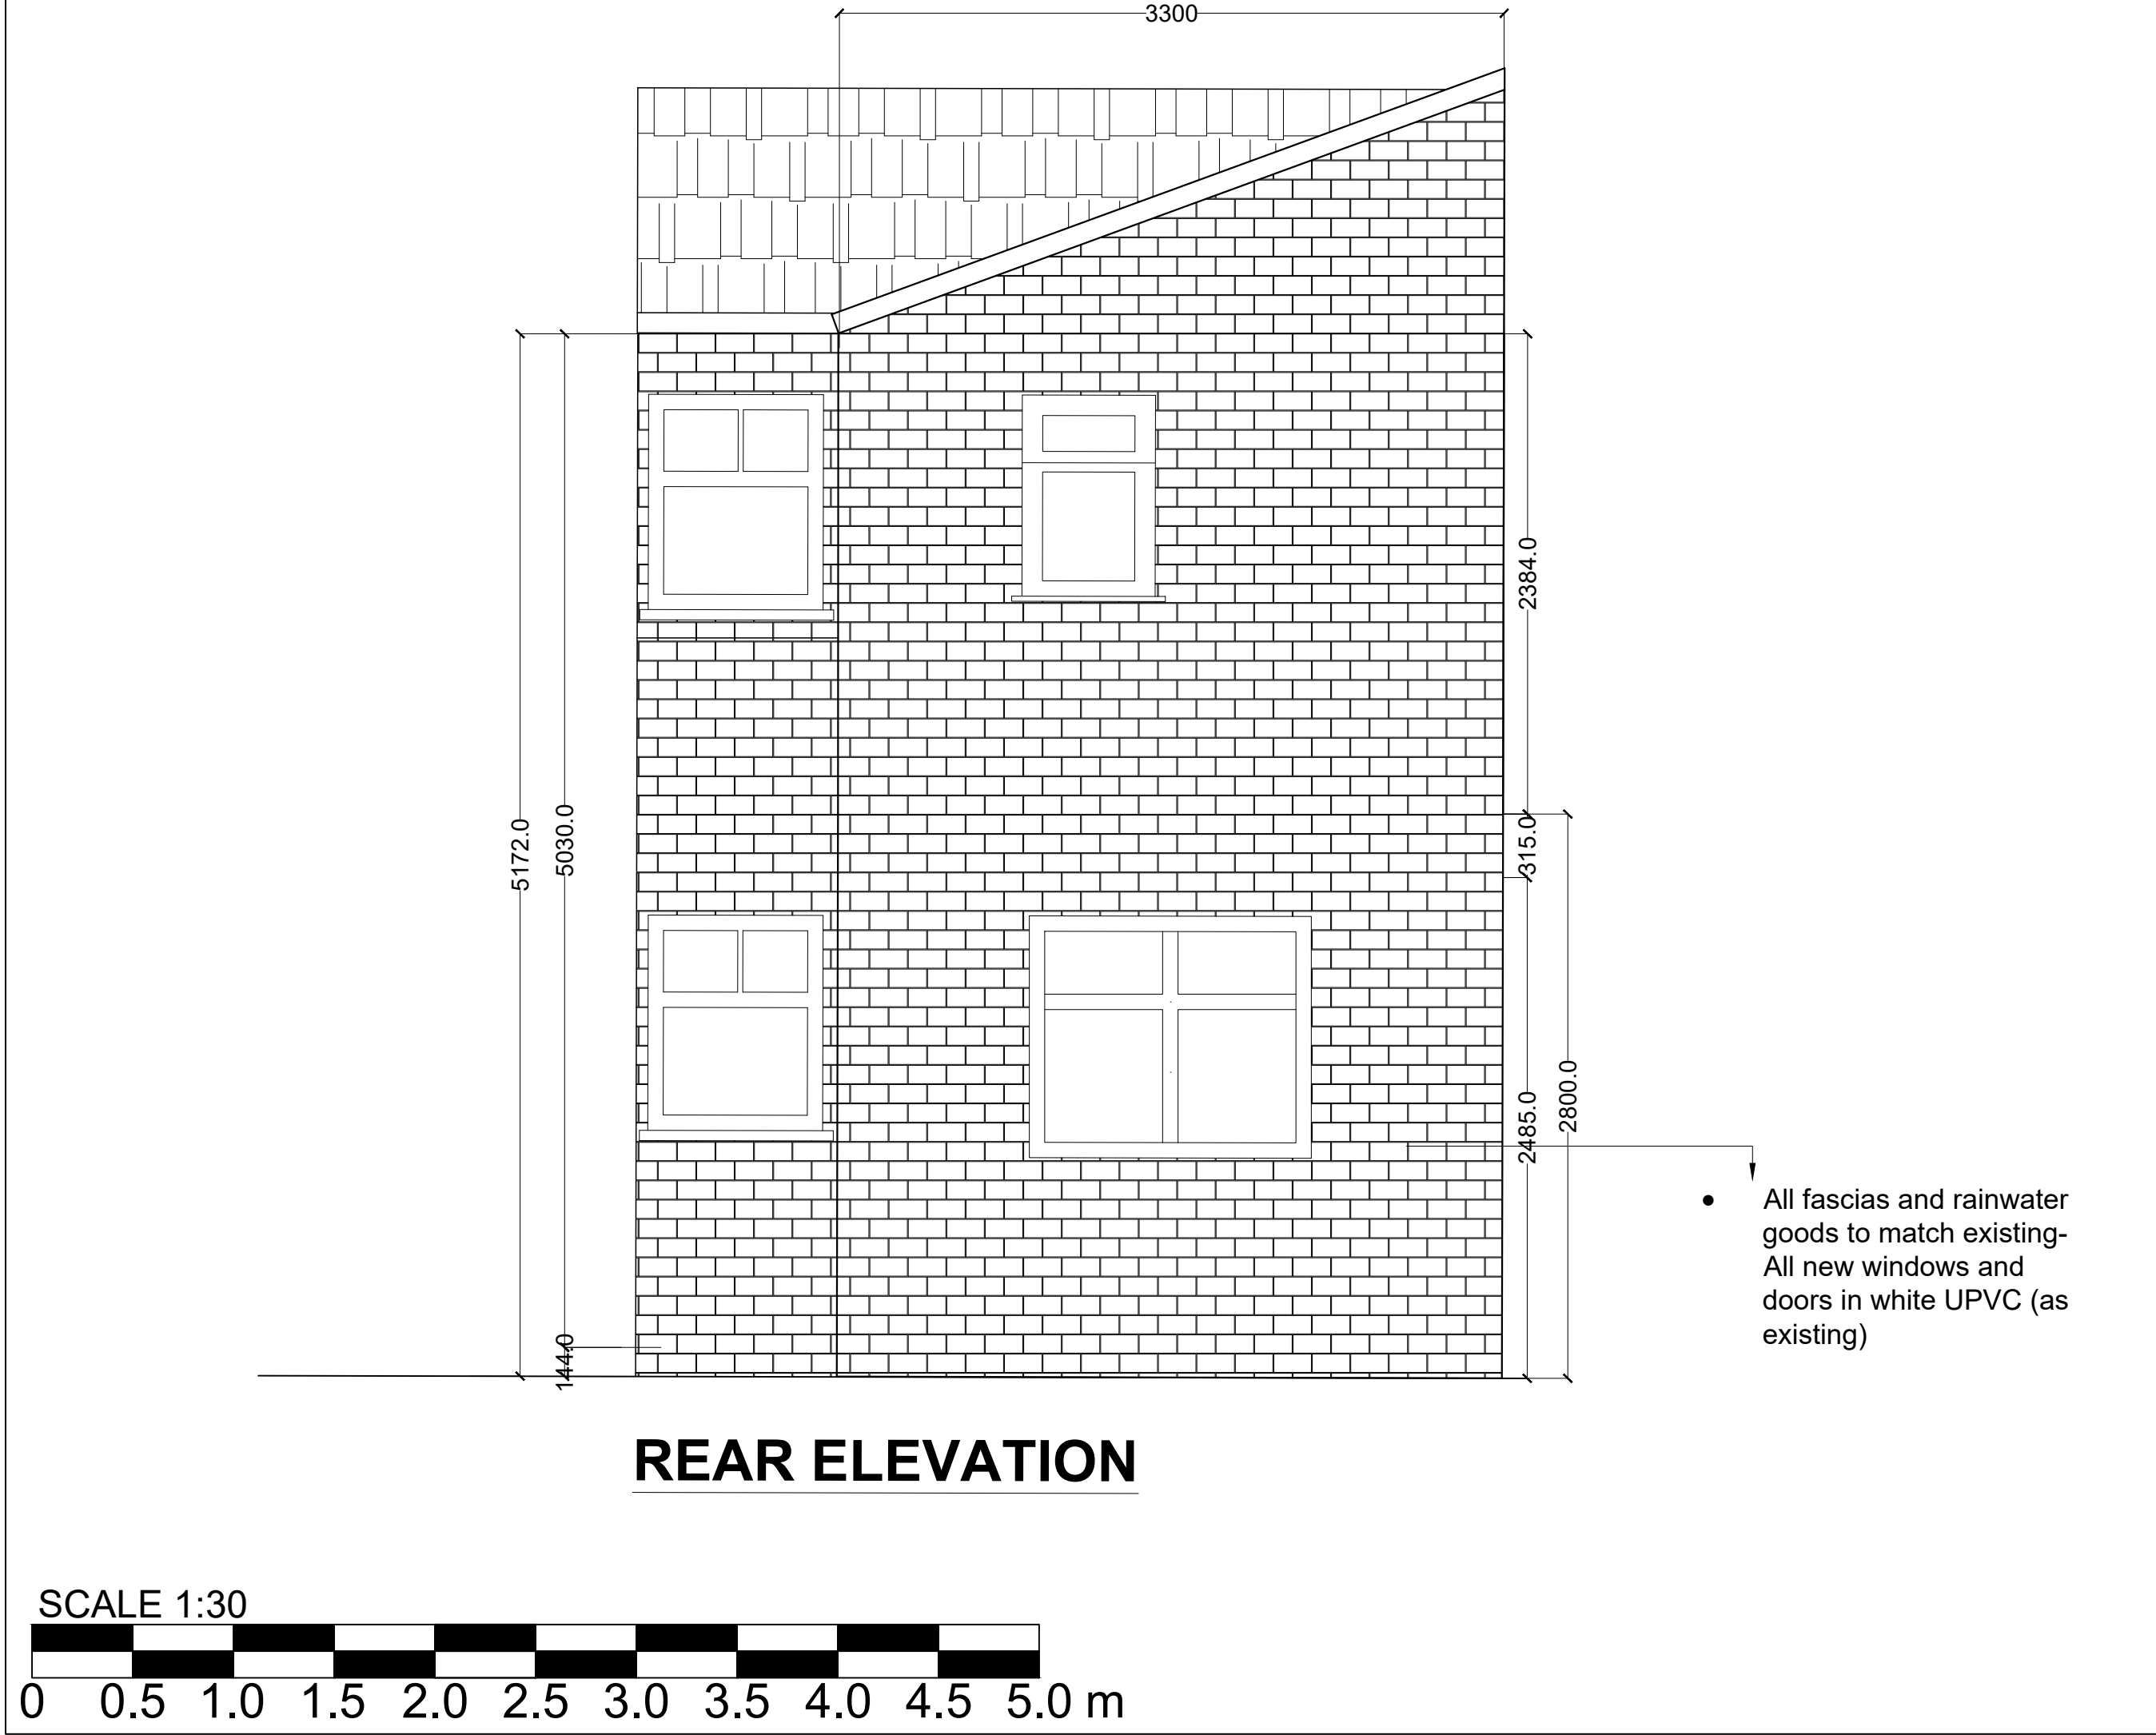

NUM	REVISION	NUM
ADDRESS 77 Scotchbarn Lane, L34 2TG		
REFERENCE NO. SBL-A-EX-200		
CLIENT BAC PROPERTY SOLUTIONS		
SHEET TITLE REAR ELEVATION PREVIOUS TO THE EXTENSION		
DATE MARCH 2026	PAPER SIZE A3	
SCALE 1:30		
DRAWN BY	SHEET NO. A-02	
CHECKED BY		