



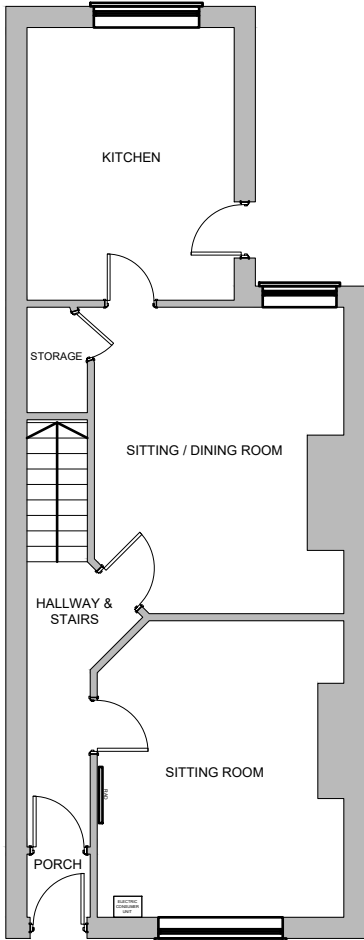

FLOOR PLAN

 

NUM	REVISION	NUM
ADDRESS 77 Scotchbarn Lane, L34 2TG		
REFERENCE NO. SBL-A-EX-100		
CLIENT BAC PROPERTY SOLUTIONS		
SHEET TITLE FLOOR PLAN PREVIOUS TO THE EXTENSION		
DATE MARCH 2026	PAPER SZIE A3	
SCALE 1:100		
DRAWN BY	SHEET NO A-01	
CHECKED BY		