


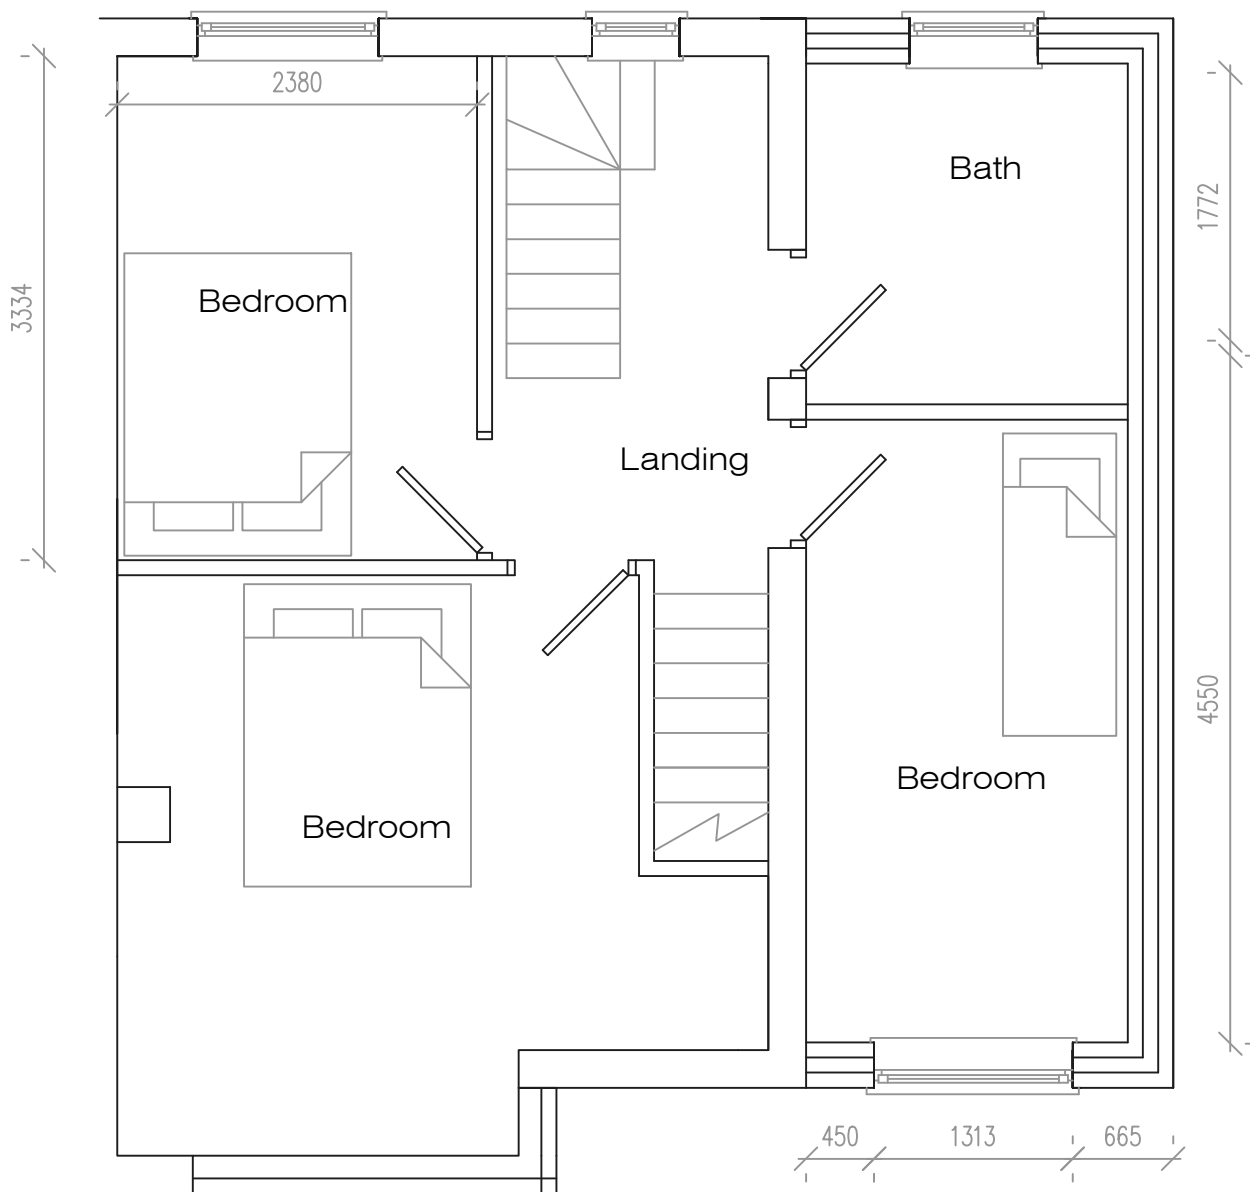

Proposed First Floor Plan

Address 49 Pottery Close, L35				
Job Title Two storey side/rear extension with loft conversion				
Drawing title Proposed First				
Chkd	Appvd	date April '20	scale 1: 50 @ A3	dwg no. 003