

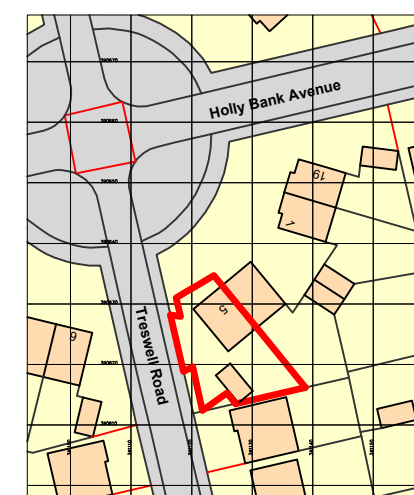


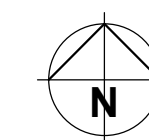


Ordnance Survey, (c) Crown Copyright 2023.
All rights reserved. Licence number 100022432


Location Plan
(Scale 1:1250)

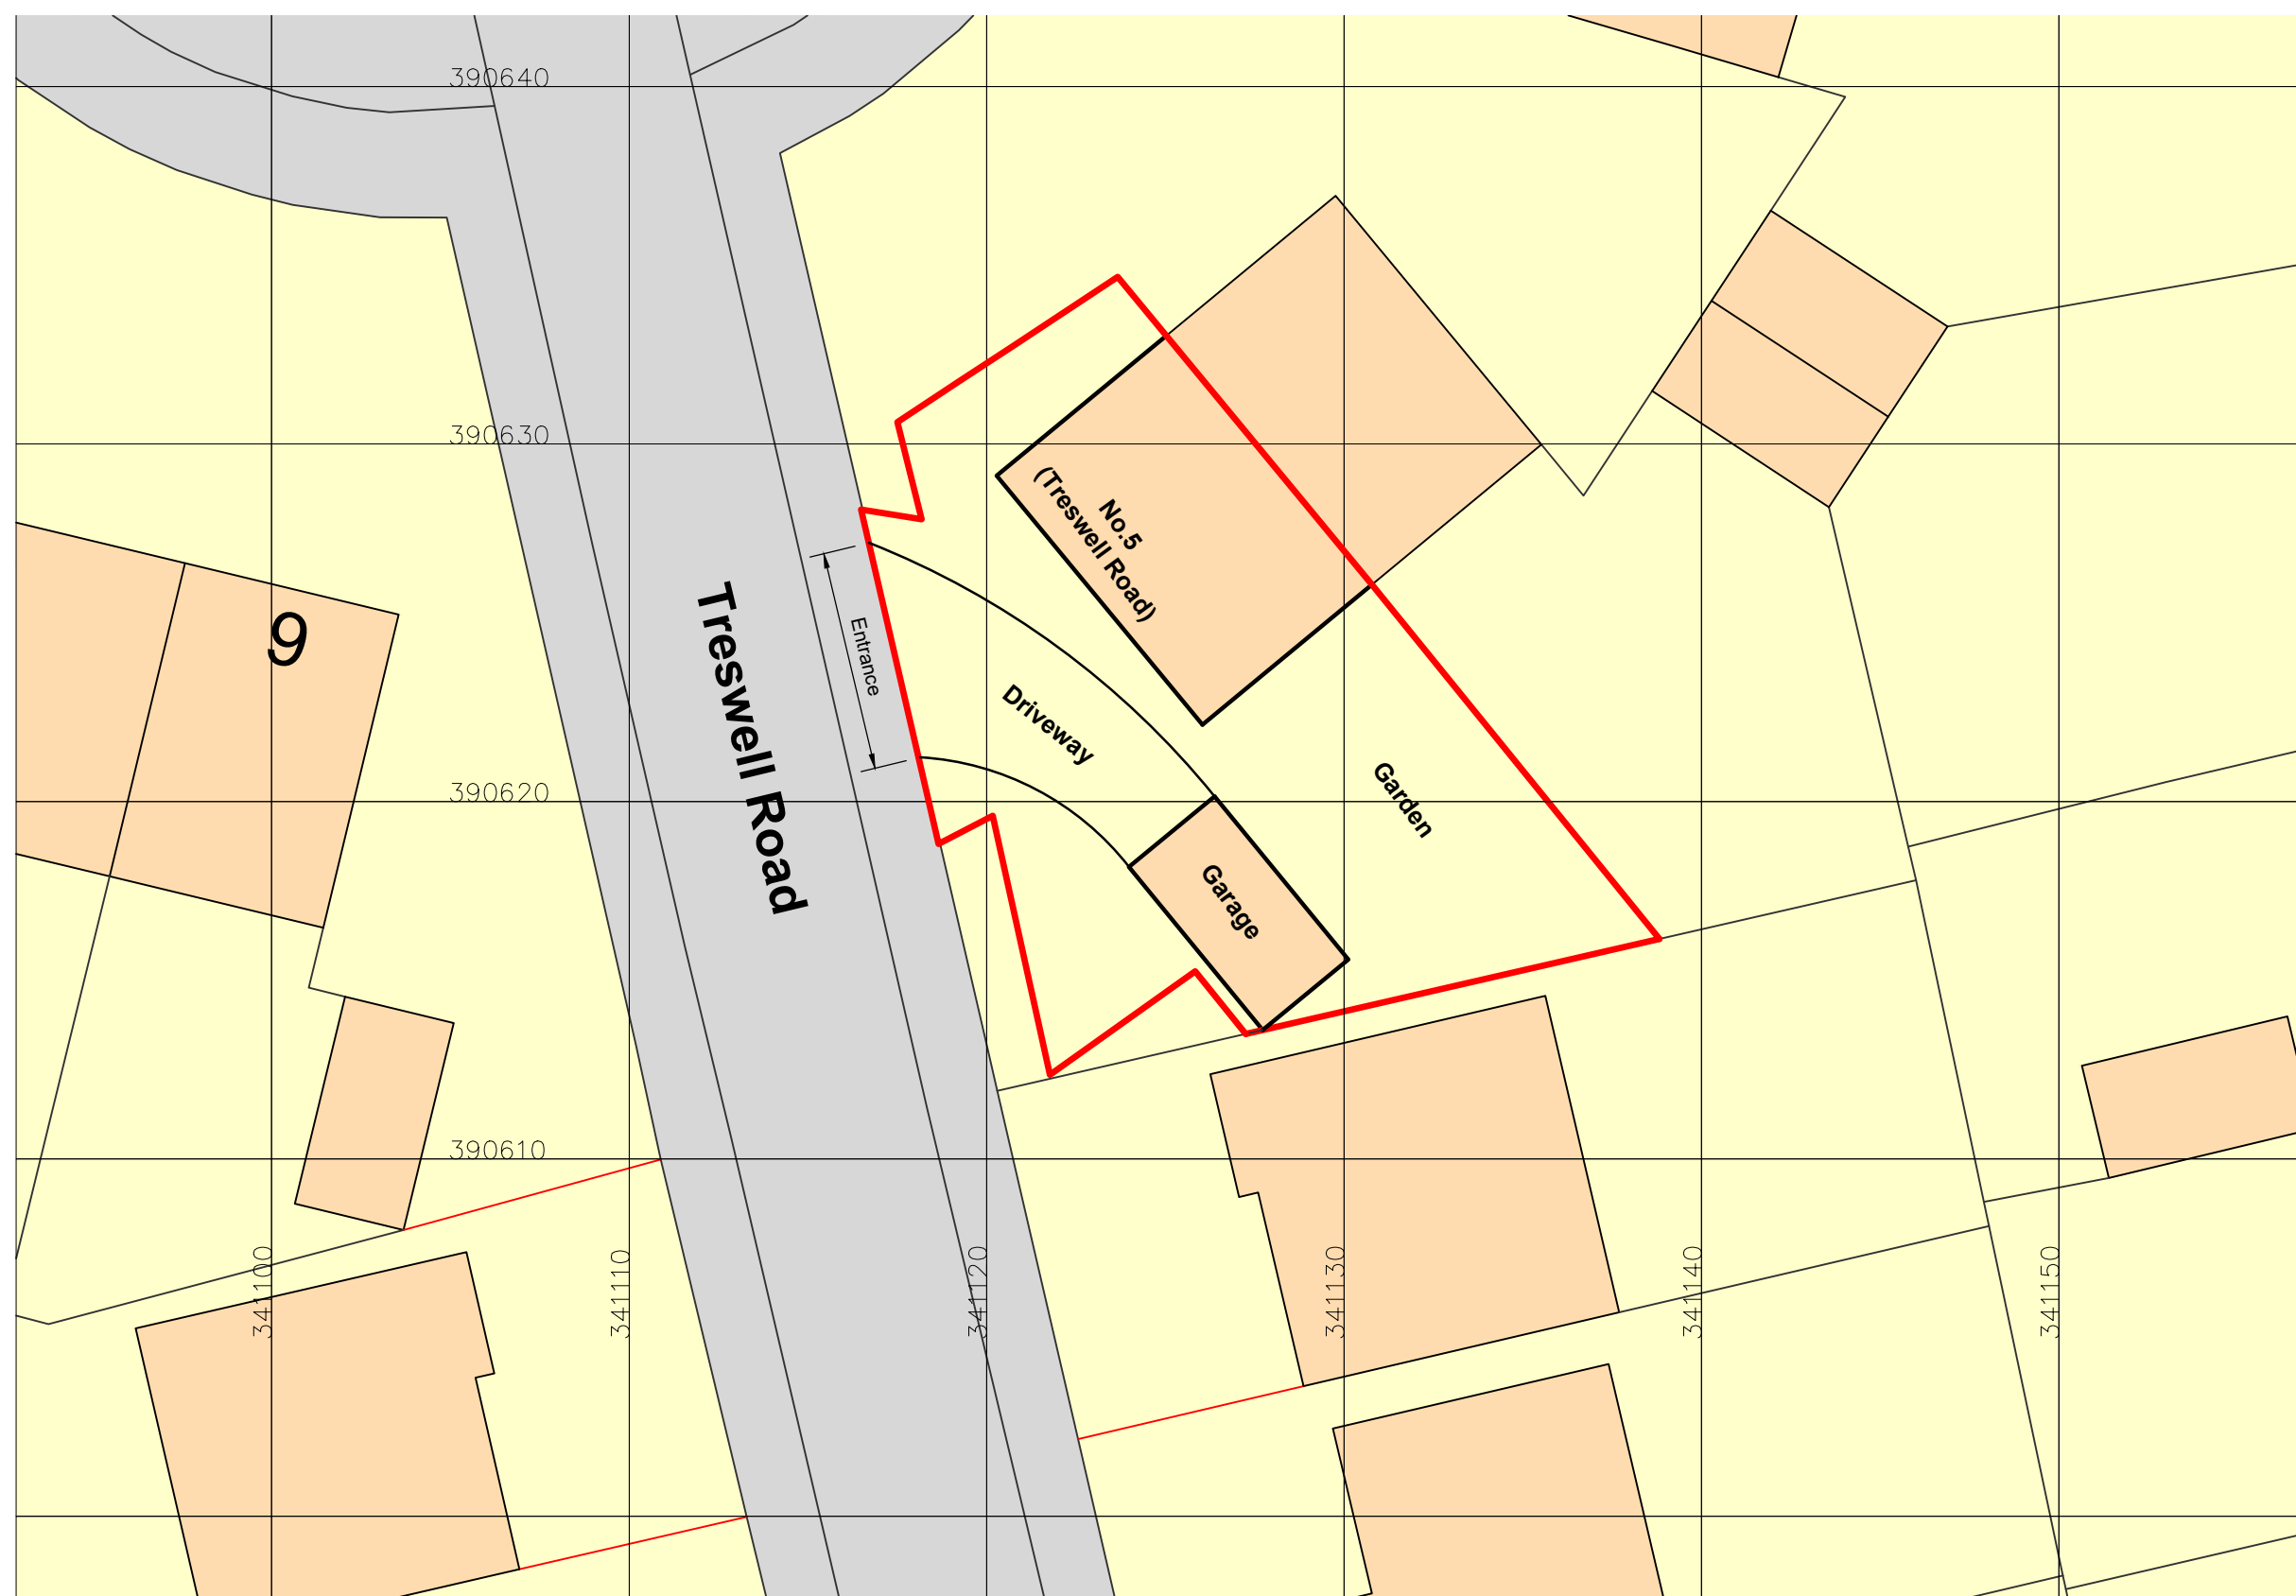

Existing Site Plan
(Scale 1:200)

 

Scale Bar

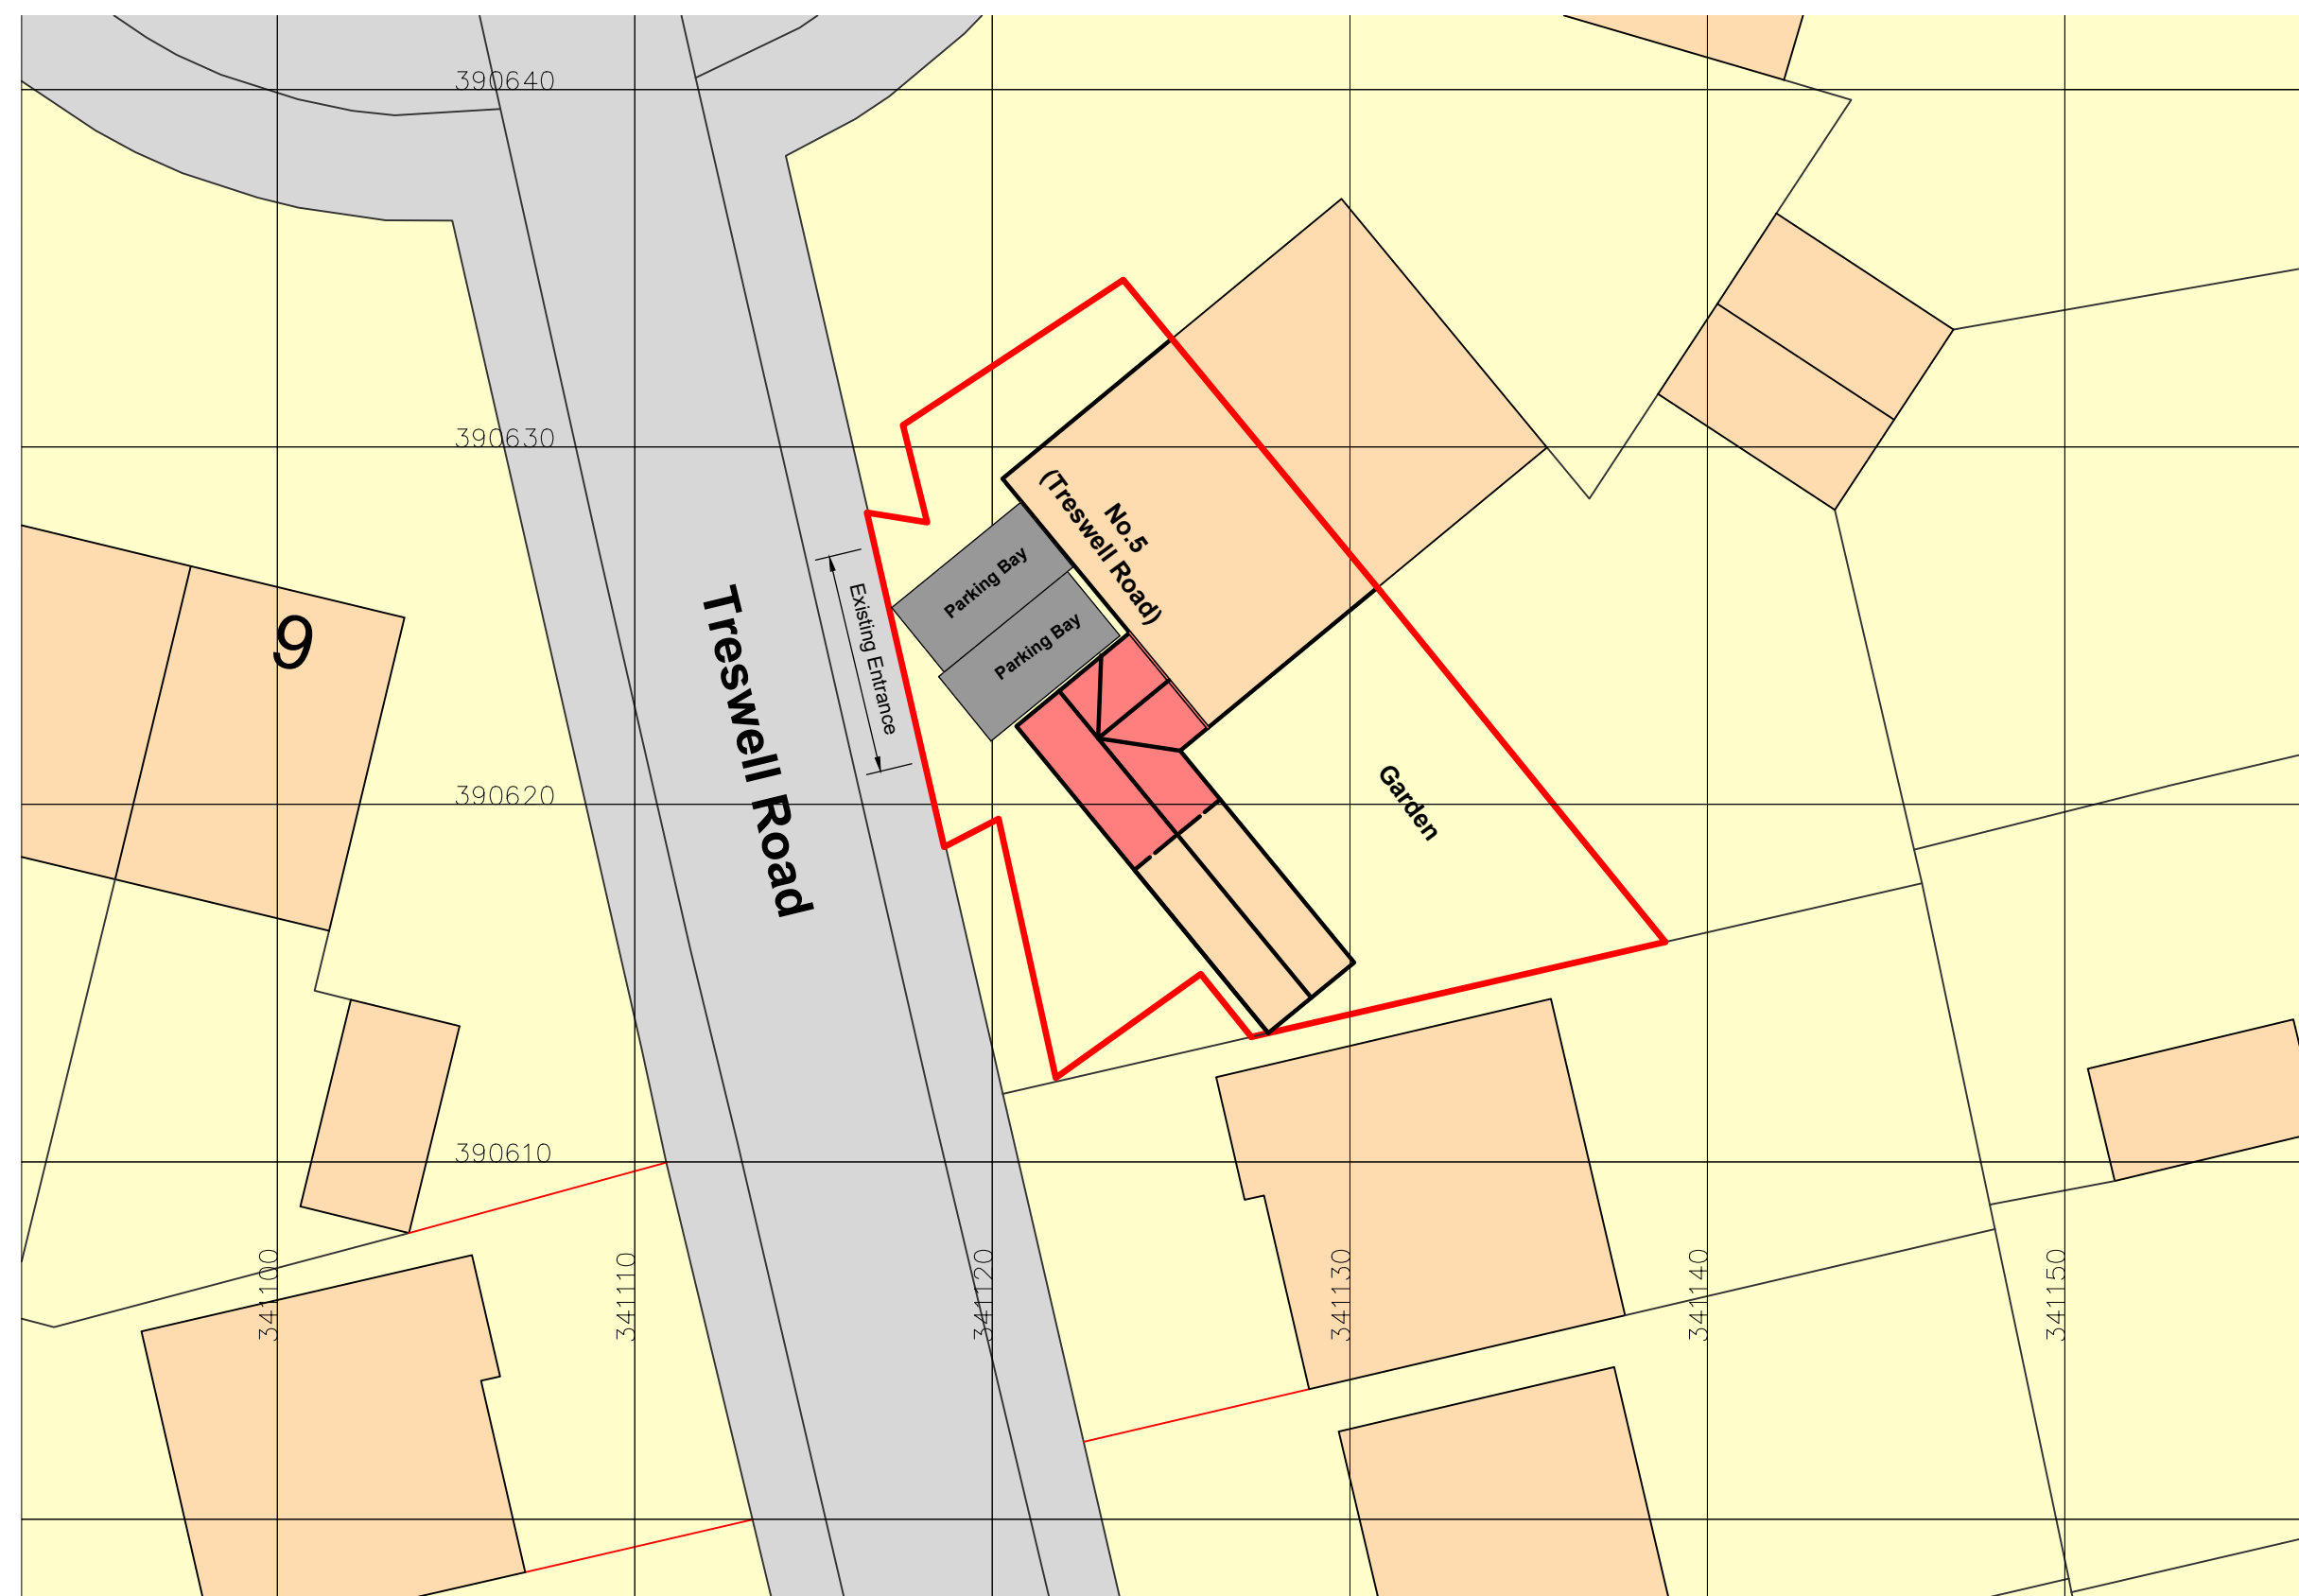

Proposed Site Plan
(Scale 1:200)

**5 TRESWELL ROAD
L14 7AT**

**EXISTING &
PROPOSED SITE PLANS**

SCALE: AS SHOWN @ A1

DRG. 01