




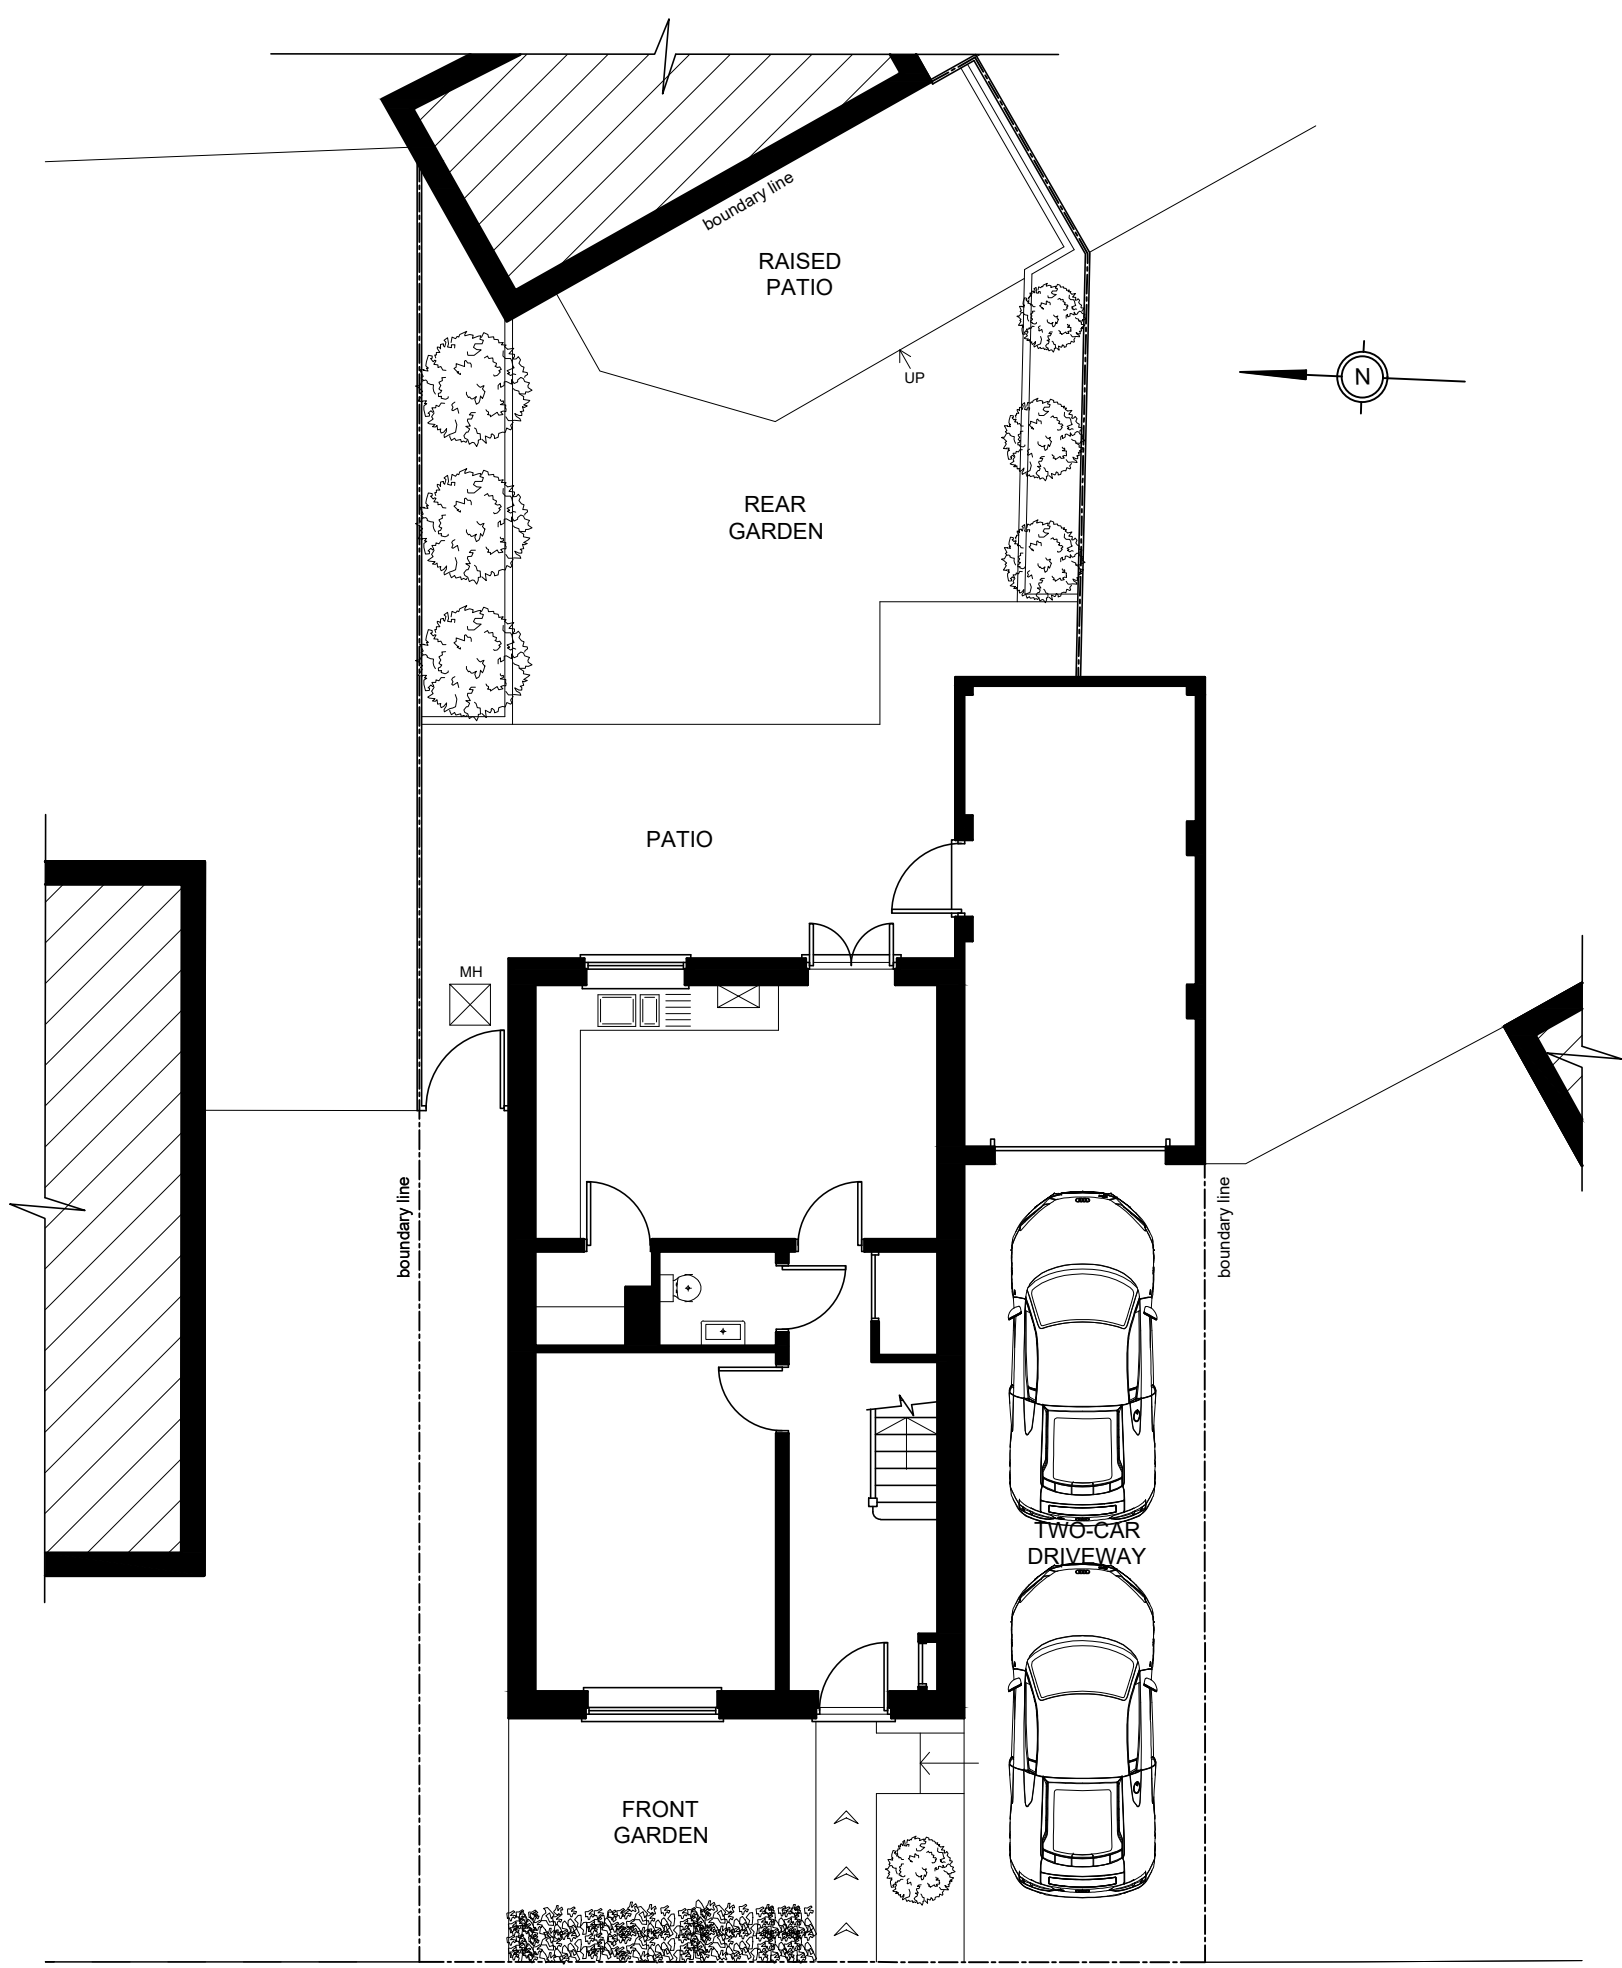


SITE BLOCK PLAN

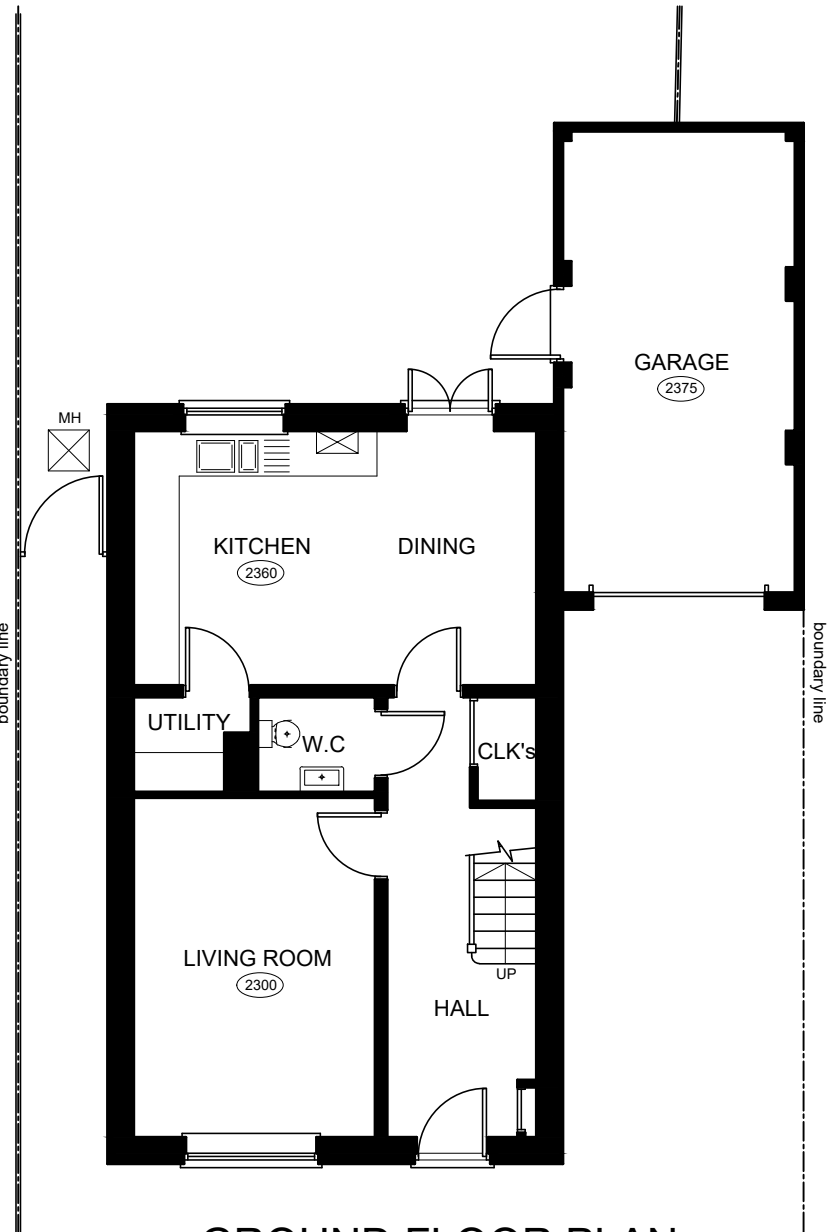

GROUND FLOOR PLAN

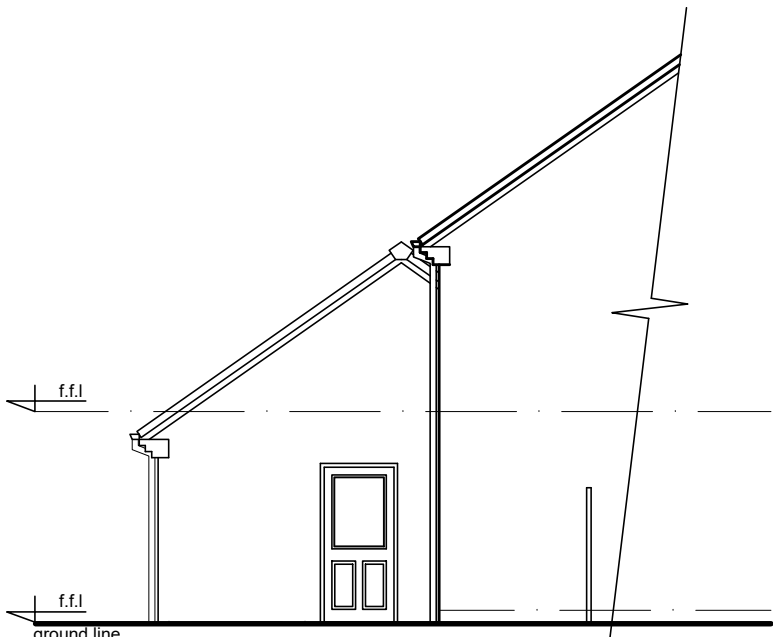

LEFT SIDE ELEVATION

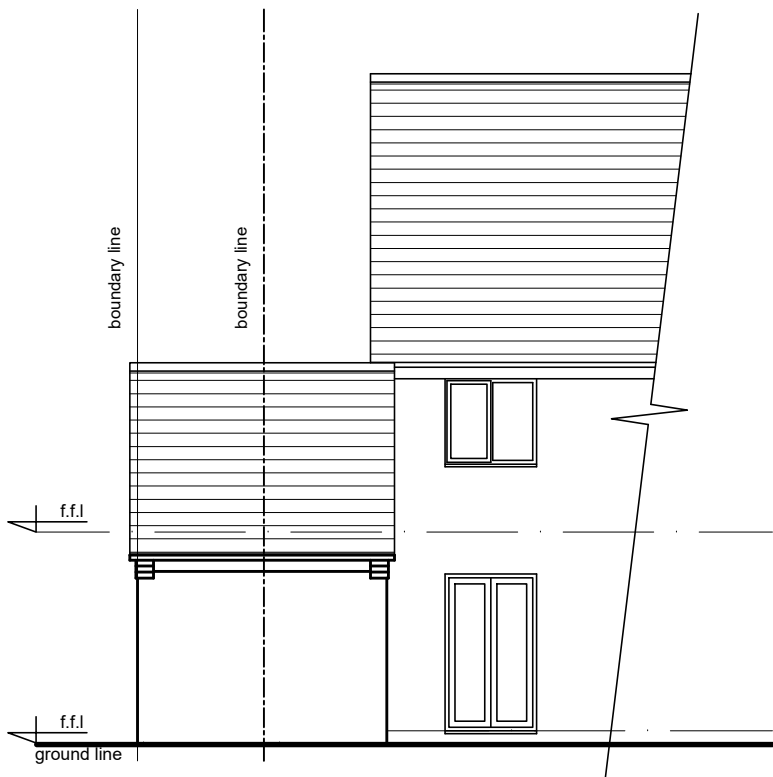


REAR ELEVATION




FRONT ELEVATION

EXISTING PLANS & ELEVATIONS


1:100 scale bar 0 1 2 3 4 5metres

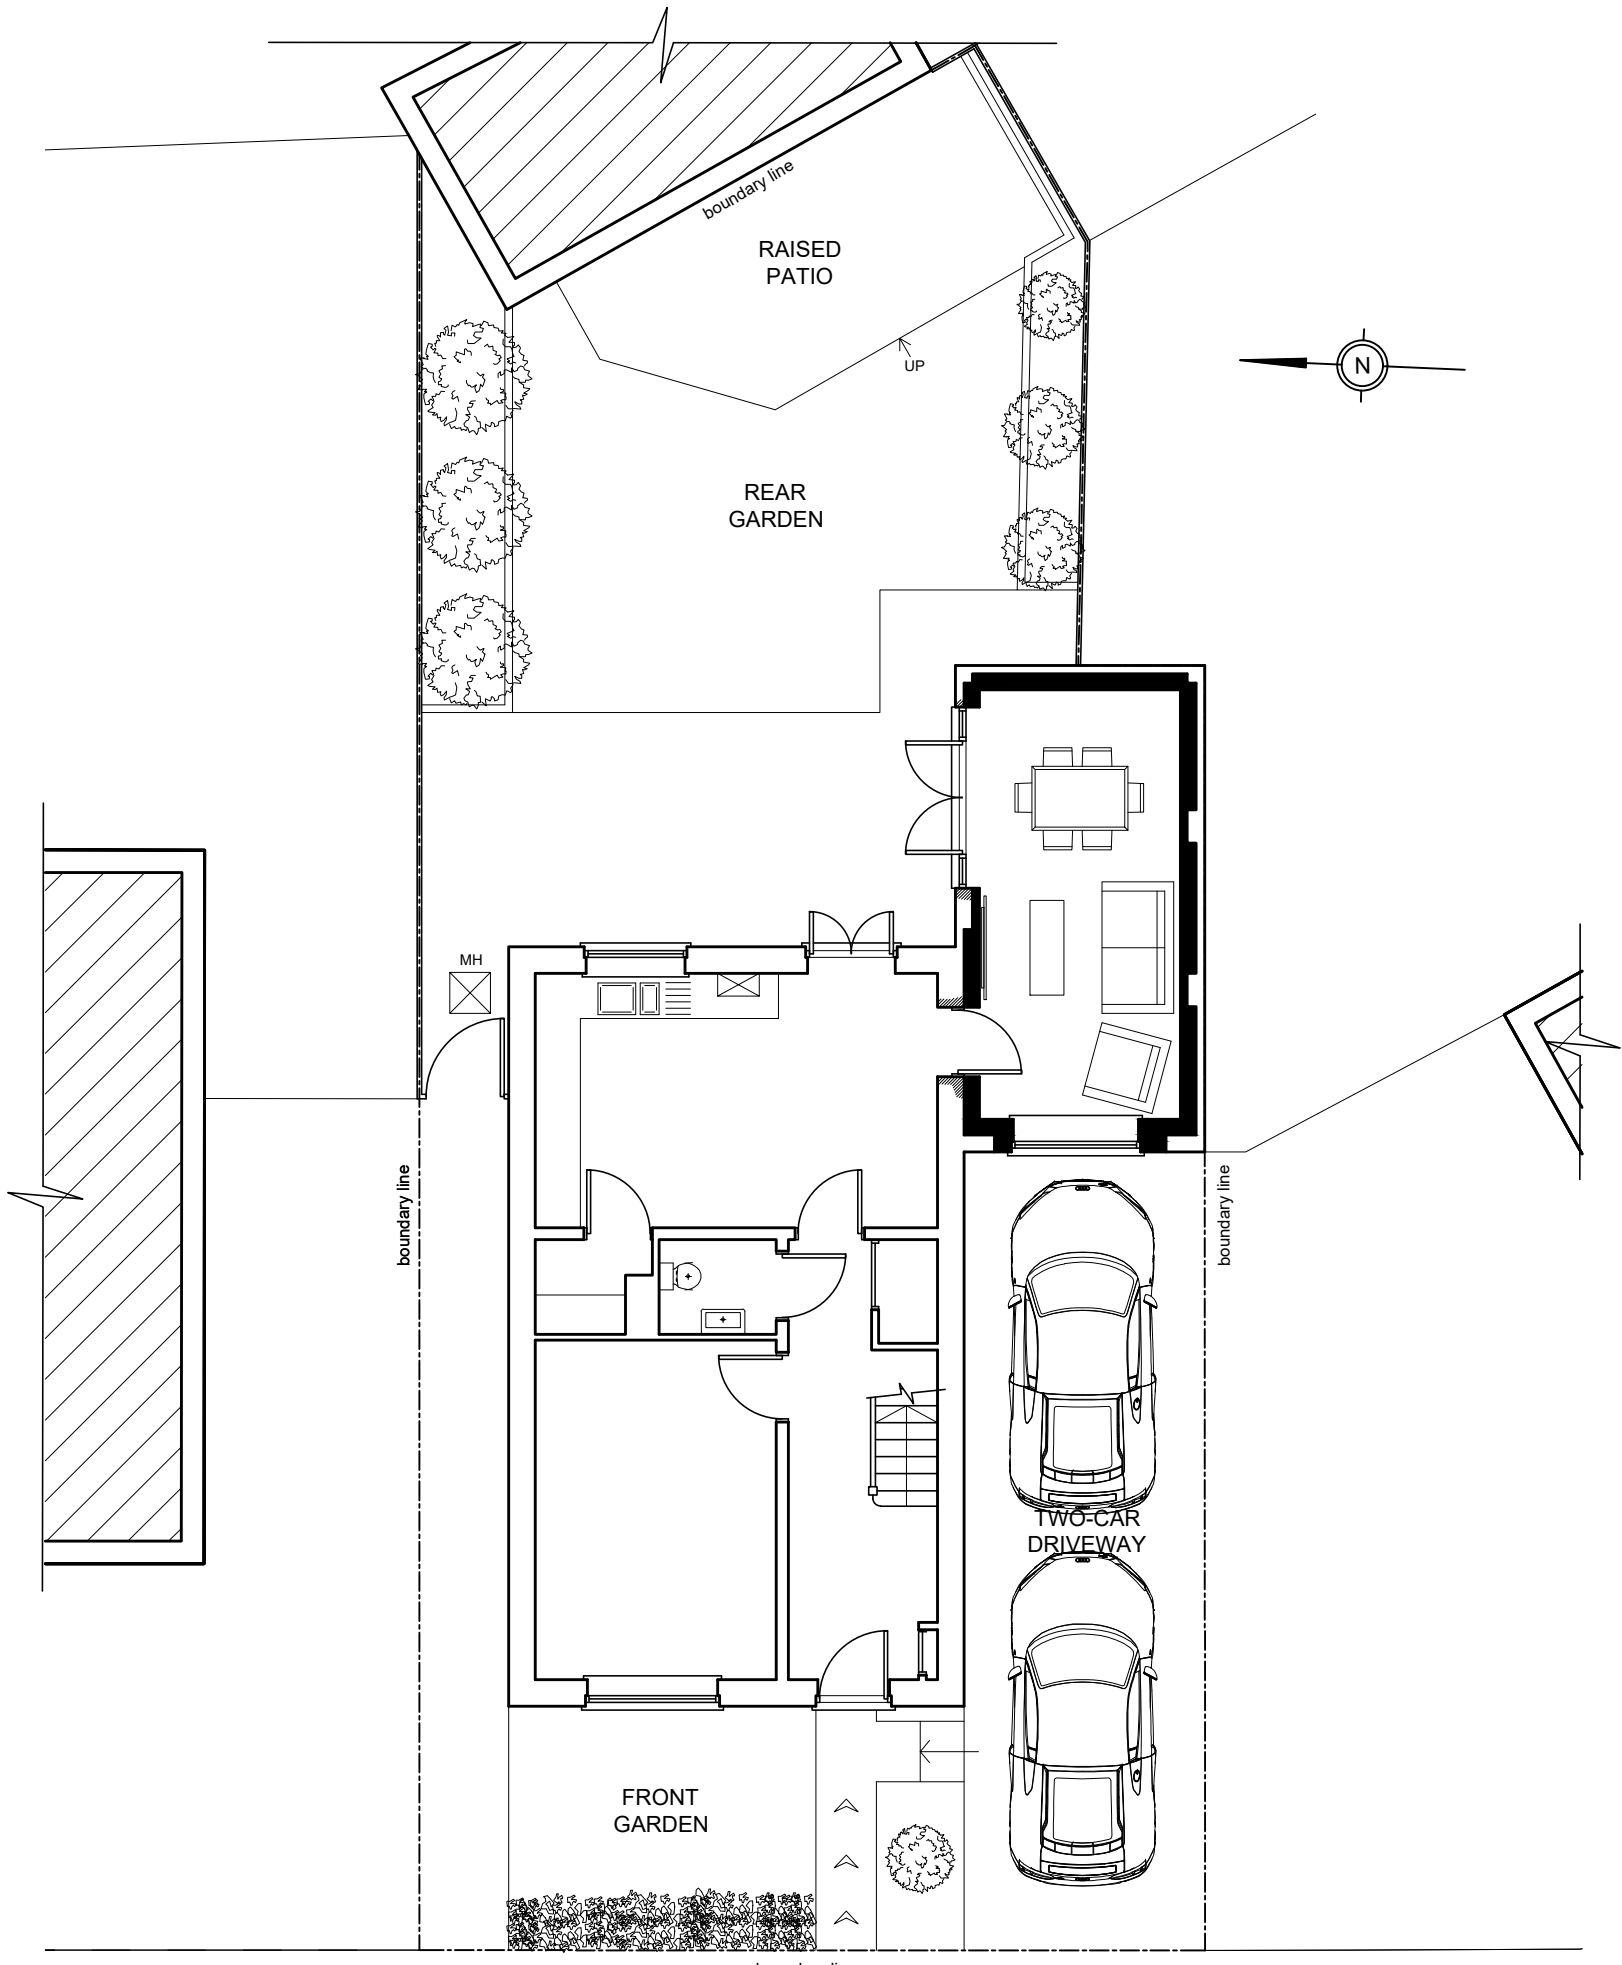


SITE BLOCK PLAN

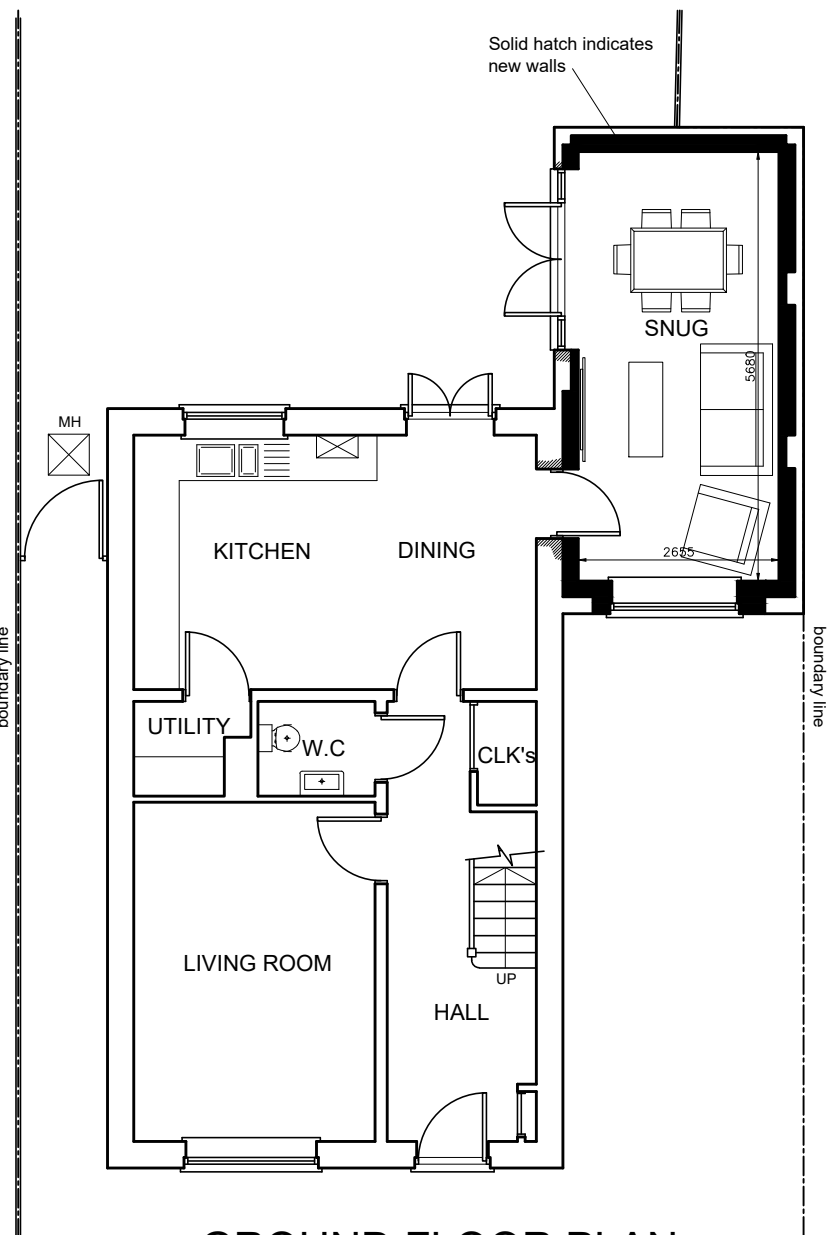

GROUND FLOOR PLAN

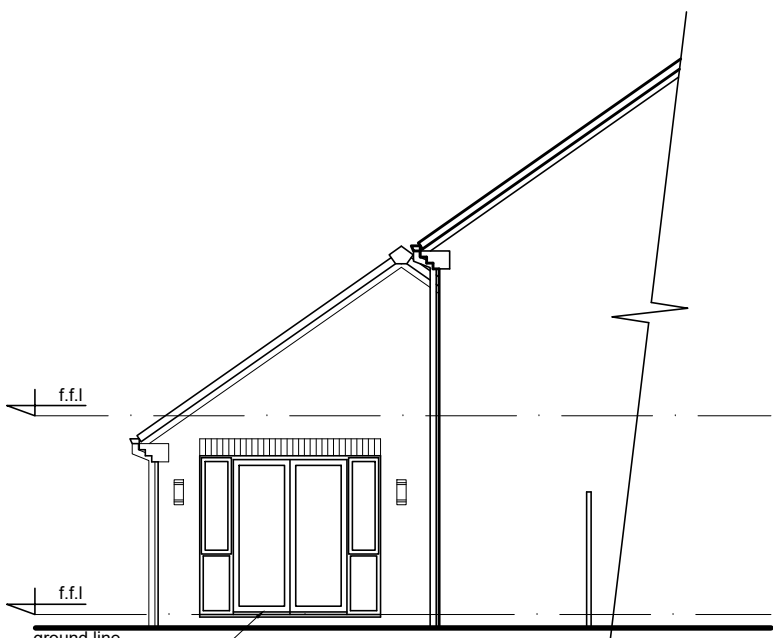

LEFT SIDE ELEVATION

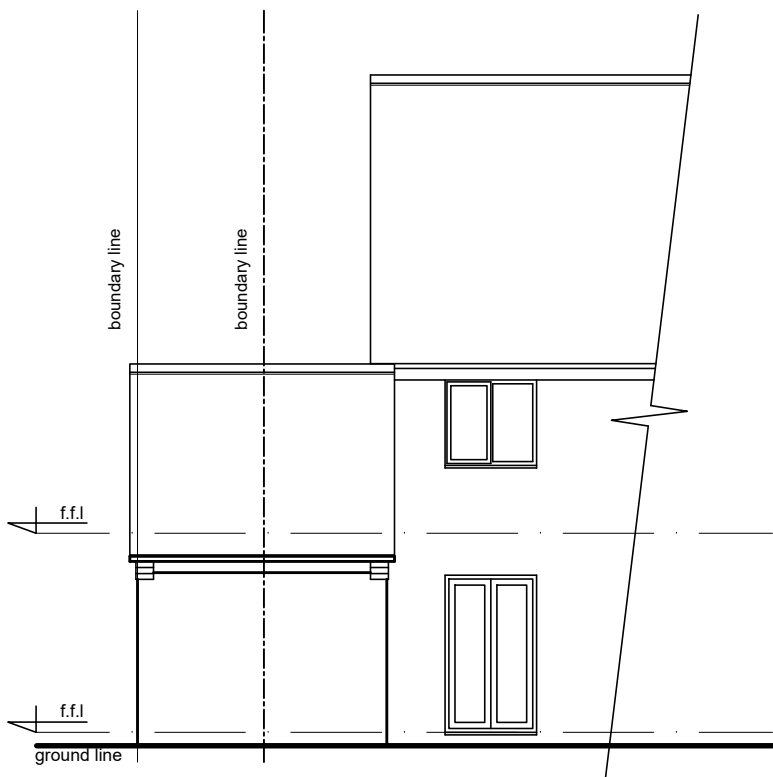

REAR ELEVATION



FRONT ELEVATION

PROPOSED PLANS & ELEVATIONS

1:100 scale bar 0 1 2 3 4 5metres

R J G Architecture LTD For All Your Architectural Design Requirements	Project 39 Newhall Road Prescot Merseyside		
	Dwg Title Existing & Proposed Plans & Elevations		
Tel : 01744 419819 e-mail: info@rjgarchitecture.co.uk	Dwg No 02014/SK/01		Rev
	Drawn by BPM	Scale 1:100	Date Jul '25
1. Drawn dimensions to be followed in preference to scale. 2. All dimensions to be checked on site. 3. The owner accepts the copyright of the architect and may not be copied without prior consent.			