
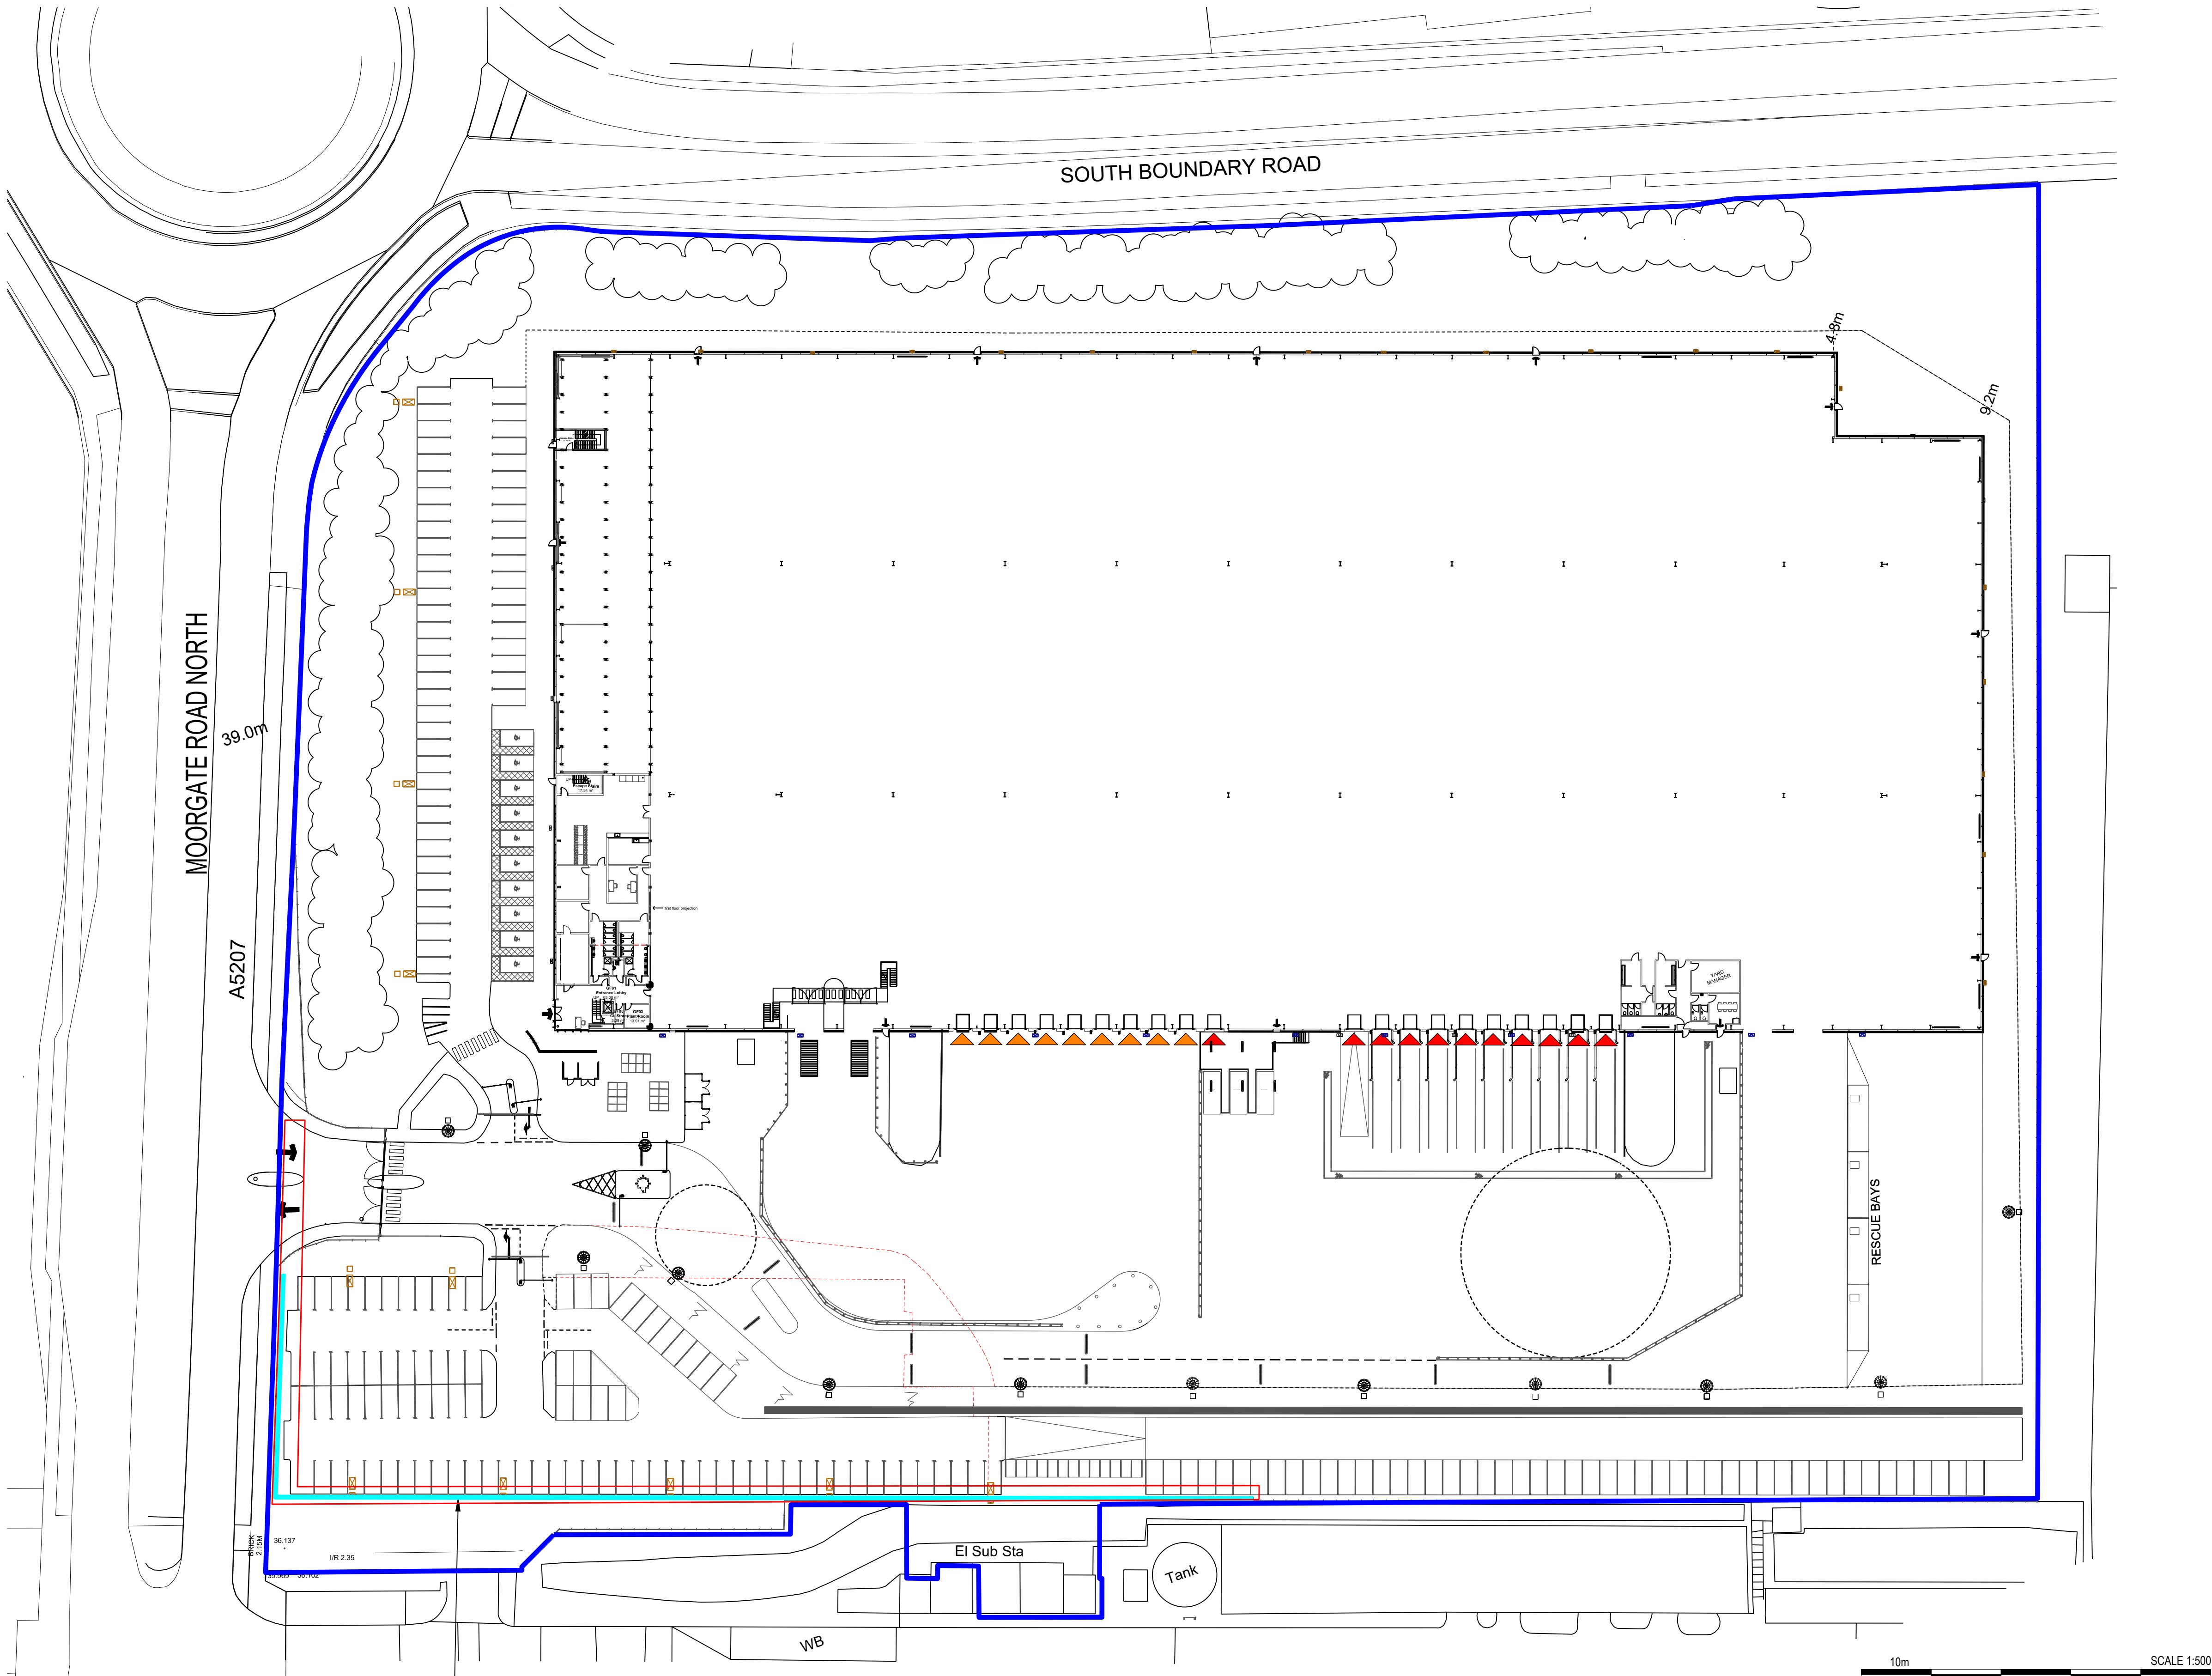


- KEY
- RED LINE BOUNDARY

PROPOSED FENCE

LANDLORD OWNERSHIP

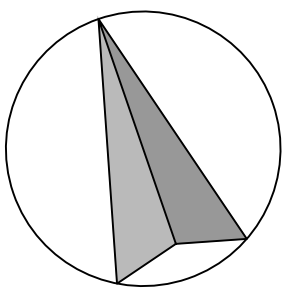

PROPOSED 2.4 HIGH FENCE SEE
DRAWING P16 FOR DETAIL

SCALE FOR PLANNING PURPOSES ONLY

Architects are to be notified of any discrepancies.
Contractors must check all dimensions on site.
This drawing is to be used solely for the information as titled only.
For other information refer to the latest revision of any cross referenced drawings.
To be read in conjunction with relevant design standards/protocols.

C	21/03/22	FENCE HEIGHT UPDATED	DA	MA
B	15/07/21	LINE WEIGHT UPDATED	DA	MA
A	15/07/21	LANDLORD DEMISE ADDED	DA	MA
#	09/07/21	FIRST ISSUE	DA	MA
REV	DATE	DESCRIPTION	DRN	CKD

STATUS: **PLANNING**

CLIENT: **FLINTROCK LTD**

PROJECT NAME: **KNOWSLEY**

PROJECT ADDRESS: **MOORGATE ROAD, KNOWSLEY**

DRAWING TITLE: **PROPOSED SITE PLAN**

JOB NO:	DRG NO:	REVISION:
20-6547	P103	C
DATE:	SCALE:	SHEET SIZE:
JULY 21	1:500	A1



1 CARDALE PARK, BECKWITH HEAD ROAD,
HARROGATE HG3 1RZ
www.ssa-architects.co.uk
T: 01423 856999