



AMENDED &
UPDATED
MARCH 2022

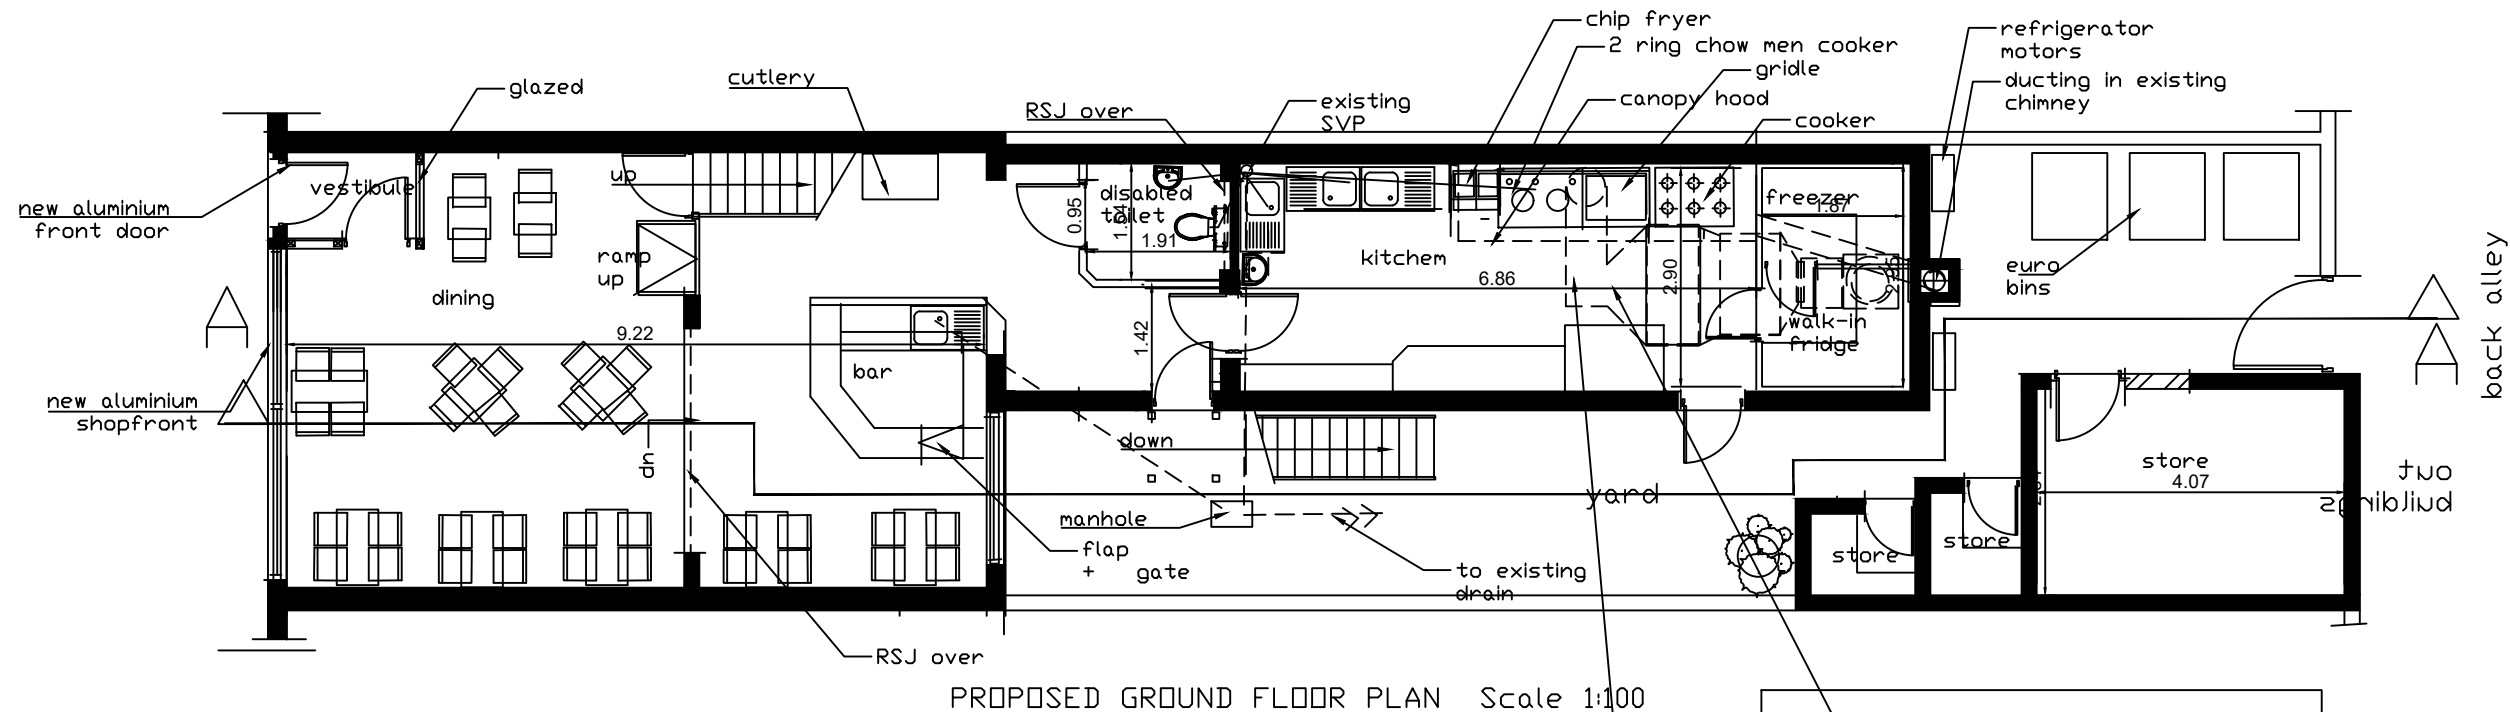


PROPOSED GROUND FLOOR PLAN Scale 1:100

DOTTED LINES INDICATE
EXTRACTION ABOVE
& ODOUR CONTROL
& SYSTEMS

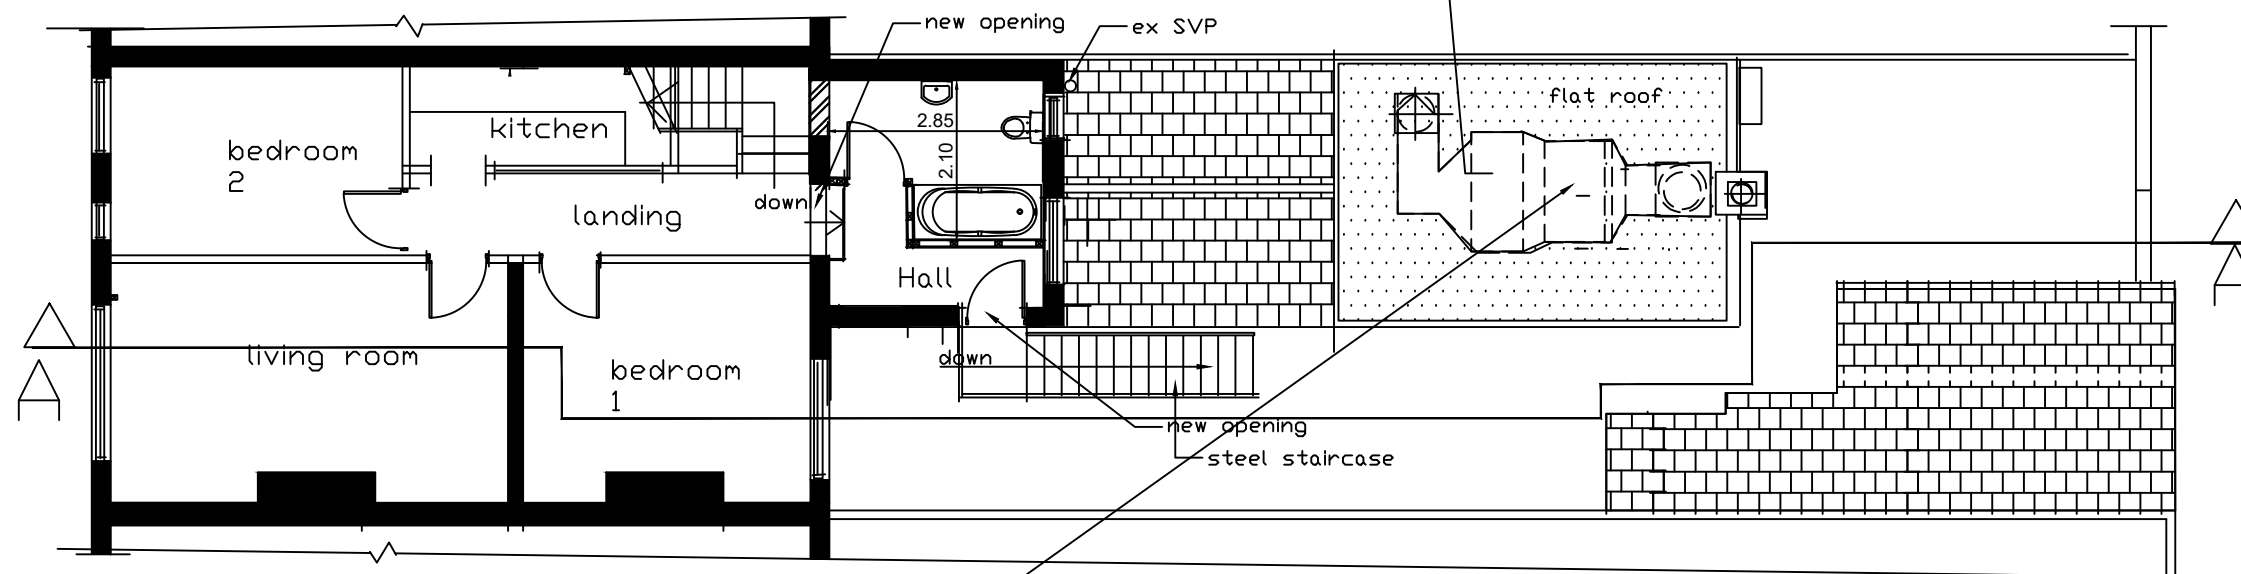

PROPOSED FIRST FLOOR PLAN Scale 1:100

PROPOSED FLOOR PLANS Scale 1:100

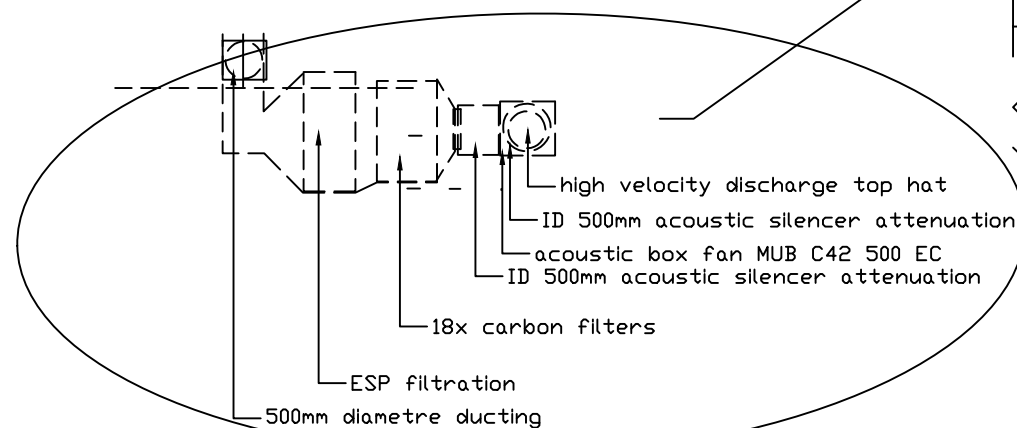

Printing Page size: A3

Location: 12 & 12A Mackets Lane,
Hunts Cross, Liverpool

clients: Dr Dennis Zhao

project: Change of Use from
Flower shop to Cafe/
Restaurant-E(b) on
permitted development
and installation of new
shop-front and rear
steel staircase &
ducting

drawings: Proposed Floor Plans

drawing no.: W.20/88/03A scale: 1:100

mobile: GEORGE 07973931450 date: December 2020

GEO-NEO UK Ltd Architectural Co.
7a Orchid Grove
Liverpool L17-7EY
Tel/Fax: 0151-727 8223.

e-mail: geoneouk@gmail.com