



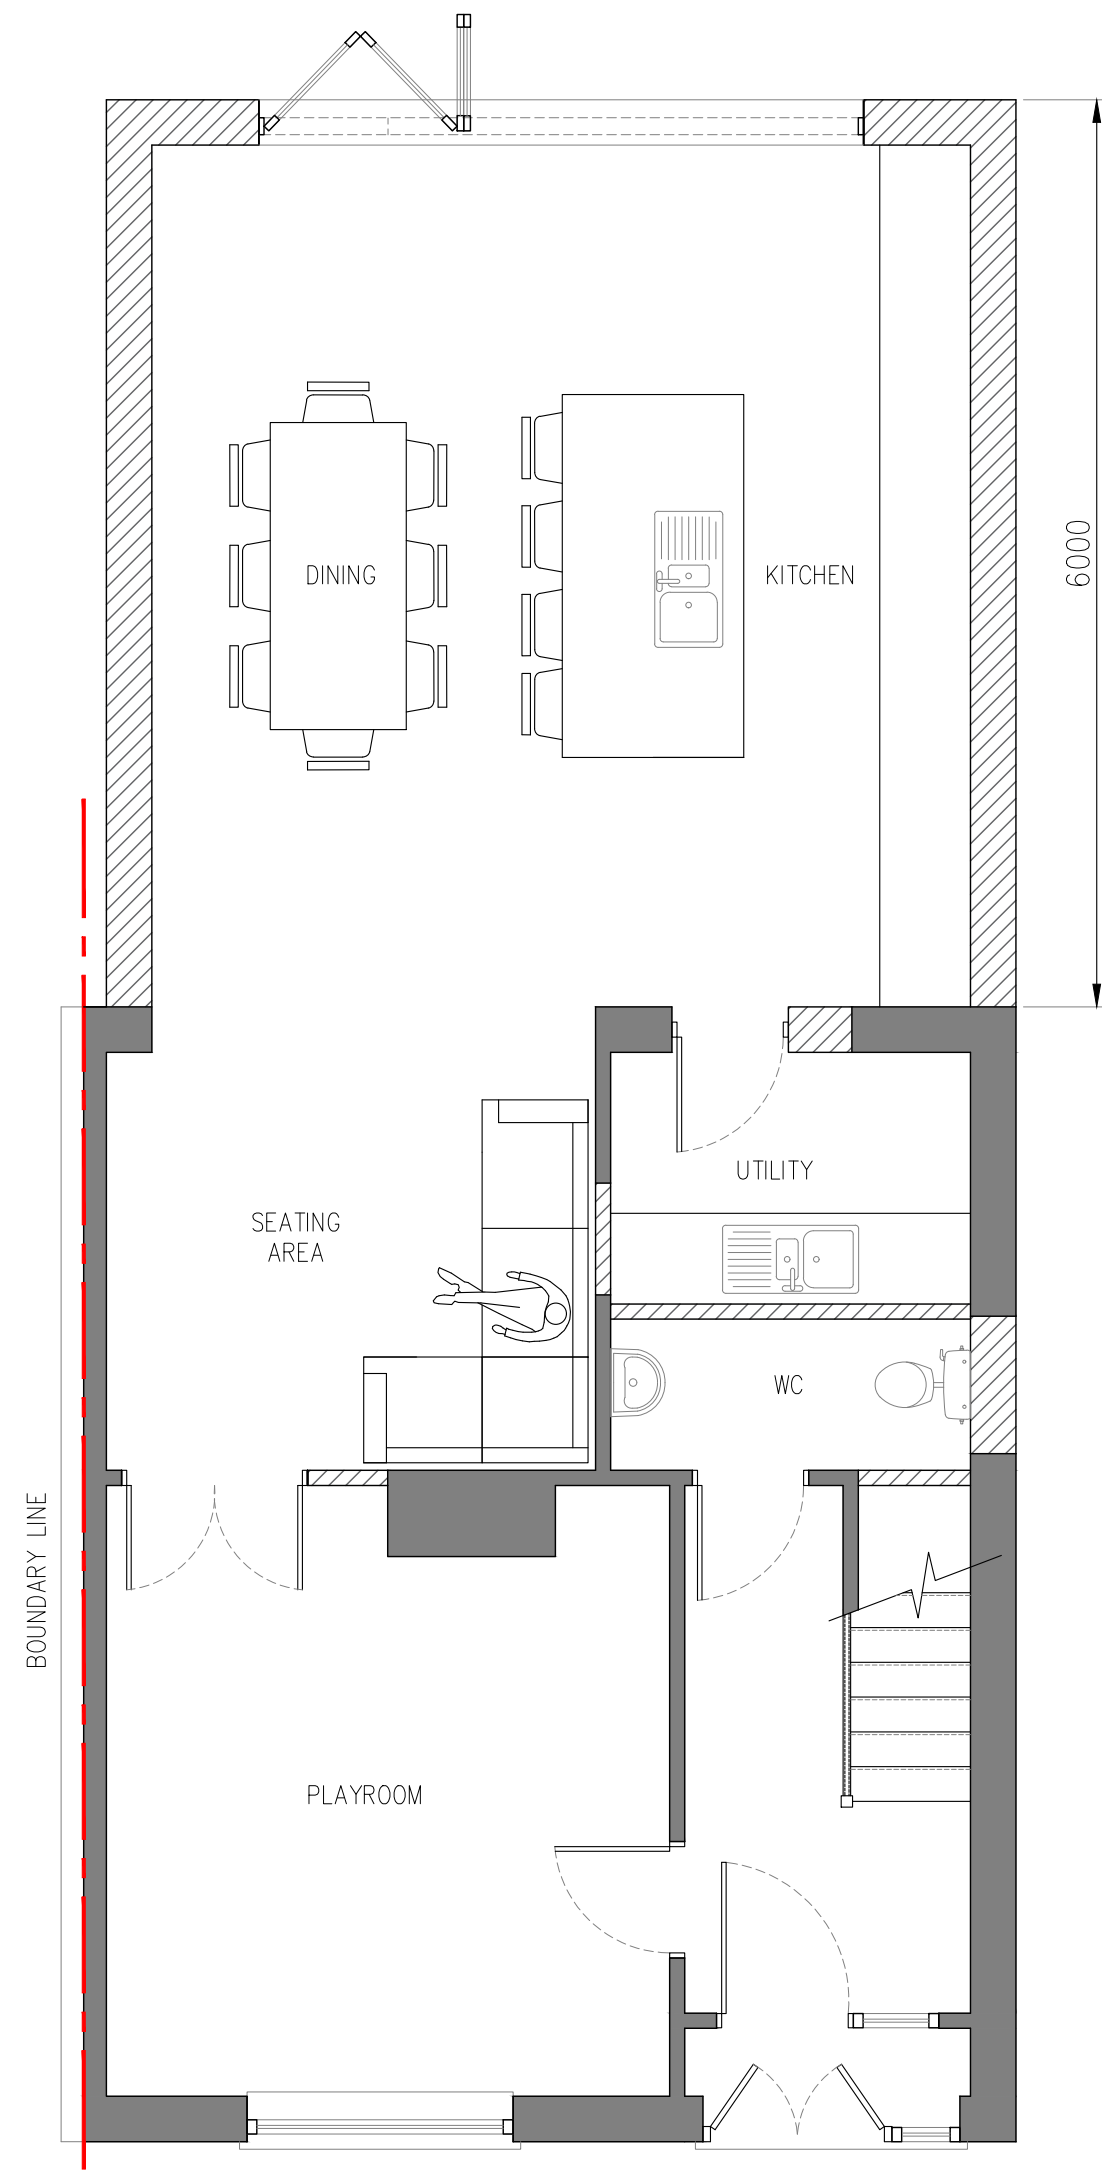

PROPOSED GROUND FLOOR | SCALE 1:50

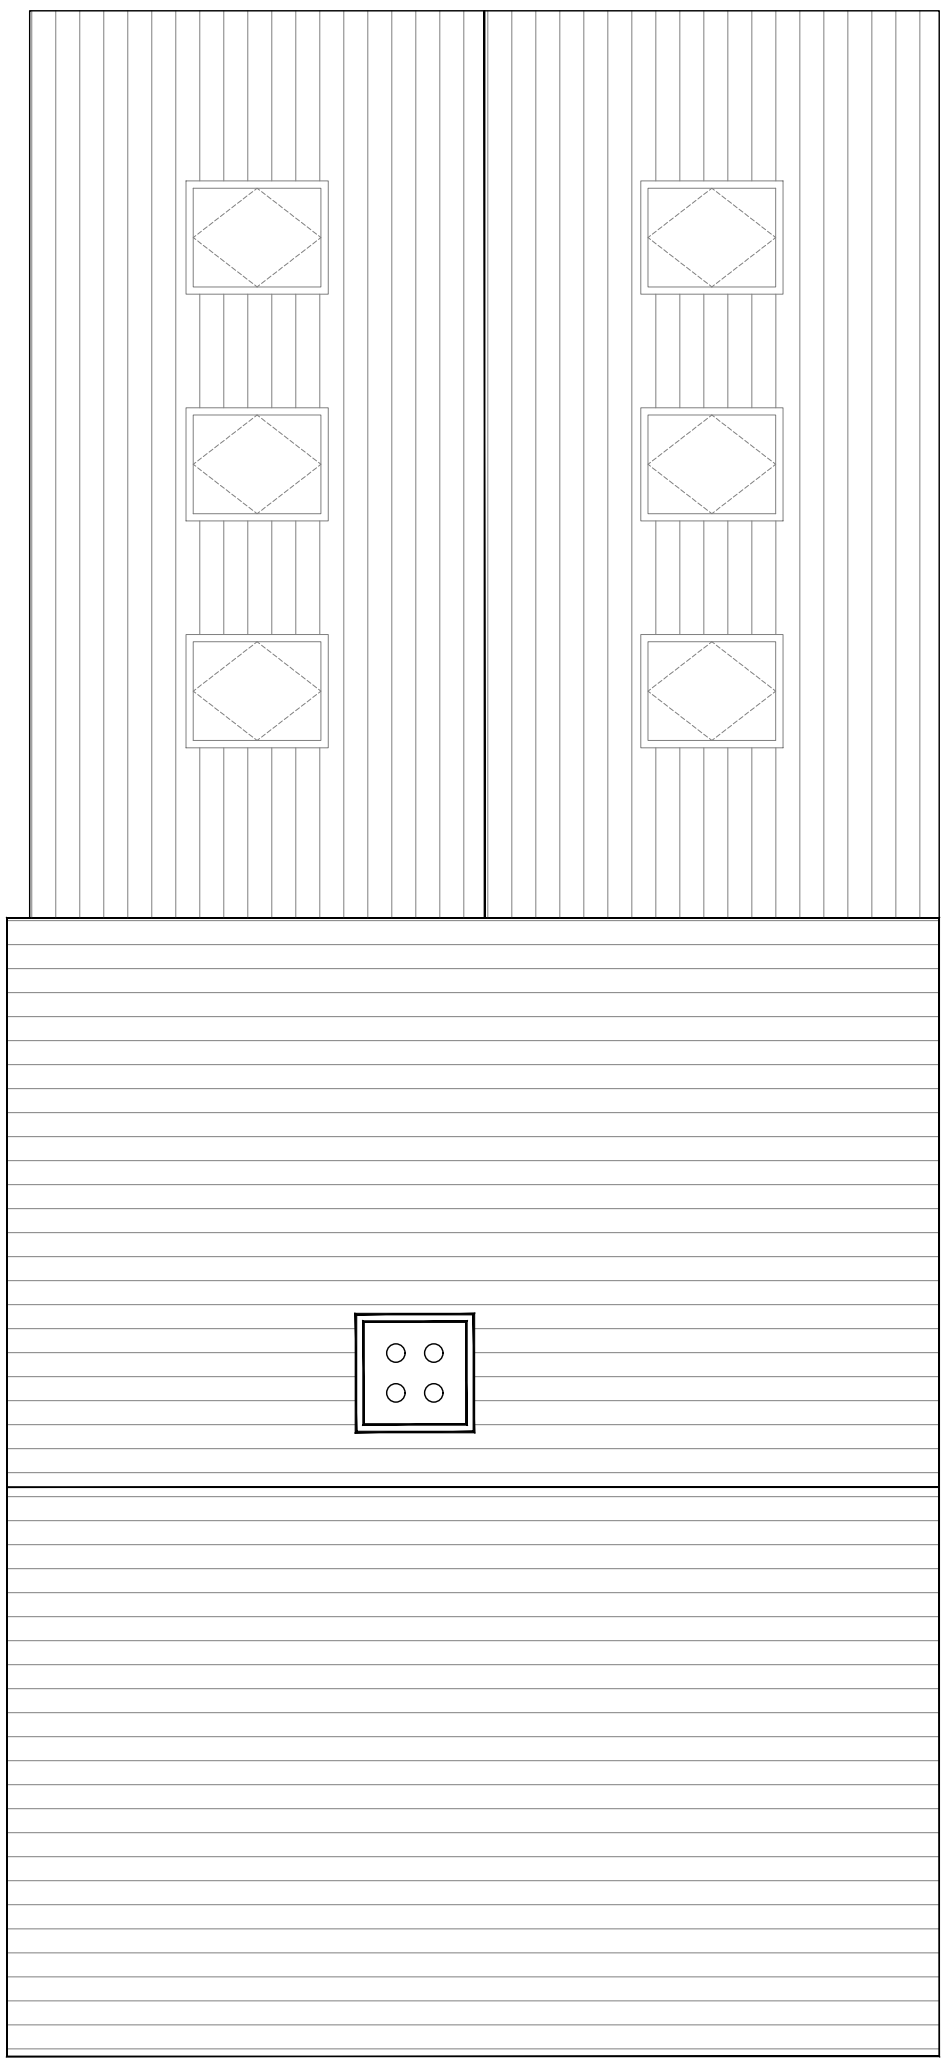


PROPOSED ROOF PLAN | SCALE 1:50



PROPOSED REAR ELEVATION | SCALE 1:50



PROPOSED SIDE ELEVATION | SCALE 1:50

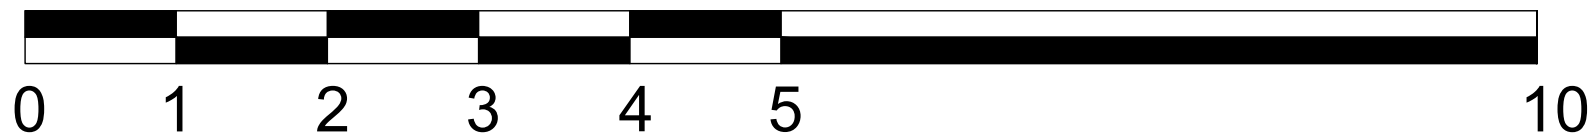

SCALE BAR 1:50

STATUS PLANNING	© Copyright of PM DESIGNS®. All rights reserved. ALL dimensions are in millimetres unless stated otherwise. ALL dimensions must be checked on site prior to construction and any discrepancies reported to the architect. Work is subject to change following detailed design.			
	RevNo	Revision note	Date	Signature
				Checked

PM

PARLE MAGUIRE DESIGNS

PROJECT: 110 SUGAR LANE
KNOWLSEY
L34 0ES

CLIENT: MR BRADY

Drawing Title
PROPOSED PLANS

Drawing No.
A102

Date:
NOV 2024

Scale:
1:50 @ A1

Revision:
-

Issue:
PLANNING STATUS