


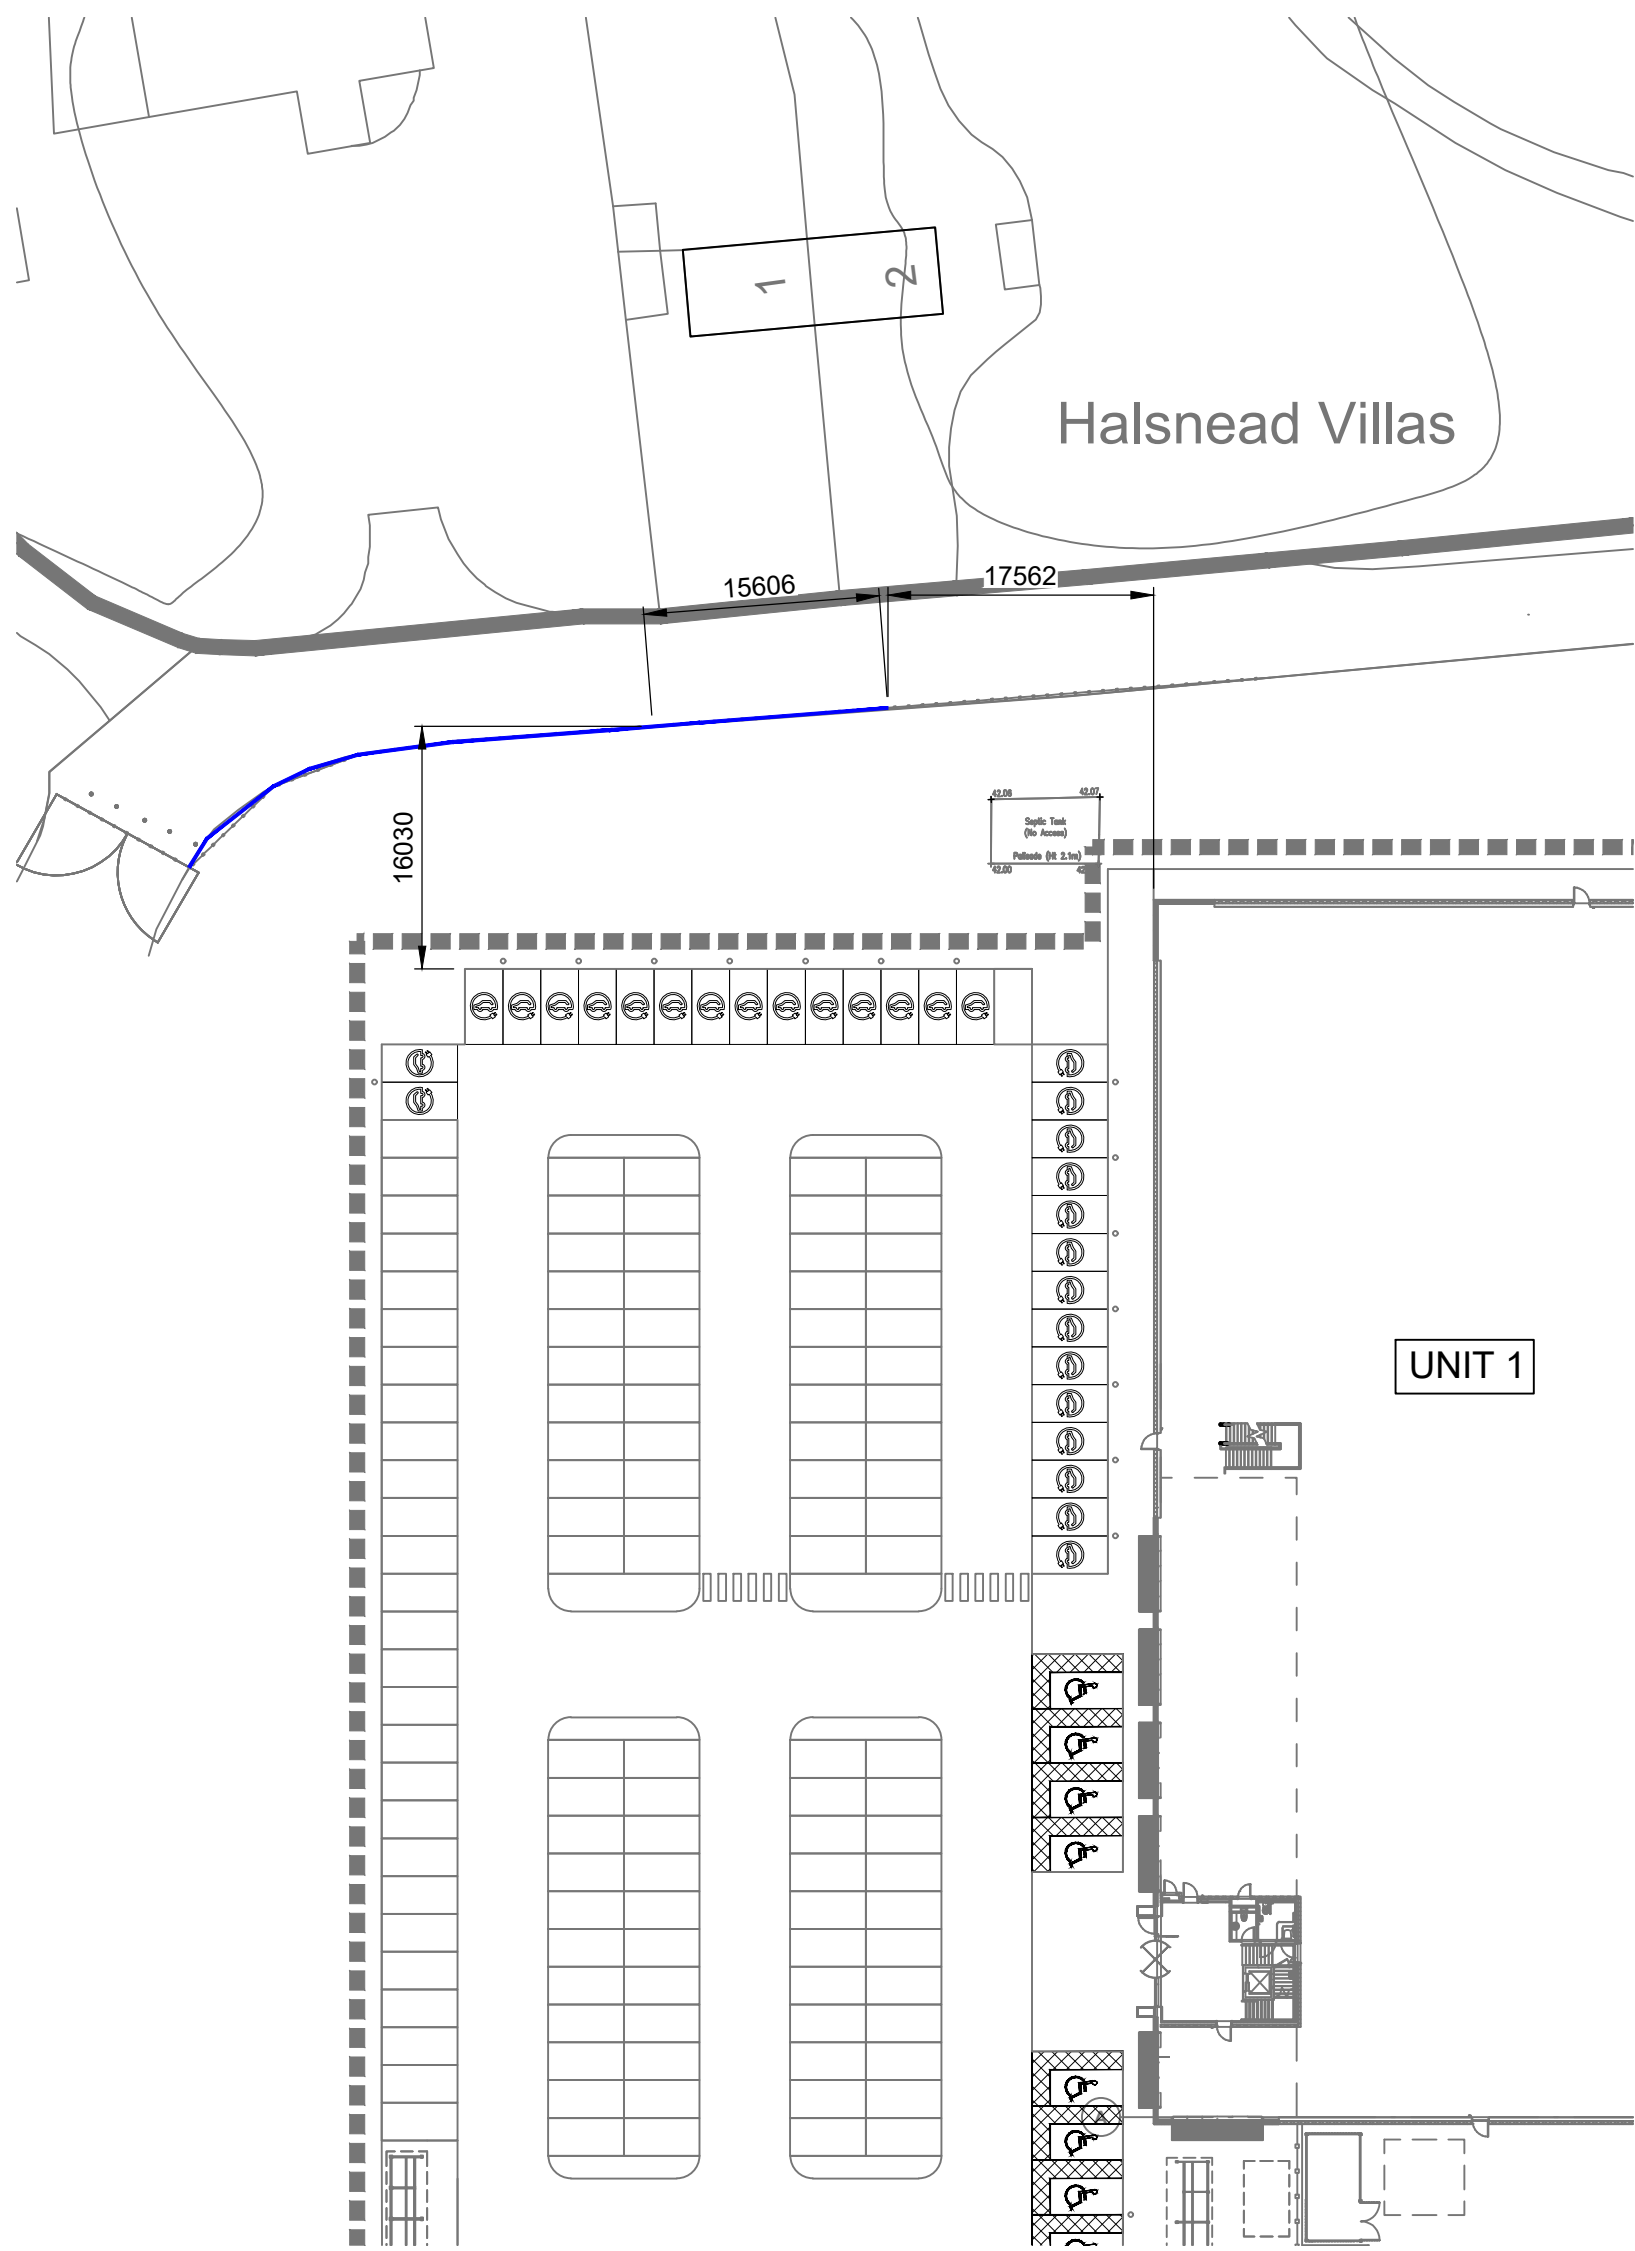


KEY:

DENOTES LOCATION & EXTENTS OF 4m FENCE


FENCE: LOCATION PLAN

Scale = 1:500

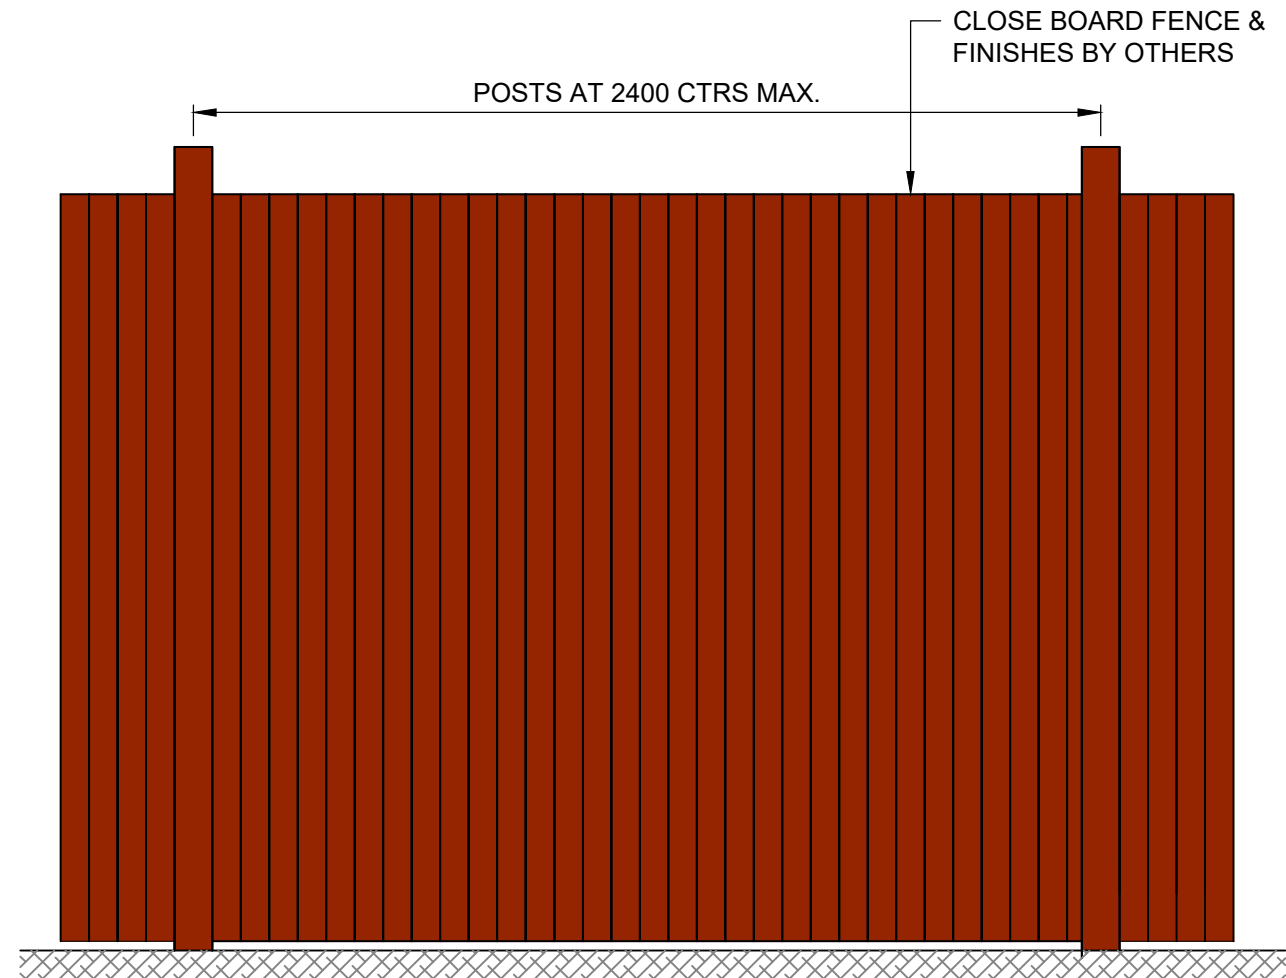


TYPICAL CLOSE BOARD FENCE: FRONT ELEVATION

Scale = 1:20

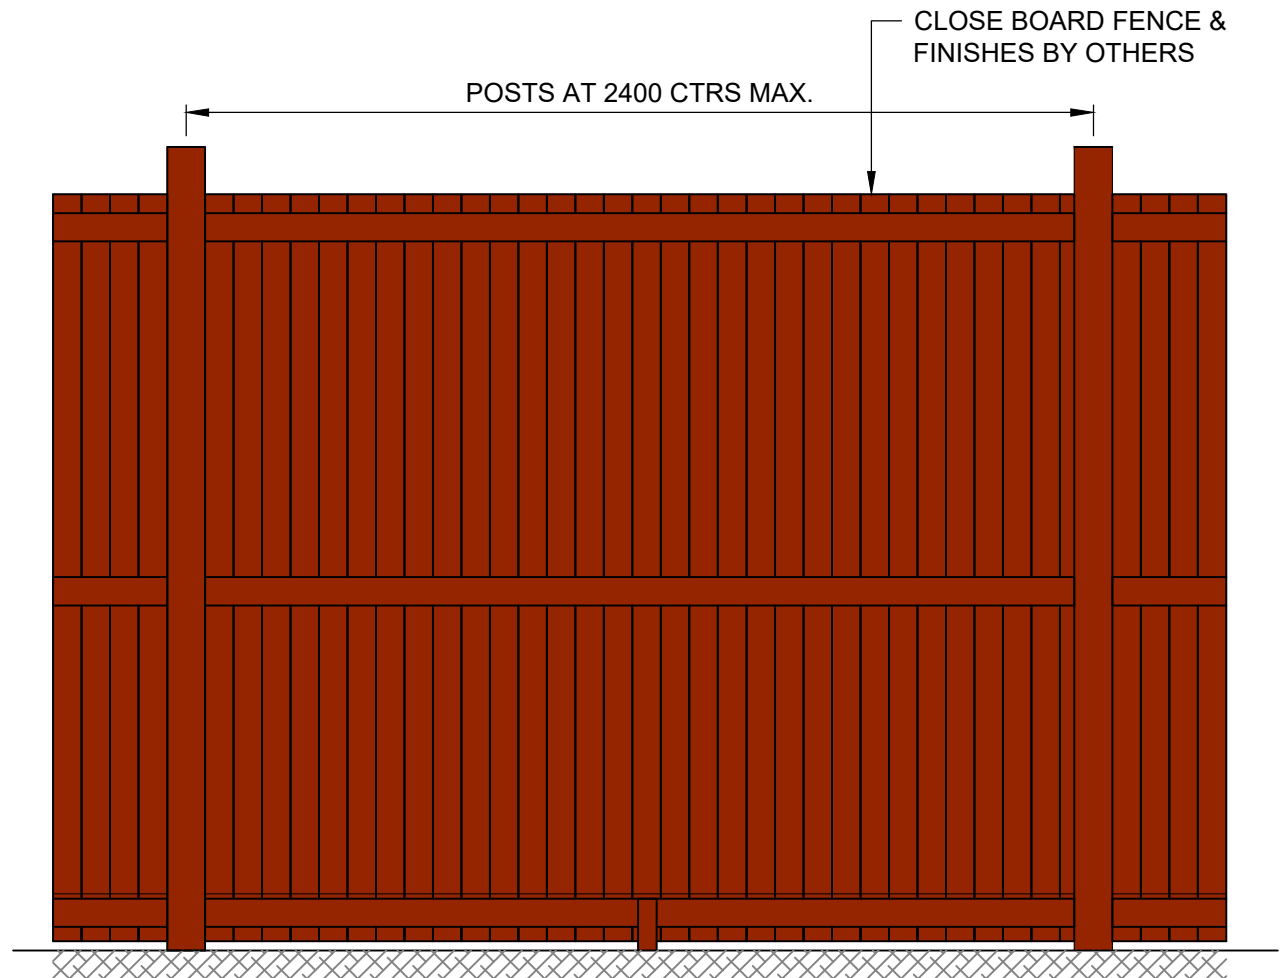


TYPICAL CLOSE BOARD FENCE: REAR ELEVATION

Scale = 1:20

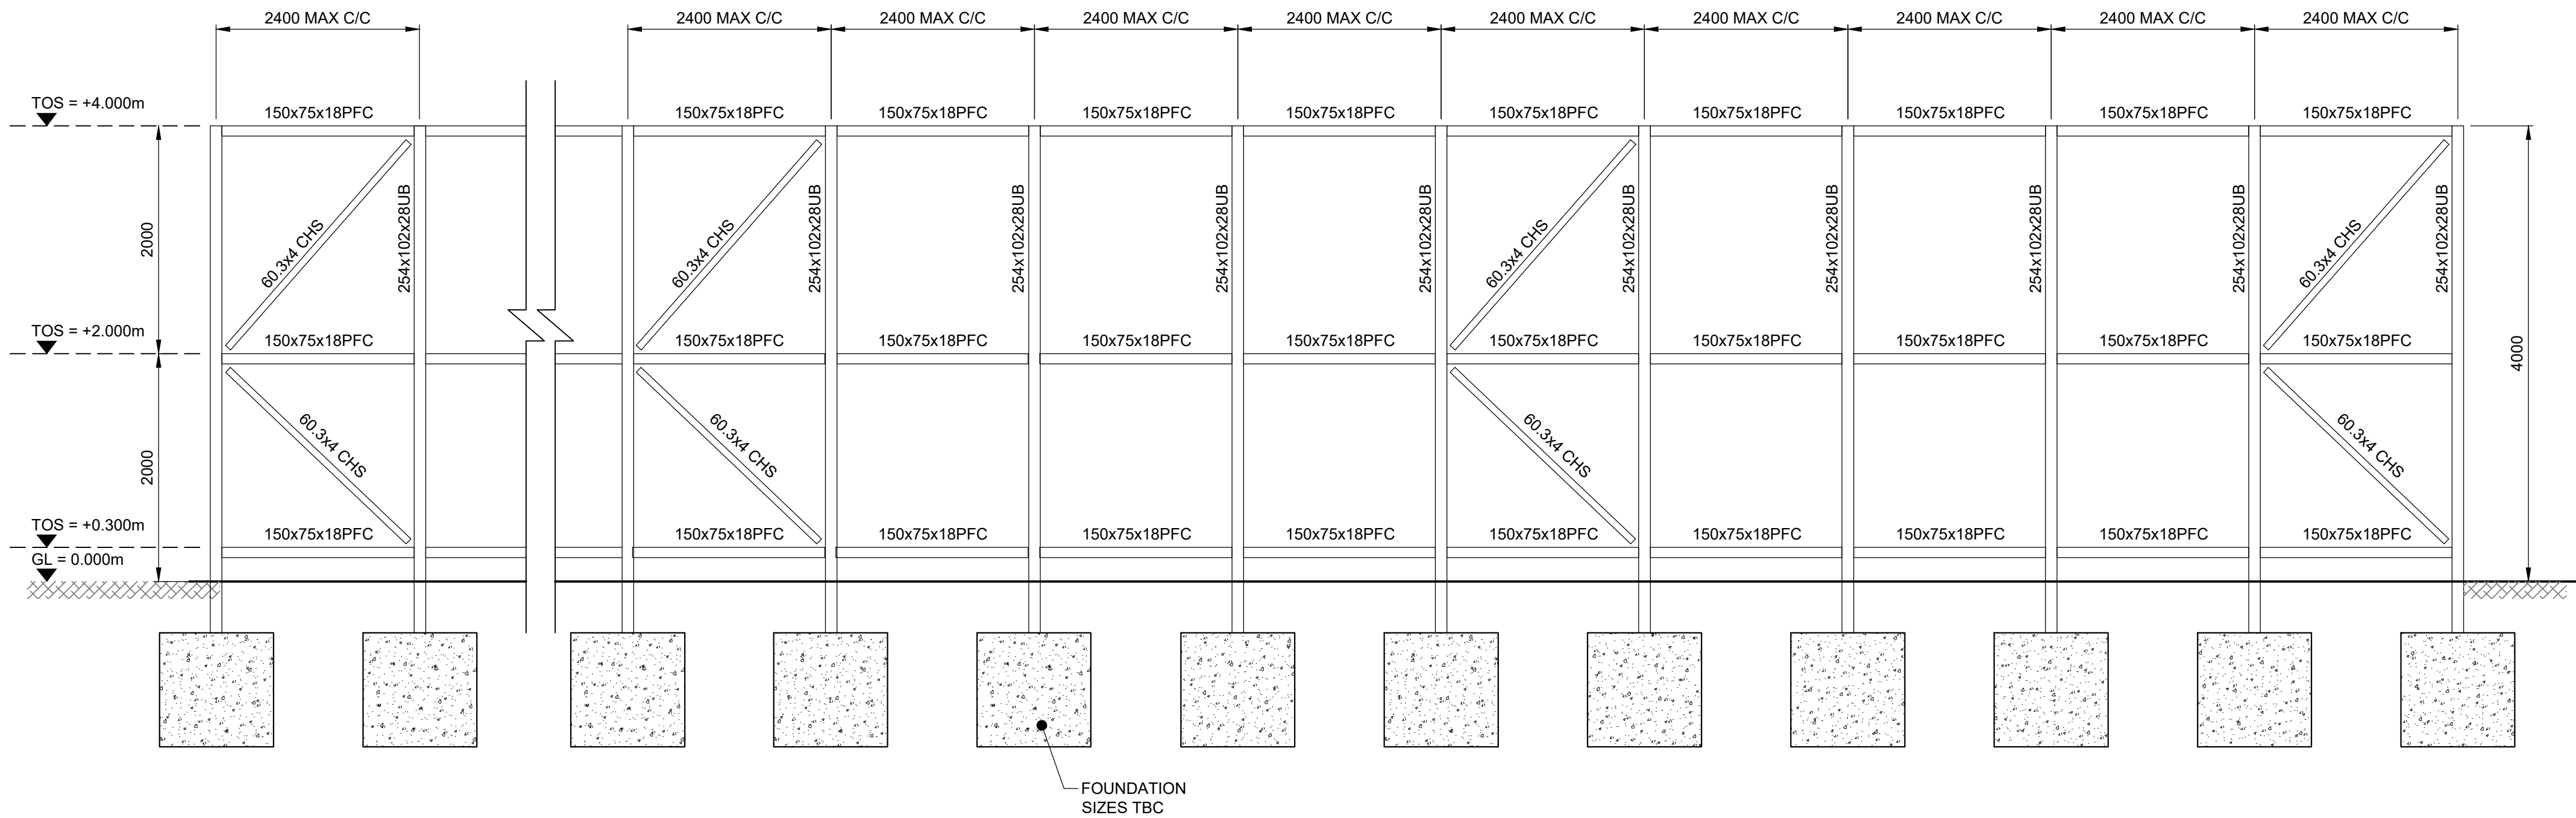

FENCE: ELEVATION

Scale = 1:40

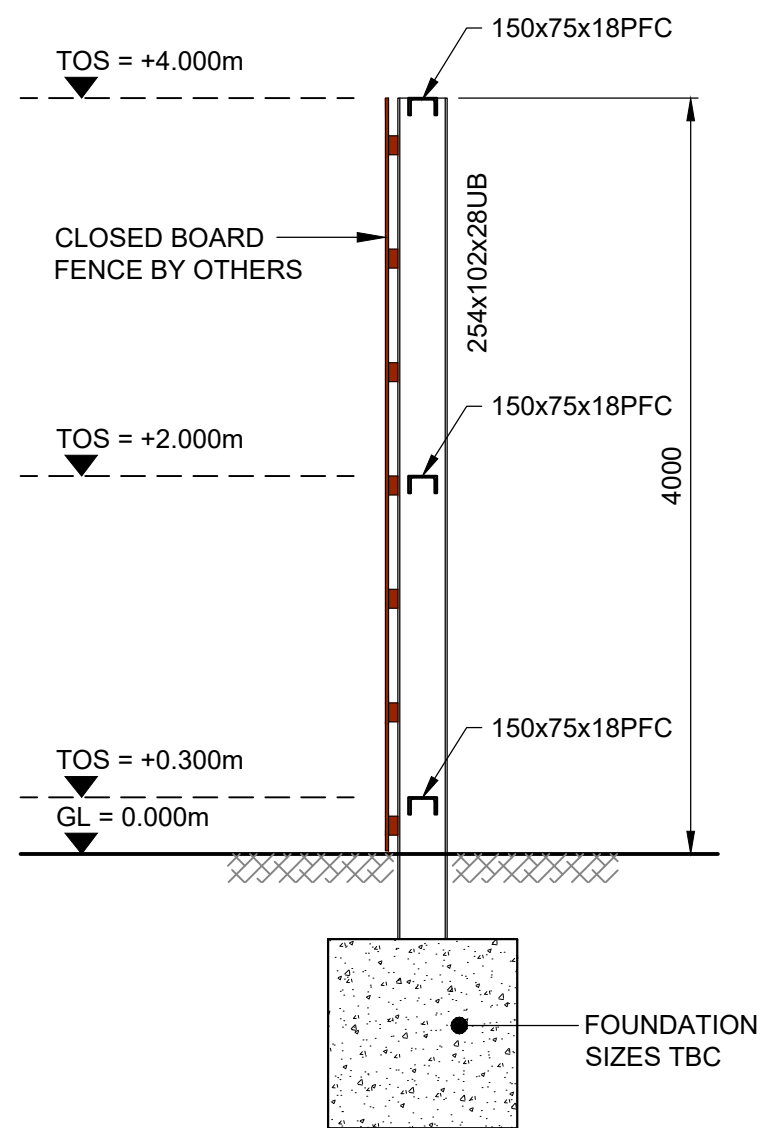

FENCE: SECTION

Scale = 1:40

P04	25.03.26	RP	FENCE EXTENDED / ELEVATION ADDED.	PB
P03	24.03.26	RP	FENCE EXTENDED / ELEVATION ADDED.	PB
P02	27.11.25	RP	PRELIMINARY ISSUE	PB
P01	26.11.25	RP	PRELIMINARY ISSUE	PB
Rev	Date	By	Description	Appd

Revisions			
Status			
PRELIMINARY			
			
Client			
TRITAX BIG BOX			
Project			
CRONTON PHASE 1			
Title			
ADDITIONAL FENCE TO NORTHERN BOUNDARY			
Scale	Drawn	Checked	Date
AS SHOWN AT A1	R.P.	P.B.	NOV 25
Tier Project Number T-22-2567			
Drawing No : Project No Originator Volume Level Type Role Number			Revision
11-01			P04