


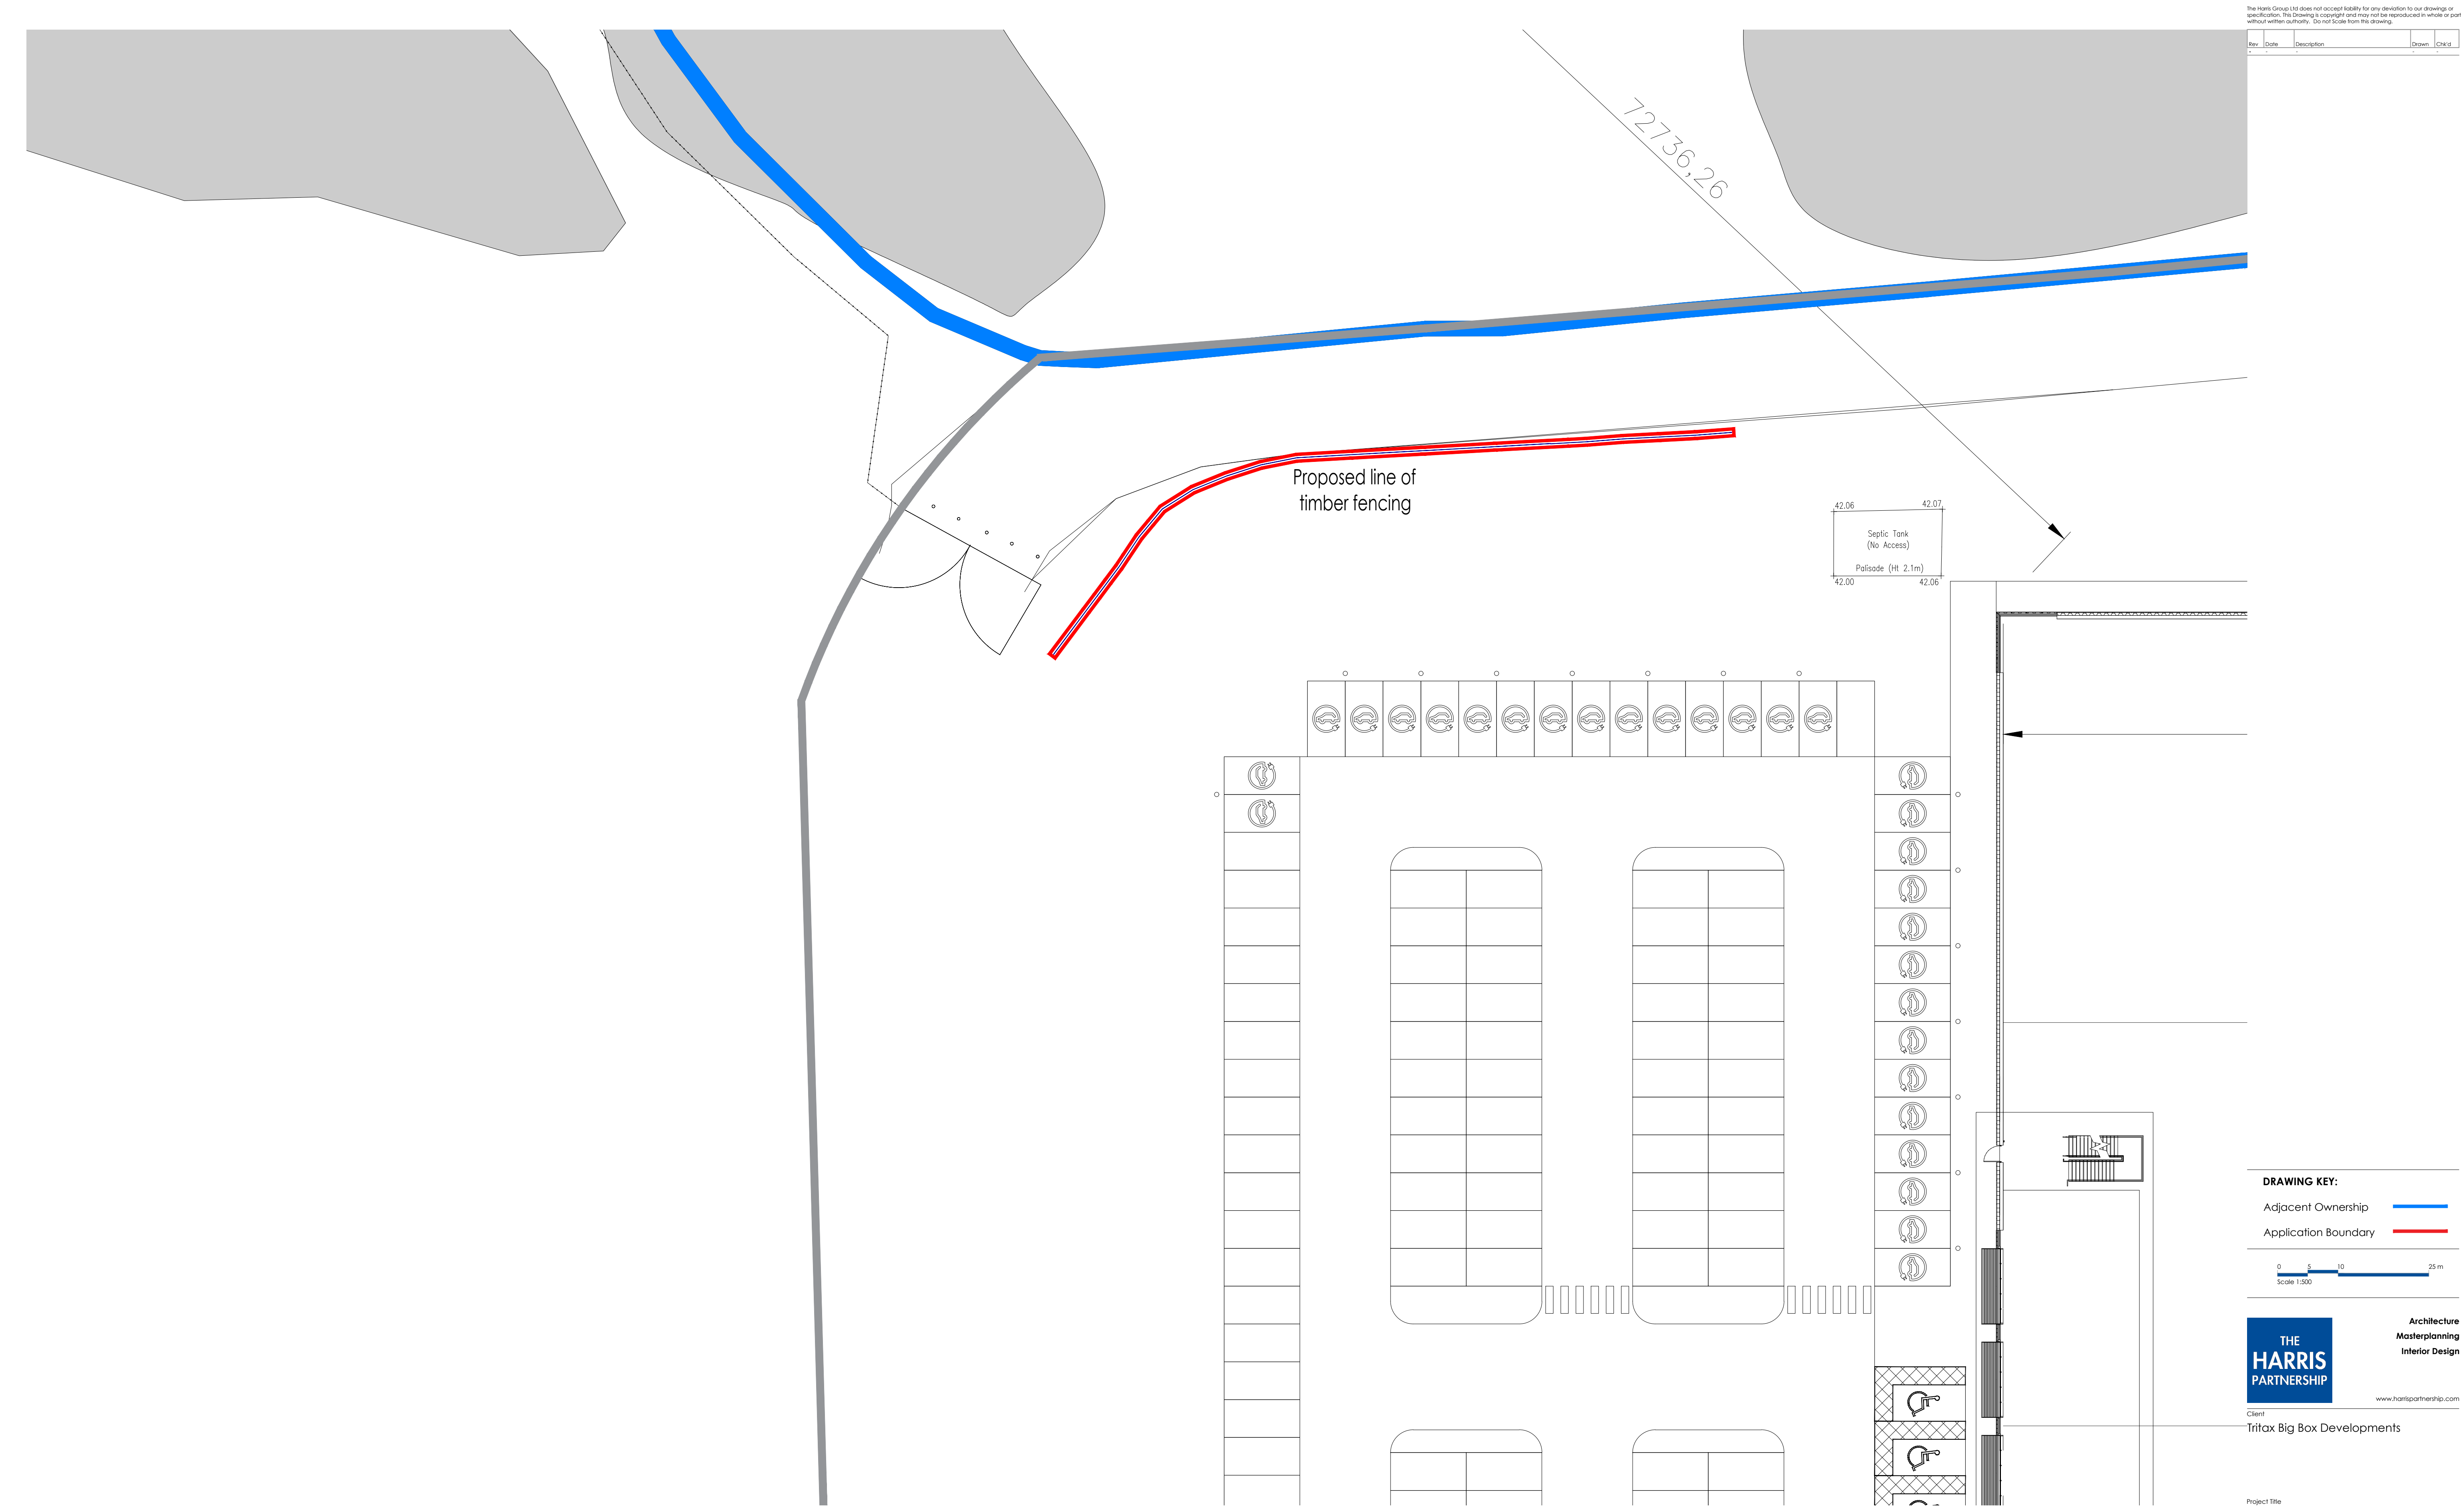

PROPOSED SITE PLAN
SCALE 1:500

The Harris Group Ltd does not accept liability for any deviation to our drawings or specification. This drawing is copyright and may not be reproduced in whole or part without written authority. Do not Scale from this drawing.

Rev.	Date	Description	Drawn	Chk'd

DRAWING KEY:

- Adjacent Ownership —
- Application Boundary —



Architecture
Masterplanning
Interior Design

www.harrispartnership.com

Client

Tritax Big Box Developments

Project Title

PROPOSED DEVELOPMENT
CRONTON COLLIERY
FOX'S BANK LANE
WIDNES, PRESTON
L35 3AA

Drawing Title

PROPOSED SITE PLAN

Drawn	Checked	Scale @A1	BIM Status	Date
EW	SA	1:500	-	05/26

Drawing Status	Rev.	THP Project No
PLANNING	-	21588

Drawing Reference

21588 THP XX XX DR A 1022