




Rev	Date	Description	Drawn	Chkd
-	-	-	-	-

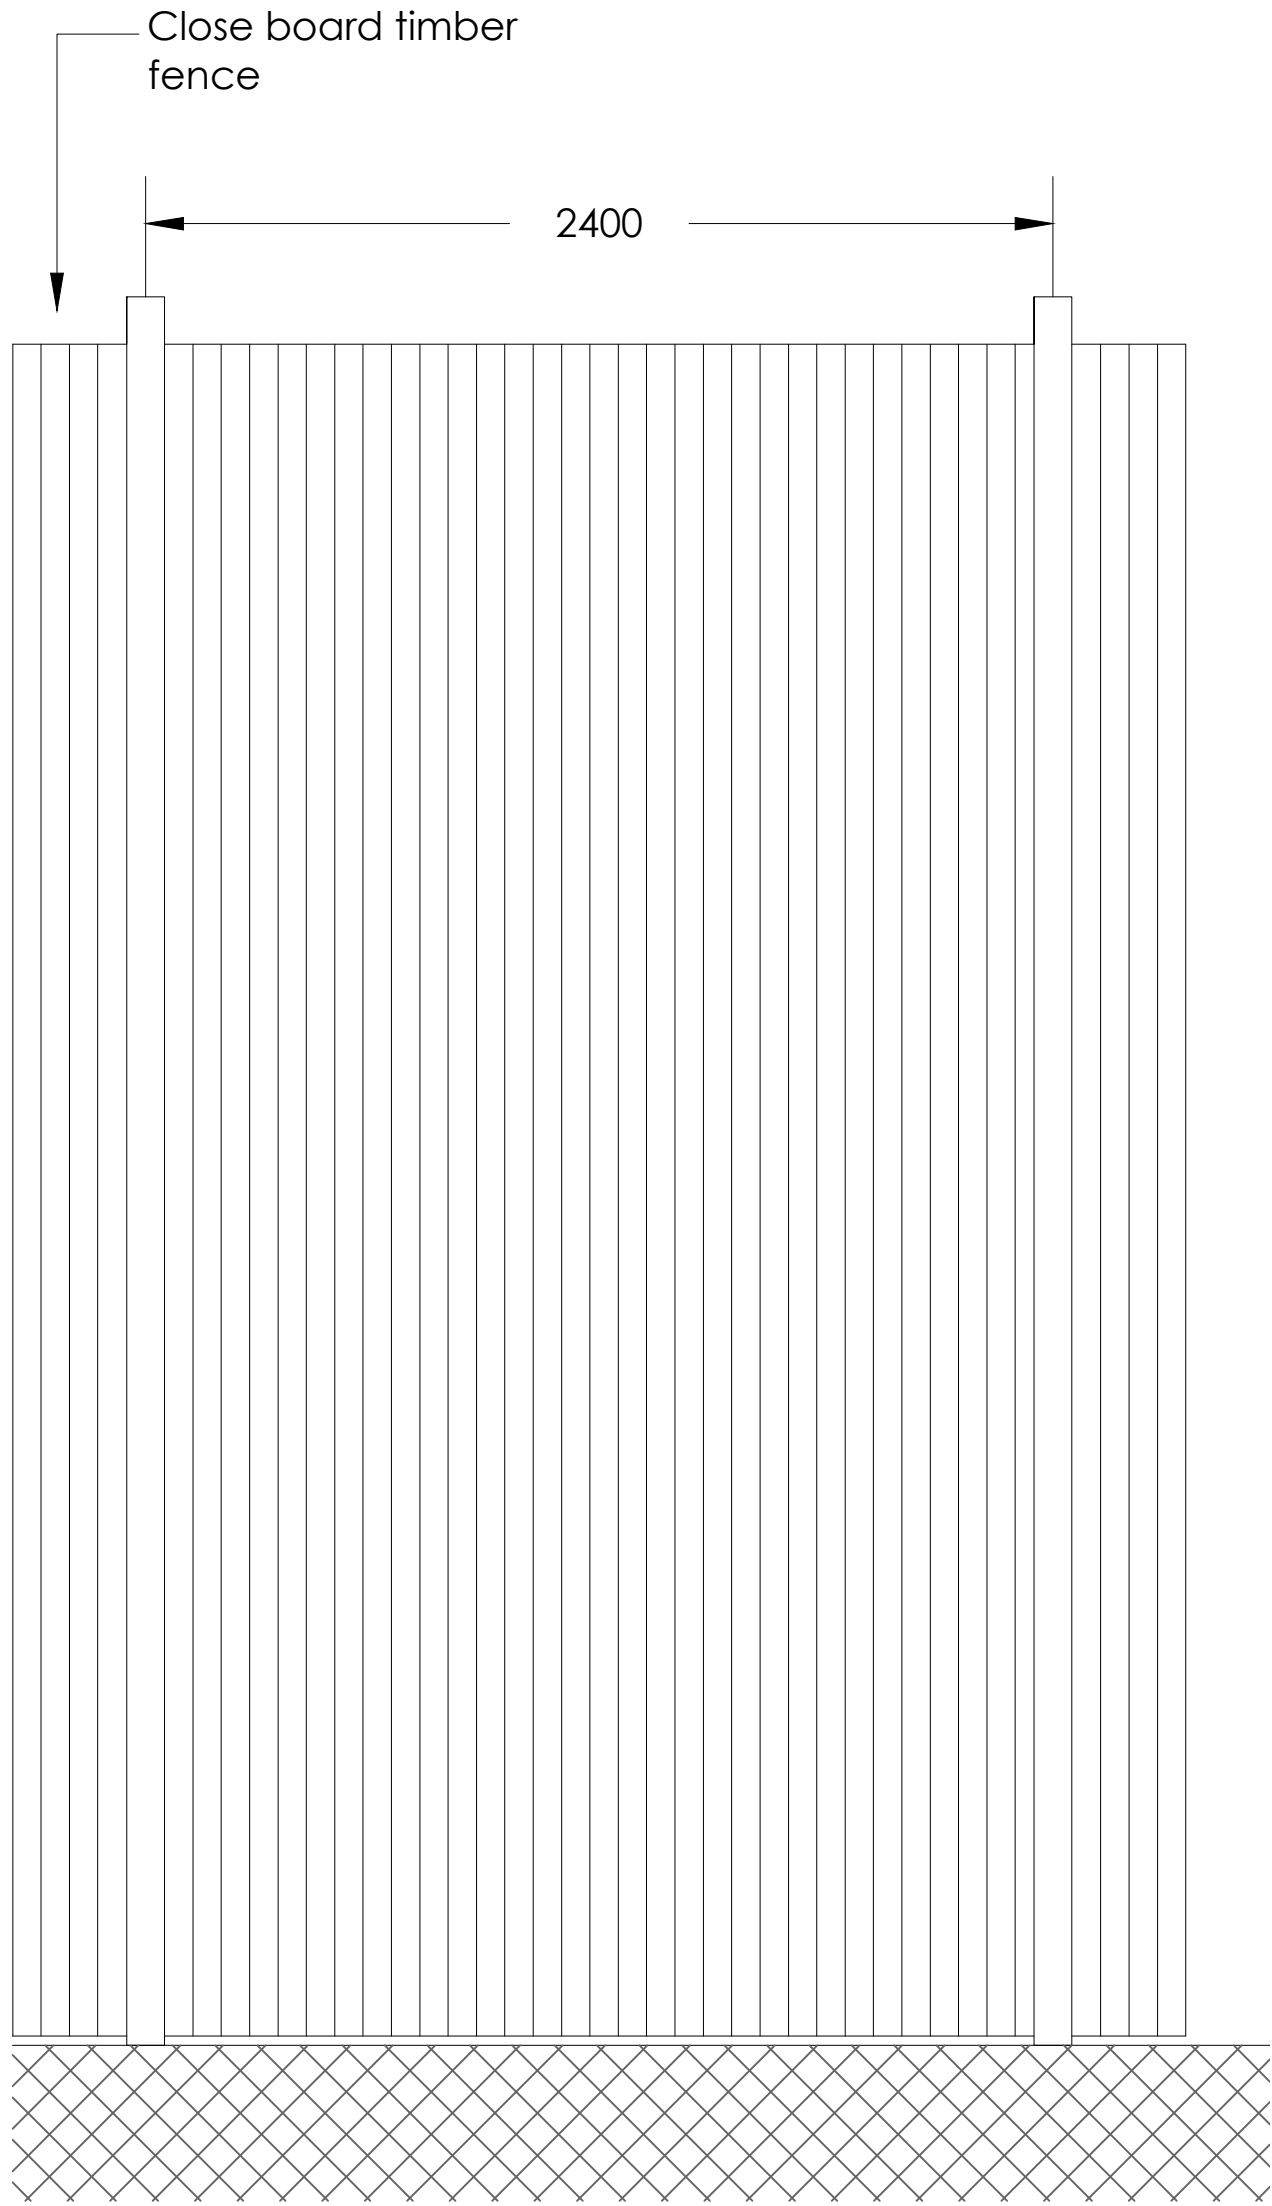

FRONT ELEVATION
SCALE 1:20

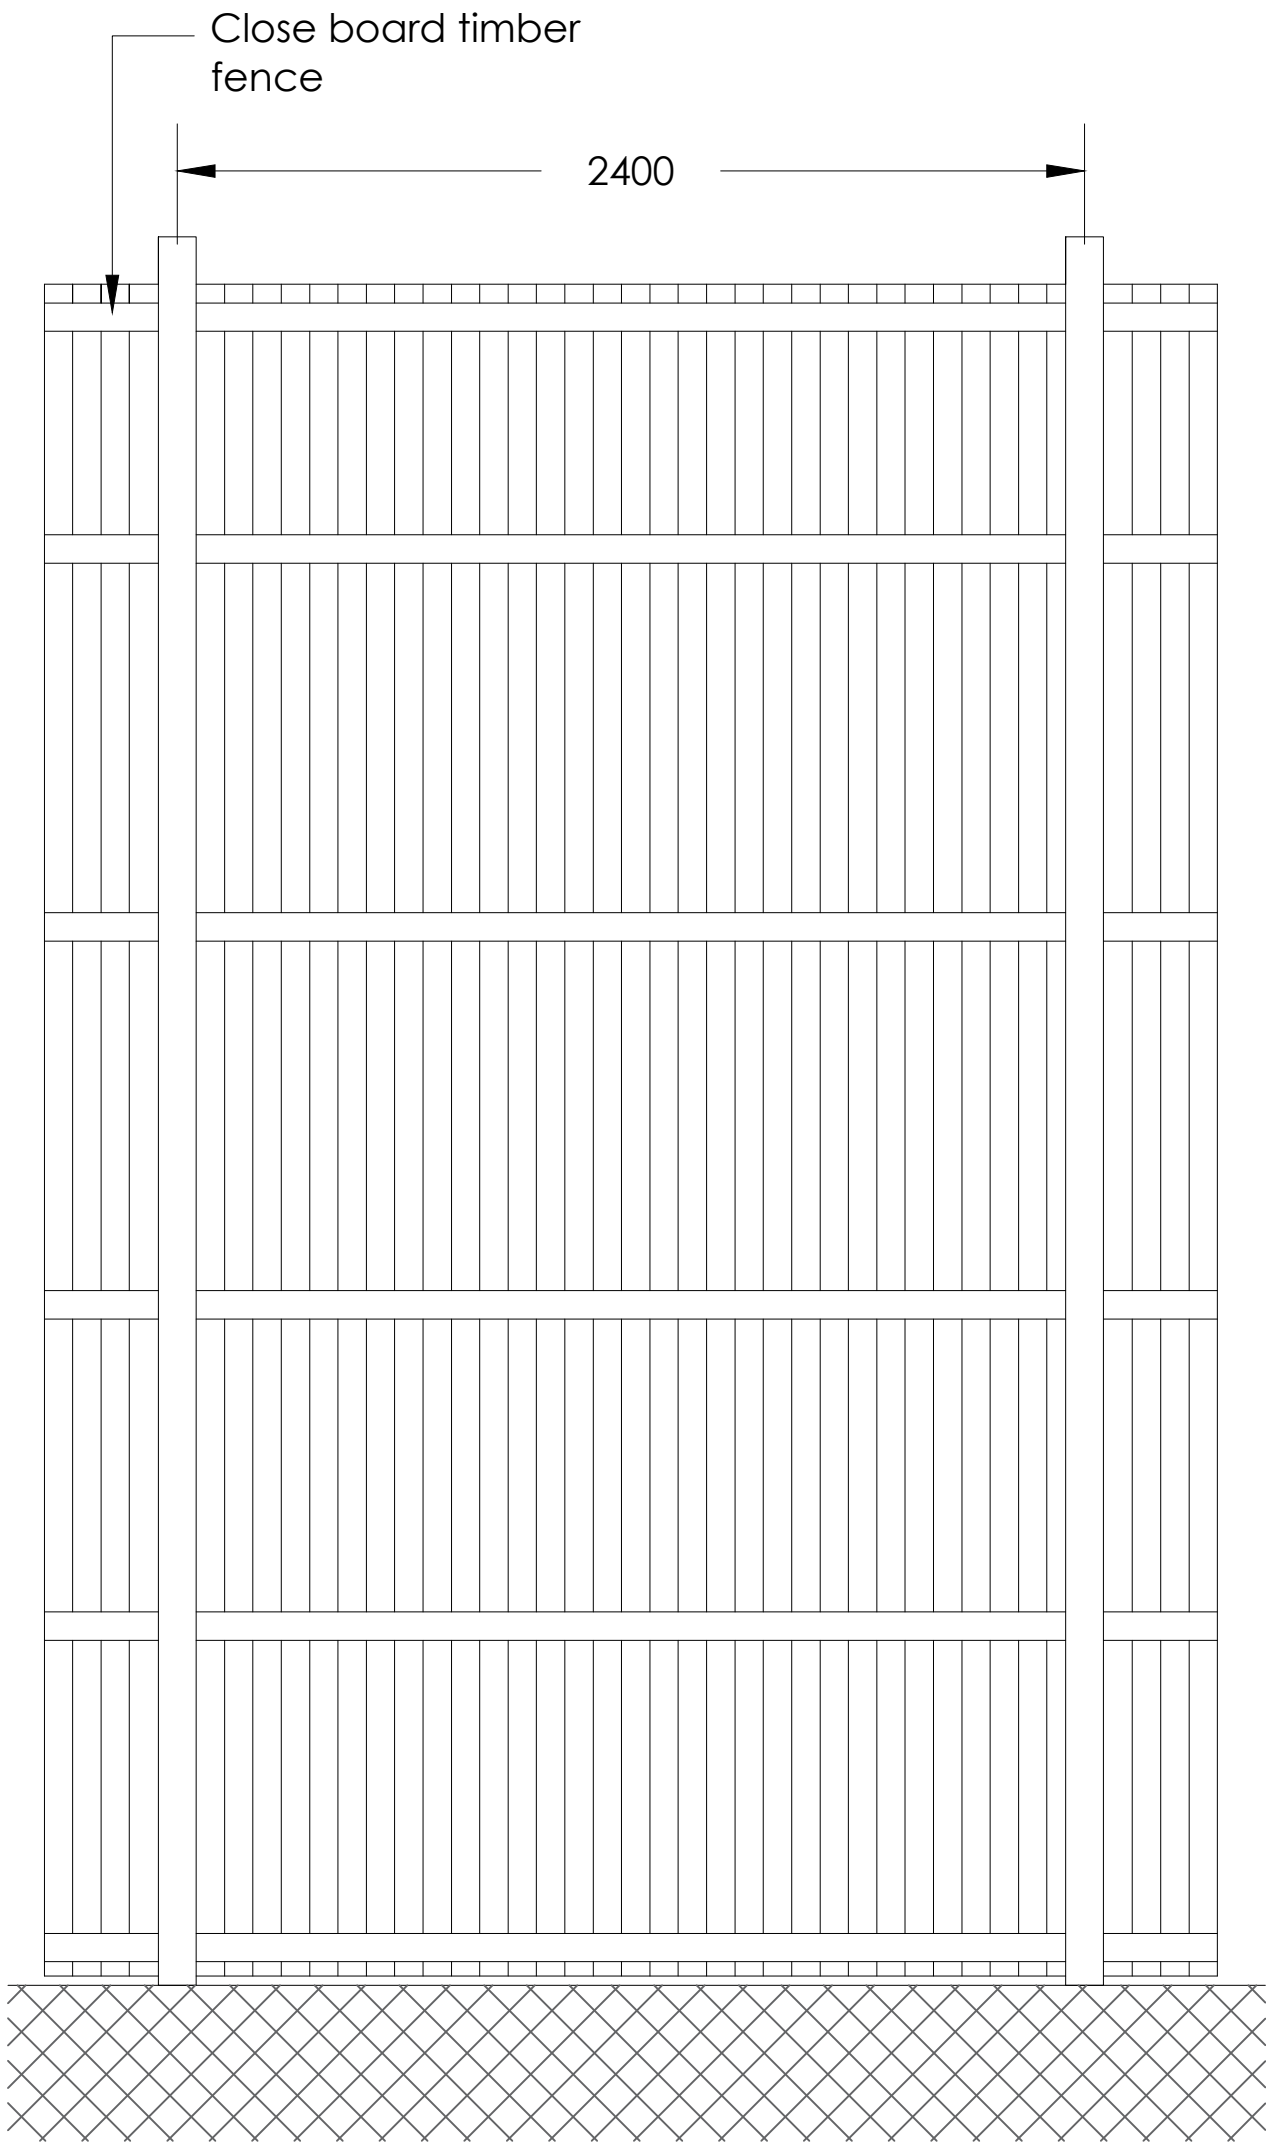

REAR ELEVATION
SCALE 1:20

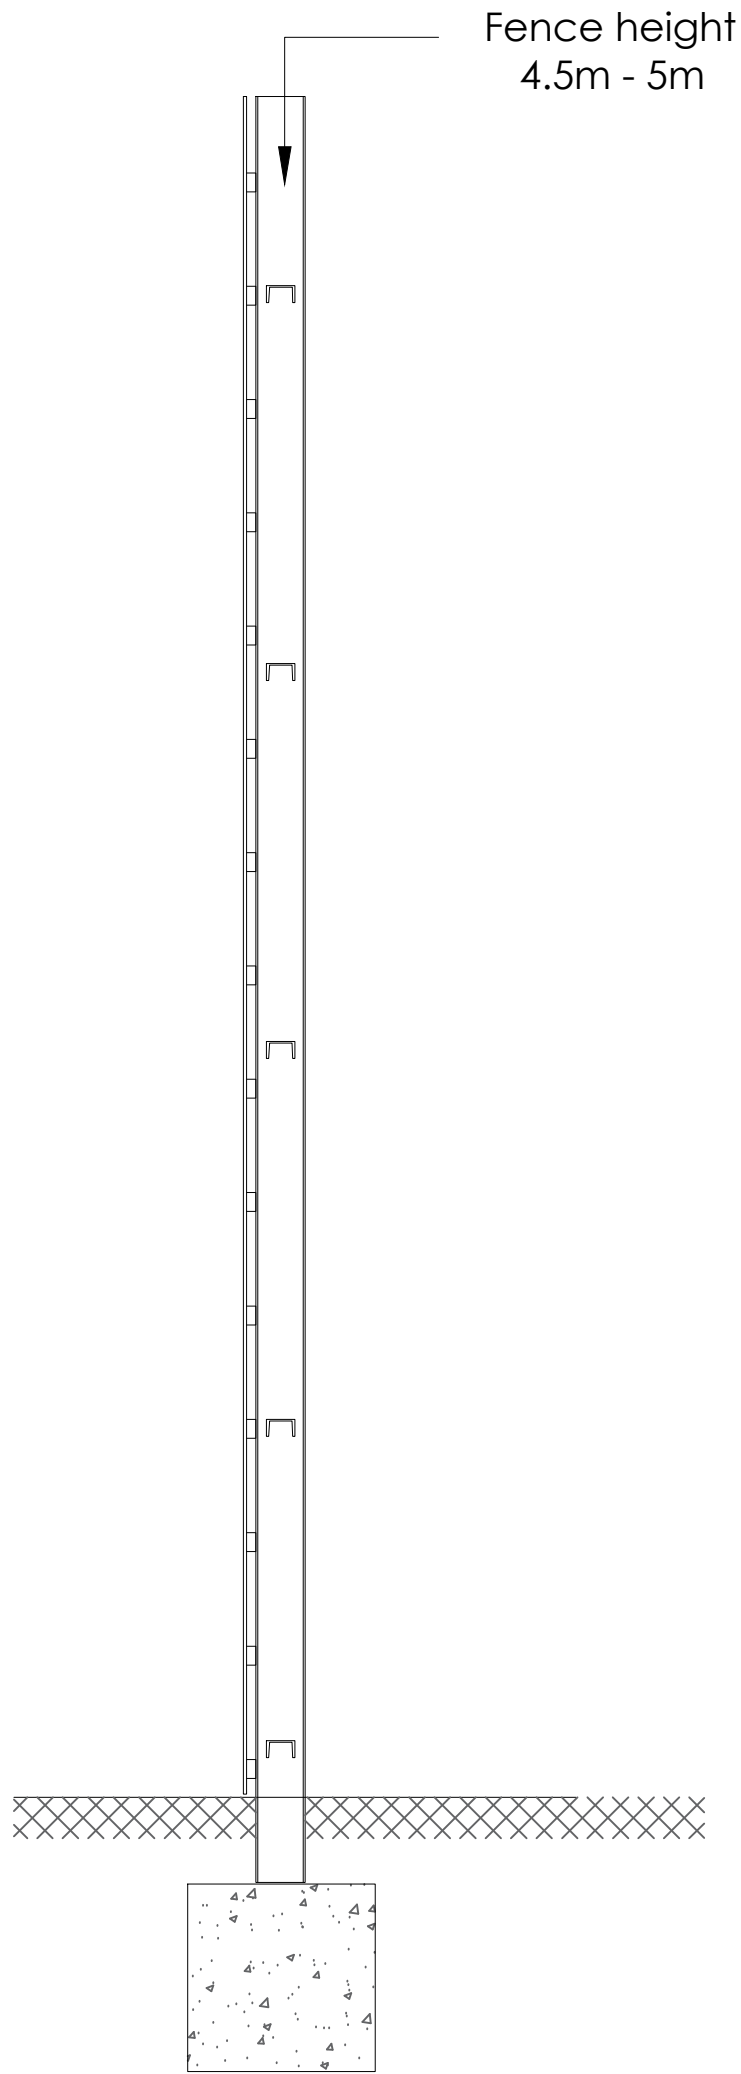

TYPICAL SECTION
SCALE 1:20

0 200 400 1000mm
Scale 1:20



Architecture
Masterplanning
Interior Design

www.harrispartnership.com

Client

Tritax Big Box Developments

Project Title

PROPOSED DEVELOPMENT
CRONTON COLLIERY
FOX'S BANK LANE
WIDNES, PRESTON
L35 3AA

Drawing Title

PROPOSED TYPICAL FENCE DETAILS

Drawn	Checked	Scale @A2	BIM Status	Date
EW	SA	1:20	-	05/26

Drawing Status	Rev.	THP Project No
PLANNING	-	21588

Drawing Reference

21588 THP XX XX DR A 1023