

All dimensions are to be checked on site, any discrepancies are to be reported to the Architect before work commences. Do not scale from this drawing.

This drawing is to be read in conjunction with all relevant consultants and specialists drawings / documents, any discrepancies are to be reported to the Architect before the affected work commences.


All structural components shown are indicative only. Details / calculations of structural members are to be provided by the Structural Engineer.

This drawing is copyright.


A Submission of Planning Application 04/08/2022




Proposed Front Elevation 1:100

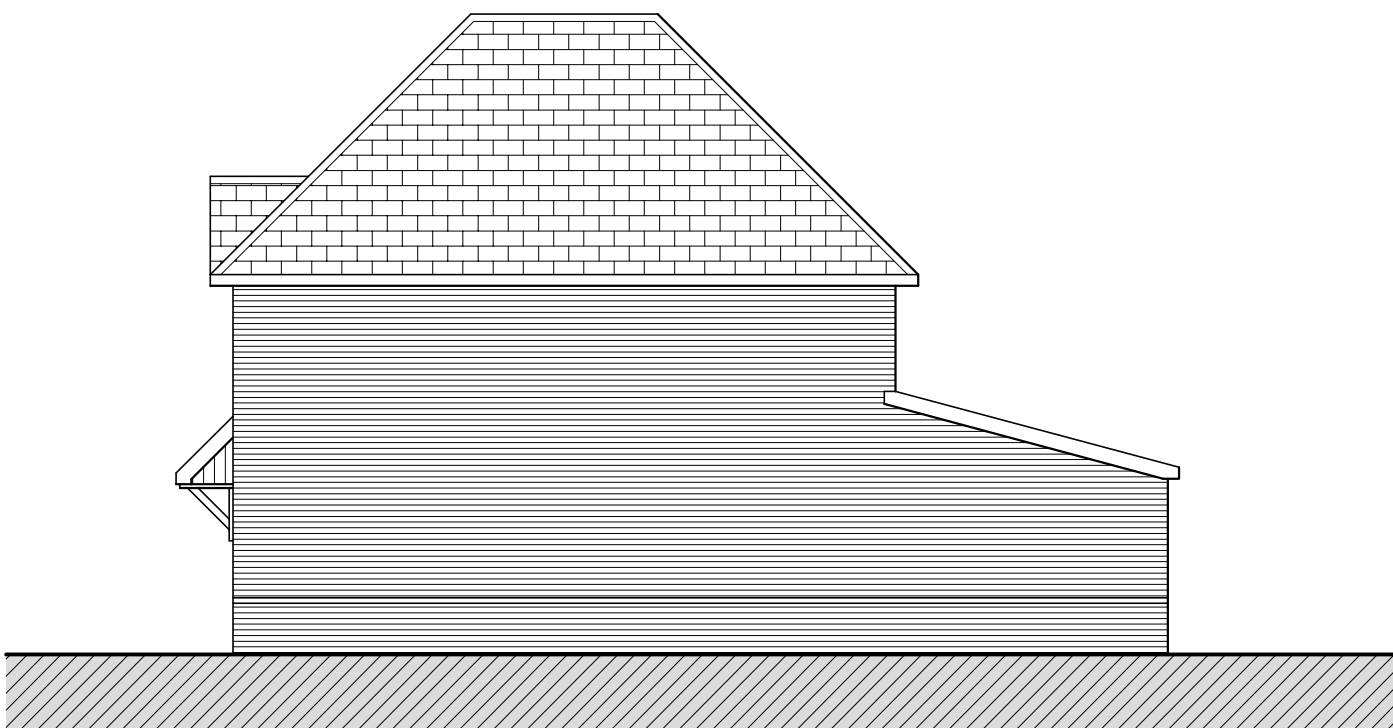

Proposed South Side Elevation 1:100

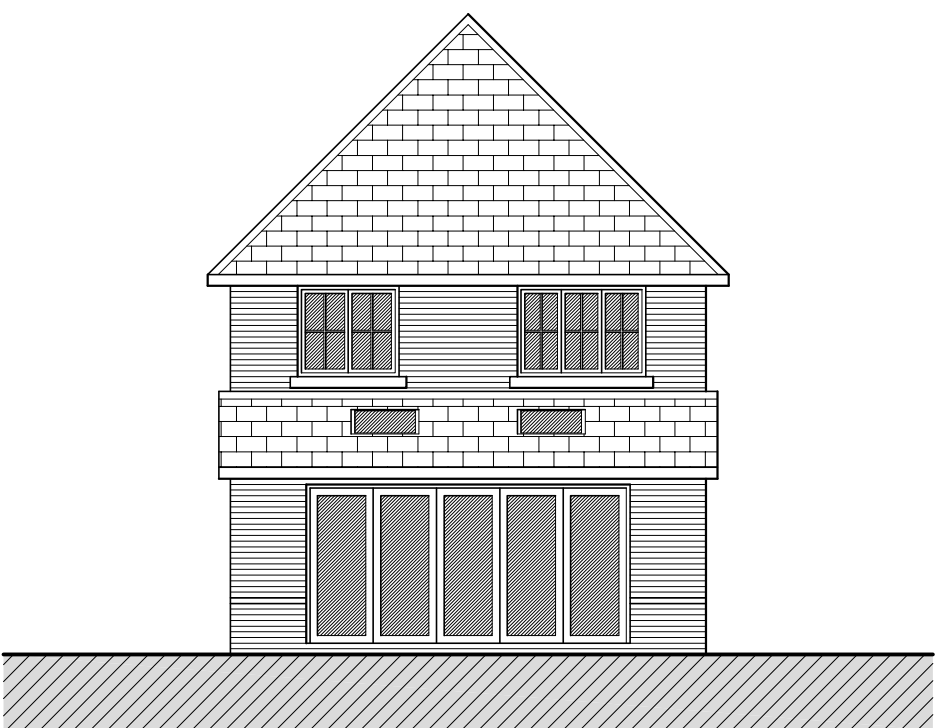

Proposed Rear Elevation 1:100


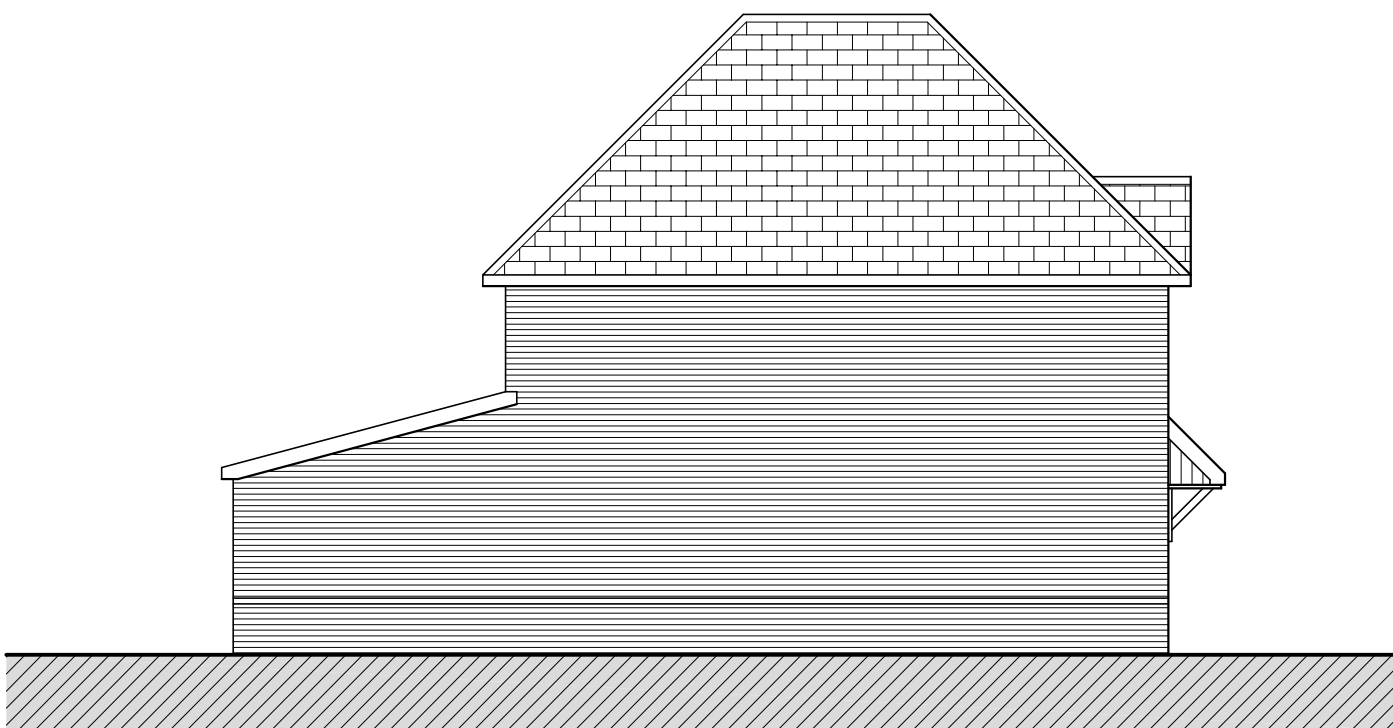


Proposed North Side Elevation 1:100




Existing Front Elevation 1:100


Scale Bar 1:100

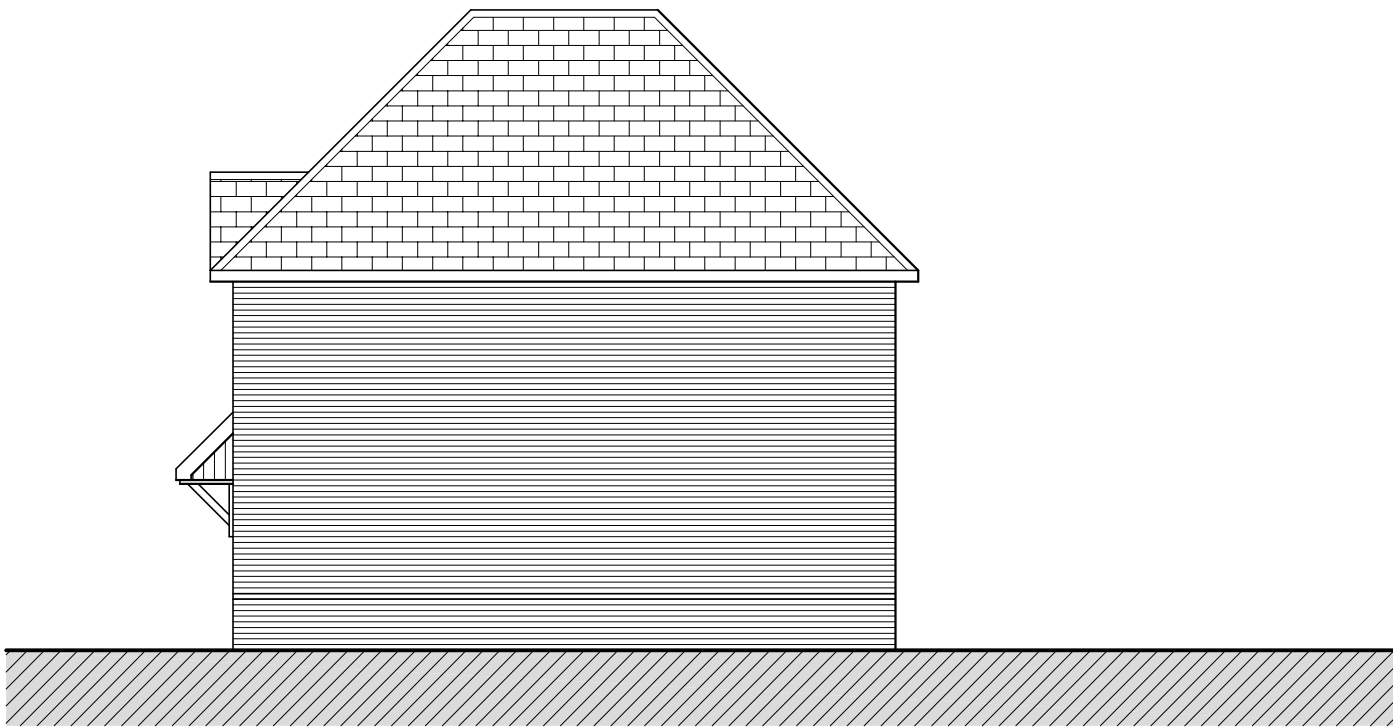 

Existing South Side Elevation 1:100

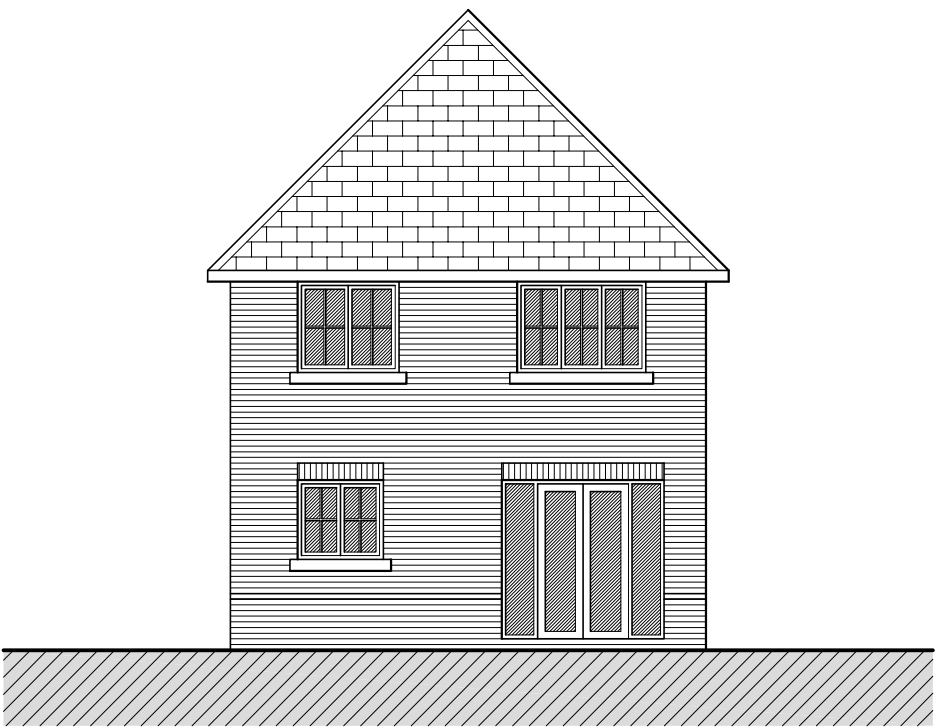

Existing Rear Elevation 1:100

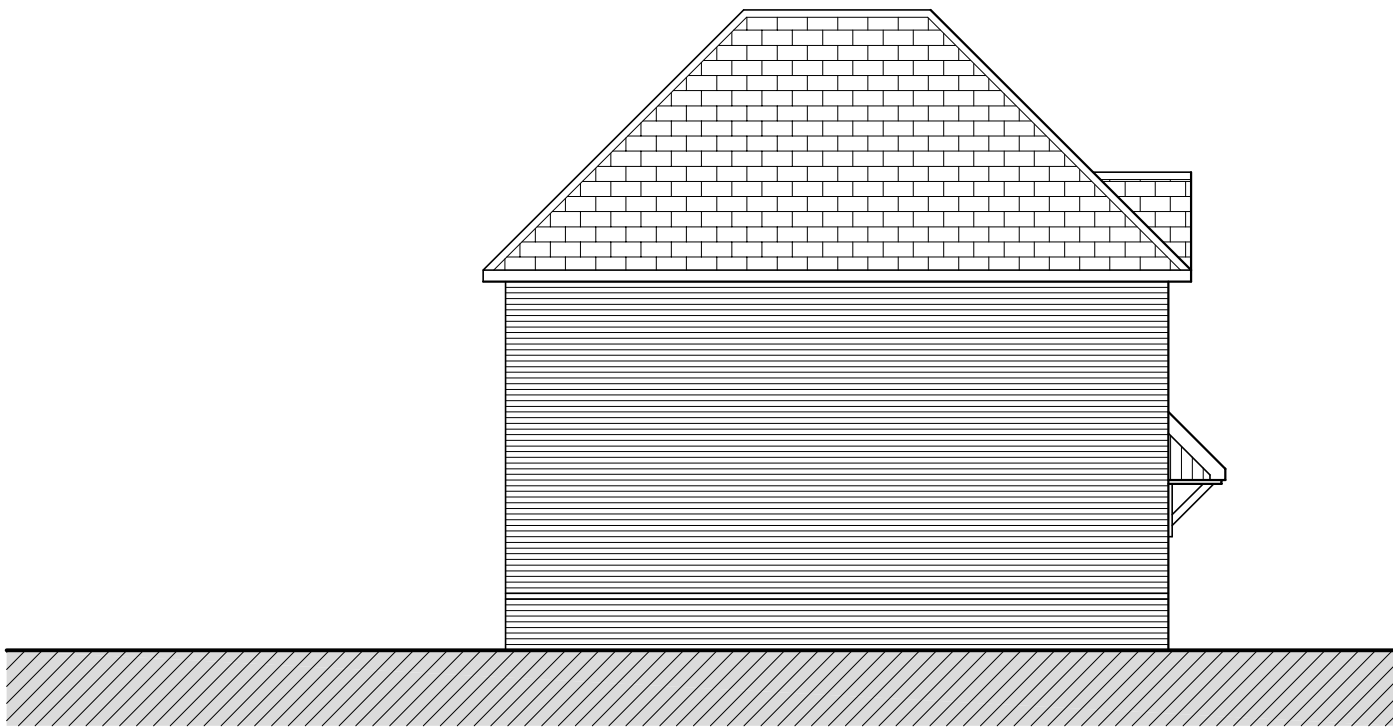

Existing North Side Elevation 1:100

T+A Tang & Associates Ltd
Chartered Architects

Tel : 0161 877 9587 10/F, 1 City Approach, Albert Street,
e-mail: barrytang@tangassociates.co.uk Eccles, Manchester, M30 0BS, UK

Client:
Mrs. Shuo Dang

Project:
6 Sycamore Way, Roby, Liverpool L16 2AE

Drawing Title:
Existing & Proposed Elevations

Scale: 1:100 @ A1 Date: August 2022

Drawing No: 9809/121 Revision: A