


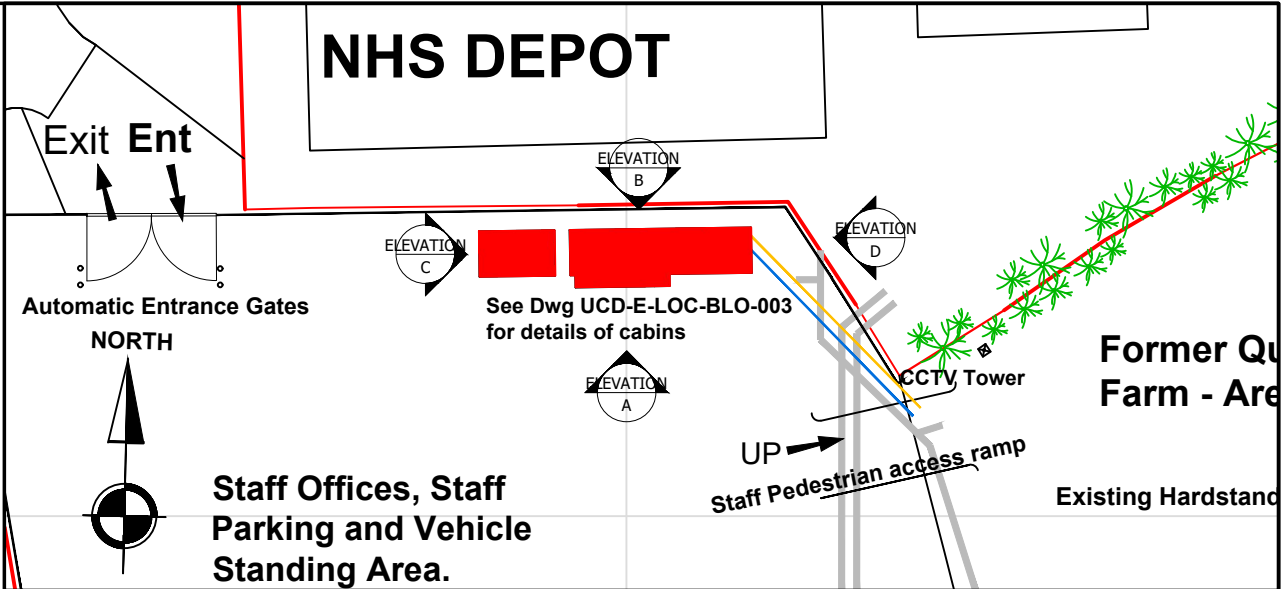


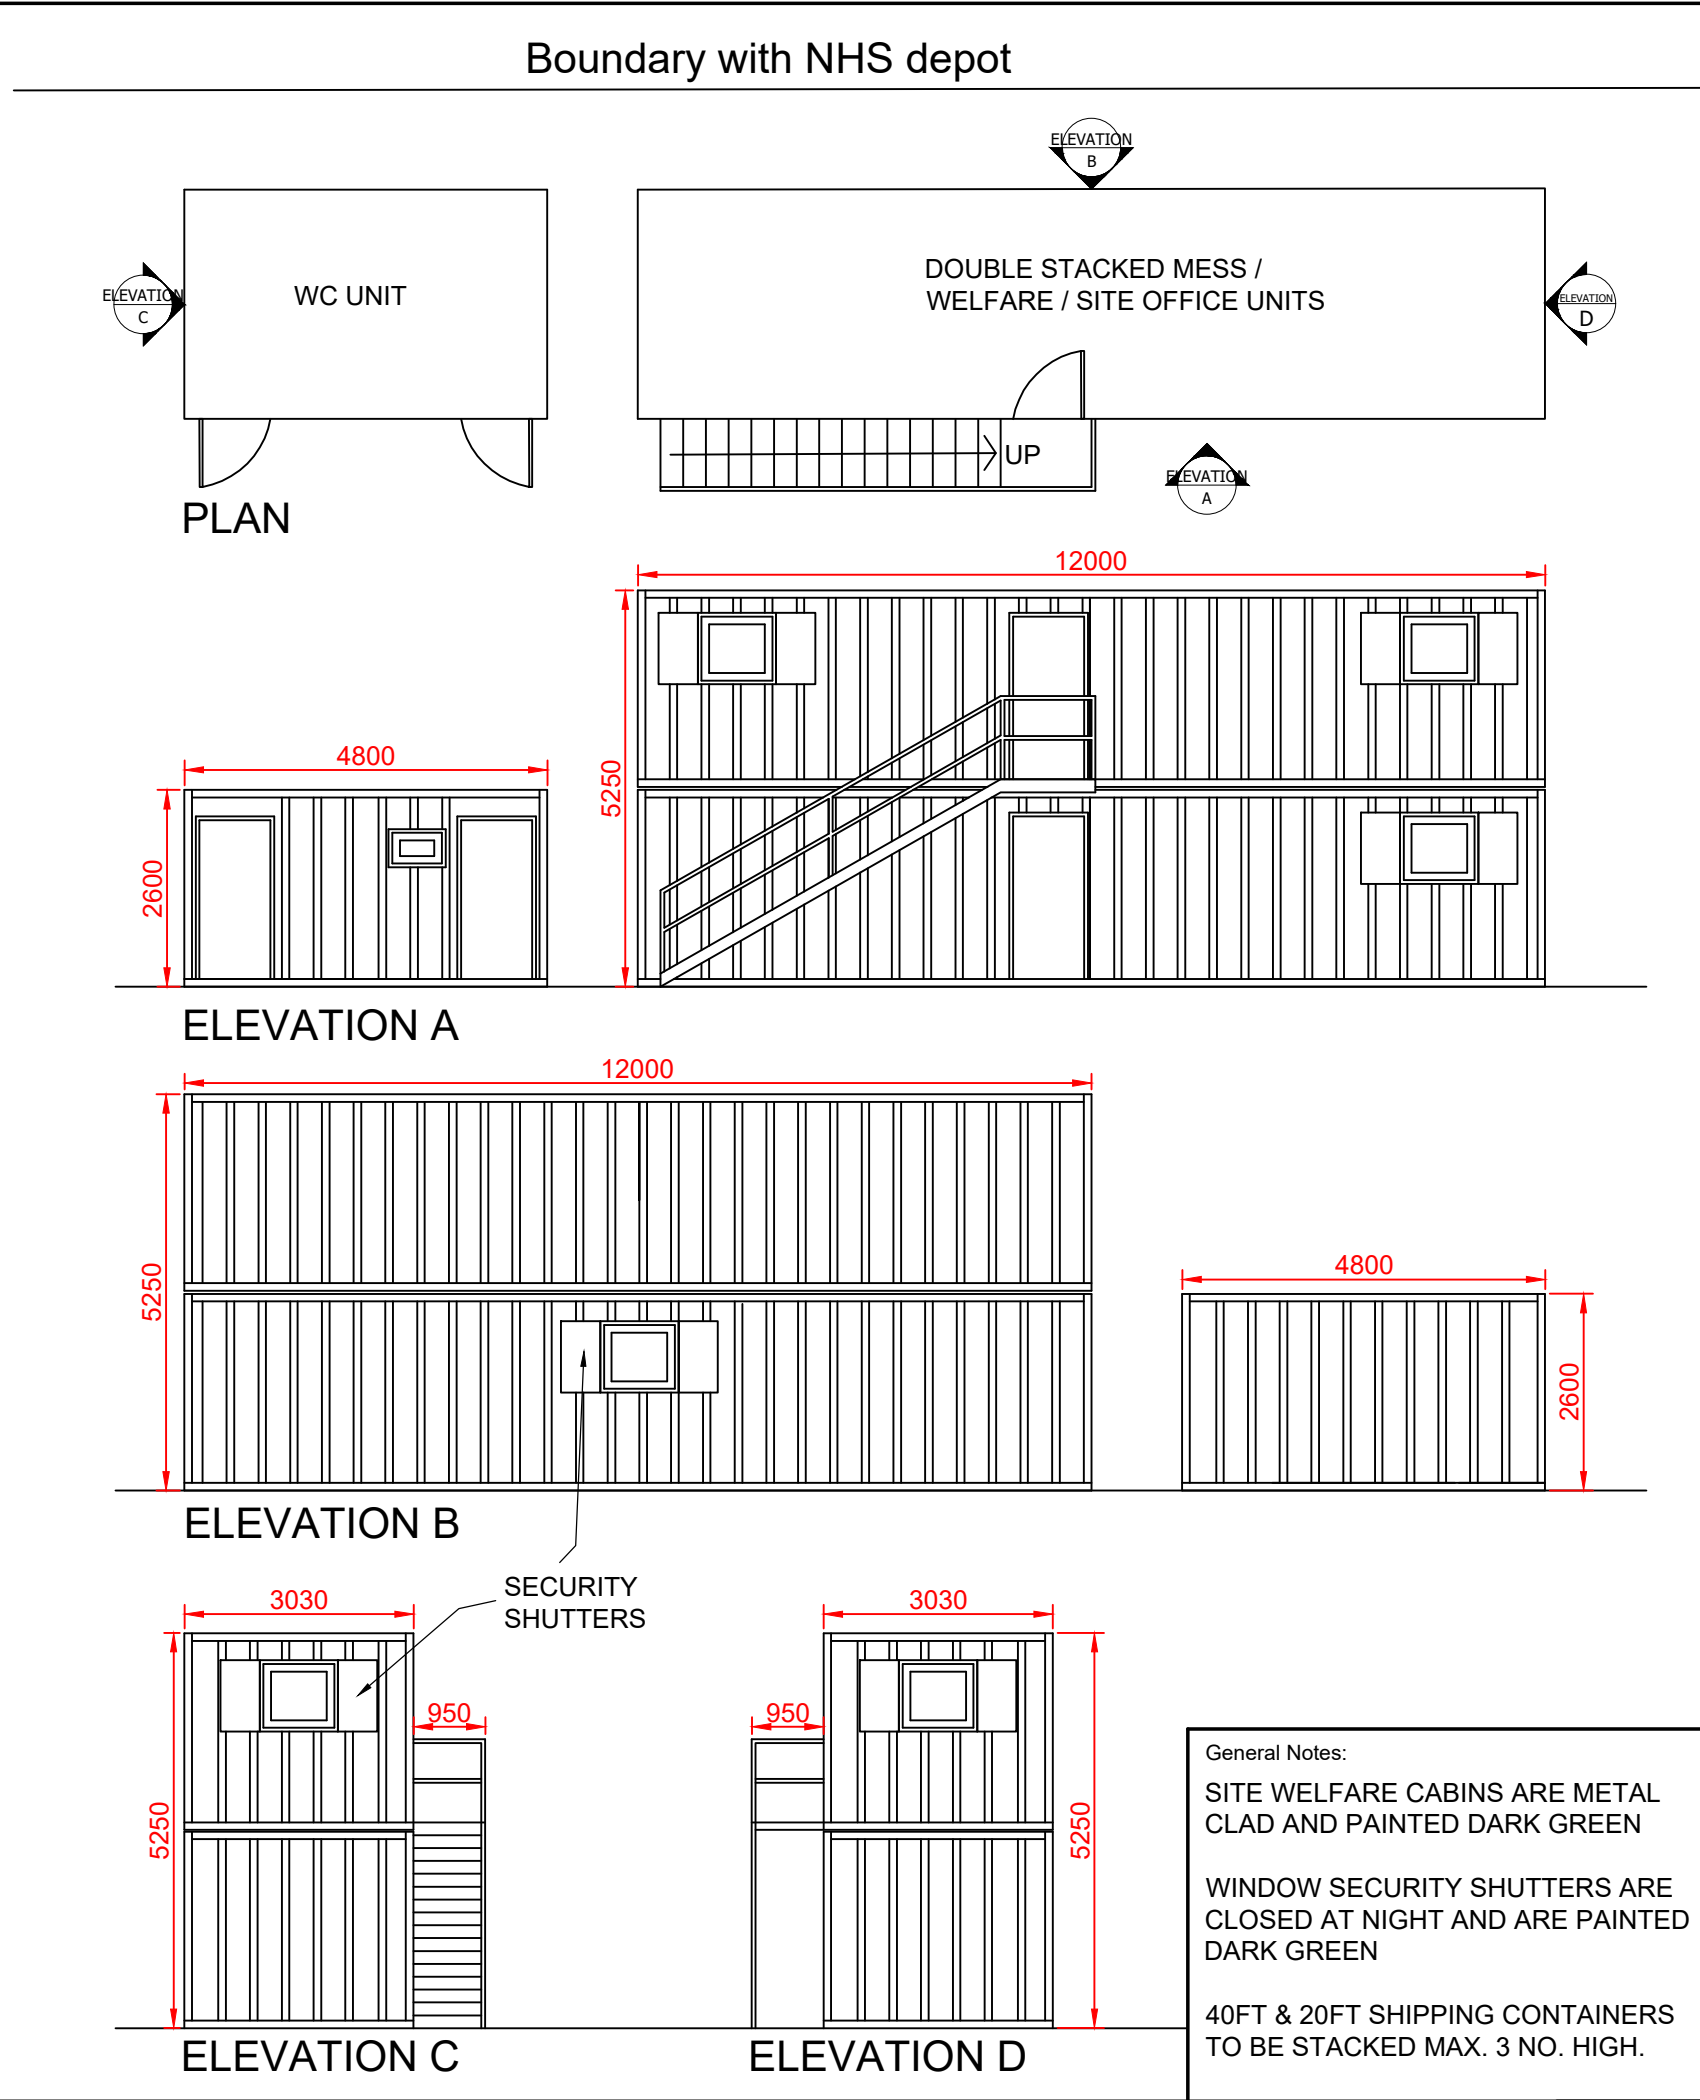

SITE PLAN CONTEXT SCALE 1:500

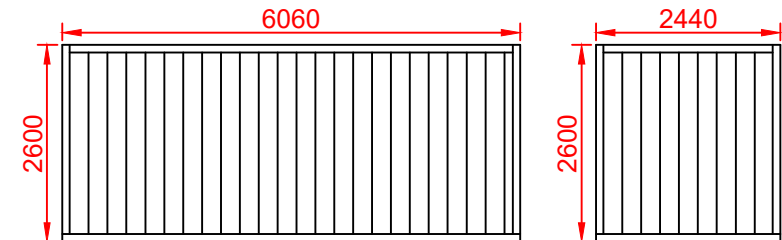

SIDE ELEVATION  
END ELEVATION  
TYPICAL 20FT SHIPPING CONTAINER

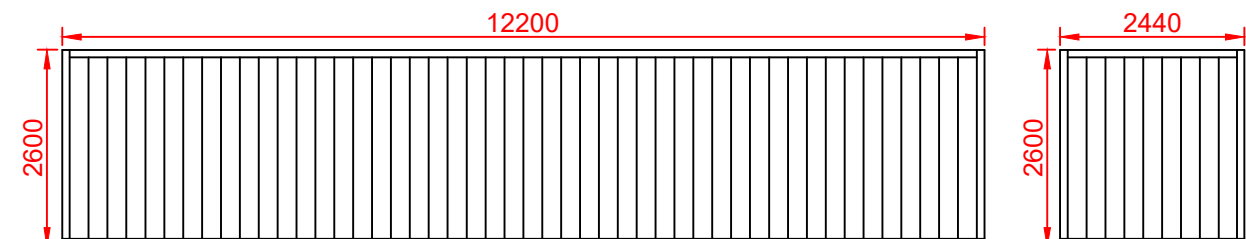

SIDE ELEVATION  
END ELEVATION  
TYPICAL 40FT SHIPPING CONTAINER

General Notes:

SITE WELFARE CABINS ARE METAL CLAD AND PAINTED DARK GREEN

WINDOW SECURITY SHUTTERS ARE CLOSED AT NIGHT AND ARE PAINTED DARK GREEN

40FT & 20FT SHIPPING CONTAINERS TO BE STACKED MAX. 3 NO. HIGH.

Project

22/00559/FUL - FORMER QUARRY FARM - RETROSPECTIVE CHANGE OF USE TO CONTAINER STORAGE FACILITY

Title

ELEVATIONS OF SITE CABINS AND TYPICAL CONTAINERS

Scale

1:100 @ A3

Date

MARCH 2023

Plan Reference

UCD-E-LOC-BLO-003