

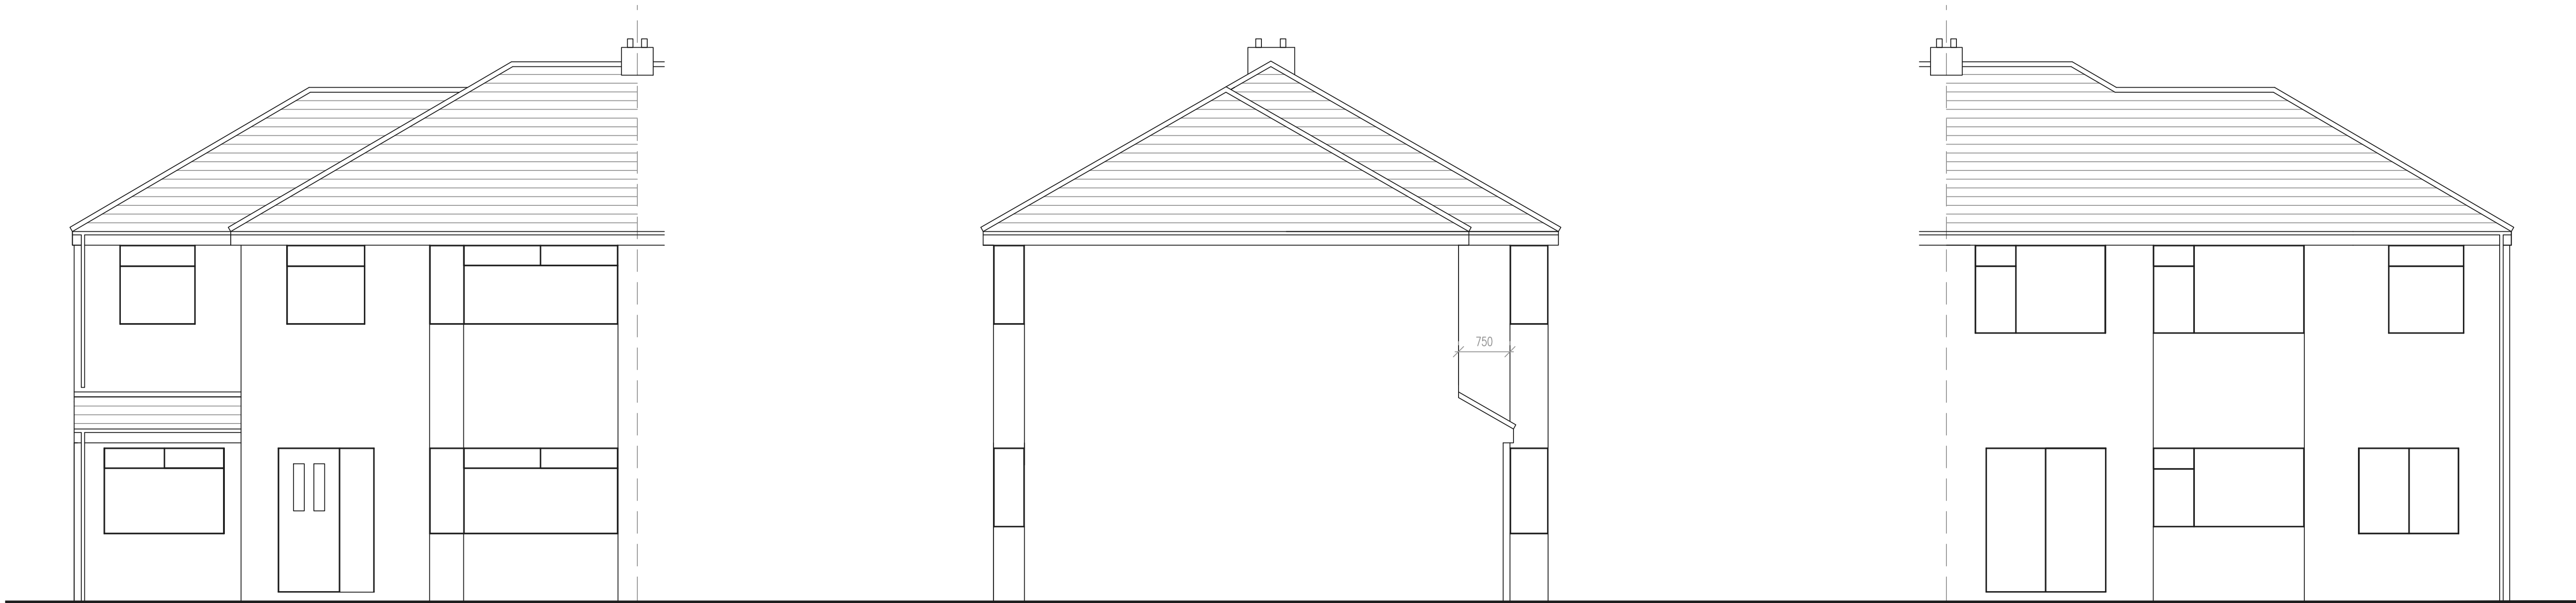


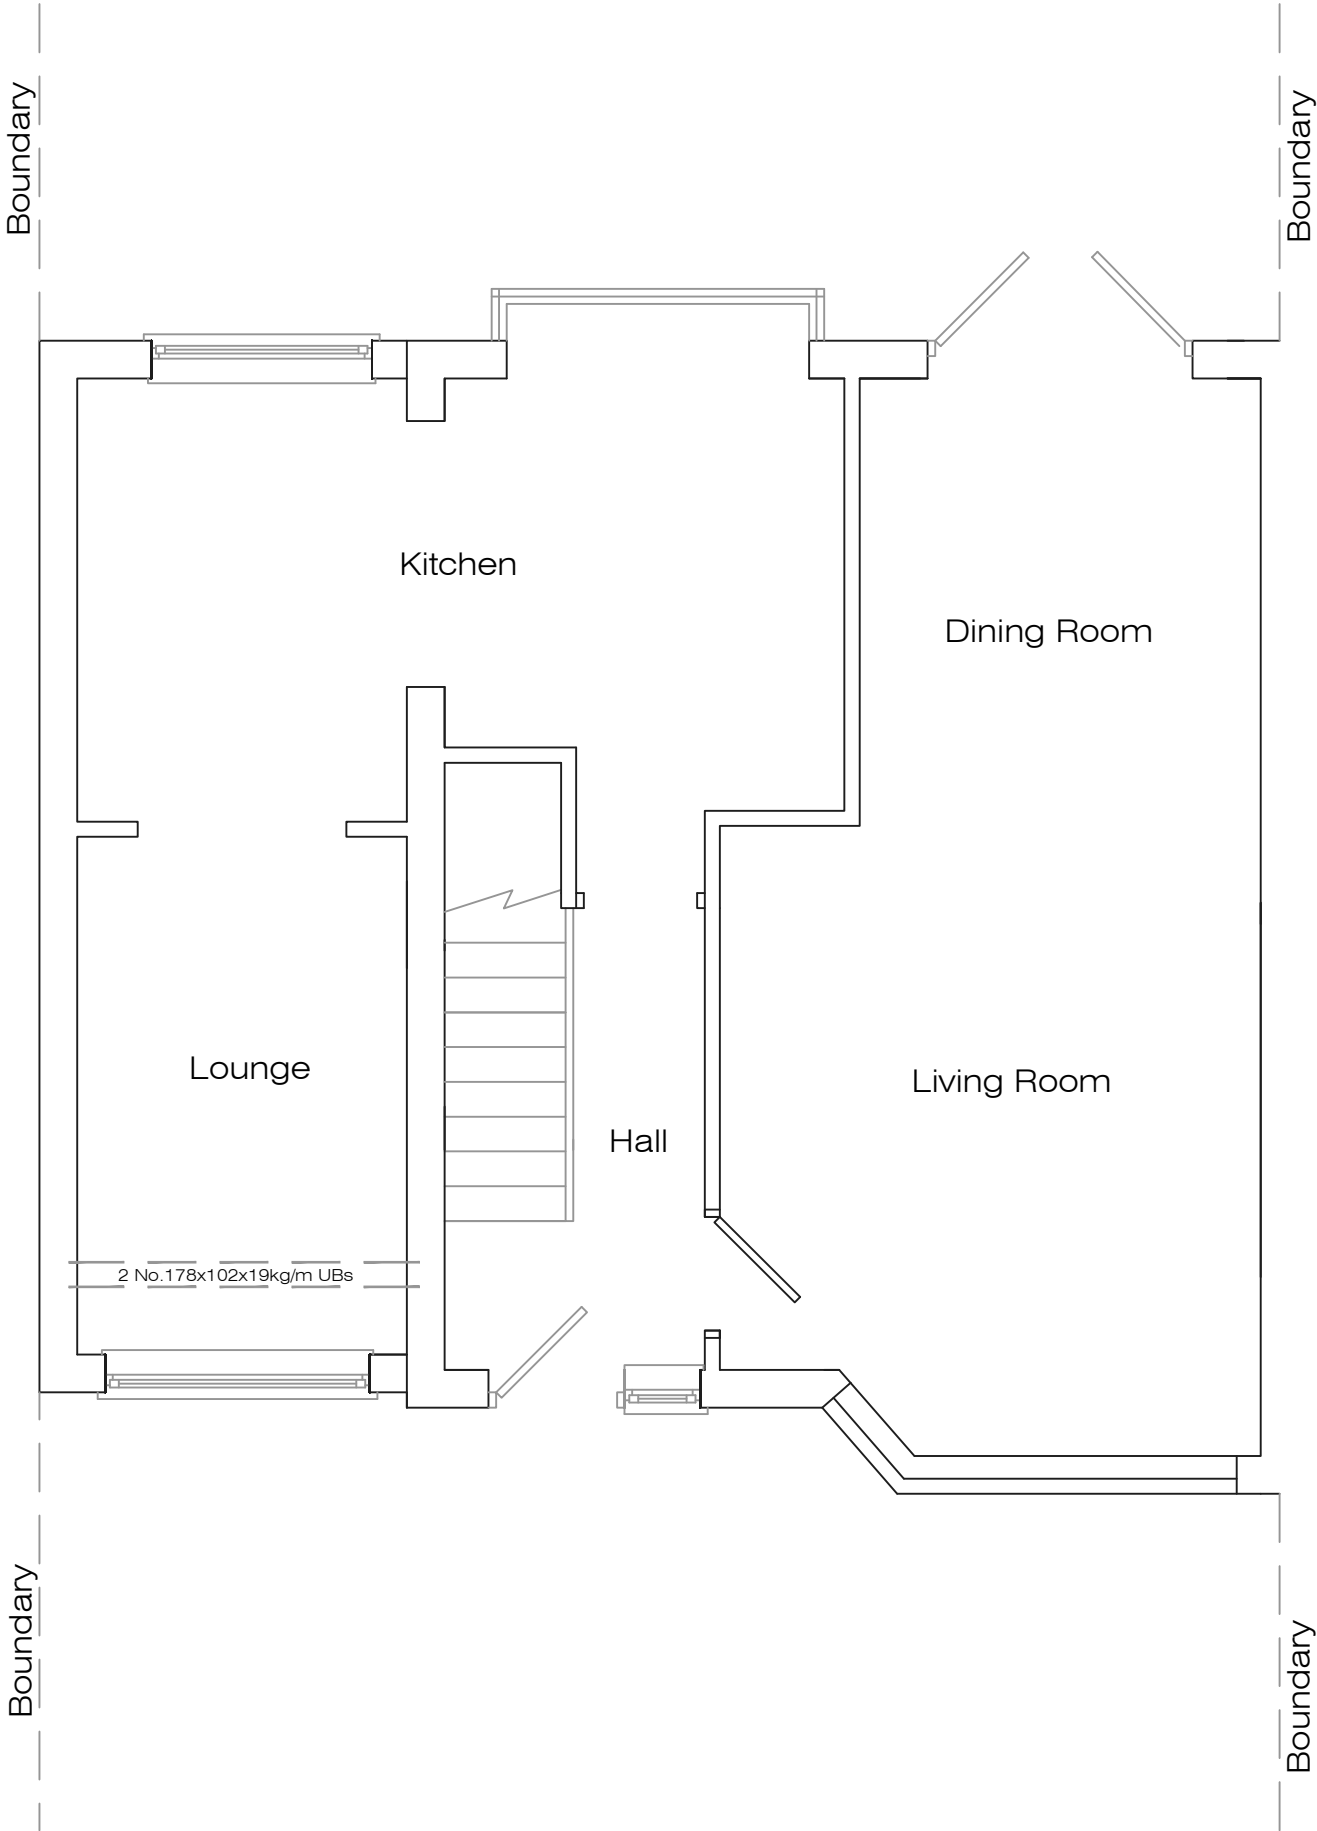


Proposed Front Elevation

Proposed Side Elevation

Proposed Rear Elevation

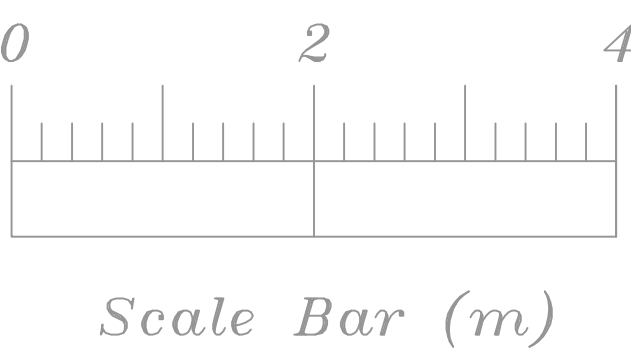

Proposed Ground Floor Plan

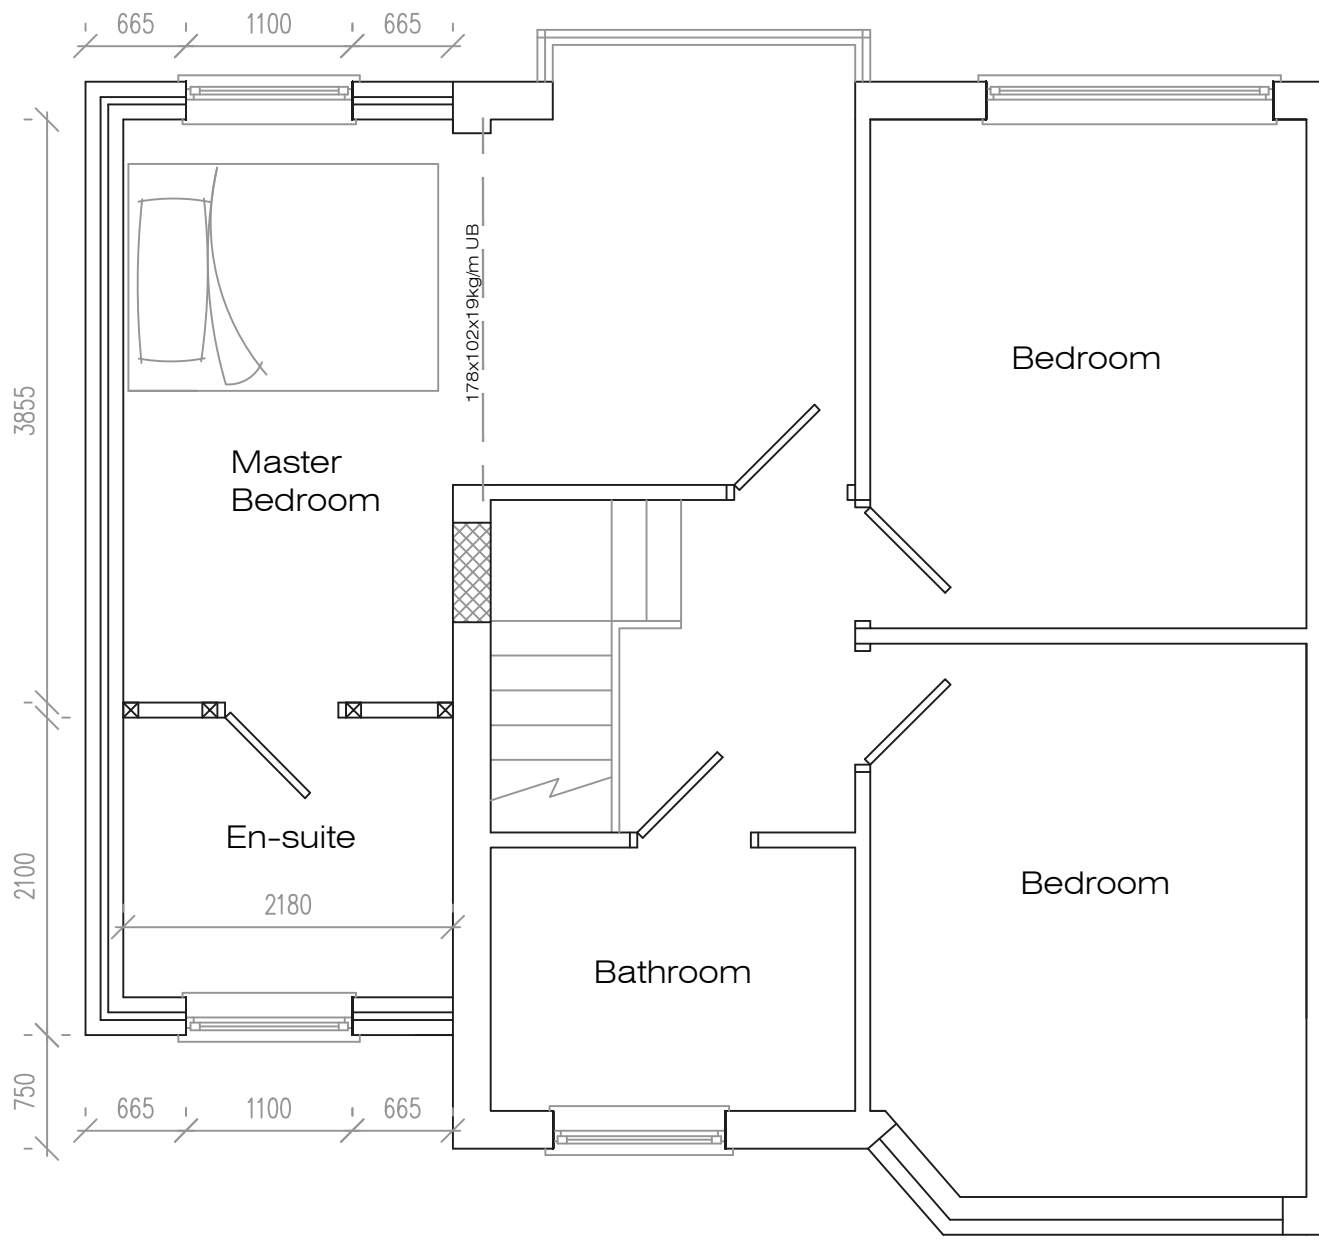

Proposed First Floor Plan

Address			
36 Hawthorne Ave, L26			
Job Title			
First Floor extension to side			
Drawing title			
Proposed Plans			
Chkd	Appvd	date	scale
		March '25	1:50 @ A1
Dwg No.		002: REV A	