

RETROFIT 2.4M HIGH PEDESTRIAN GATE INTO EXISTING FENCING.

INSTALL NEW TARMACADAM RAMP 1.8M WIDE WITH HANDRAILS. RAMP TO HAVE 1.2m LANDINGS


INSTALL DOUBLE AUTOMATED PALADIN GATES AND SINGLE PEDESTRIAN GATE 2.4M HIGH.

1no. PANEL OF EXISTING LOW FENCING TO BE REMOVED.

3no. SMALL TREES TO BE PLANTED TO ACCOMMODATE BNG.


PEDESTRIAN MARKINGS TO BE PAINTED TO FOOTPATH.

INSTALL NEW 1.2M HIGH PALADIN FENCING TO FORM A SECURE 1.8M WIDE FOOTPATH TO MAIN SCHOOL ENTRANCE

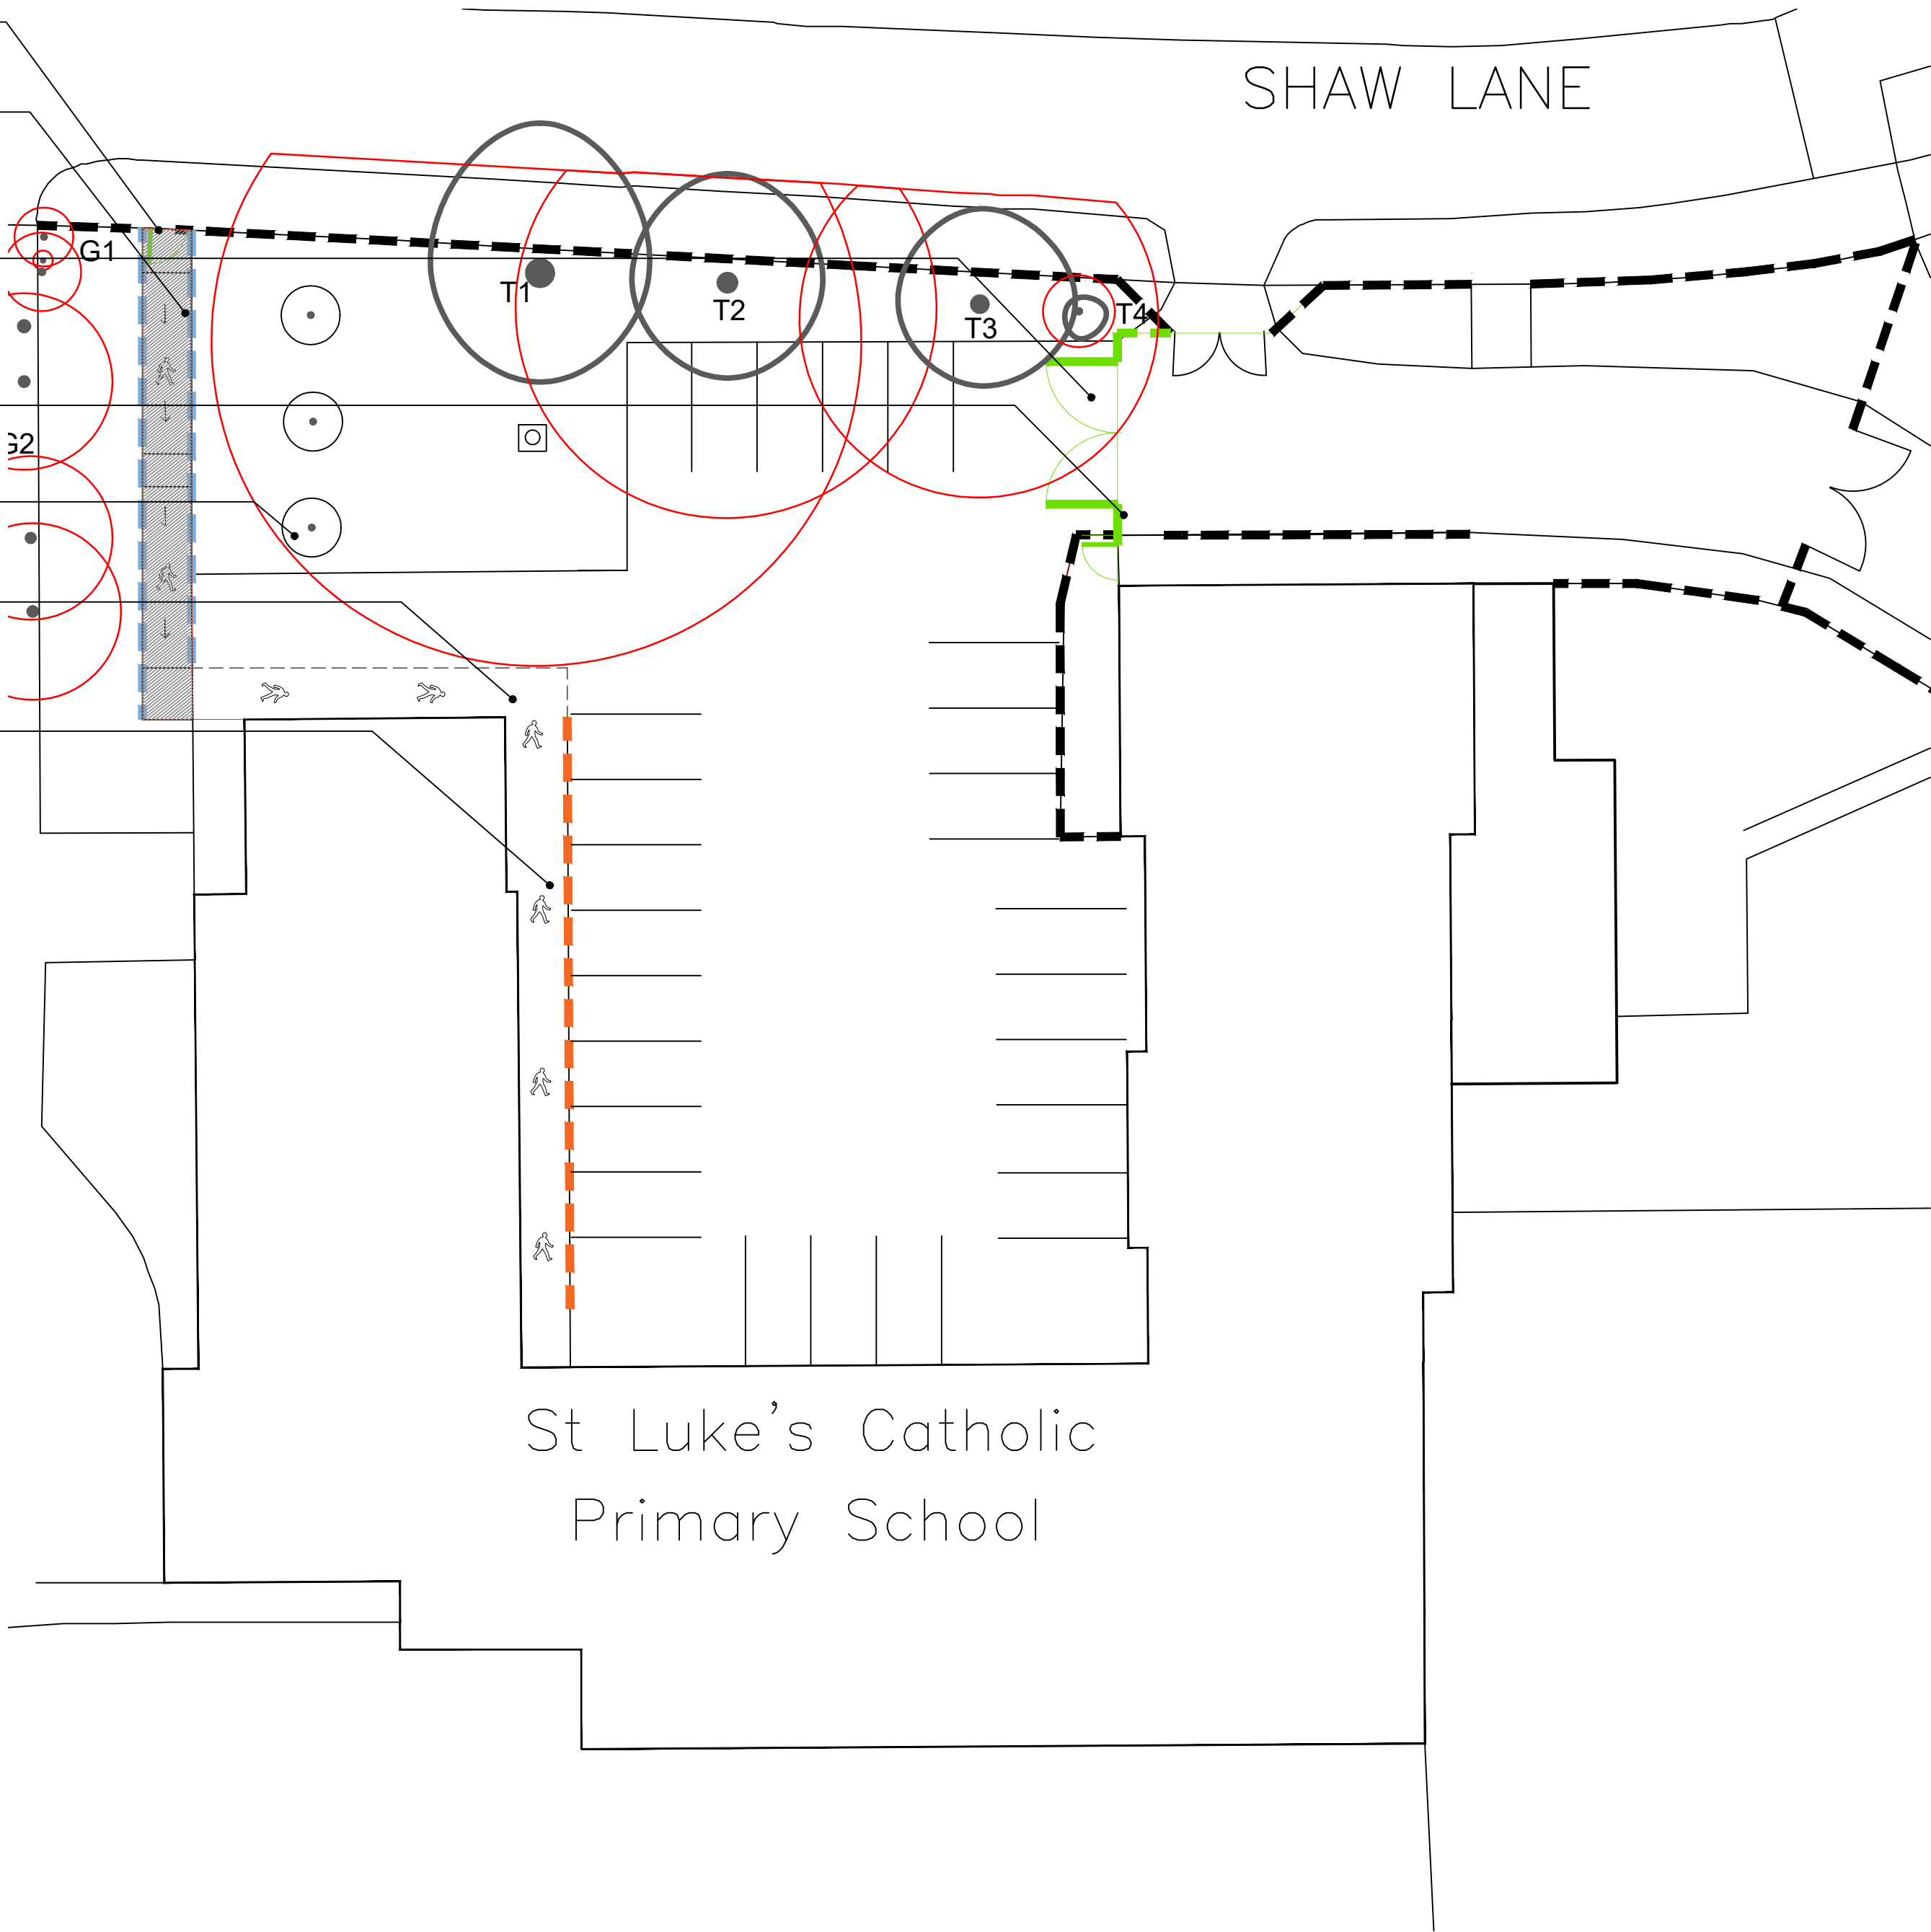

St Luke's Catholic
Primary School

PROPOSED SITE PLAN SCALE 1:200 @ A2

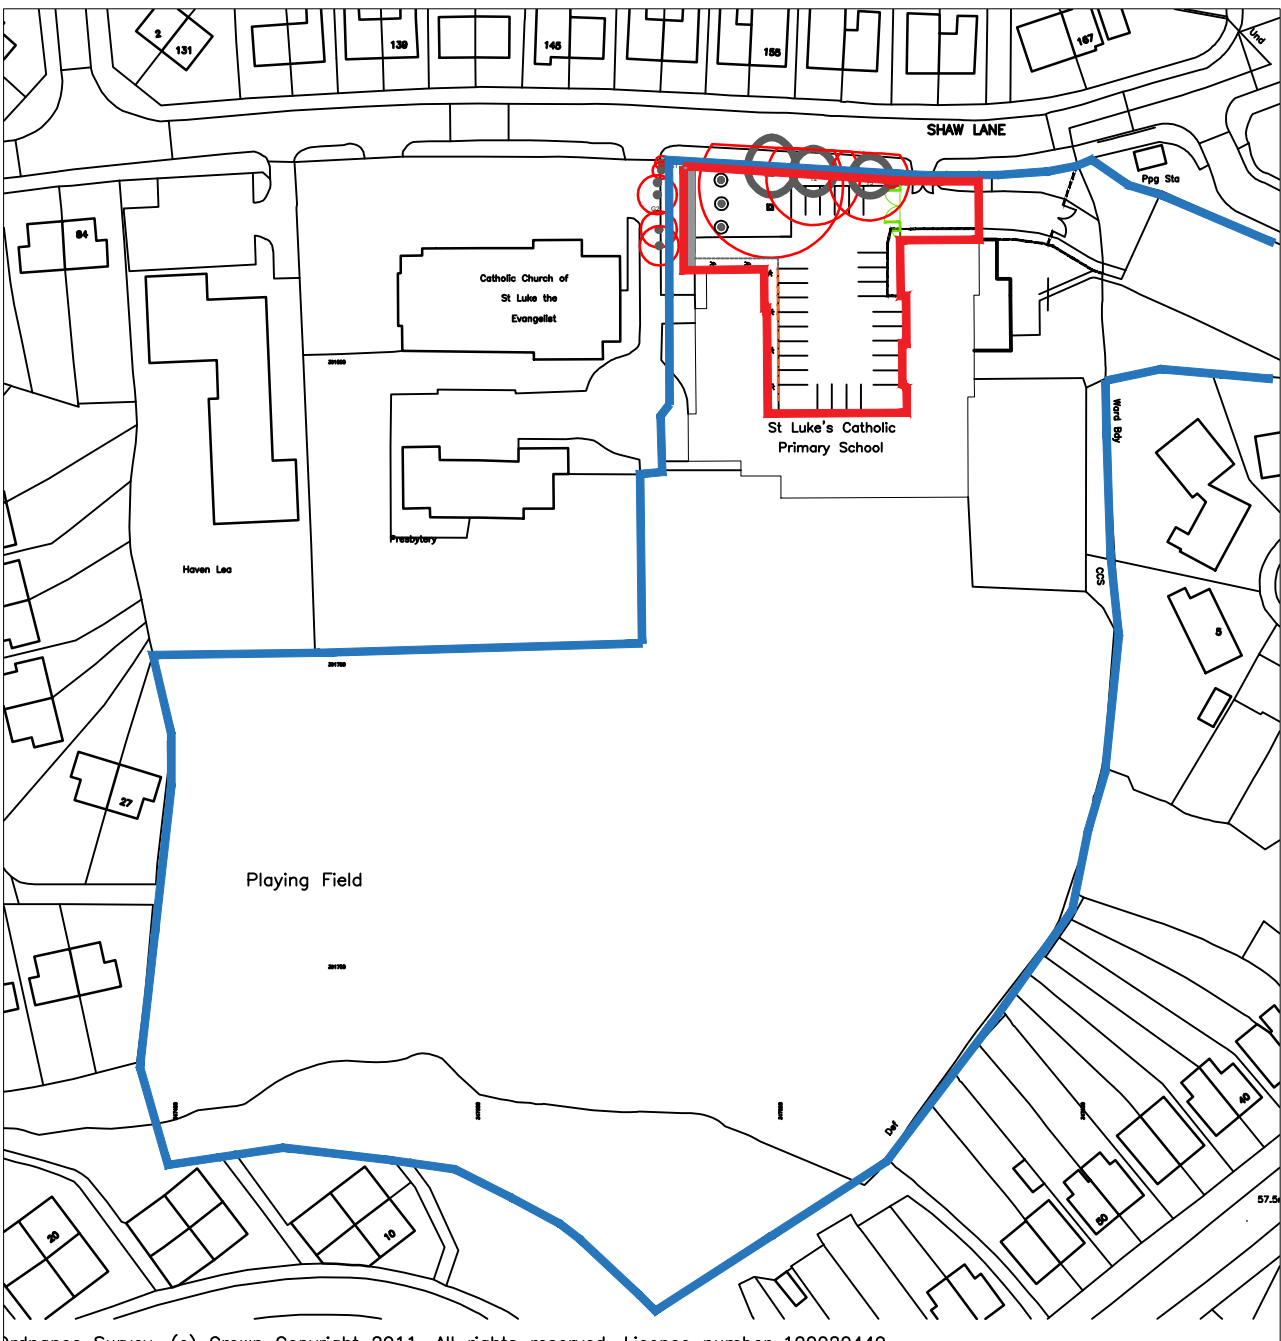

SITE LOCATION PLAN SCALE 1:1250 @ A2

DRAWING KEY	
	SITE BOUNDARY
	EXISTING FENCELINE
	PROPOSED 2.4m PALADIN FENCING FENCELINE
	PROPOSED 1.2m HIGH PALADIN FENCING
	PROPOSED HANDRAIL
	PROPOSED GATES
	EXISTING GATES

A	Footpath position amended	Jan 25
Rev	Amendments	Date

PLANNING

 PROPERTY AND CONSTRUCTION CONSULTANTS Claire Court Oriol Road Bootle Liverpool L20 7AD Tel No: (0151) 944 2030 Fax No: (0151) 944 1625 E-mail: cs@cunliffes.com	Client Tuneside Ltd	Drawing Title Proposed Site Plan		
		Drawn	Date	Checked
	Project Title St Lukes CPS, Whiston Safeguarding Works	JF	Jun 24	JH
	SCALE	Various @ A2		
DWG No.		7417_P02A		