




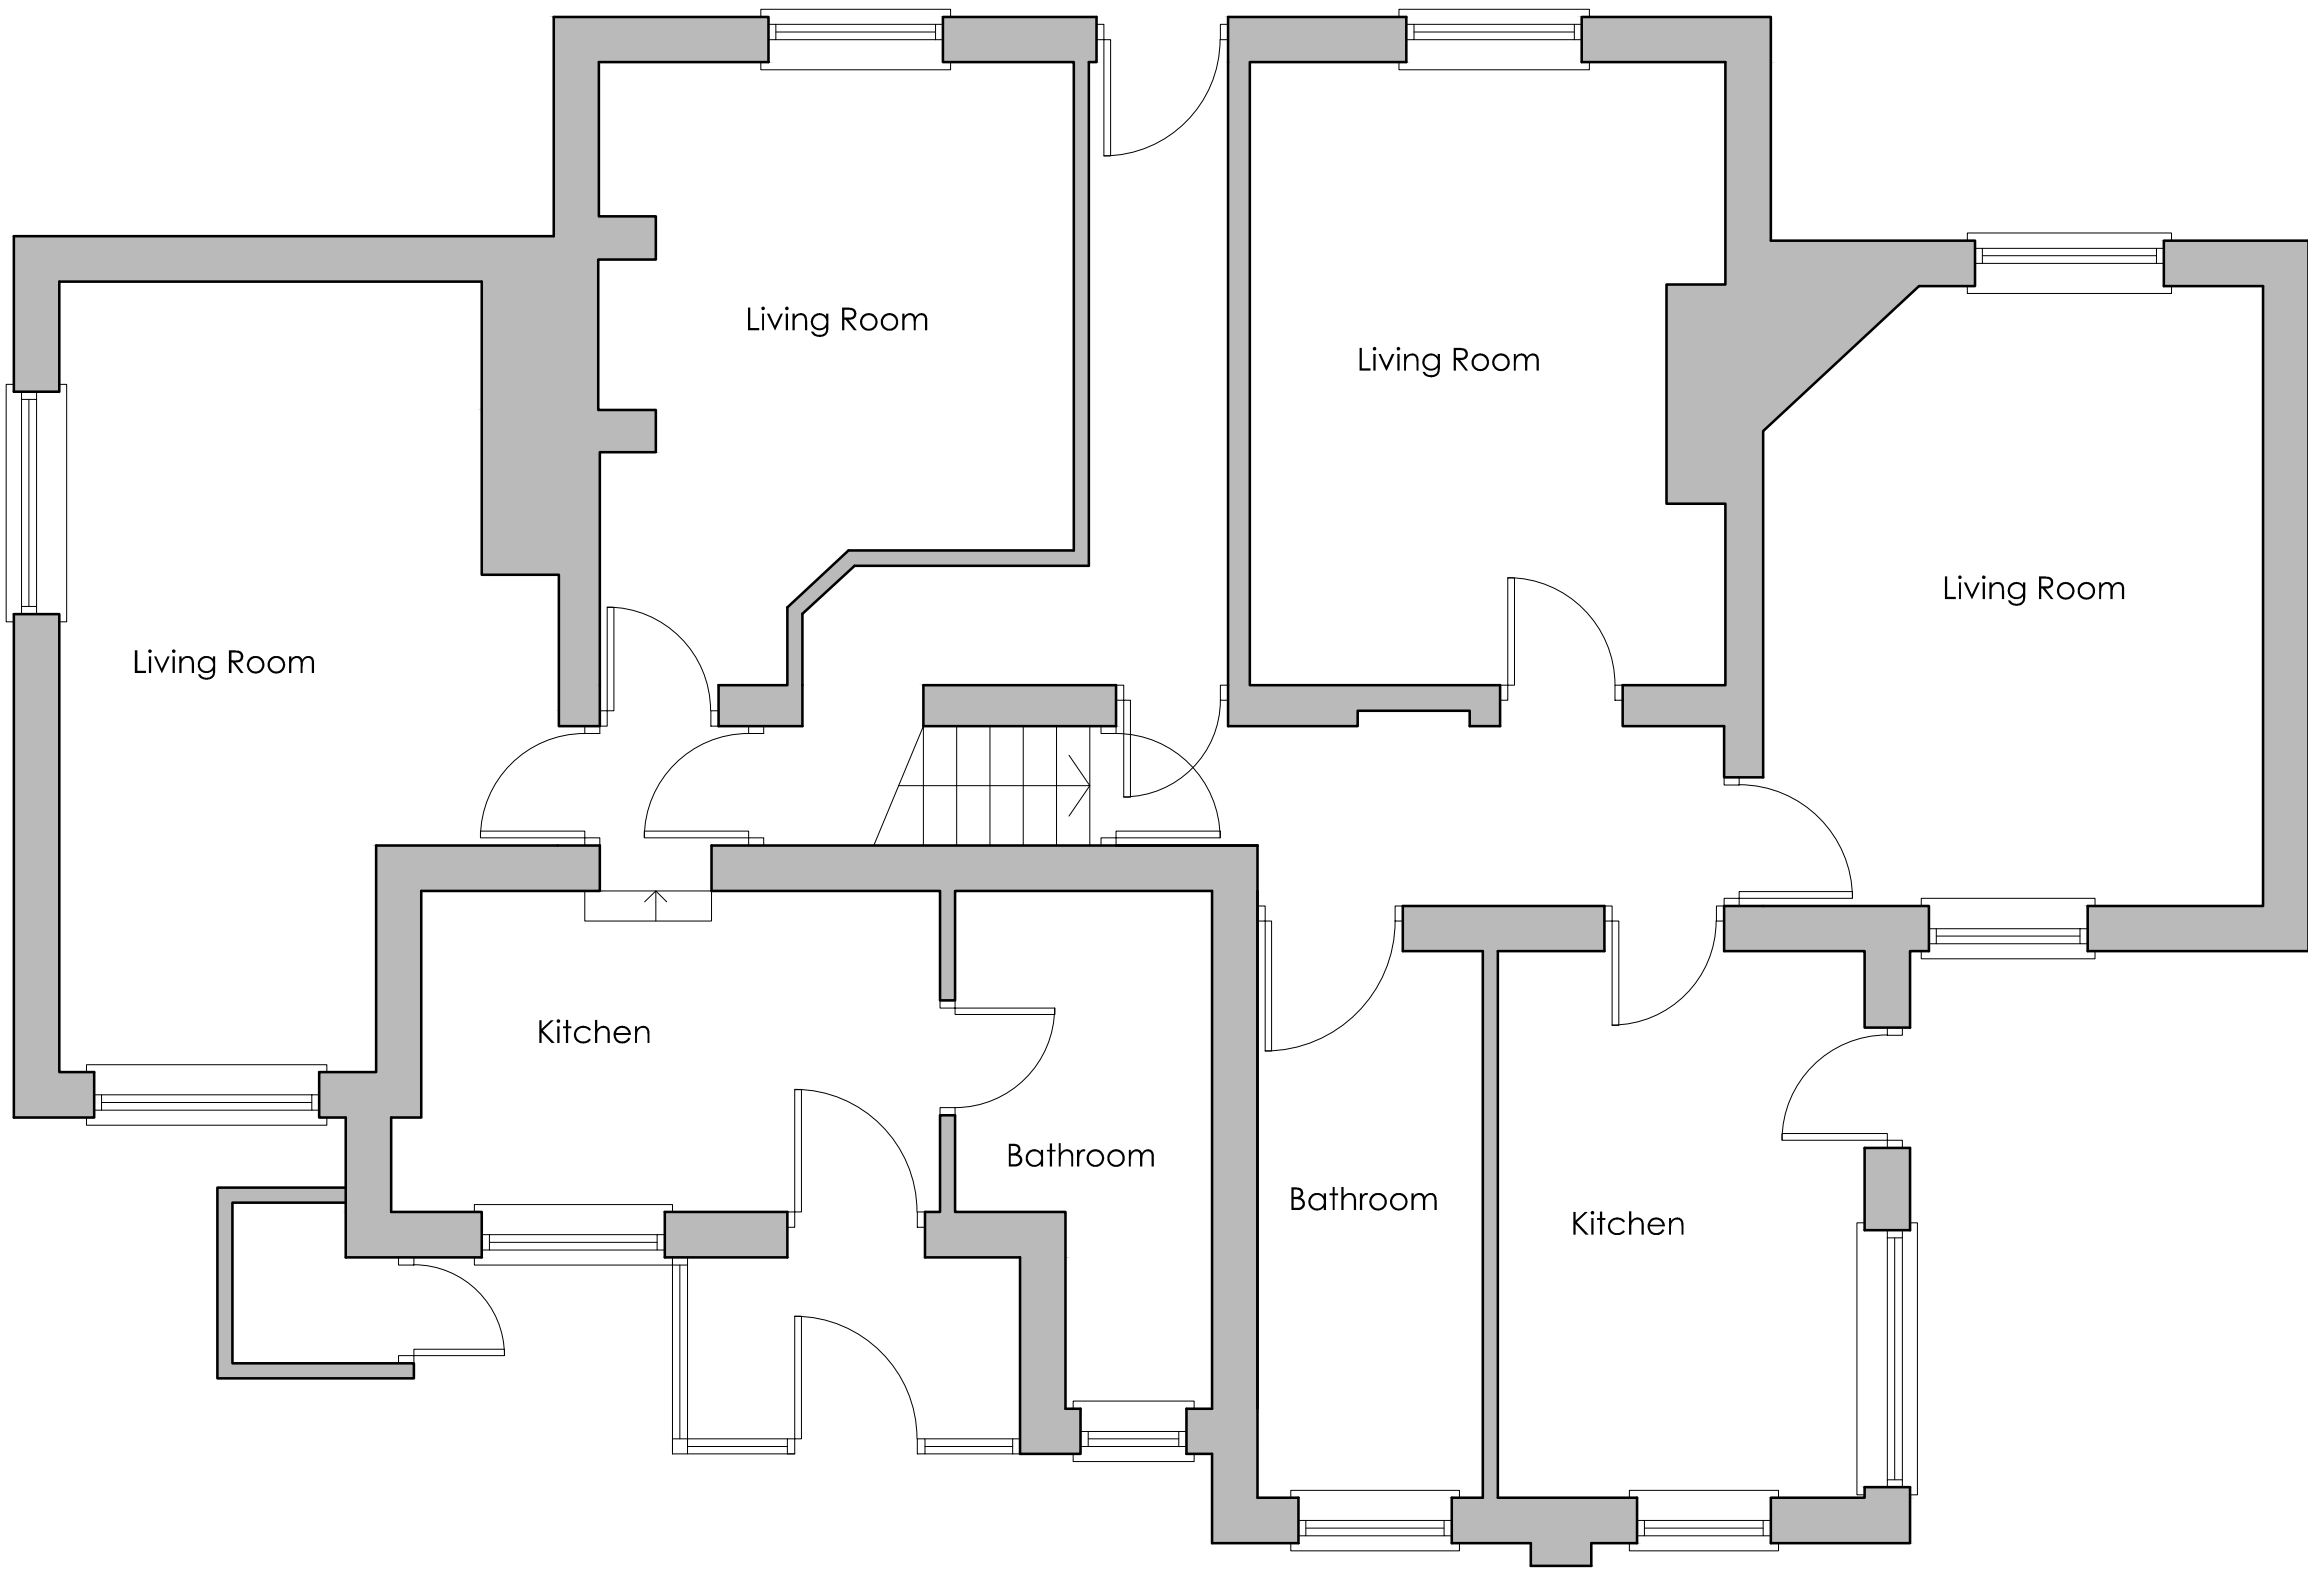


EXISTING GROUND FLOOR
1:50

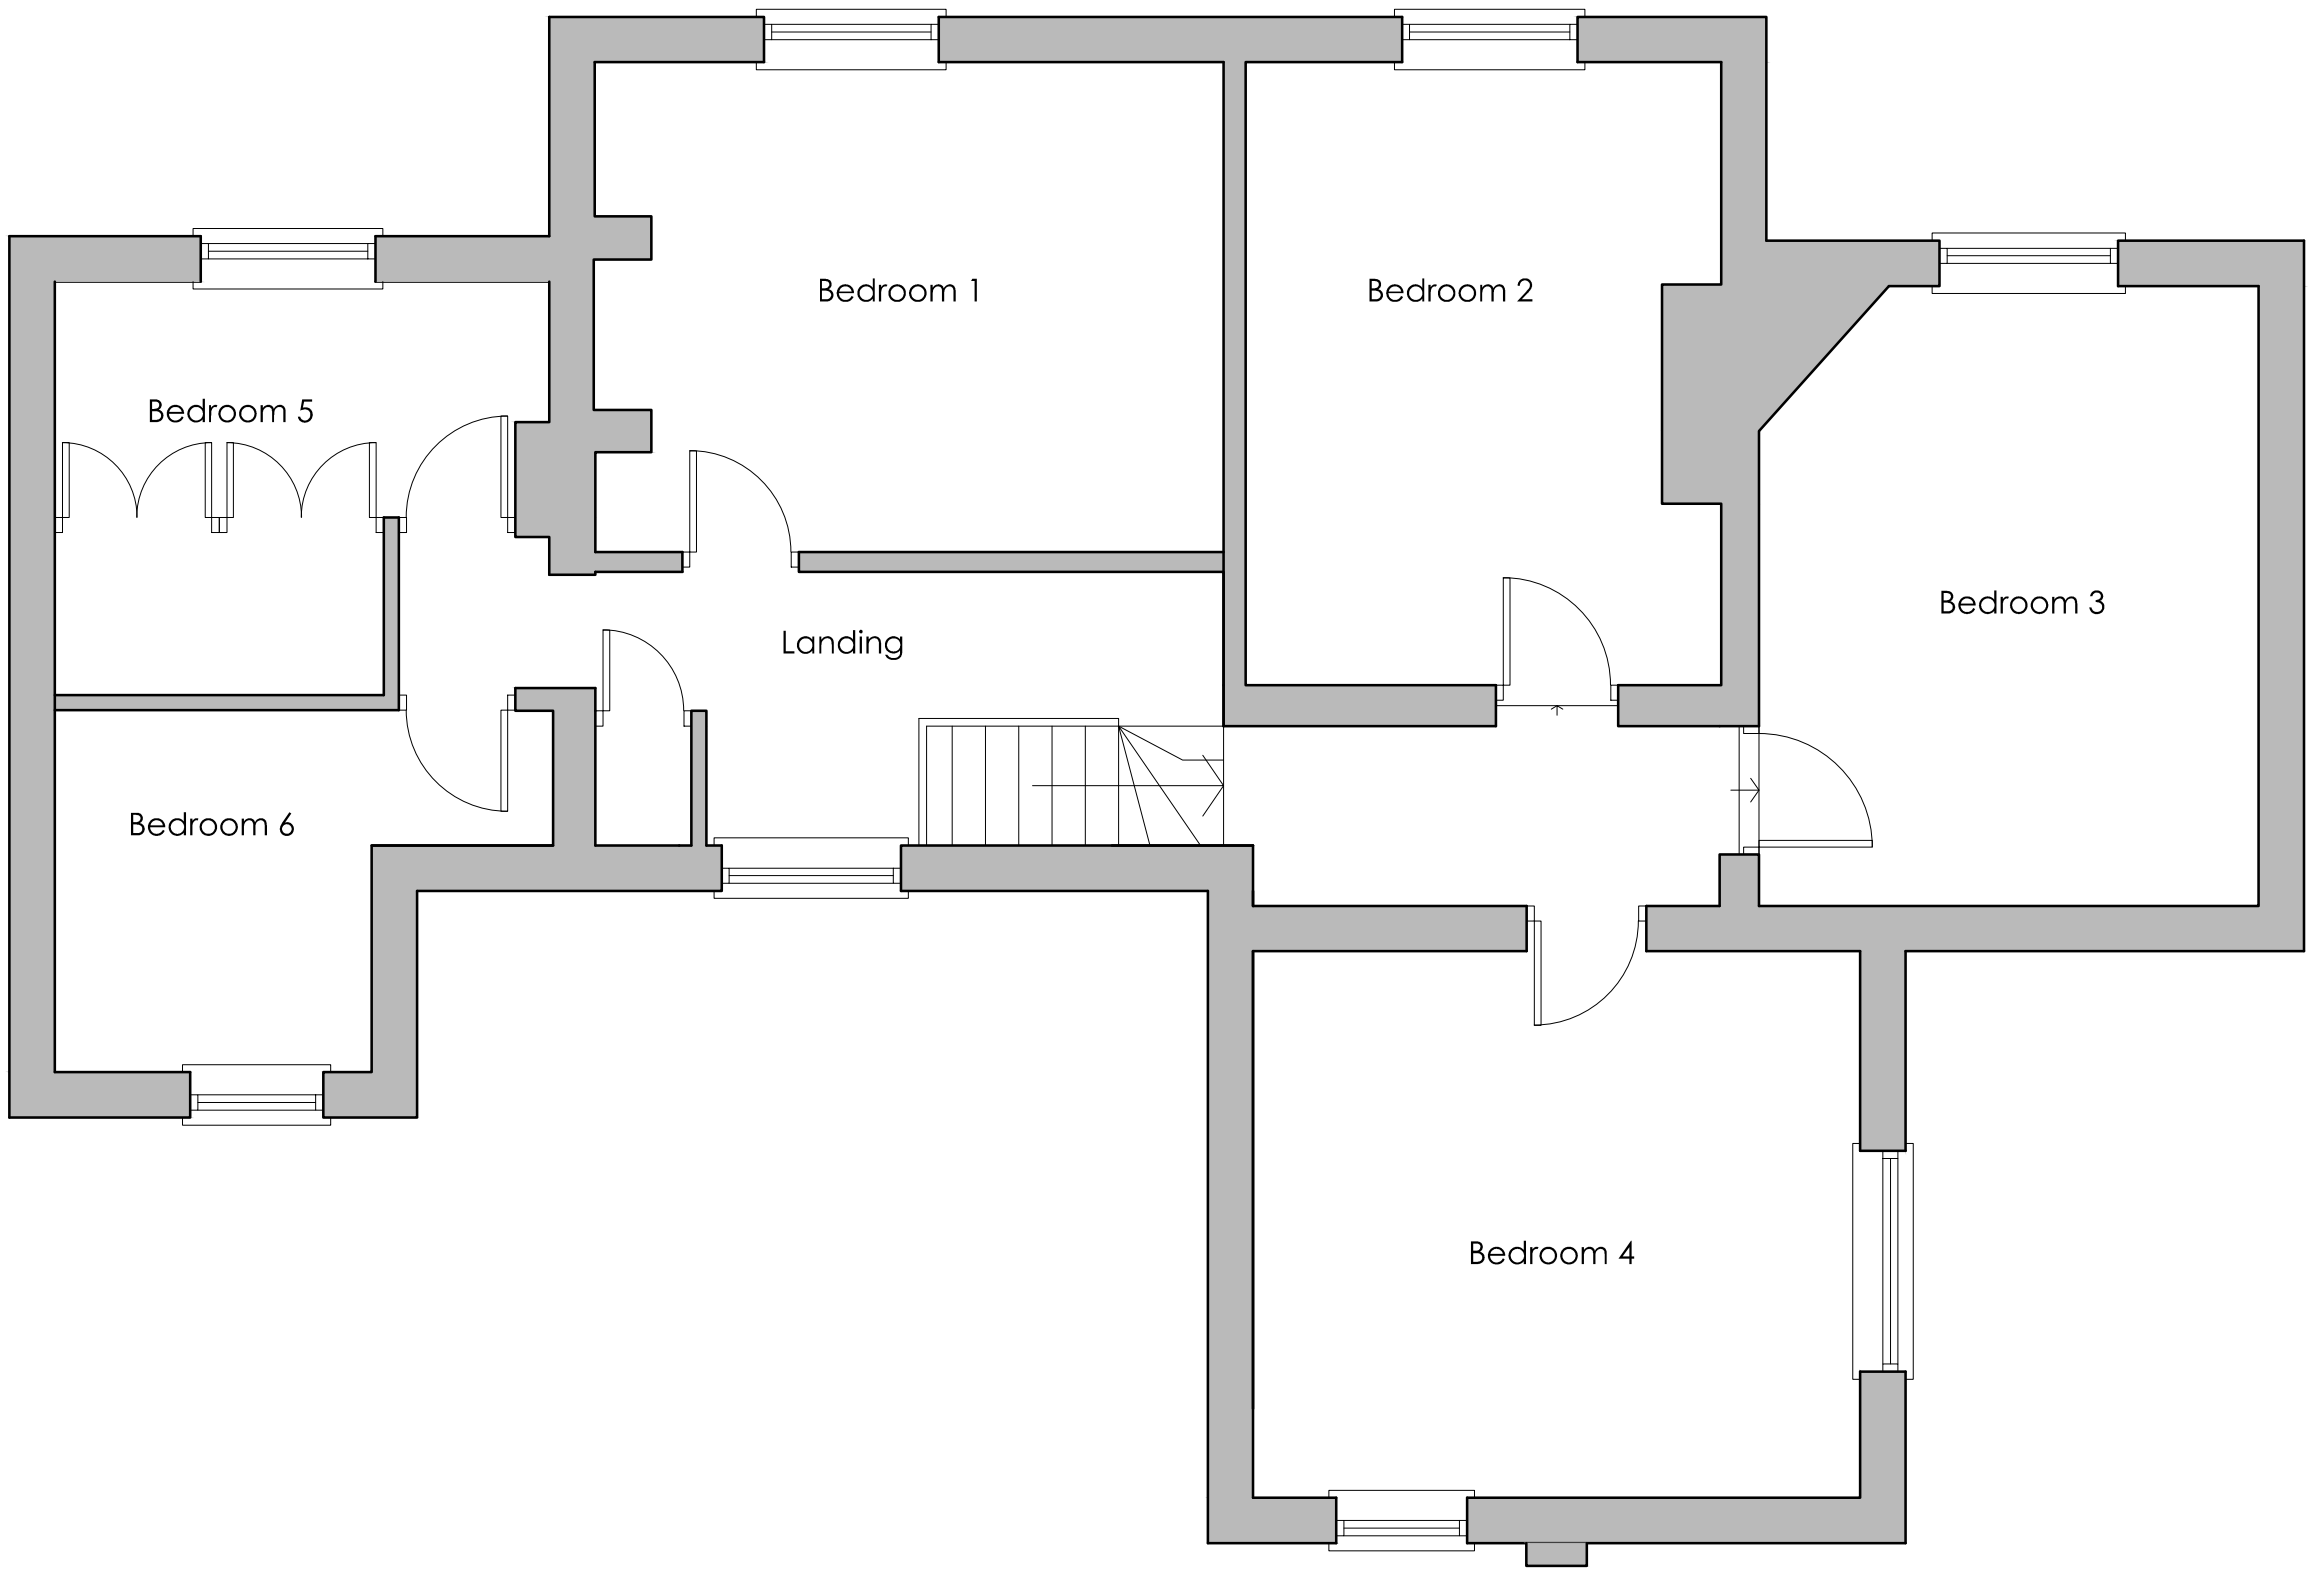


EXISTING FIRST FLOOR
1:50

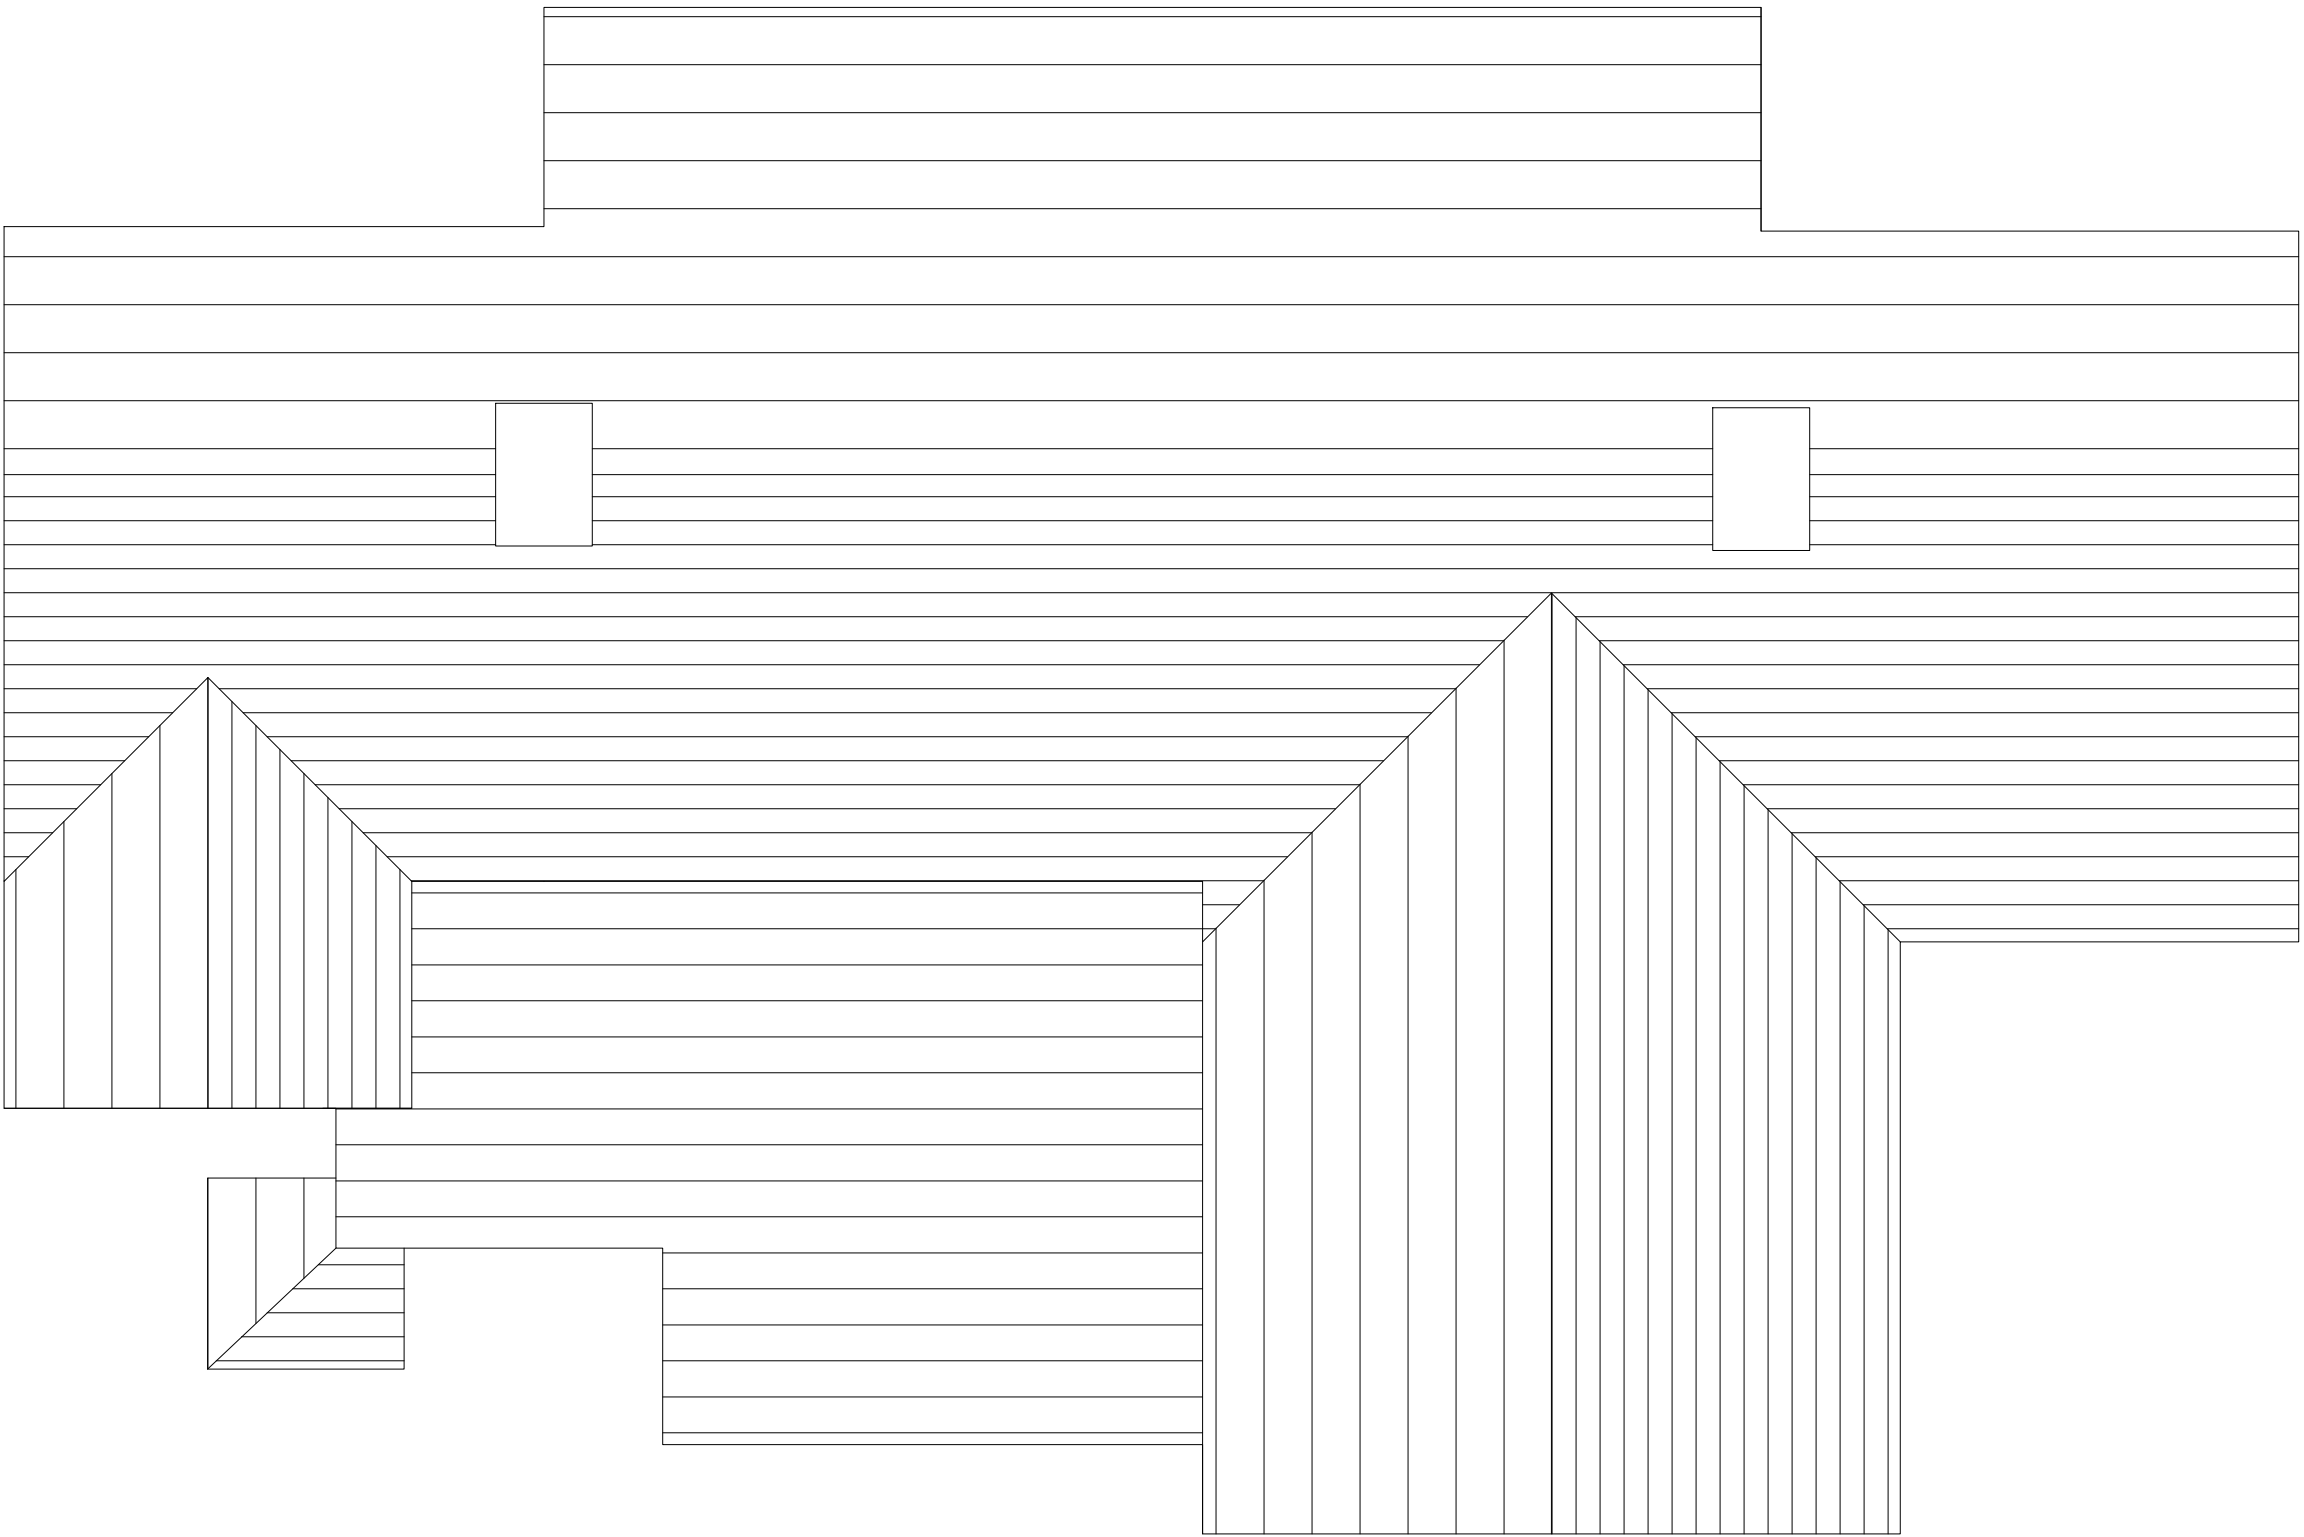

EXISTING ROOF PLAN
1:50

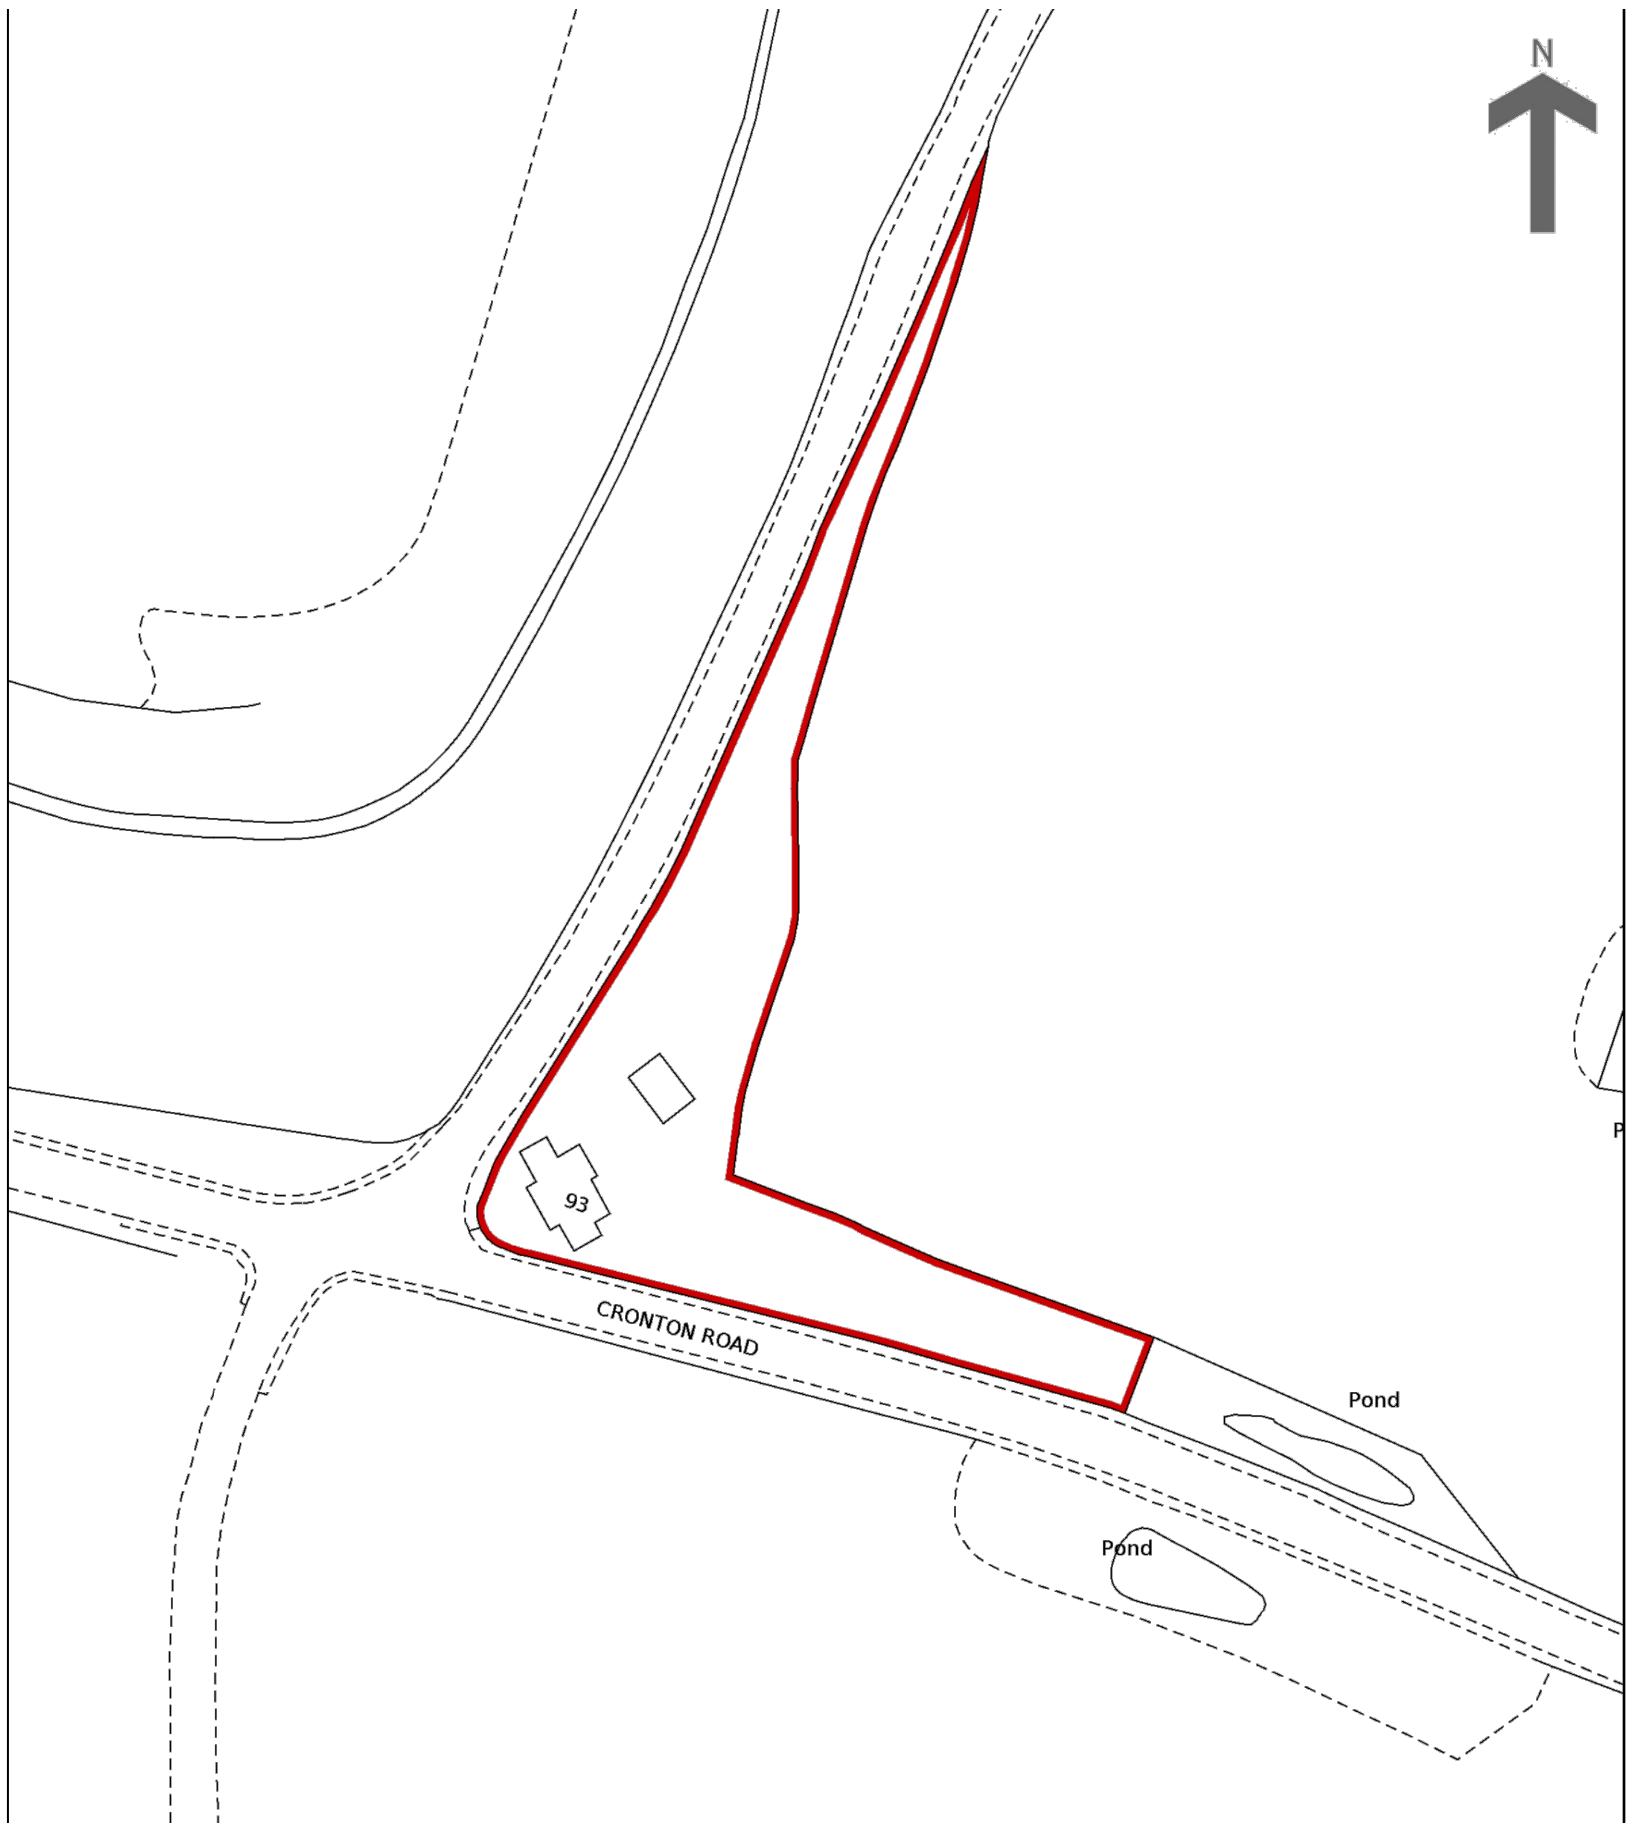

LOCATION PLAN
1:1250

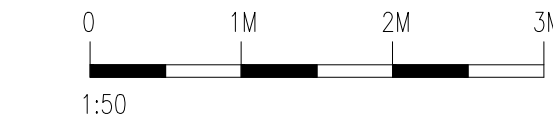

Client	John McCormack			
Job title	93 Cronton Road Liverpool L35 1QU			
Drawing title	EXISTING PLANS			
Scale 1:50 @A1	Drawn ST	Checked	Date OCT 2021	
Job number -----	Drawing number 01	Rev		